


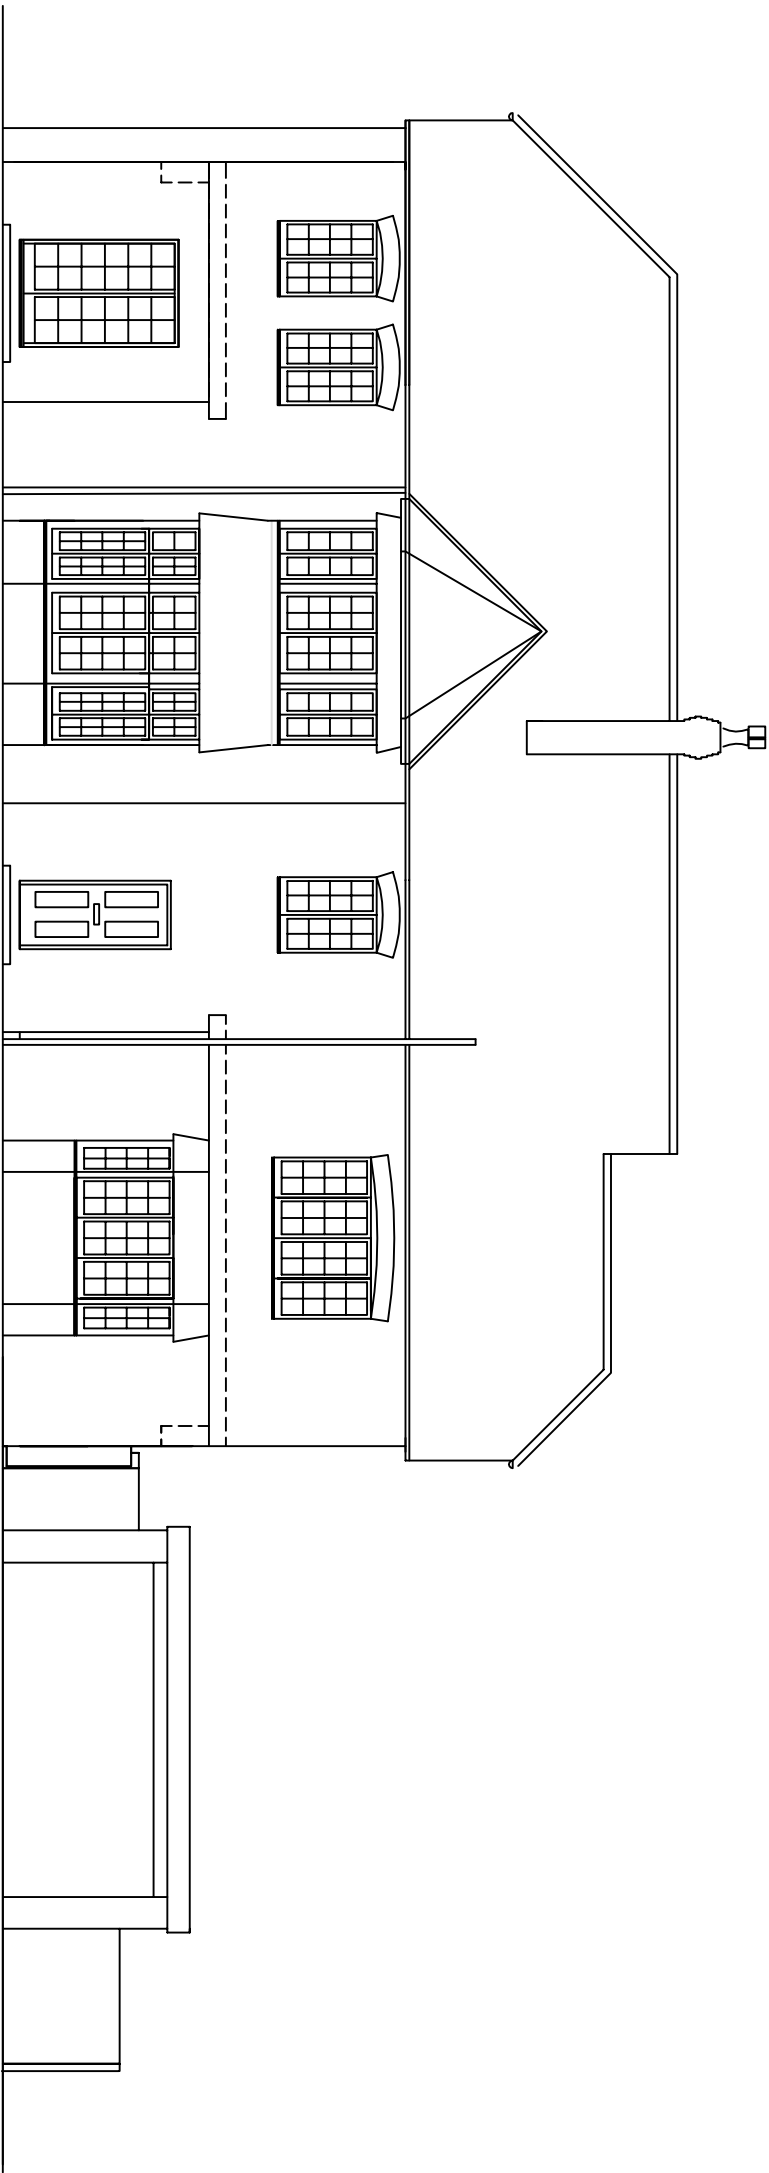


EXISTING SOUTH WEST ELEVATION



EXISTING AREAS:

Area of existing Ground Floor (including conservatory)	137.40m ²
Area of First Floor	91.27m ²
Total area of existing building	228.67m ²

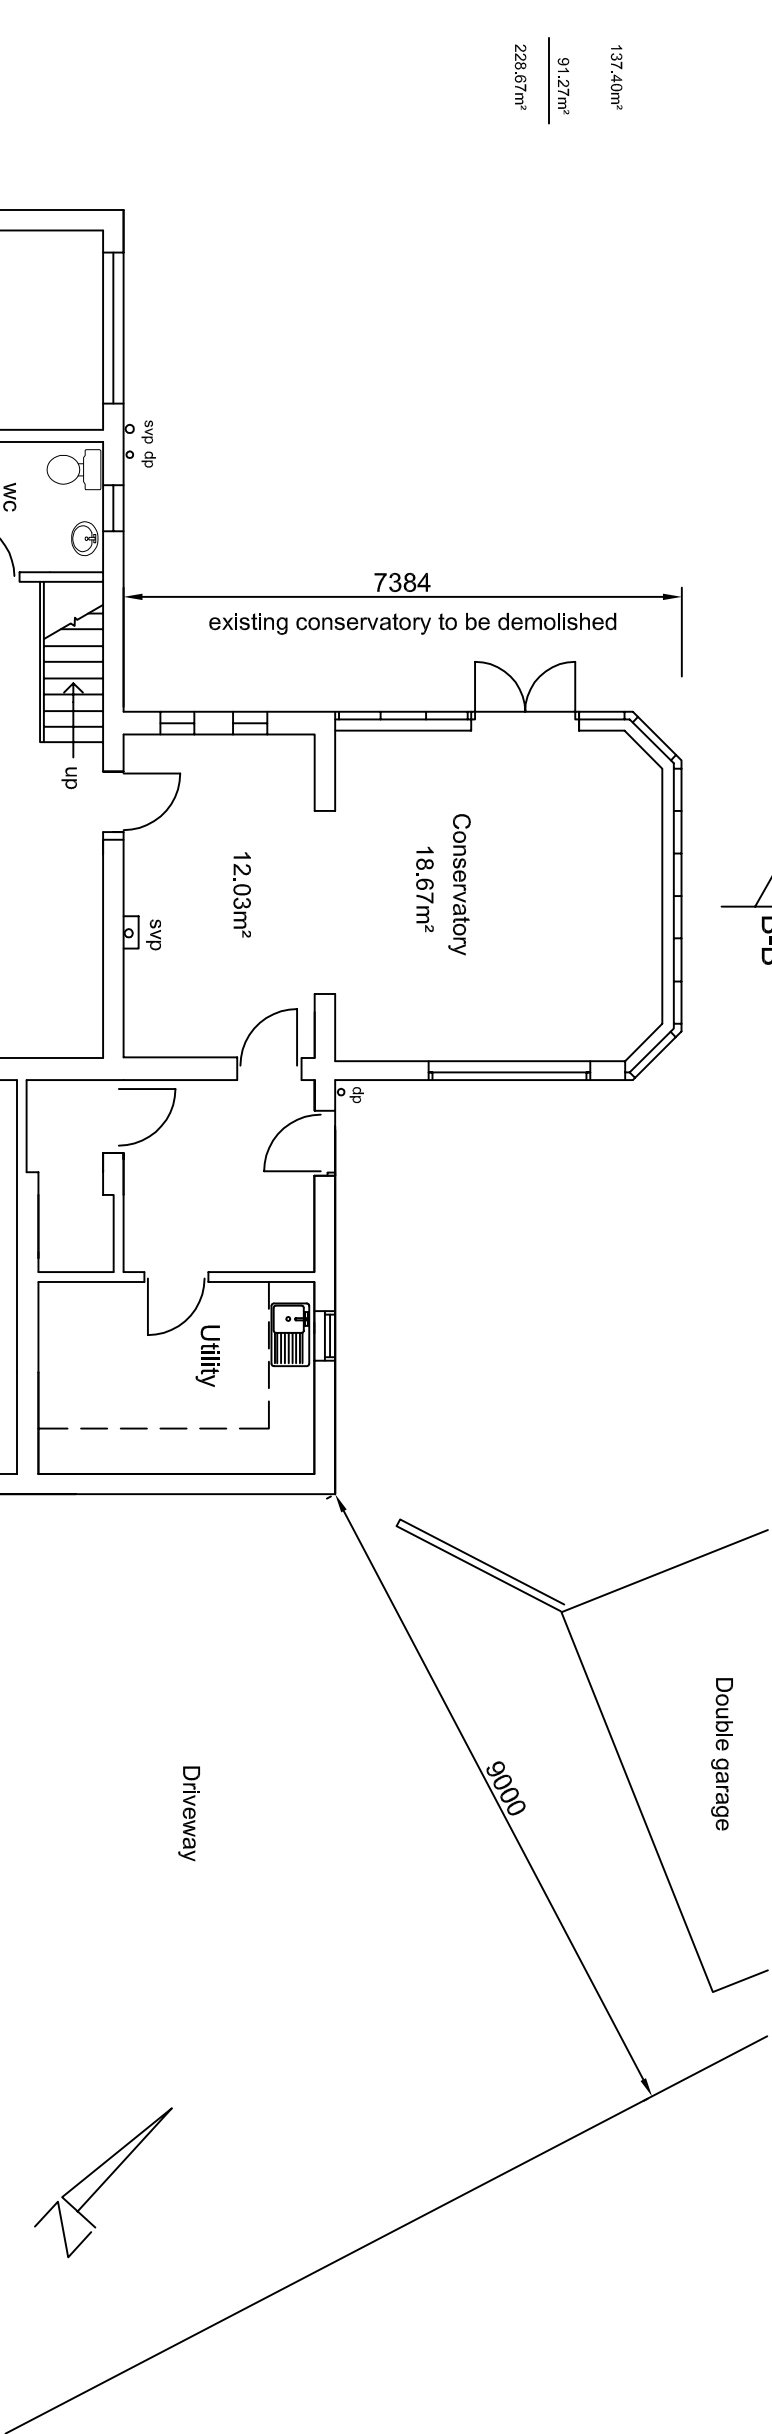

EXISTING GROUND FLOOR

Existing Plans & Elevation	SCALE 1:100	SHEET A3
Proposed New Extension at Abbeylands, Walberton	DATE January 2026	
	DRAWING NO	
	PL.01	