




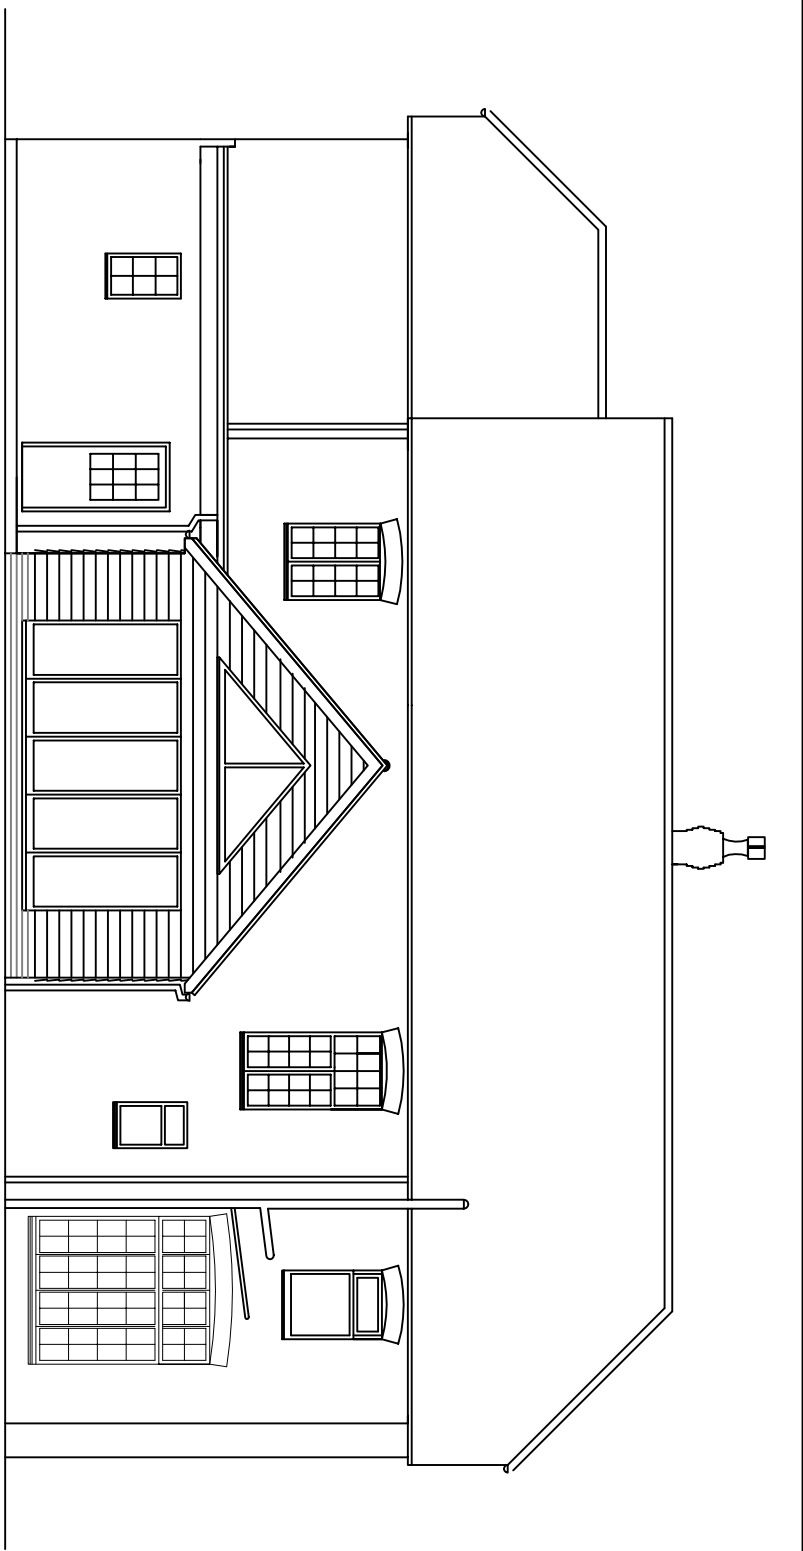


NORTH EAST ELEVATION

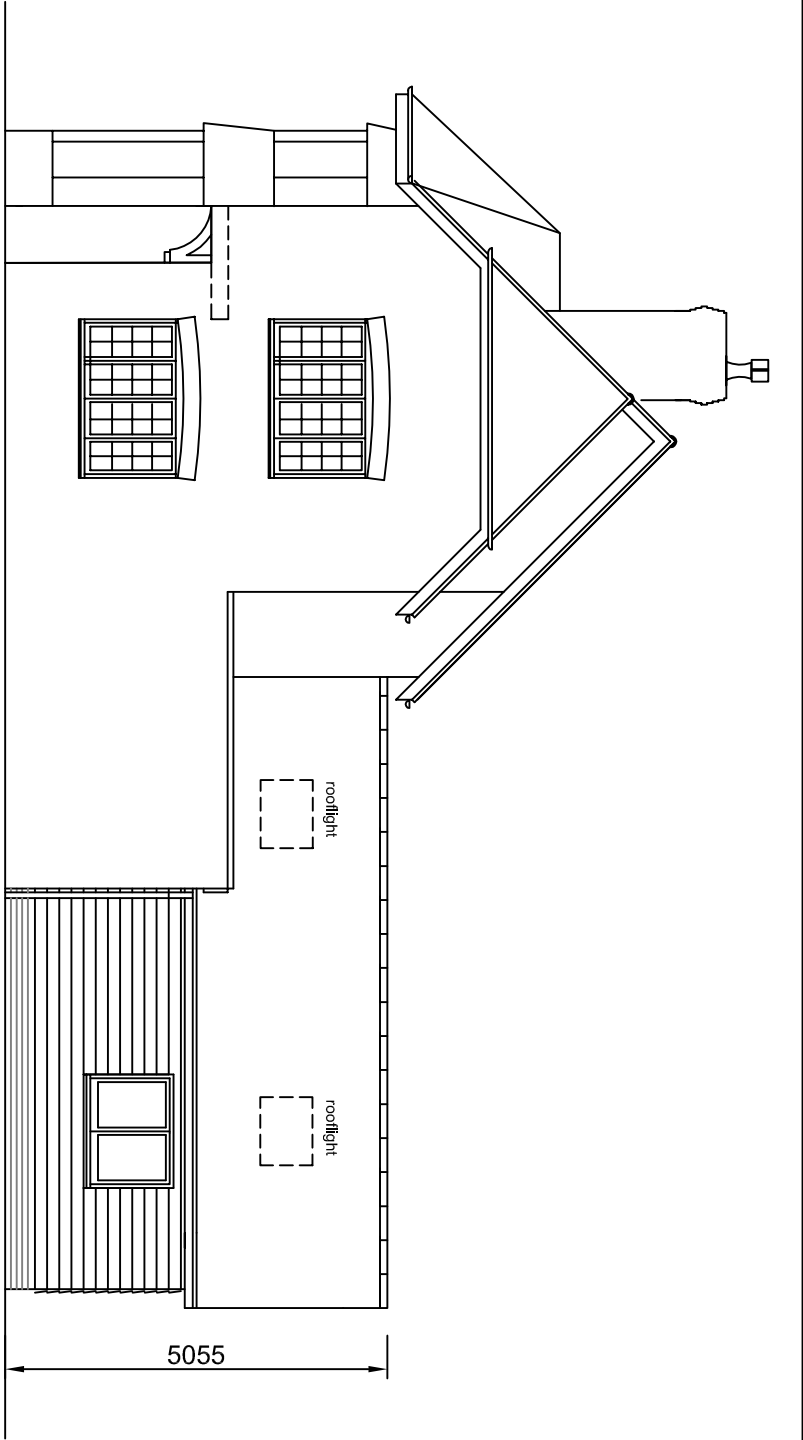

SOUTH EAST ELEVATION

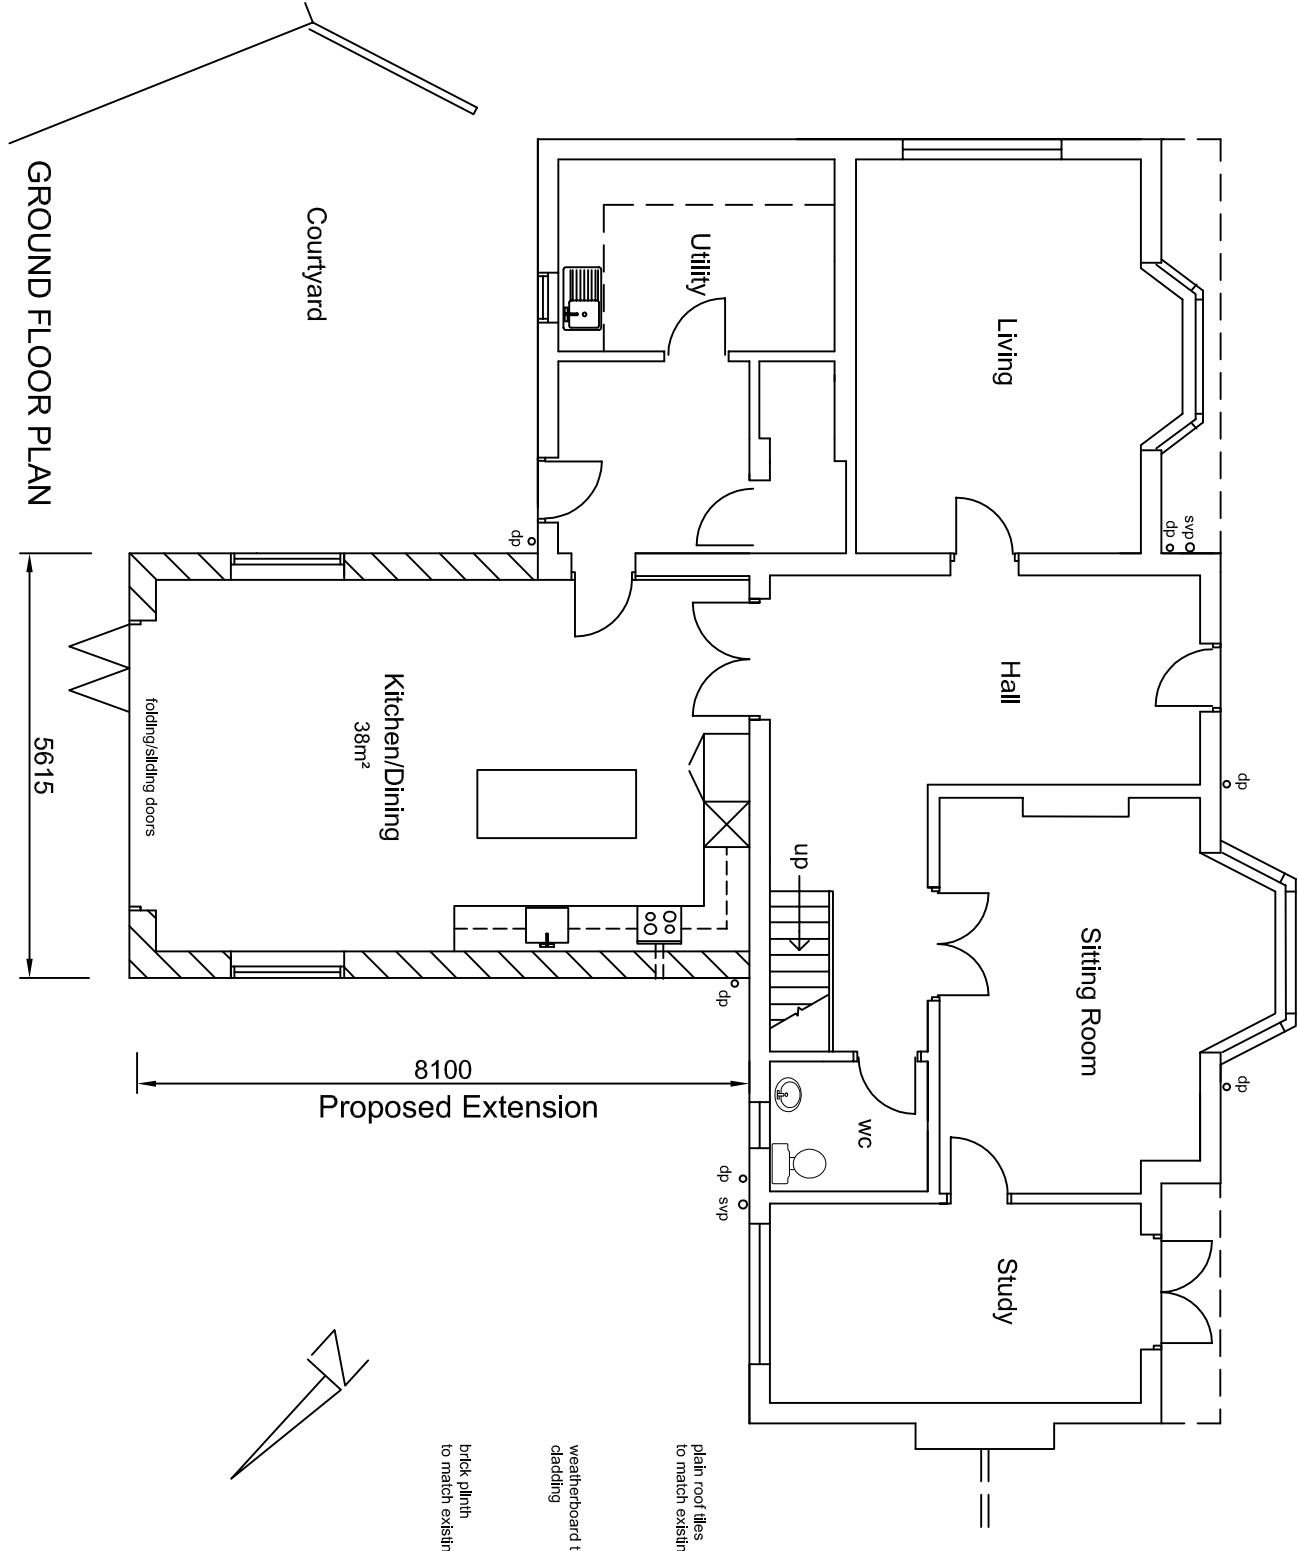


GROUND FLOOR PLAN

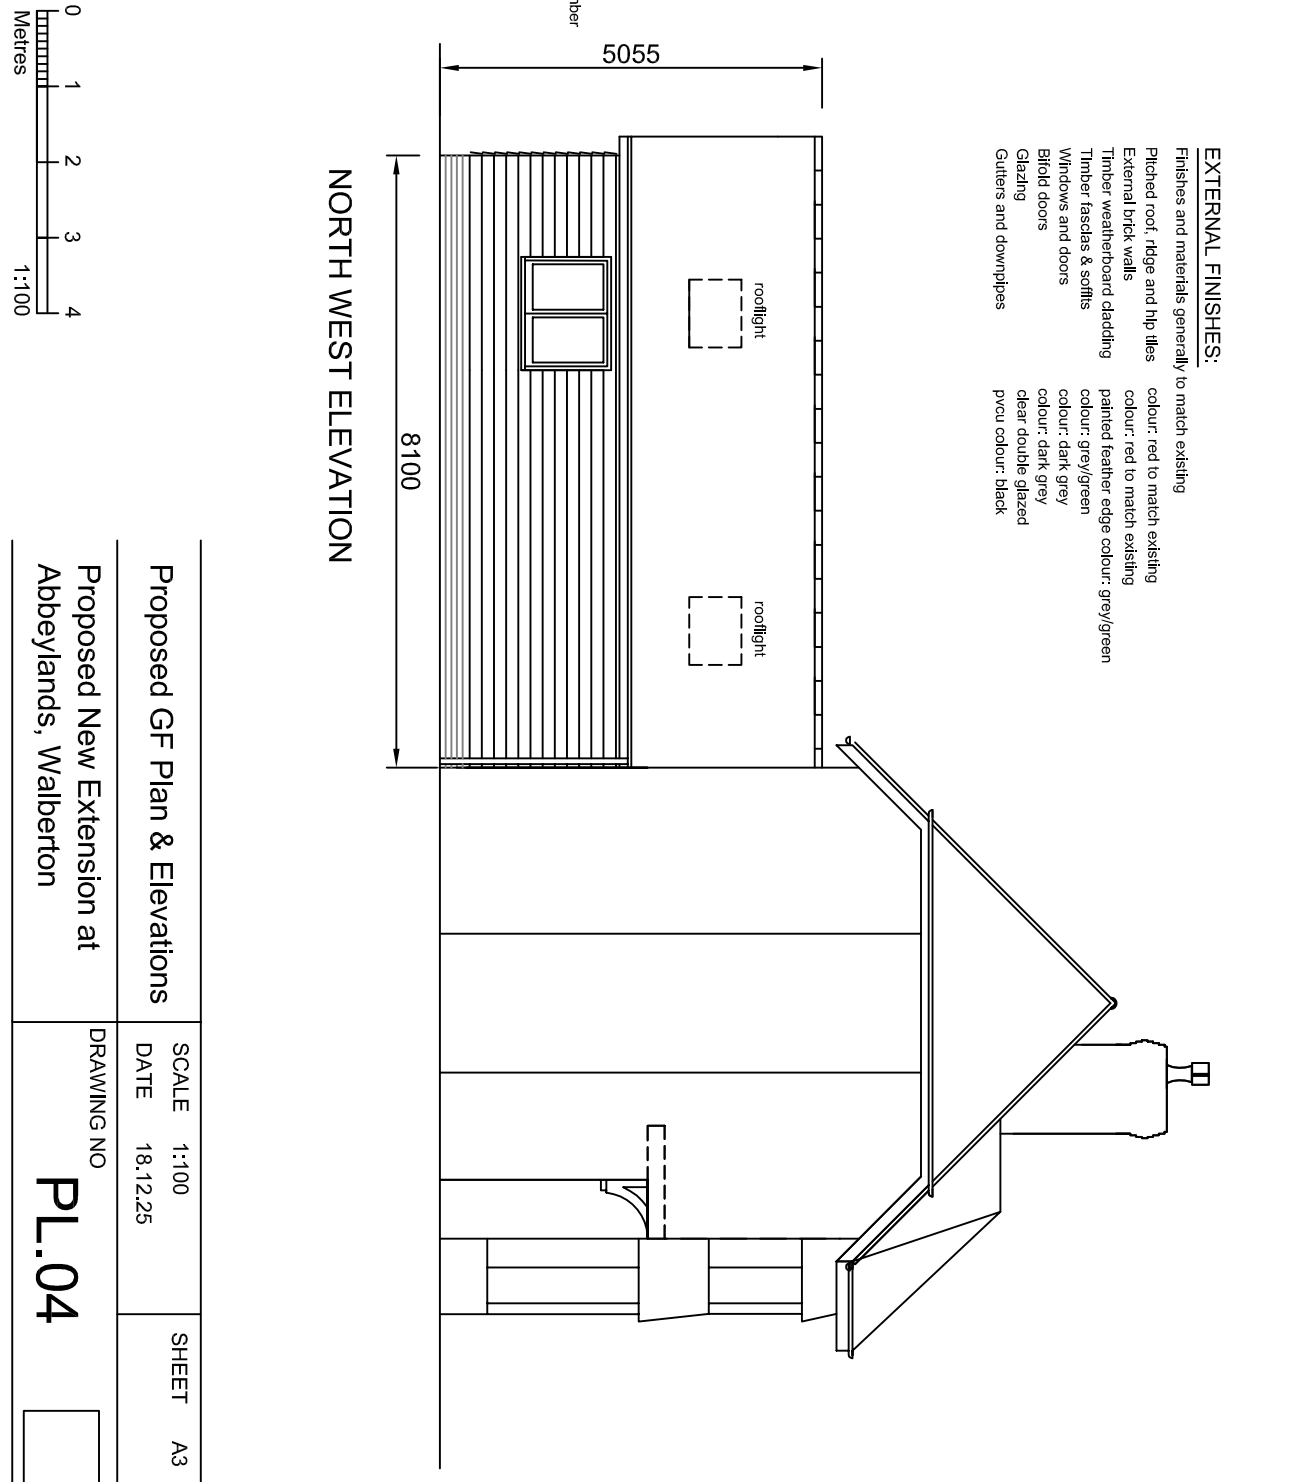

NORTH WEST ELEVATION

- EXTERNAL FINISHES:
- | | |
|--|--|
| Finishes and materials generally to match existing | |
| Pitched roof, ridge and hip tiles | colour: red to match existing |
| External brick walls | colour: red to match existing |
| Timber weatherboard cladding | coloured feather edge colour: grey/green |
| Timber fascias & soffits | colour: grey/green |
| Windows and doors | colour: dark grey |
| Bifold doors | colour: dark grey |
| Glazing | clear double glazed |
| Gutters and downpipes | pvcu colour: black |

 

Proposed GF Plan & Elevations		SCALE 1:100	SHEET A3
Proposed New Extension at Abbeylands, Walberton		DATE 18.12.25	

DRAWING NO
PL.04

