


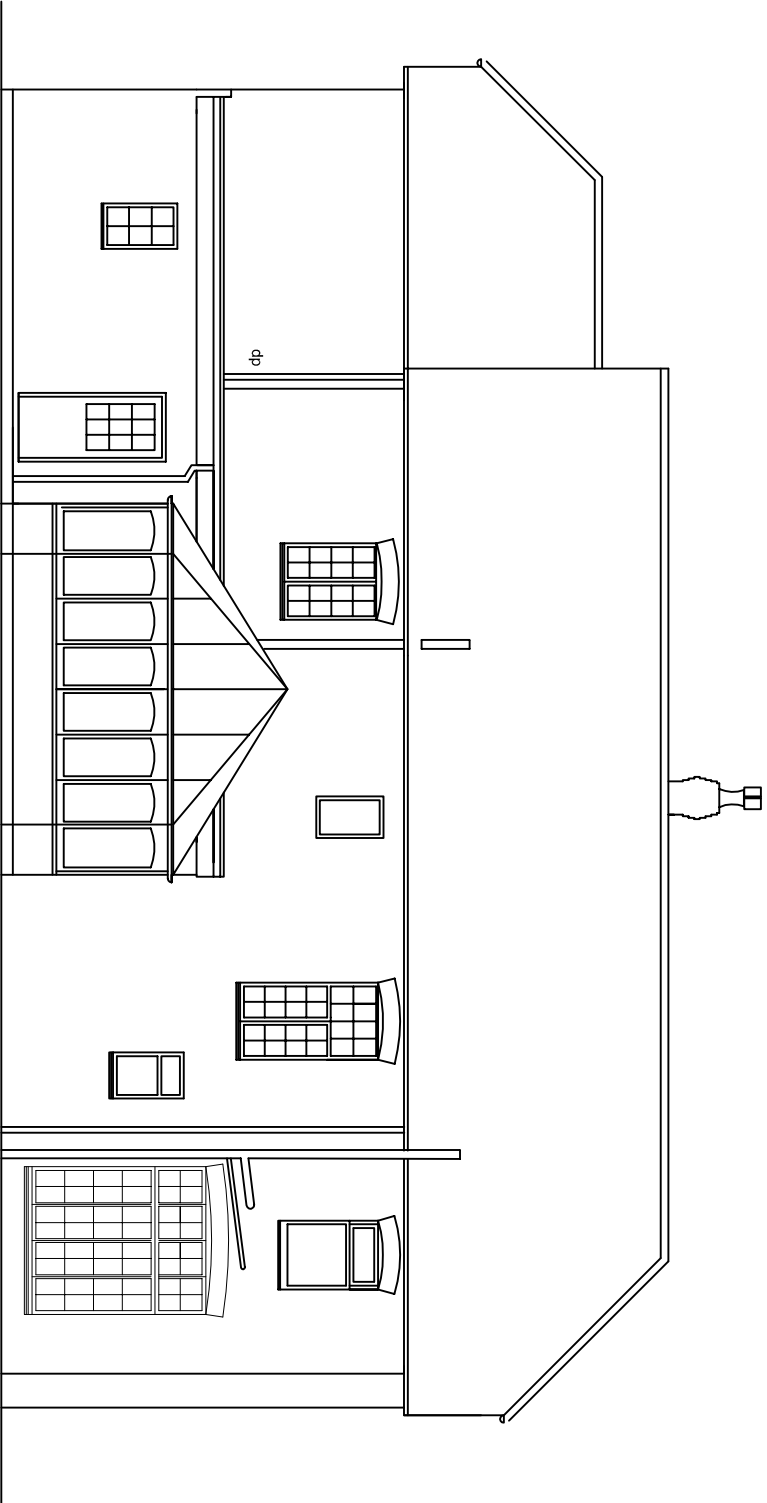


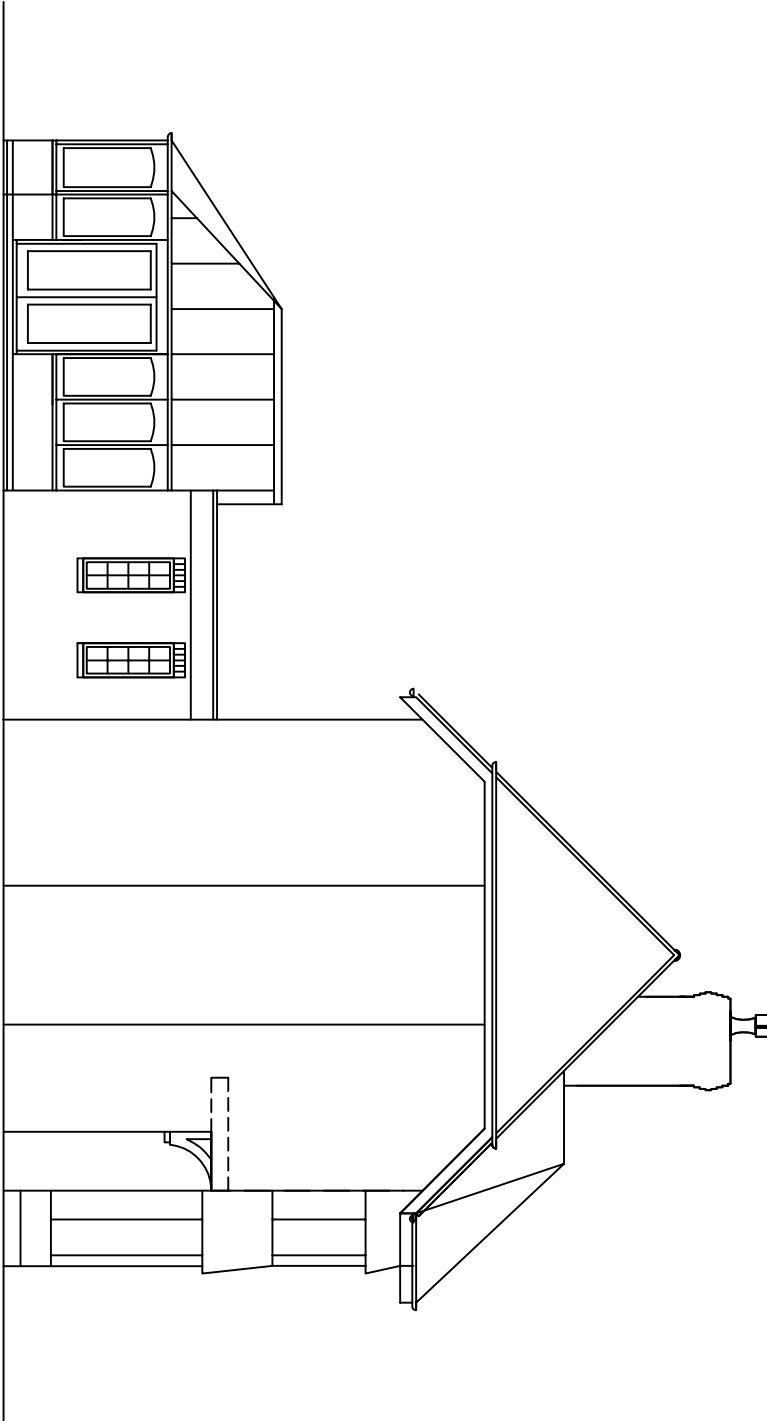


EXISTING NORTH EAST ELEVATION

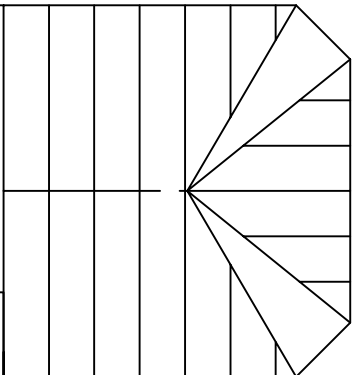


EXISTING NORTH WEST ELEVATION

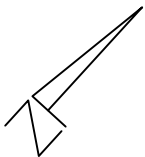

existing flat roof

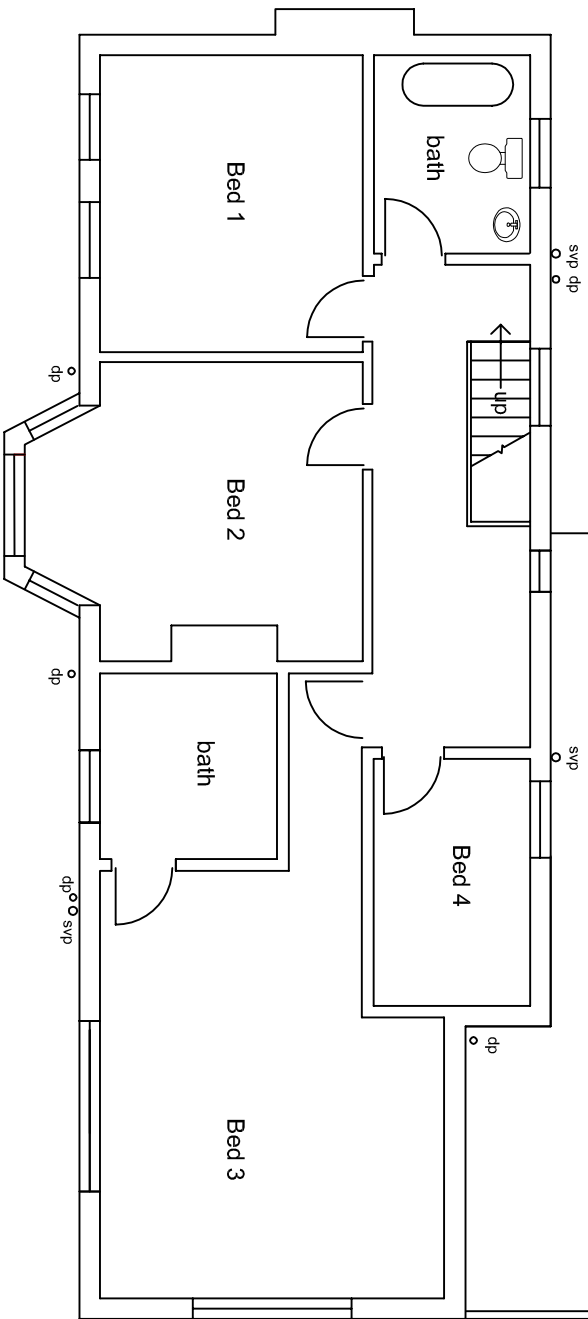

EXISTING FIRST FLOOR

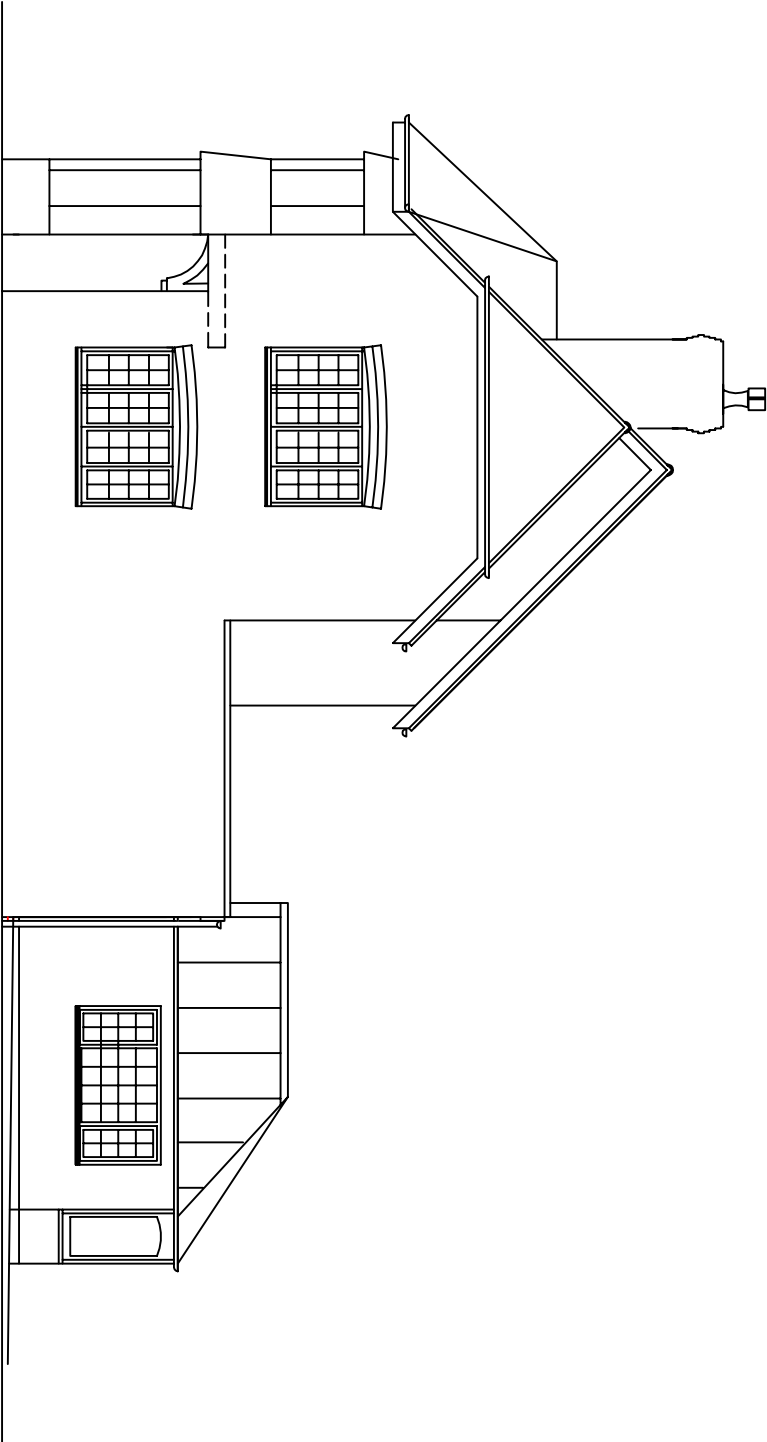

EXISTING SOUTH EAST ELEVATION

Existing Plans	SCALE 1:100	SHEET A3
Proposed New Extension at Abbeylands, Walberton	DATE January 2025	
	DRAWING NO	
	PL.02	A