
 


SITE PLAN
1:1250

EXISTING ROOF PLAN

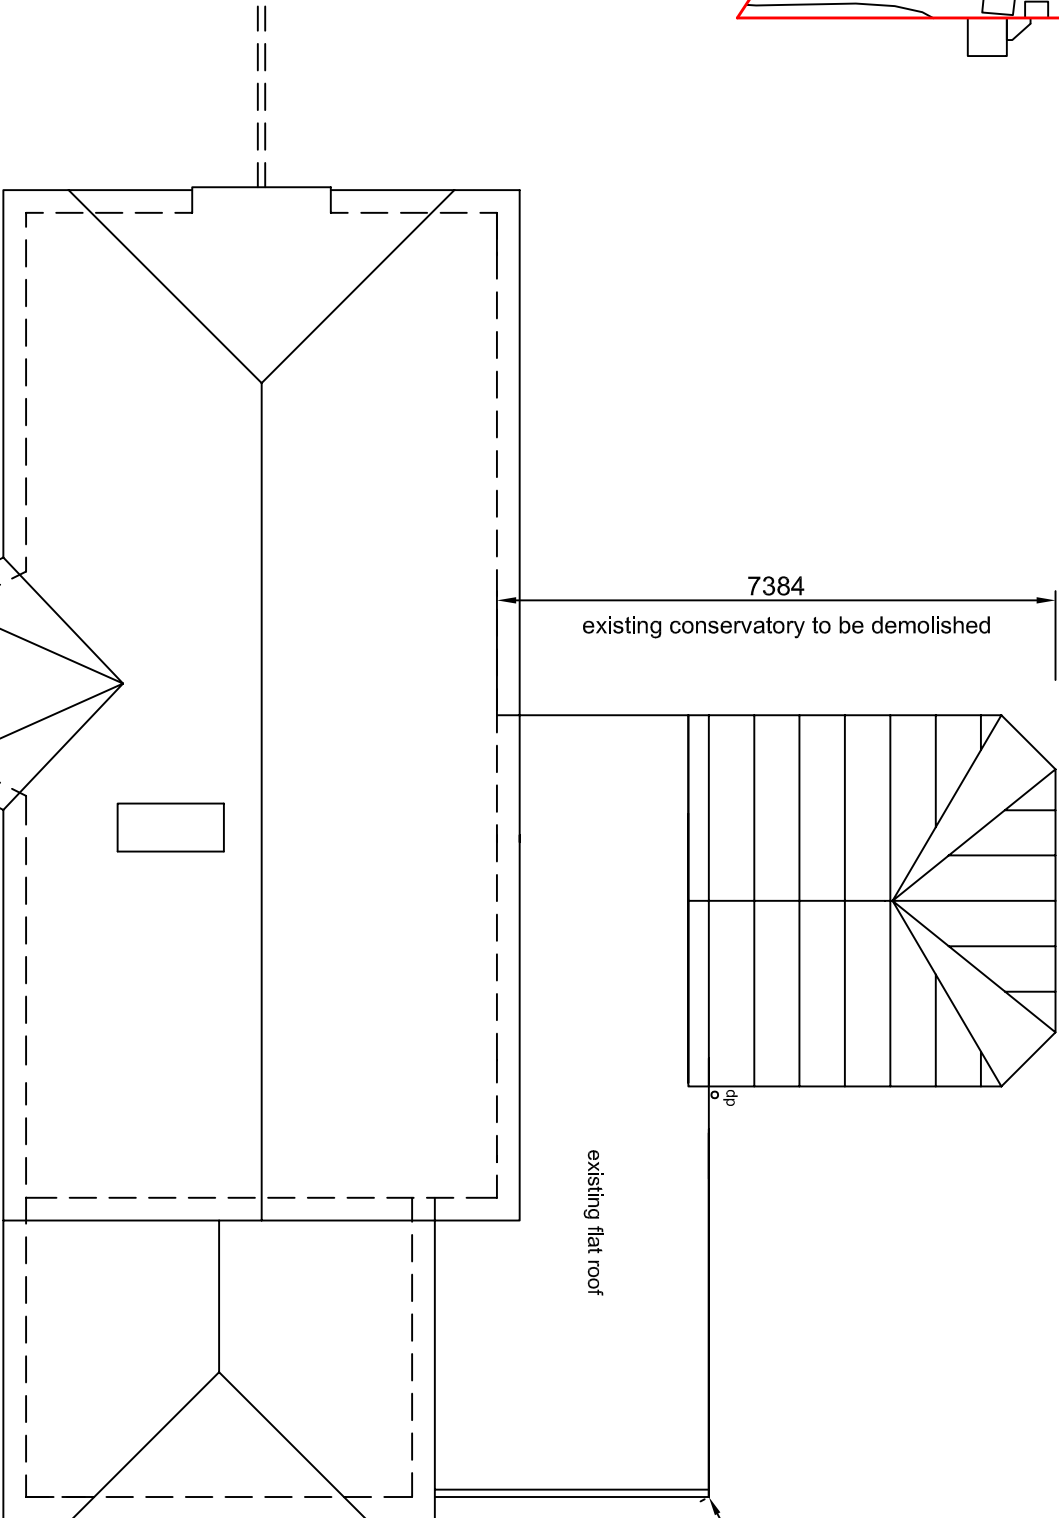

Abbeylands

existing flat roof

7384
existing conservatory to be demolished

9000
1.8m high boundary fence

Highdown

Garage
existing flat roof

Garage

Shed

1.5m high boundary block wall

Existing Roof Plans	SCALE 1:100 DATE January 2026	SHEET A3
Proposed New Extension at Abbeylands, Walberton	DRAWING NO PL.03	A