




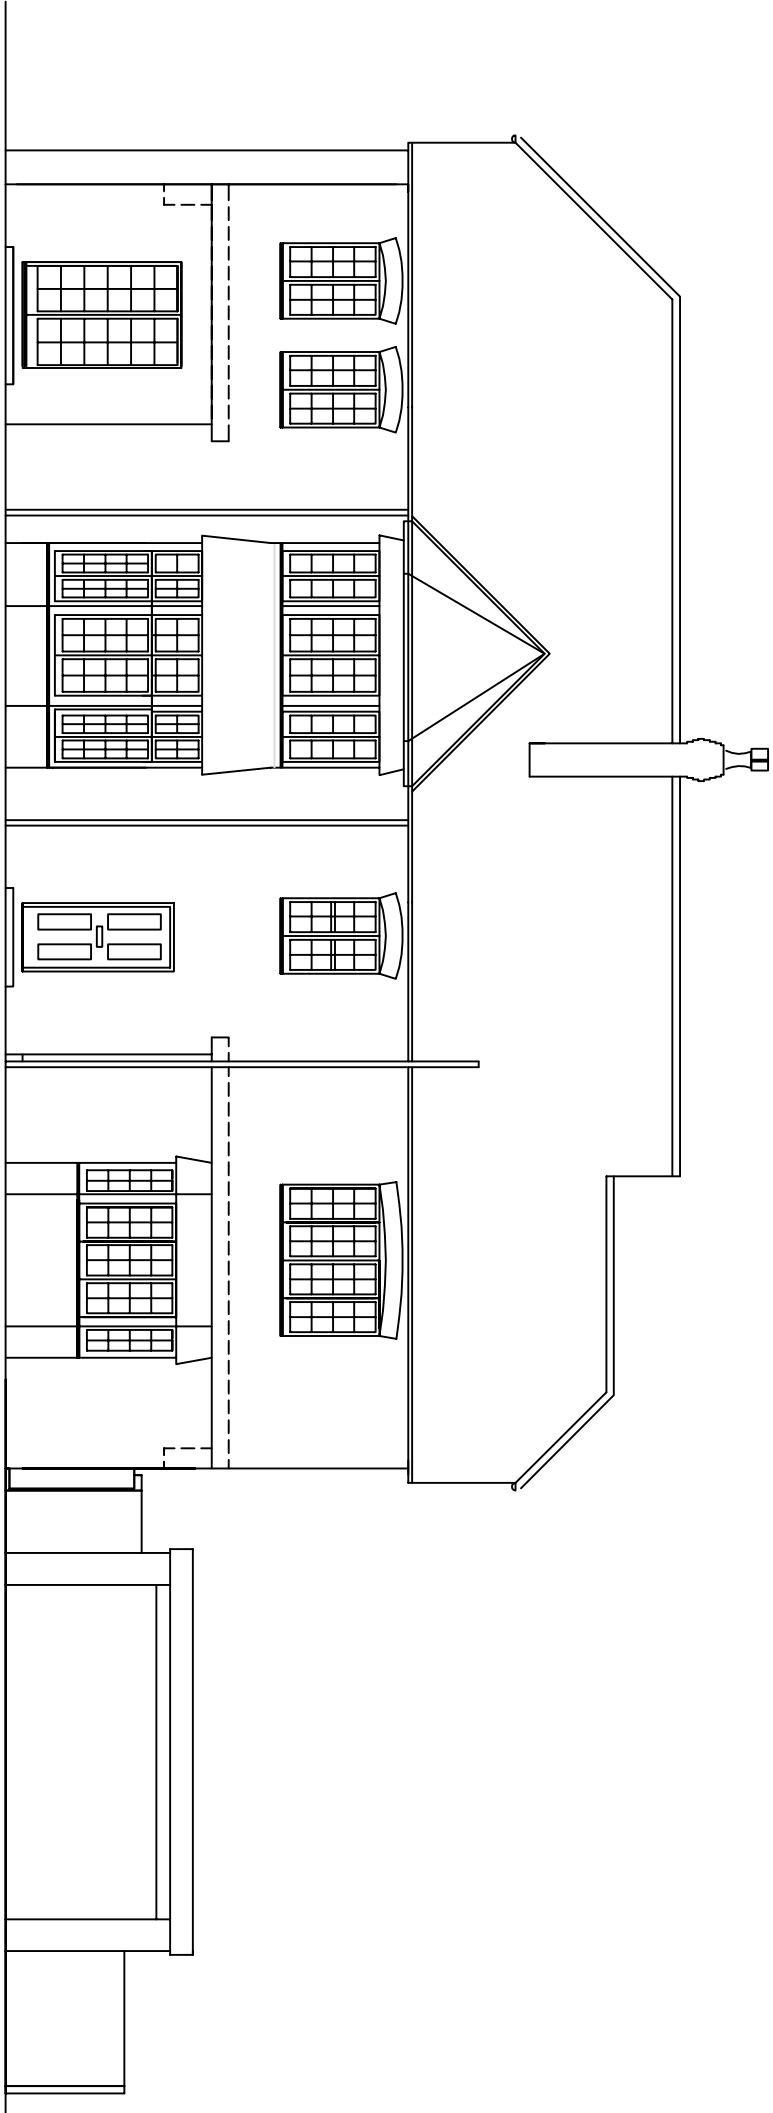

SOUTH WEST ELEVATION

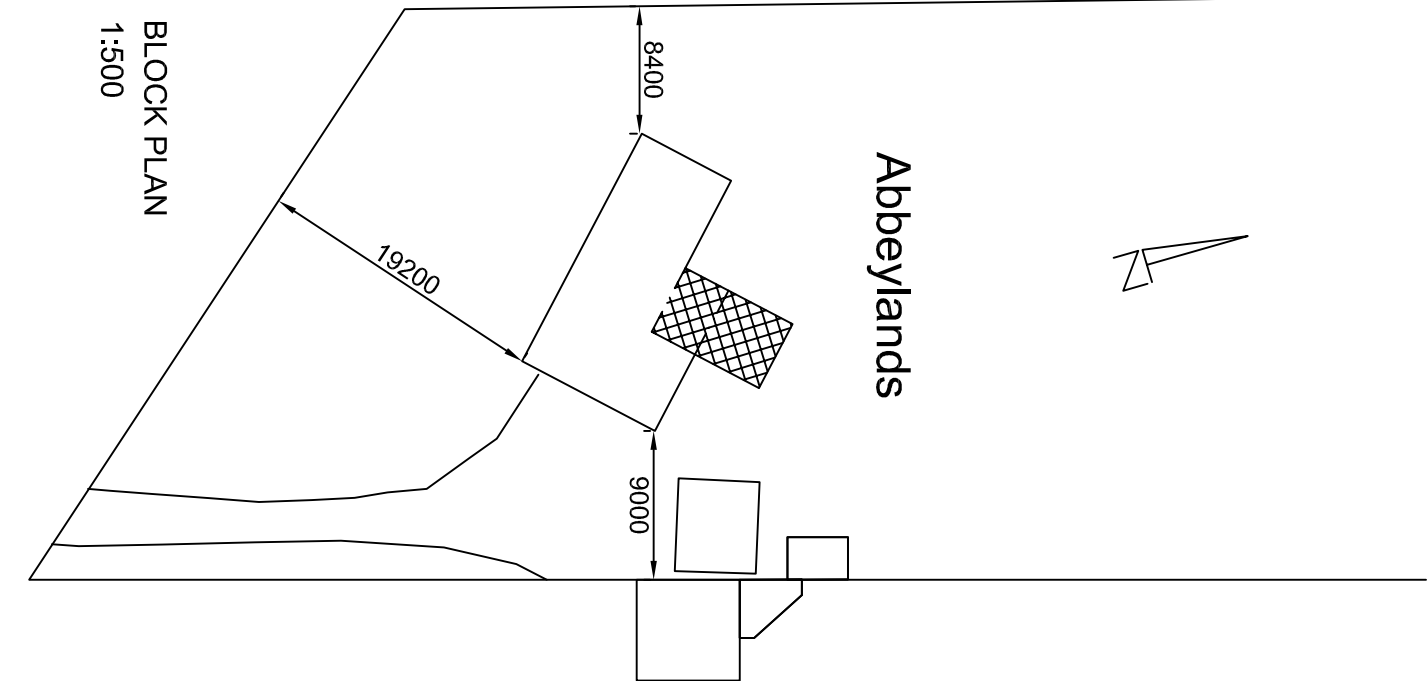

BLOCK PLAN
1:500

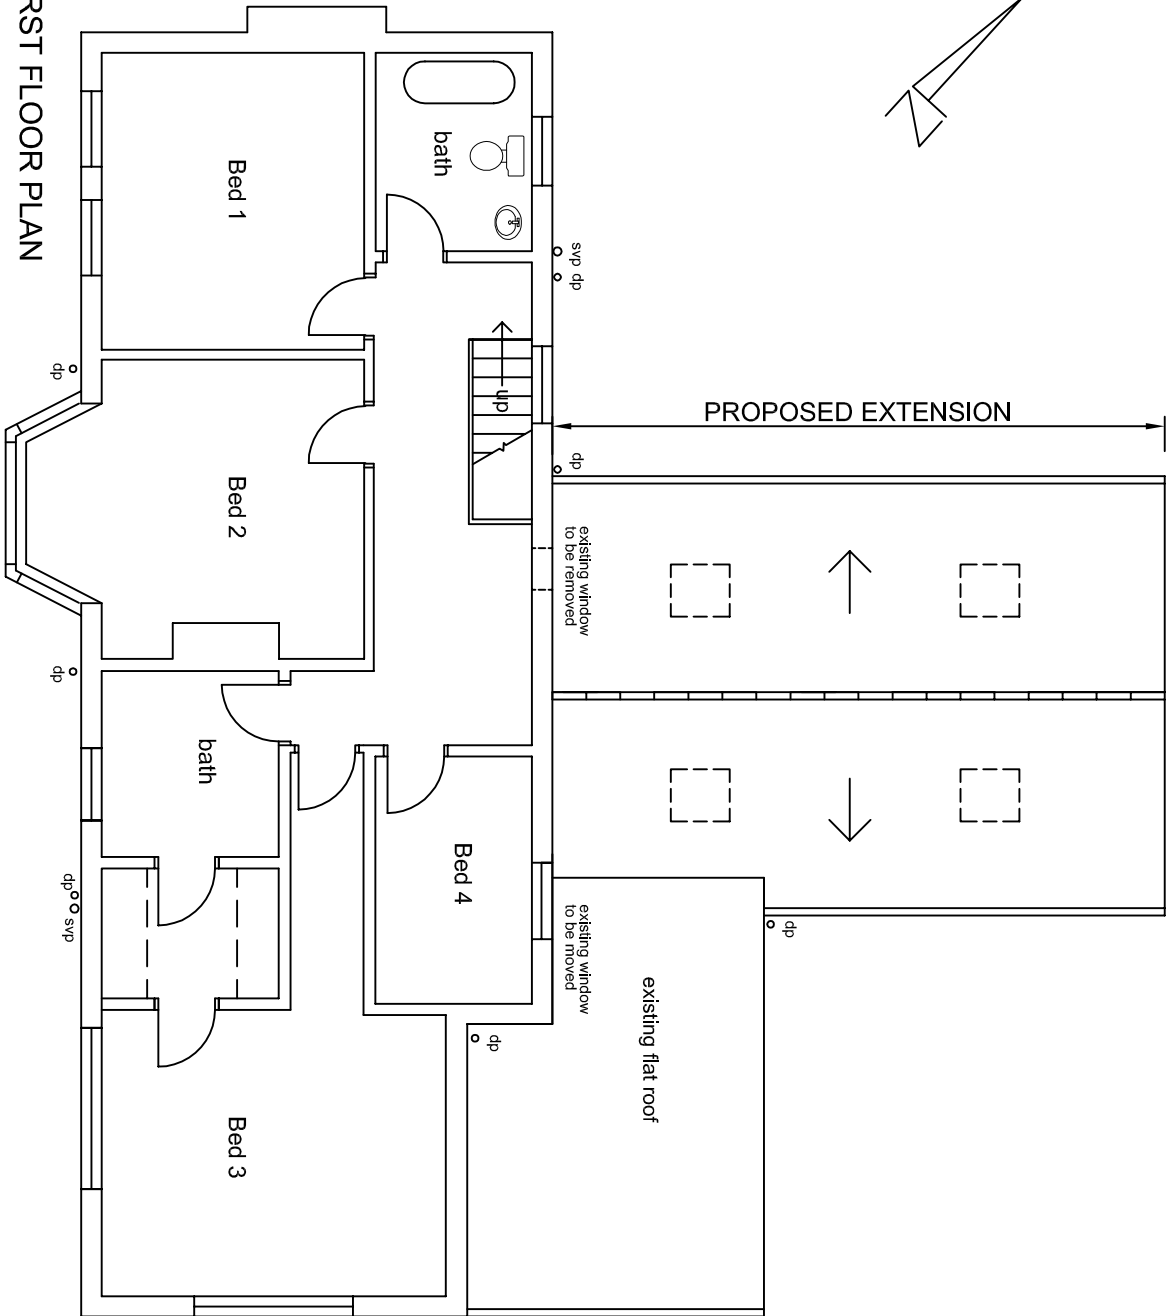

FIRST FLOOR PLAN
EXTENSION ROOF PLAN

Proposed Elevation & Plans		SCALE 1:100 1:500	SHEET A3
Proposed New Extension at Abbeylands, Walberton		DATE January 2026	
DRAWING NO		PL.05	
		A	