

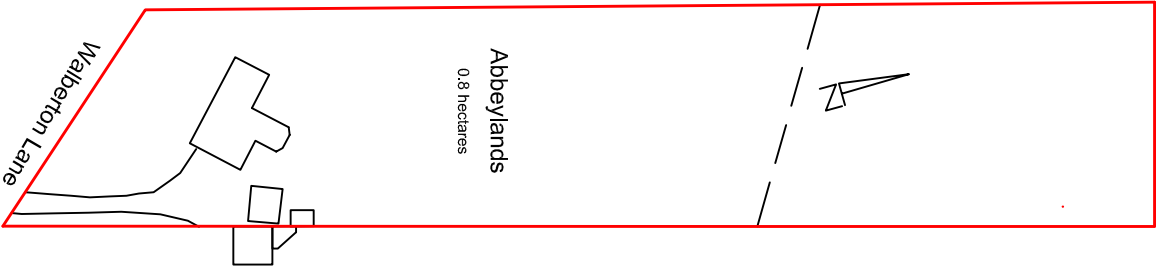


PROPOSED AREAS:

Area of proposed Ground Floor (including new extension)	145.43m²
Area of First Floor	91.27m²
Total new area of building	236.70m²
Existing Conservatory to be demolished	18.67m²
Existing flat roof area to be demolished	12.03m²
Total area to be demolished	30.07m²

 


SITE PLAN
1:1250

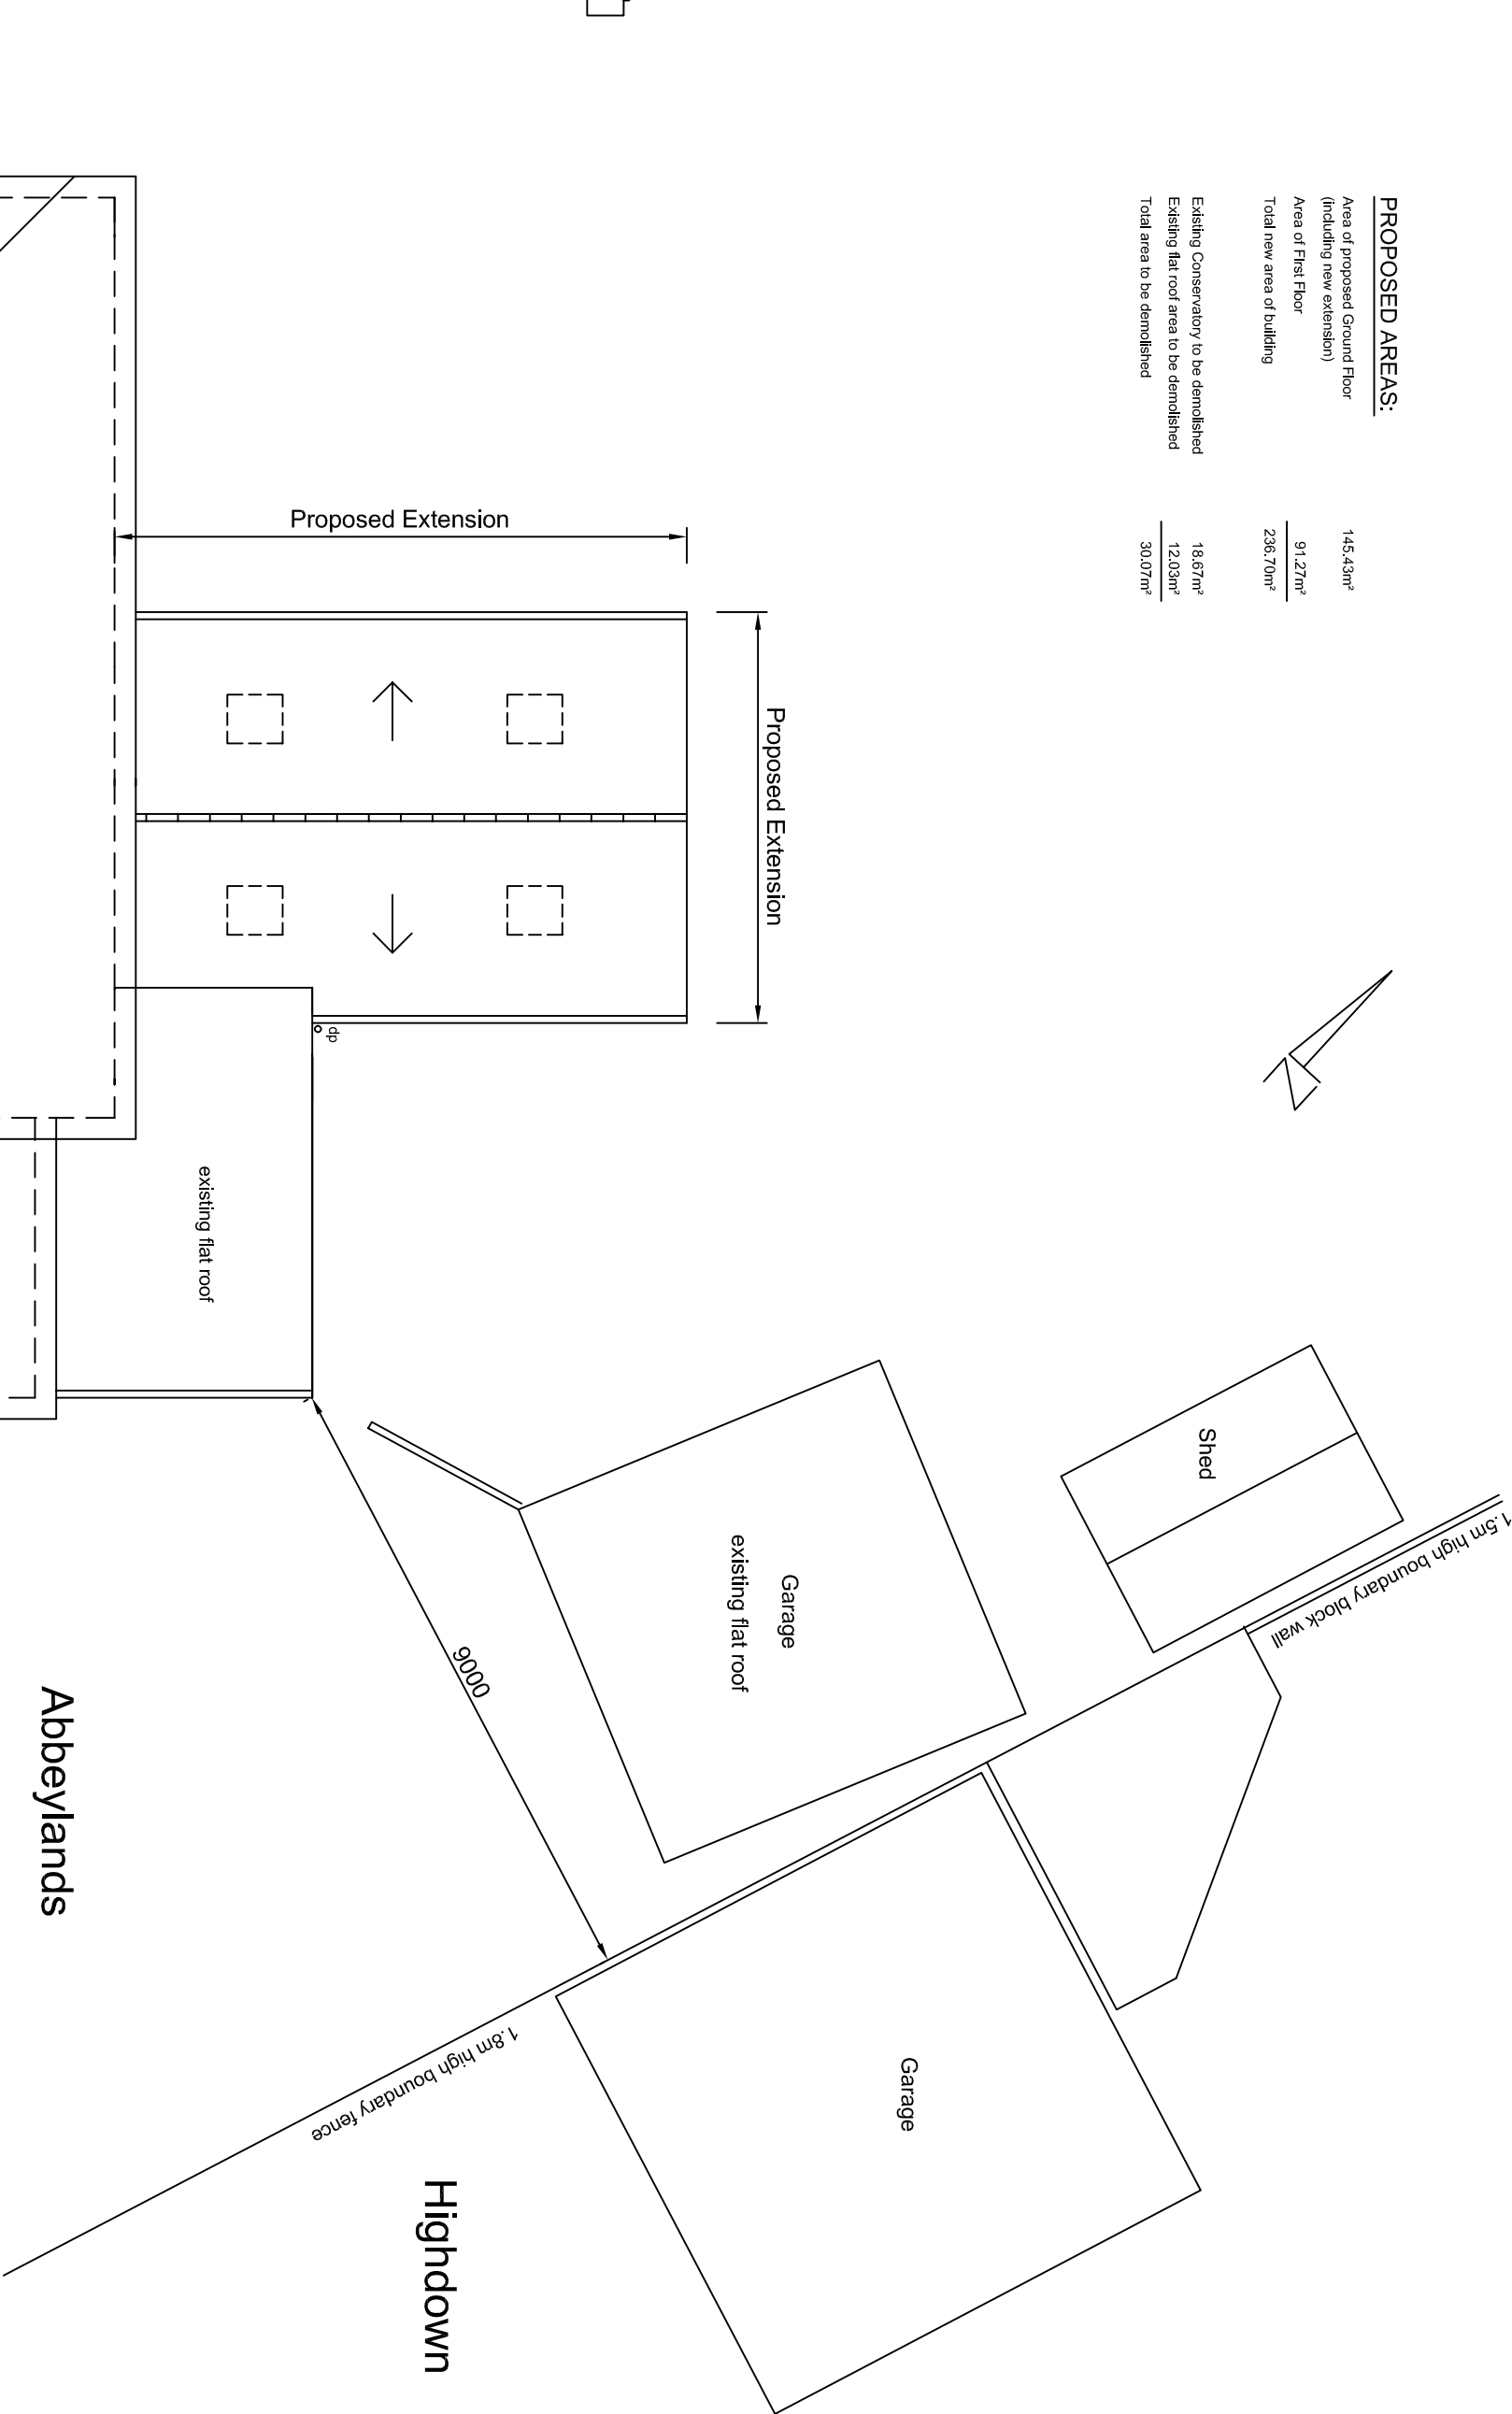

Abbeylands

Highdown

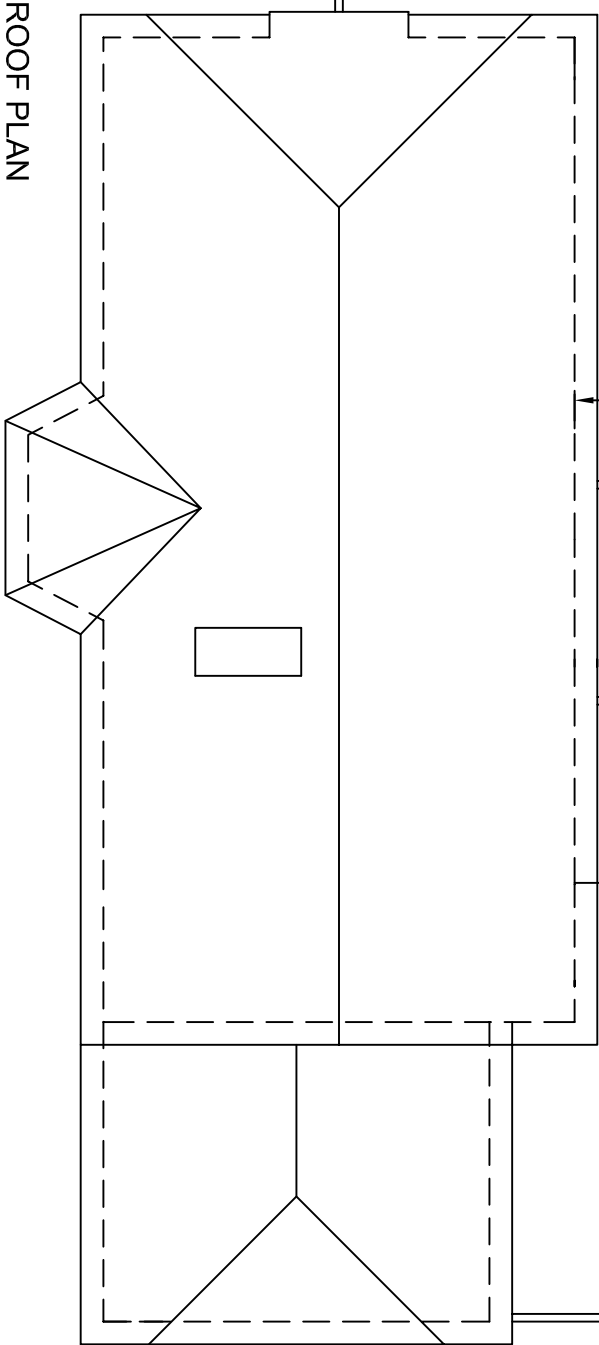

ROOF PLAN

Proposed Garage & Roof Plans	SCALE 1:100	SHEET A3
Proposed New Extension at Abbeylands, Walberton	DATE January 2026	
DRAWING NO	PL.06	B