



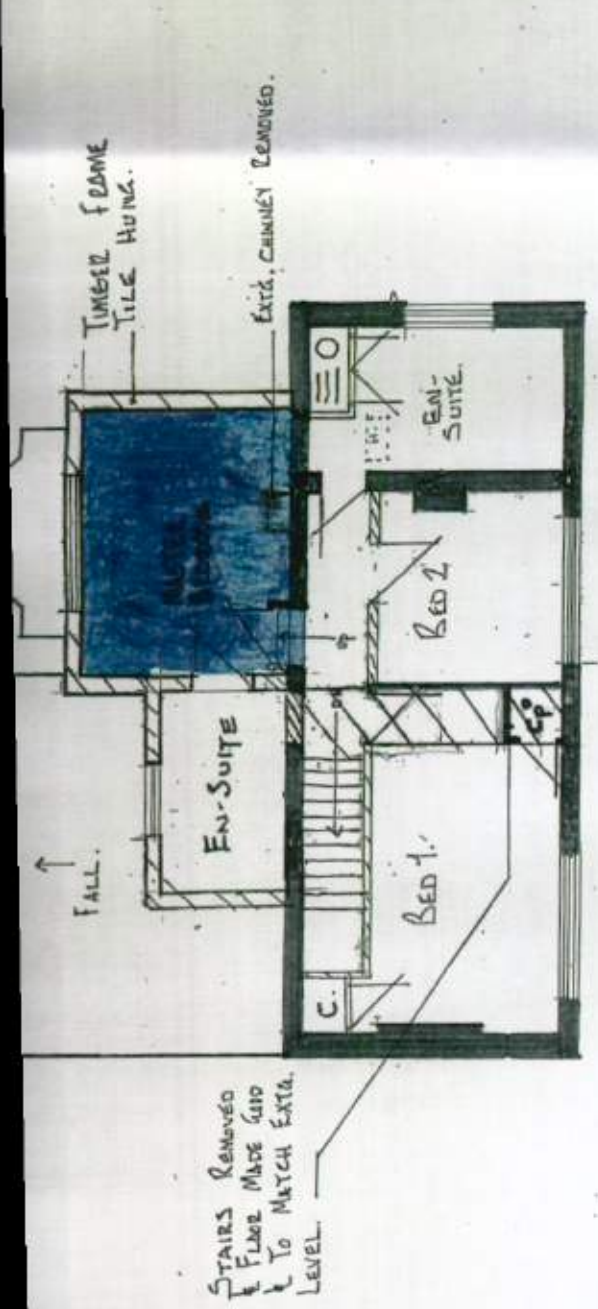

FIRST FLOOR PLAN. [Extg.]

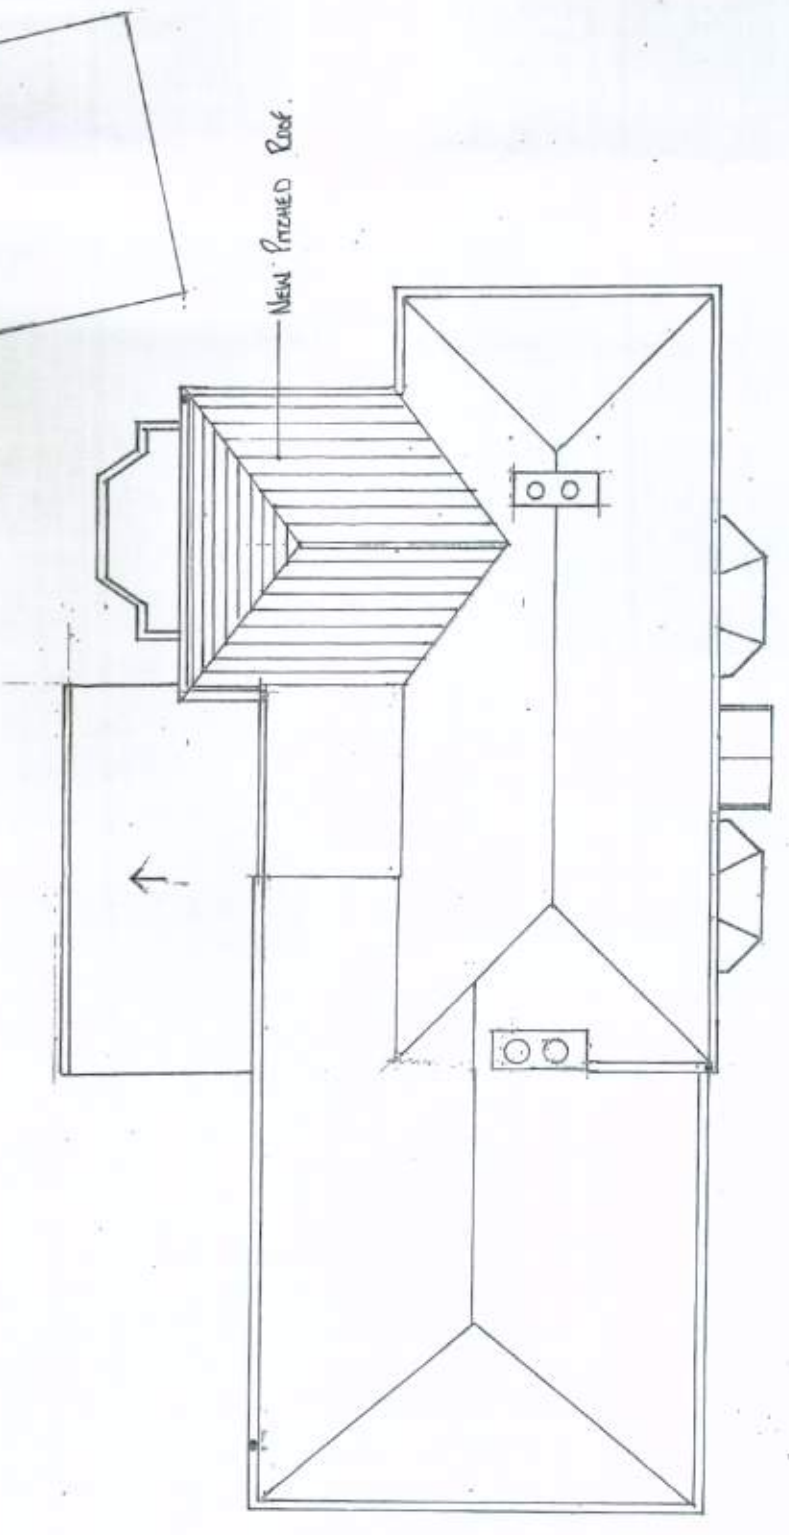

Roof Plan. [As Extg.]

Internal Alterations and Extension
 Park Cottage, London Road, Fontwell, Arundel. BN18 0SG

NOTES:
 1. Do not scale this drawing. Use figured dimensions only, except for Planning purposes.
 2. All dimensions must be checked on site by the contractor prior to commencement of work.
 3. All construction details are indicative and are to be checked and confirmed on site and any divergence's are to be agreed with the Contract Administrator.

THIS DRAWING TO BE READ IN CONJUNCTION WITH THE BUILDING CONTROL AND CONSTRUCTION NOTES

WA 180/11

K.E. HILTON AND ASSOCIATES
 Chartered Structural Engineers

2 ALBERT CHAMBERS
 SUDLEY ROAD
 BOGNOR REGIS
 WEST SUSSEX
 PO21 1EQ

Tel: 01243 885500
 Fax: 01243 860489
 Mobile: 07968 333140
 E-Mail: k_e_hilton@yahoo.co.uk

K.E.H.			
First Floor & Roof Plan			
Scale	1:100	Drawn By	C.R.B.
Date	SEP. 11	Checked	K.E.H.
Drawing Number	4560/4		