


NOTES:


1. Do not scale this drawing. Use figured dimensions only, except for Planning purposes.
2. All dimensions must be checked on site by the contractor prior to commencement of work.
3. All construction details are indicative and are to be checked and confirmed on site and any divergence's are to be agreed with the Contract Administrator.

WA/80/11/

THIS DRAWING TO BE READ IN-CONJUNCTION WITH THE BUILDING CONTROL AND CONSTRUCTION NOTES

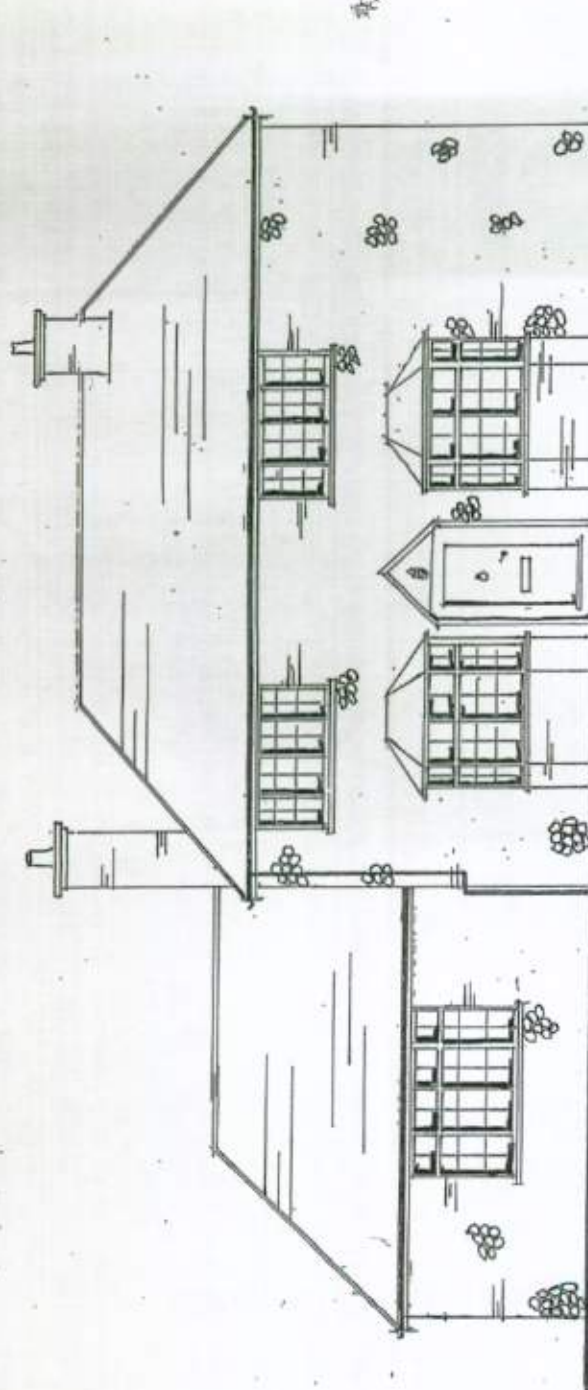


EAST ELEVATION.

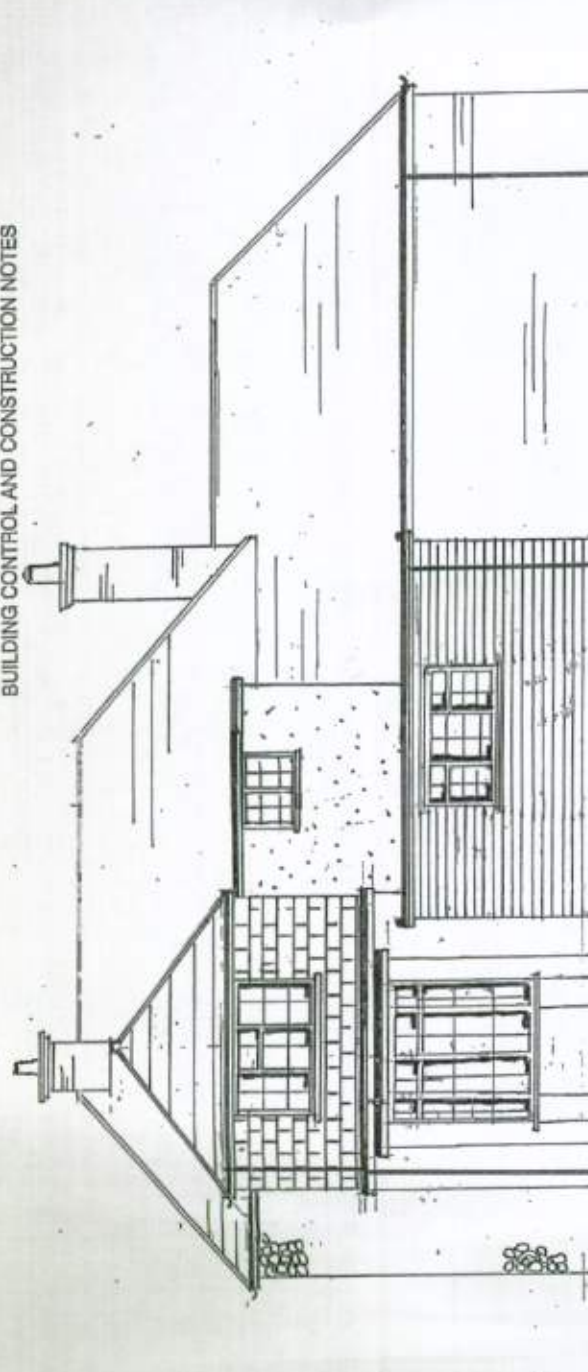


WEST ELEVATION.

MATERIALS:

ALL NEW MATERIALS TO MATCH EXISTING COTTAGE. VERTICAL TILE HANGING TO NEW 1ST FLOOR EXTENSION.

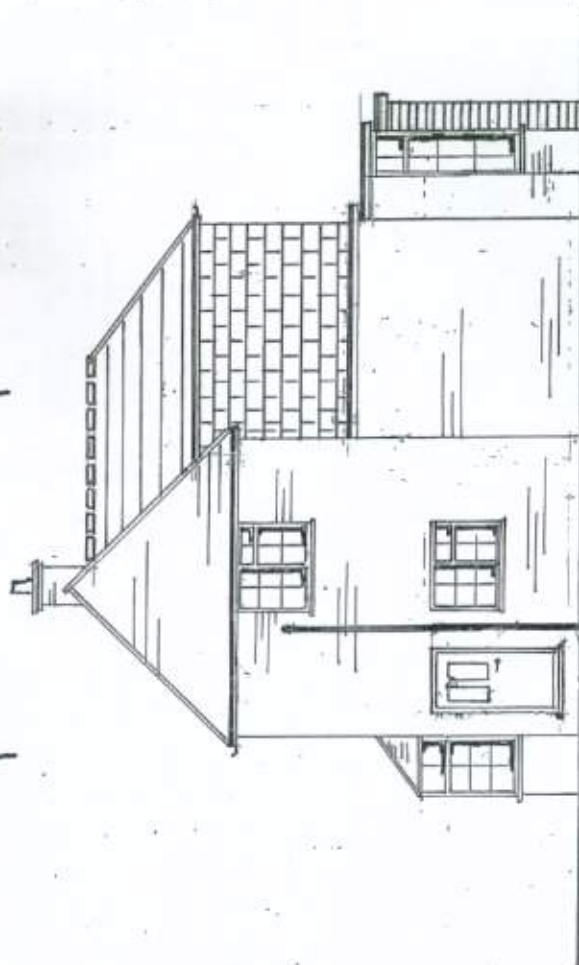

NORTH ELEVATION.

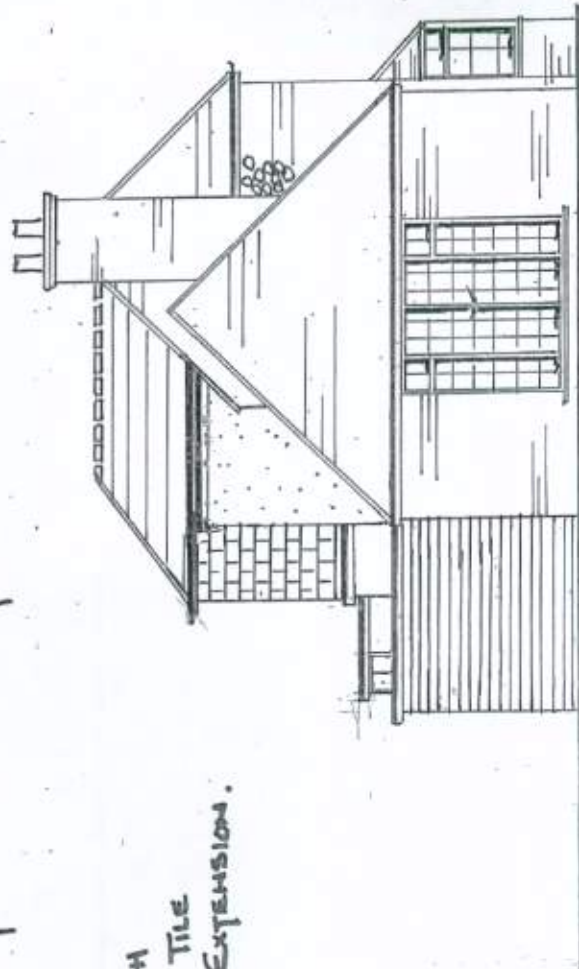

SOUTH ELEVATION.

K.E. HILTON AND ASSOCIATES
Chartered Structural Engineers

2 ALBERT CHAMBERS Tel: 01243 865500
SUDLEY ROAD Fax: 01243 860489
BOGNOR REGIS Mobile: 07968 333140
WEST SUSSEX
PO21 1EQ E-Mail: k_e_hilton@yahoo.co.uk

ELEVATIONS. [AS] [EXTG.]		Drawn By C.R.B.	
Scale 1:100	Date SEP. 11.	Checked K.E.H.	
Drawing Number 4560/S.			

Internal Alterations and Extension

Park Cottage, London Road, Fontwell, Arundel. BN18 0SG