



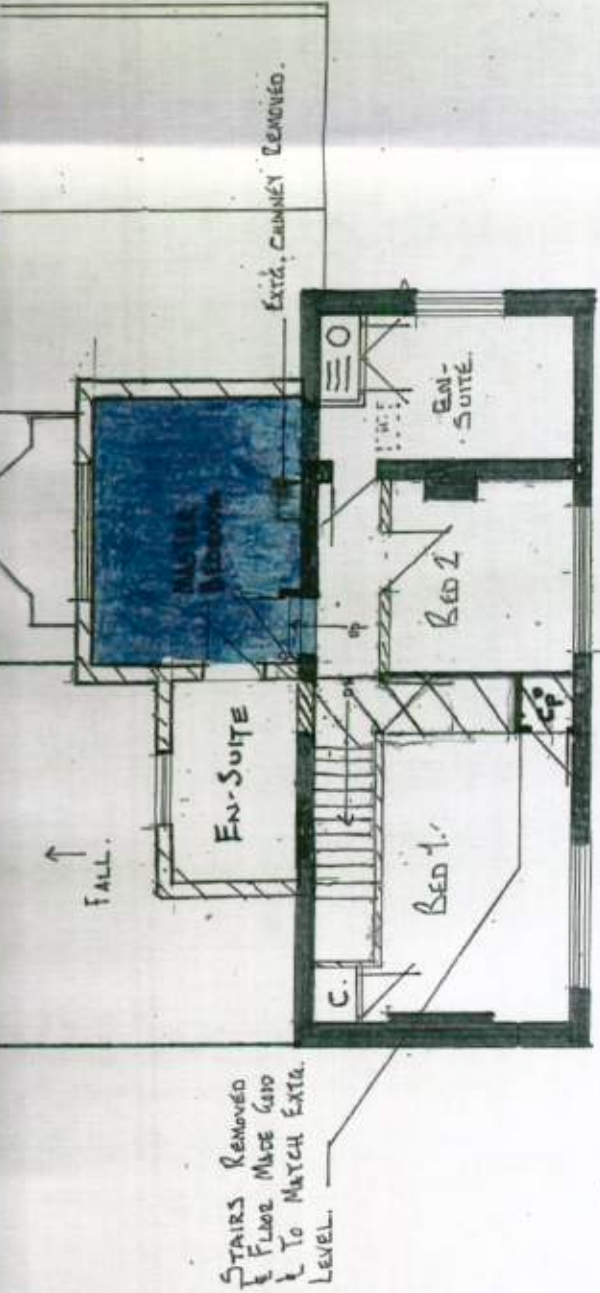

FIRST FLOOR PLAN. [As Proposed]

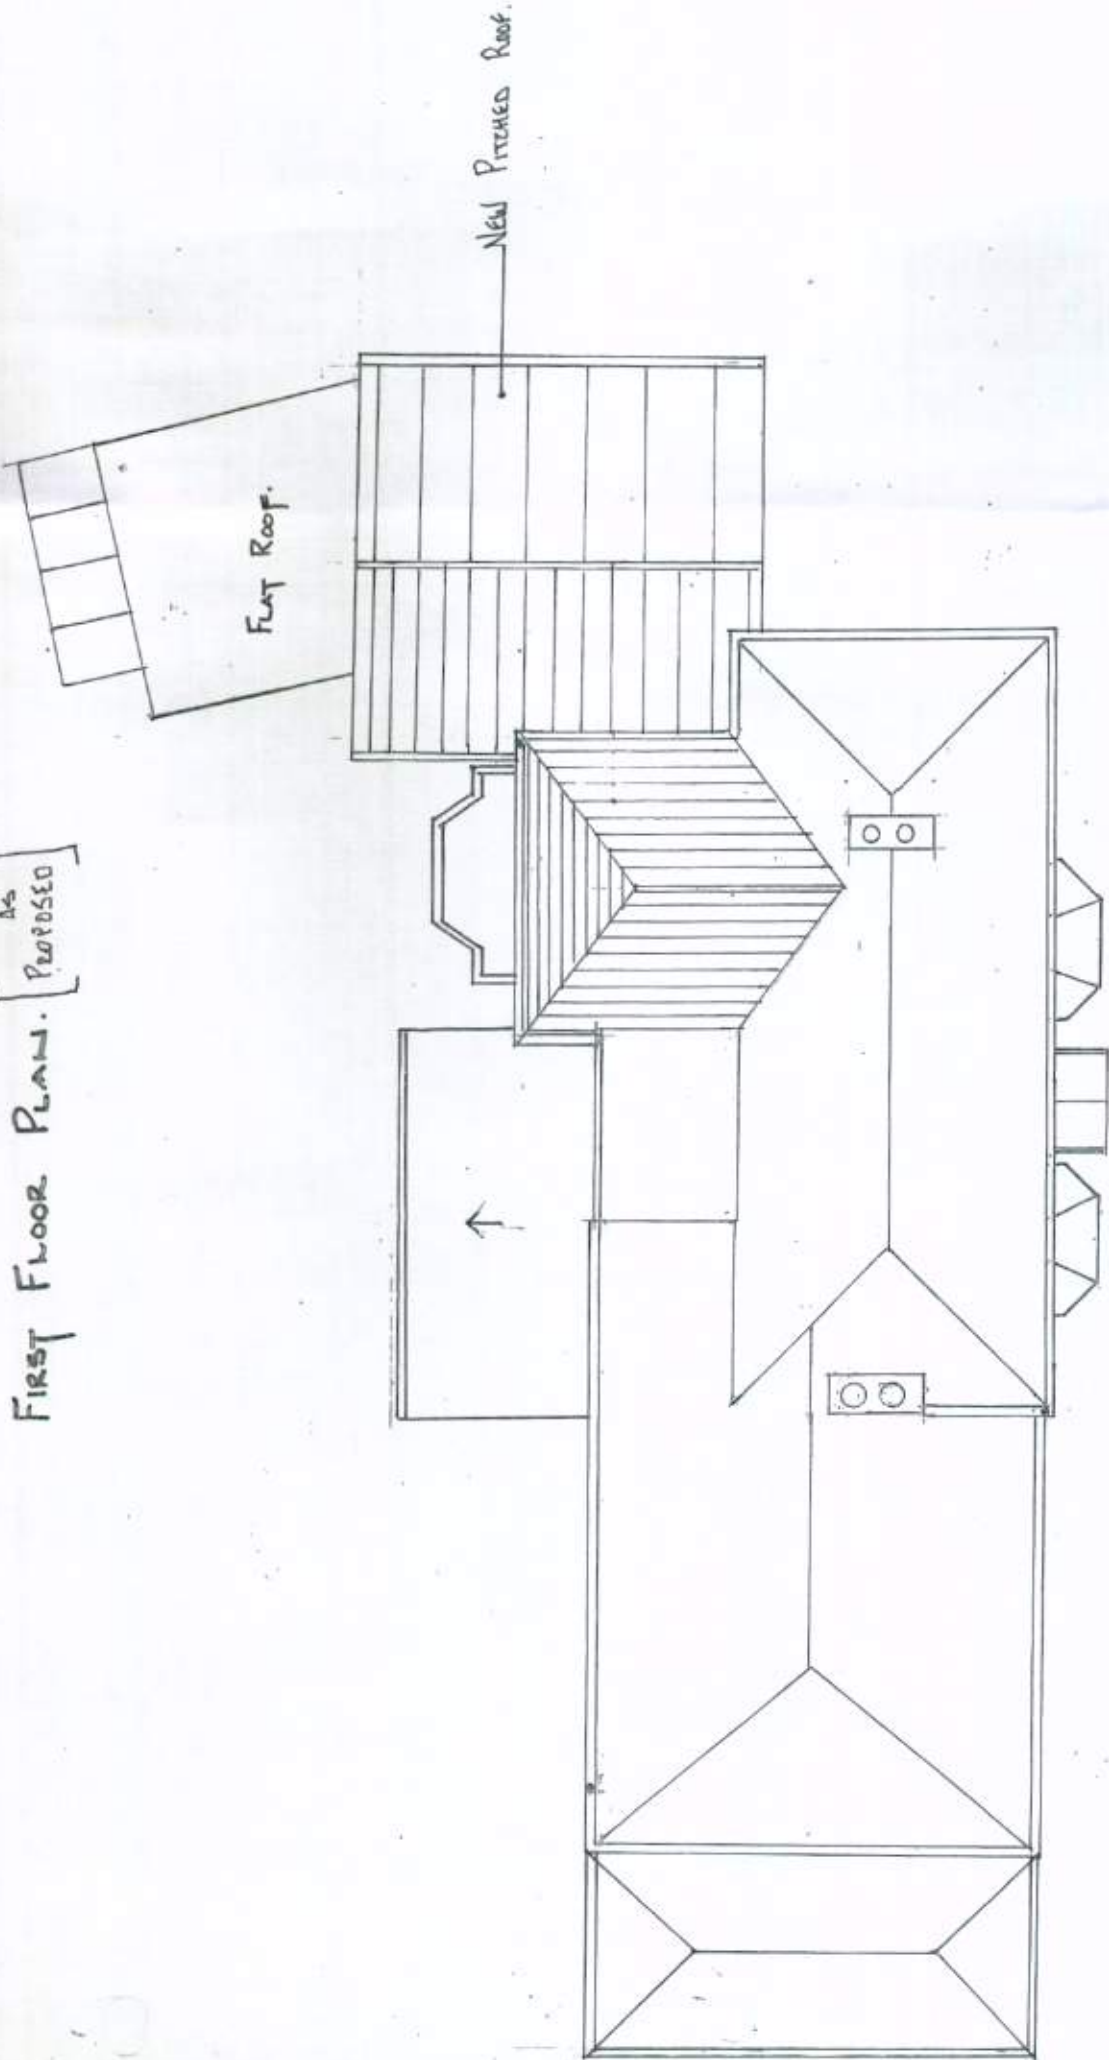

Roof Plan. [As Proposed]

Internal Alterations and Extension
Park Cottage, London Road, Fontwell, Arundel. BN18 0SG

NOTES:
1. Do not scale this drawing. Use figured dimensions only, except for Planning purposes.
2. All dimensions must be checked on site by the contractor prior to commencement of work.
3. All construction details are indicative and are to be checked and confirmed on site and any divergence/s are to be agreed with the Contract Administrator.

THIS DRAWING TO BE READ IN CONJUNCTION WITH THE BUILDING CONTROL AND CONSTRUCTION NOTES

WA/80/11

K.E. HILTON AND ASSOCIATES
Chartered Structural Engineers

2 ALBERT CHAMBERS
SUDLEY ROAD
BOGNOR REGIS
WEST SUSSEX
PO21 1EQ

Tel: 01243 865500
Fax: 01243 860489
Mobile: 07988 333140
E-Mail: k.e_hilton@yahoo.co.uk

First Floor & Roof Plan

Scale: 1:100
Date: SEP. 11
Drawing Number: 4560/7.

Drawn By: C.R.B.
Checked: K.E.H.