



WA/80/11/


- NOTES:
- 1. Do not scale this drawing. Use figured dimensions only, except for Planning purposes.
 - 2. All dimensions must be checked on site by the contractor prior to commencement of work.
 - 3. All construction details are indicative and are to be checked and confirmed on site and any divergences are to be agreed with the Contract Administrator.

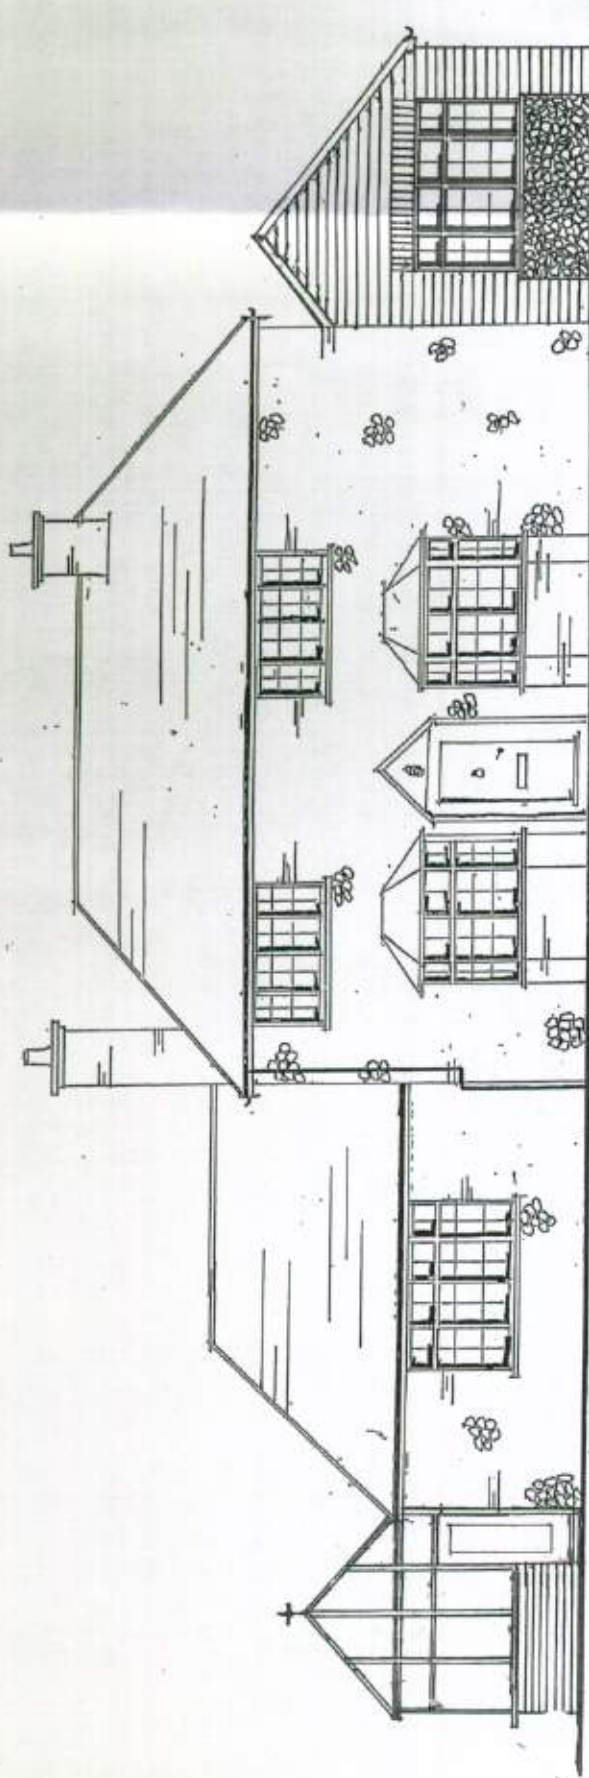


EAST ELEVATION.

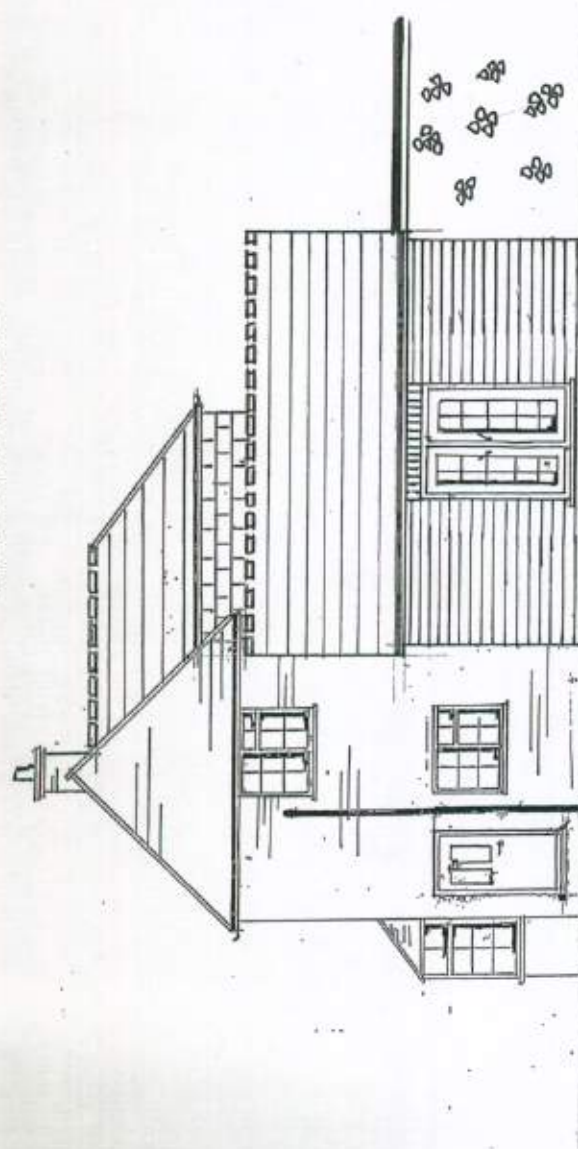

NORTH ELEVATION.

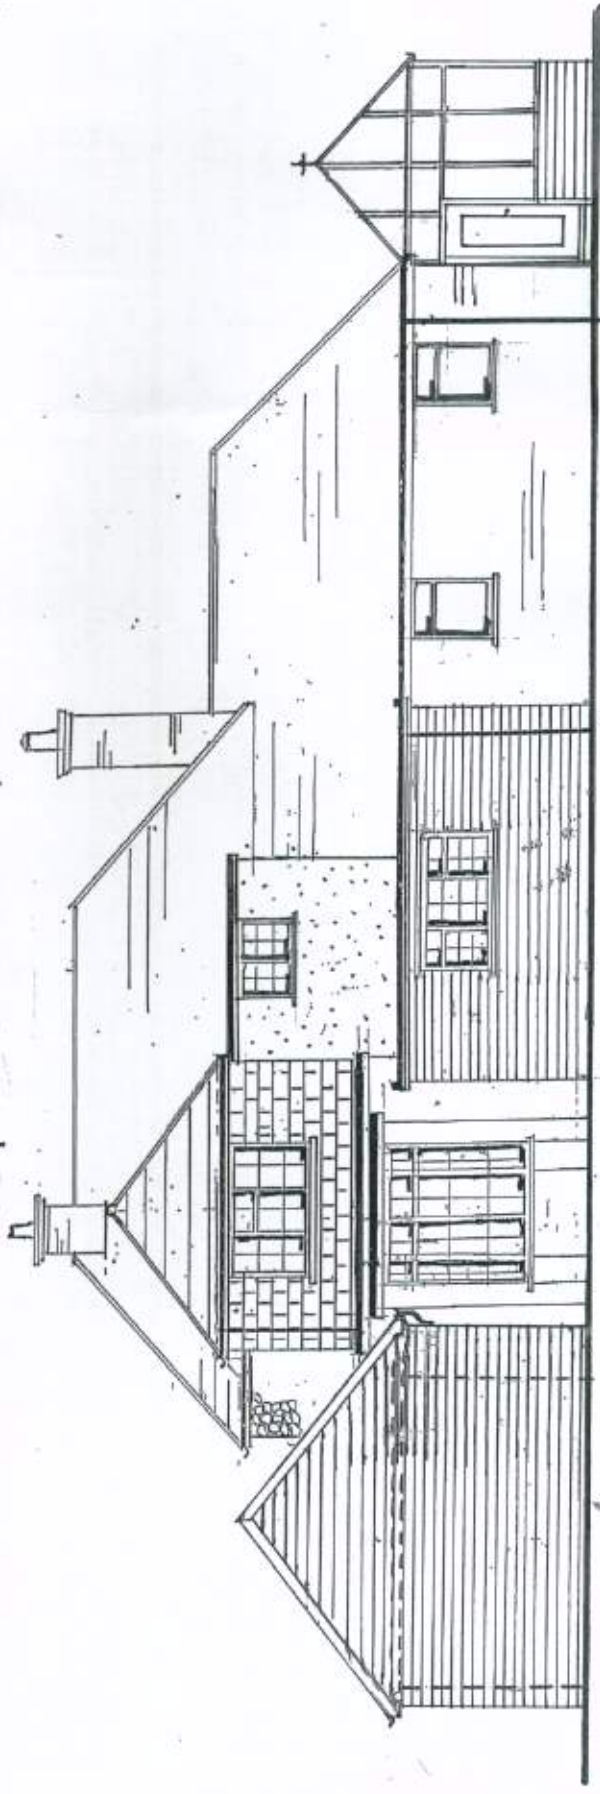

WEST ELEVATION.

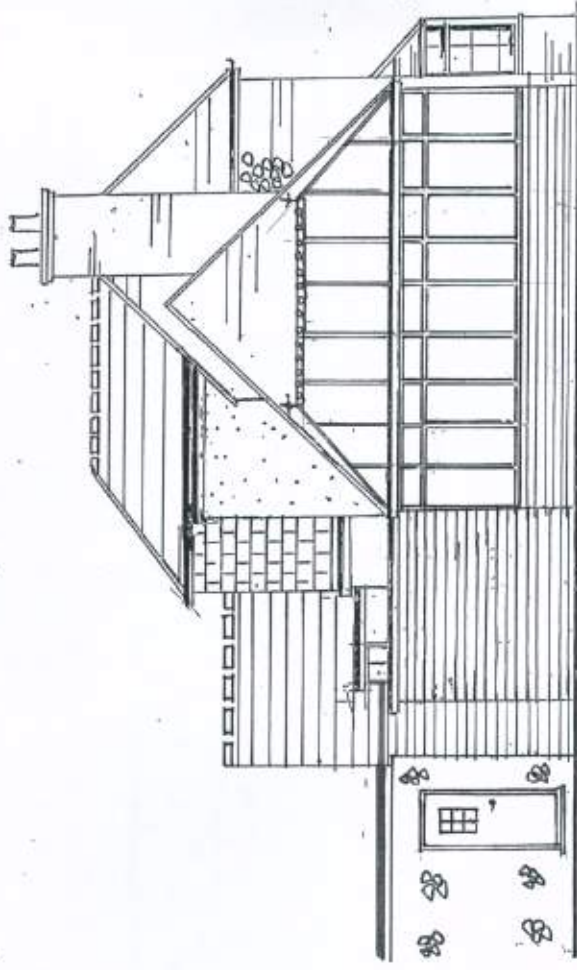

SOUTH ELEVATION.

K.E. HILTON AND ASSOCIATES
Chartered Structural Engineers
2 ALBERT CHAMBERS
SUDLEY ROAD
BOGNOR REGIS
WEST SUSSEX
PO21 1EQ
Tel: 01243 865500
Fax: 01243 860489
Mobile: 07968 333140
E-Mail: k_e_hilton@yahoo.co.uk

ELEVATIONS. [As Proposed.]	
Scale	1:100
Date	SEP. 11.
Drawn By	C.E.B.
Checked	K.E.H.
Drawing Number	A560/8.

Internal Alterations and Extension
Park Cottage, London Road, Fontwell, Arundel. BN18 0SG