



RECEIVED 21.5.11

NOTES:

1. Do not scale this drawing. Use figured dimensions only, except for Planning purposes.
2. All dimensions must be checked on site by the contractor prior to commencement of work.
3. All construction details are indicative and are to be checked and confirmed on site and any divergences are to be agreed with the Contract Administrator.

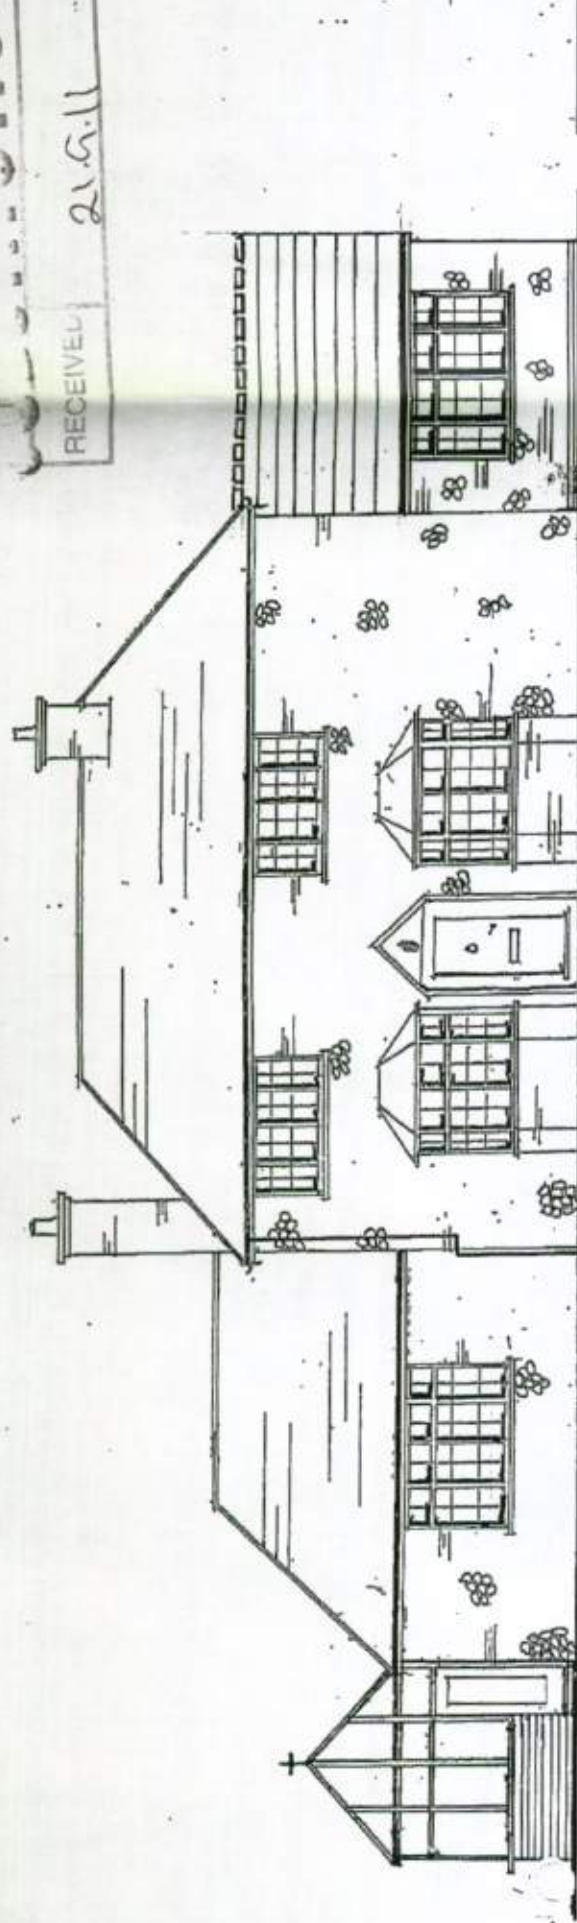


EAST ELEVATION.

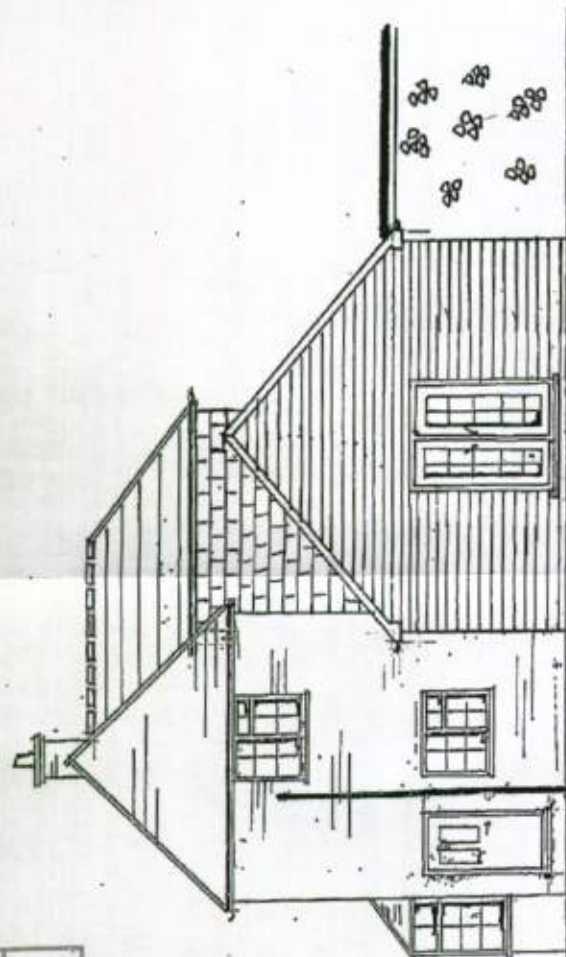

NORTH ELEVATION.



WEST ELEVATION.

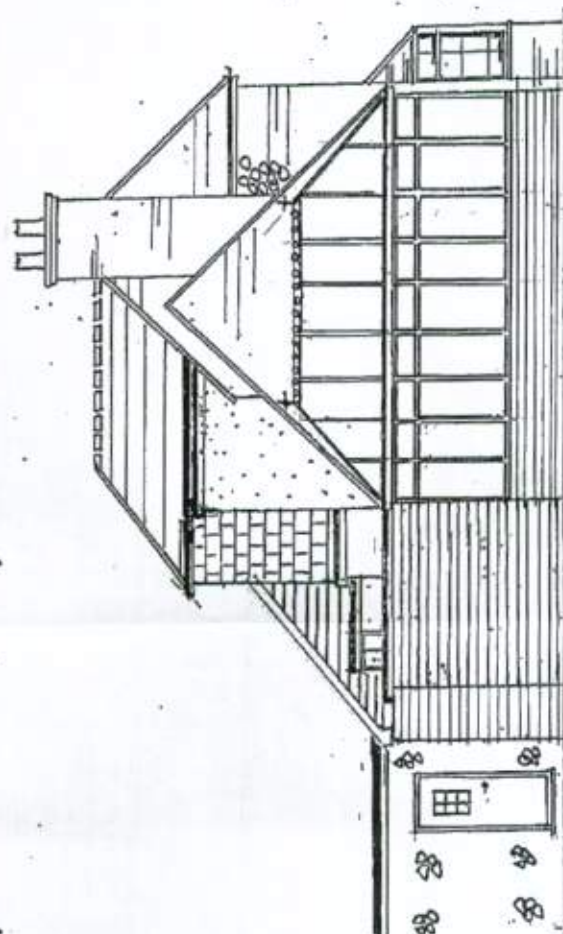

SOUTH ELEVATION.

K.E. HILTON AND ASSOCIATES
Chartered Structural Engineers
2 ALBERT CHAMBERS Tel: 01243 865500
SUDLEY ROAD Fax: 01243 860489
BOGNOR REGIS Mobile: 07968 333140
WEST SUSSEX E-Mail: k_e_hilton@yahoo.co.uk
PO21 1EQ

ELEVATIONS. [Proposed]	
Scale 1:100	Drawn By C.E.B.
Date SEP. 11	Checked K.E.H.
Drawing Number A560/8.A	

Rev. A. SEP. 11 Ref
PITCH ALTERED.
CLIENTS REQUIREMENT

Internal Alterations and Extension

Park Cottage, London Road, Fontwell, Arundel. BN18 0SG