




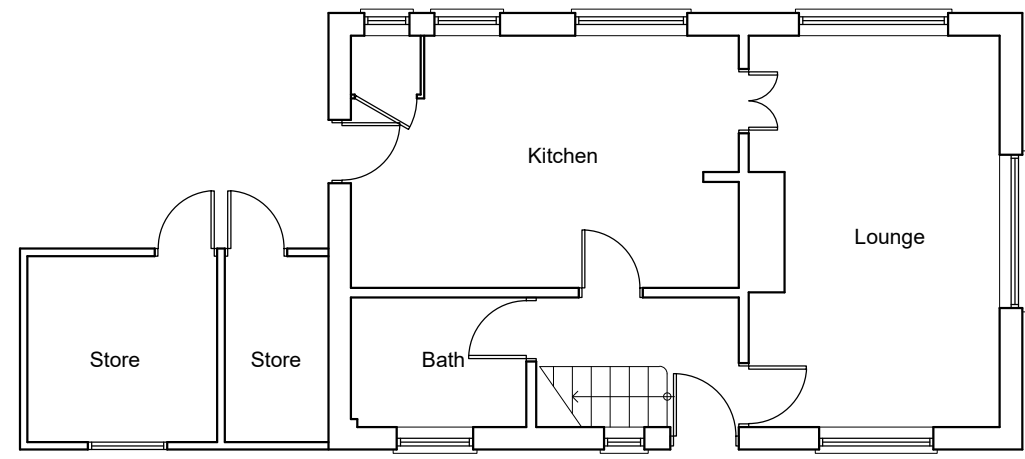


EXISTING
Ground Floor Plan

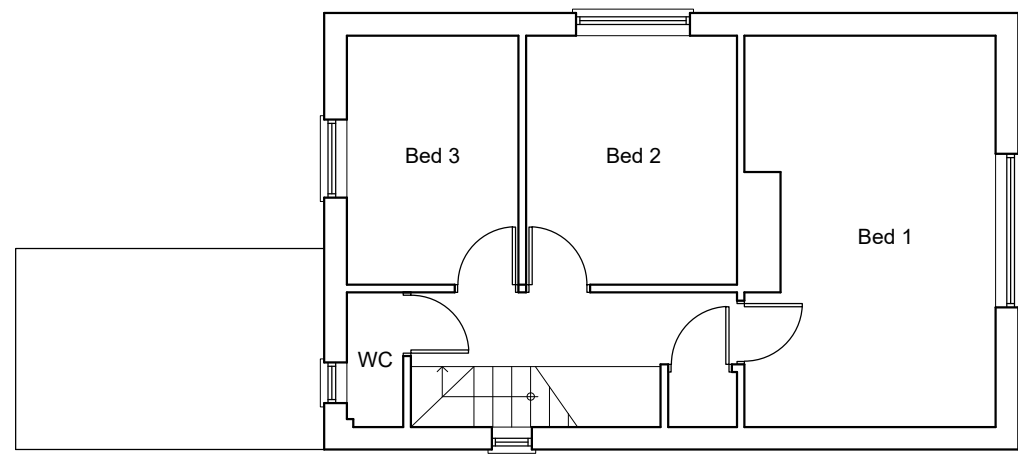


EXISTING
First Floor Plan

 

EXISTING
West Elevation

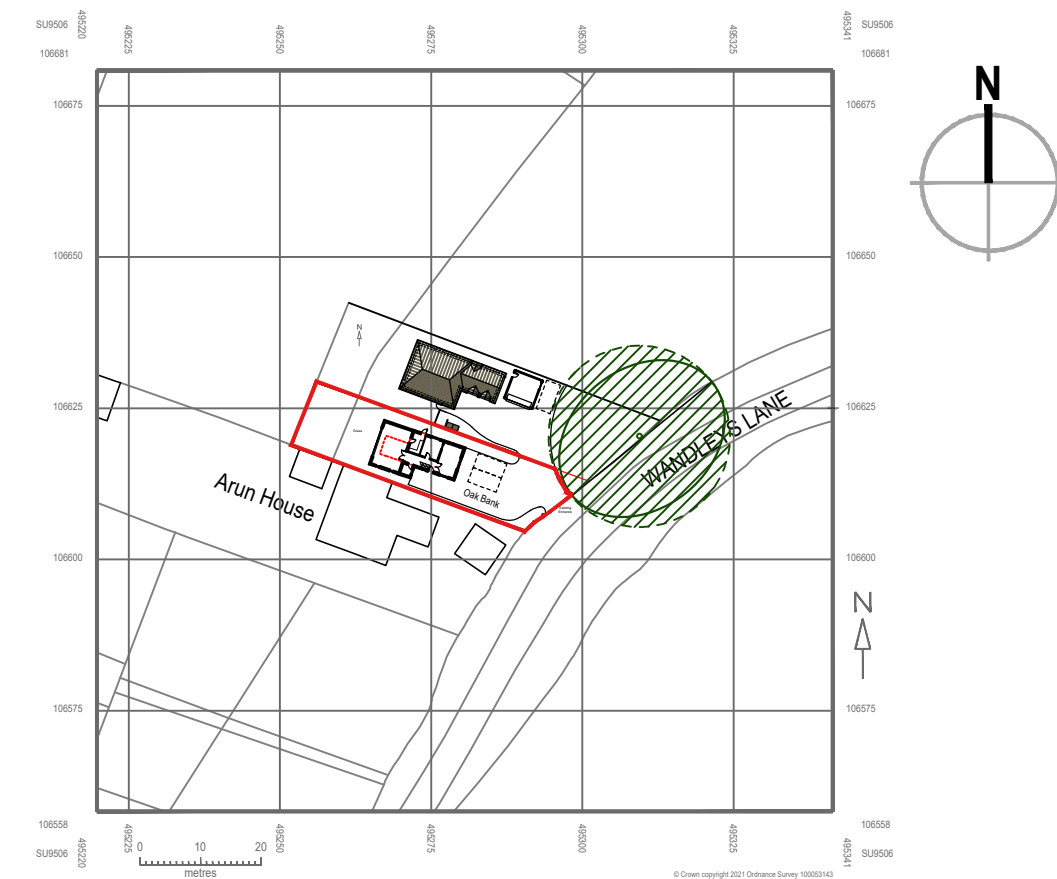

PROPOSED
Site Location Plan - 1:1250

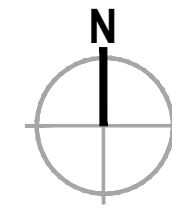

Materials Key

- 1 Roof Tiles:
Heritage Clay Plain roof tiles
Clayhall Red Blend




- 2 Walls First Floor:
Oak feather edge cladding



- 3 Walls Ground Floor:
K-Rend TC15 Linen




- 4 Plinth:
4 Courses, 'Existing Bricks'
Red Multi Stock

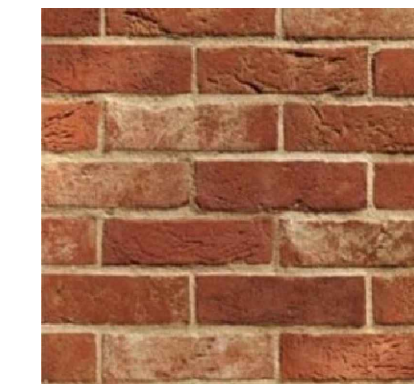


- 5 Gutter:
Black PVC Guttering &
down pipes





- 6 Window:
Sage framed casement window

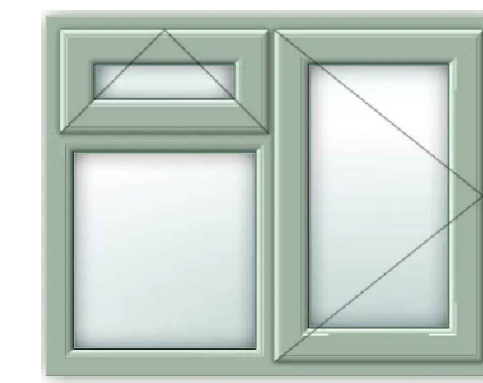

NOTE:
It may not be reproduced in part or in whole without prior written permission.
All dimensions to be checked on-site before work commences.
SUBJECT TO BUILDING REGULATIONS, FIRE REGULATIONS AND STATUTORY APPROVALS.
This drawing is only to be used in conjunction with drawing notes & specification prepared by
PARIO CONSULTING LIMITED.
Subject to statutory approval.

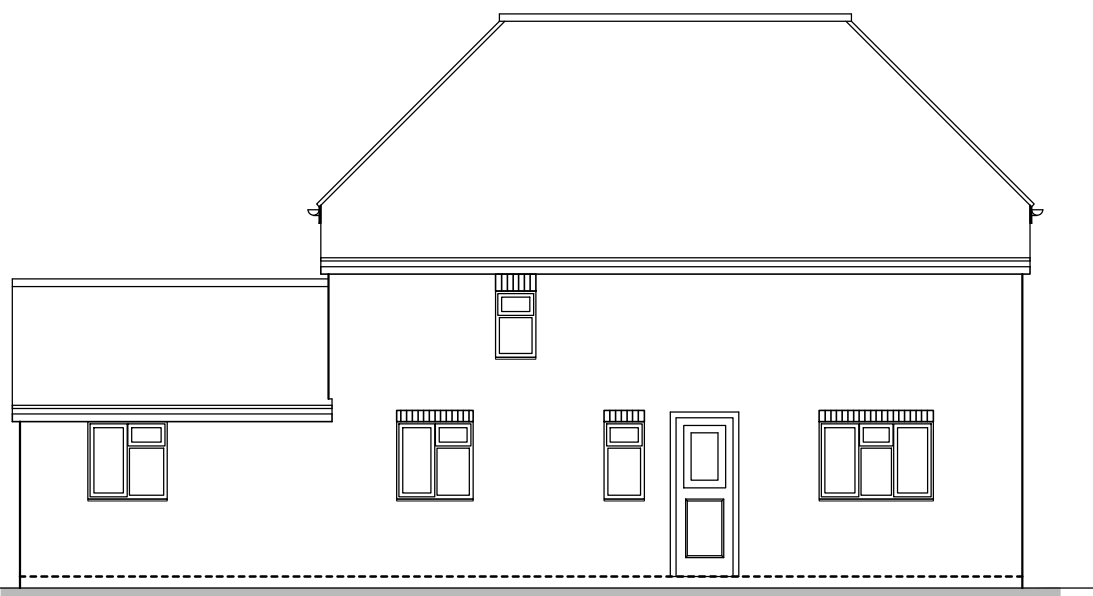


EXISTING
South Elevation

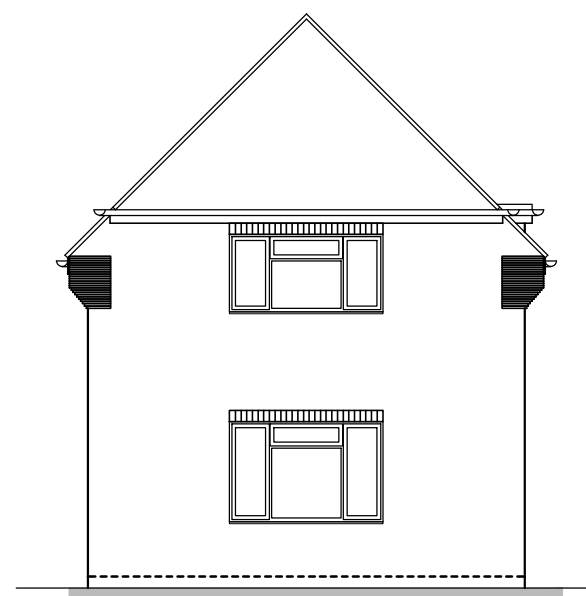 

EXISTING
East Elevation




EXISTING
North Elevation

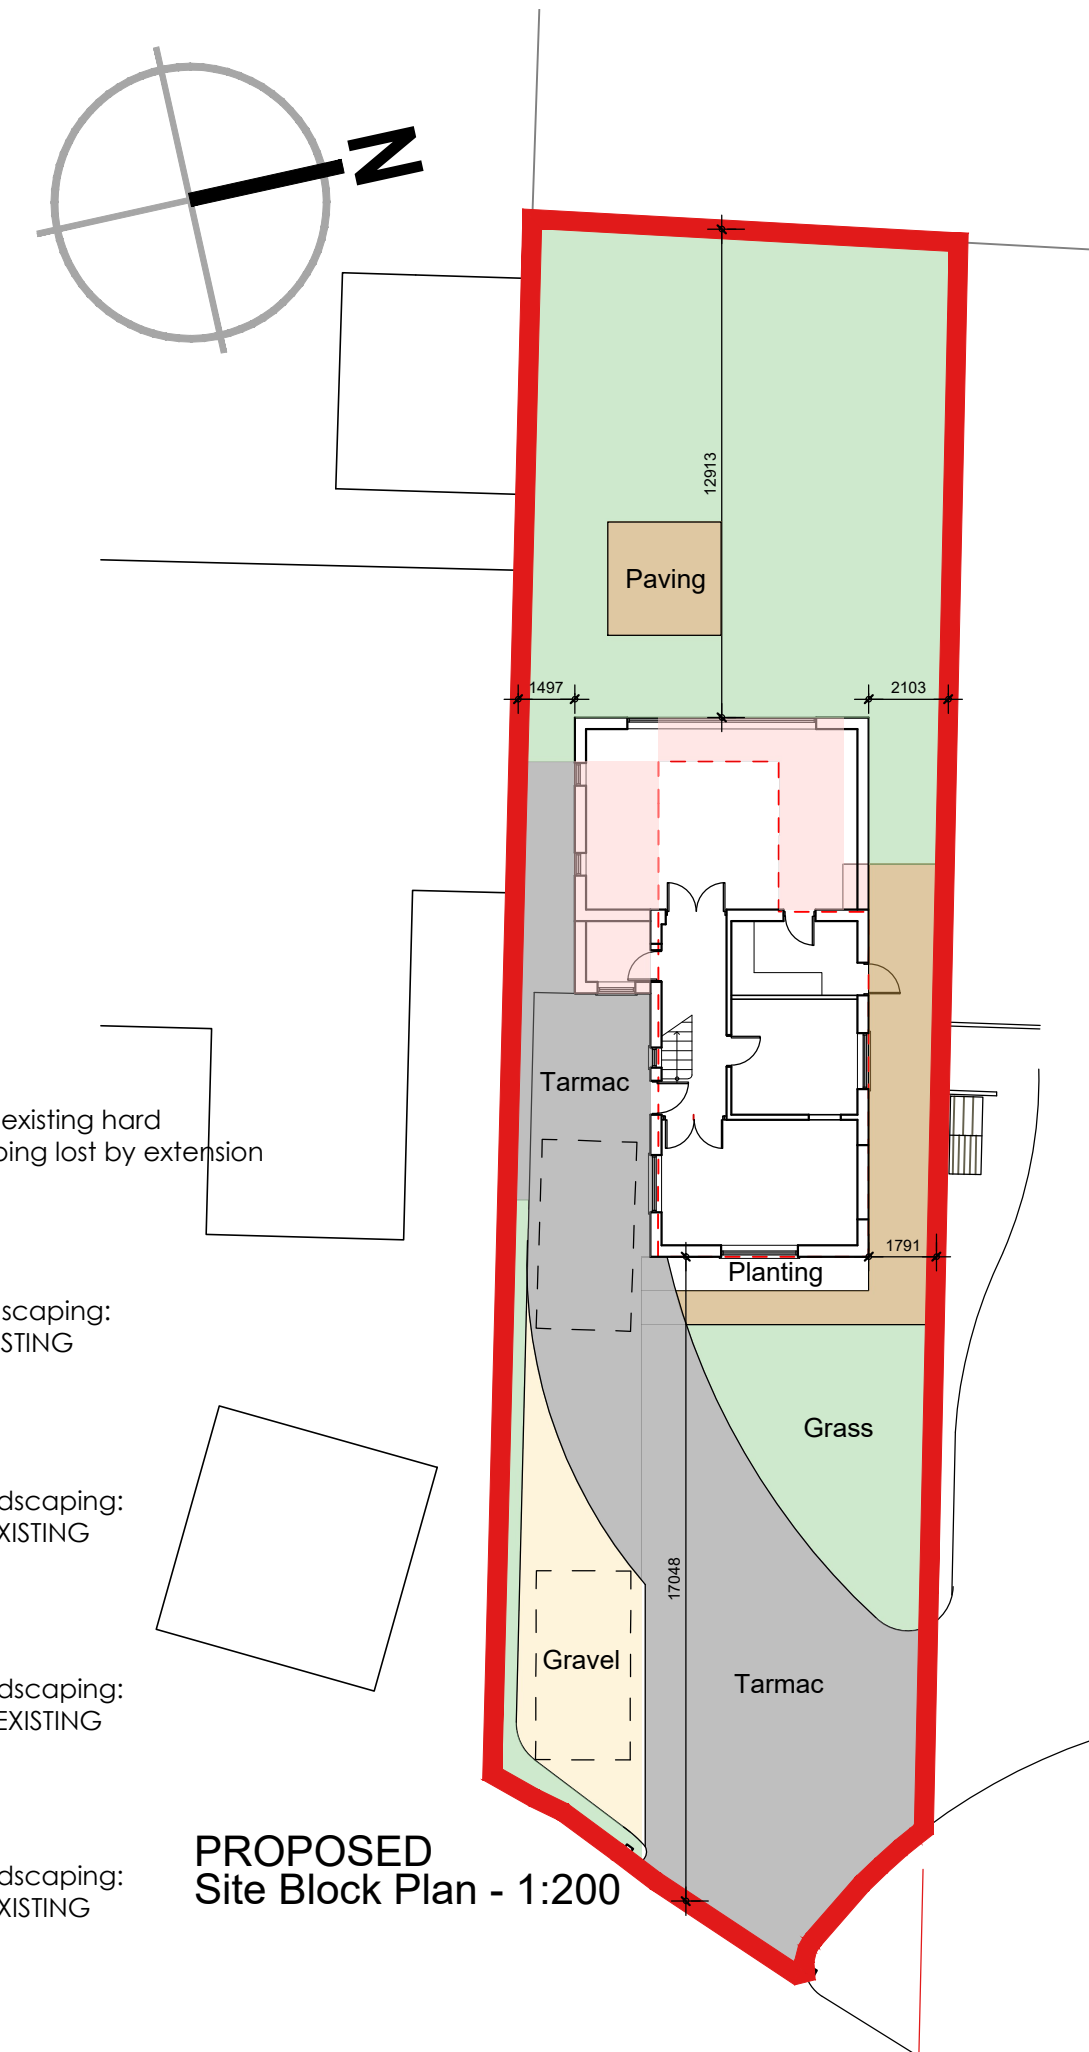


PROPOSED
Site Block Plan - 1:200

Legend:


- Denotes existing hard landscaping lost by extension
- Soft landscaping: Grass EXISTING
- Hard landscaping: Gravel EXISTING
- Hard landscaping: Tarmac EXISTING
- Hard landscaping: Paving EXISTING

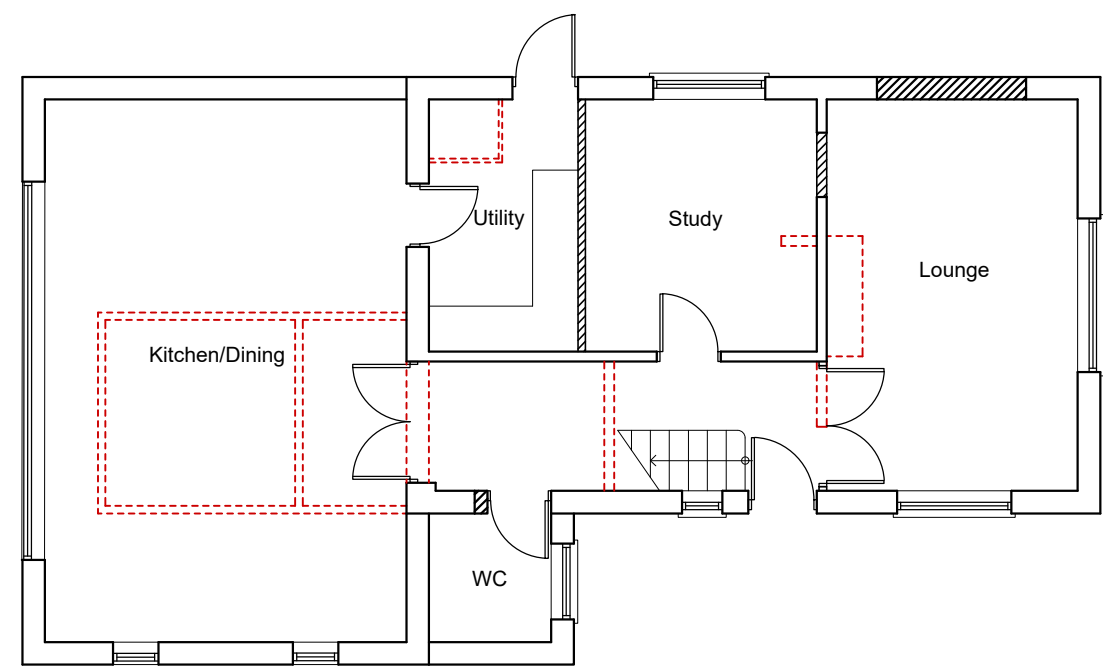

PROPOSED
Ground Floor Plan

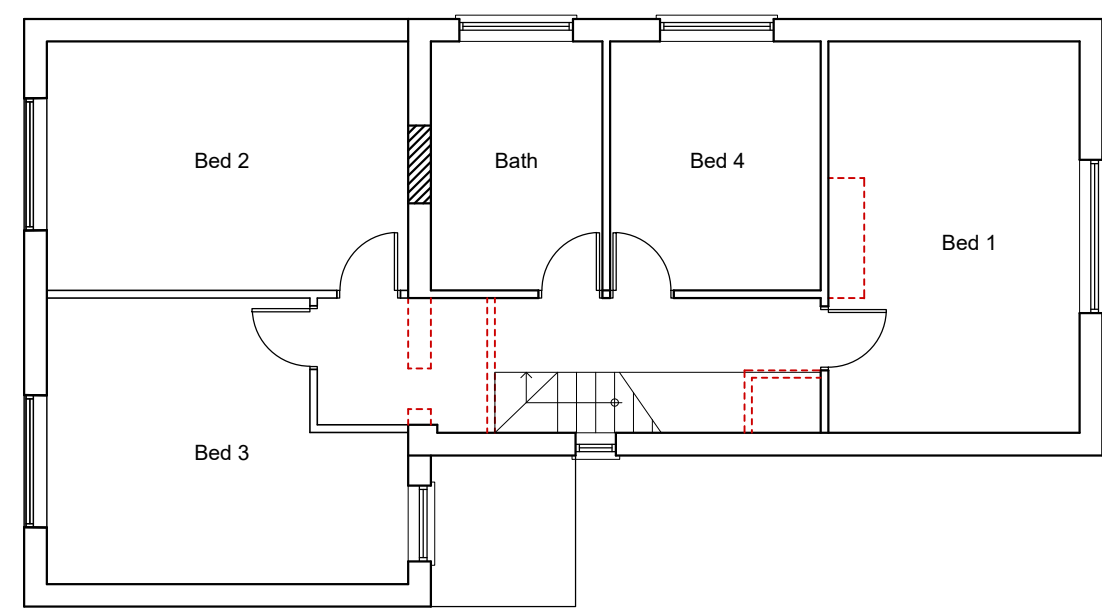


PROPOSED
First Floor Plan

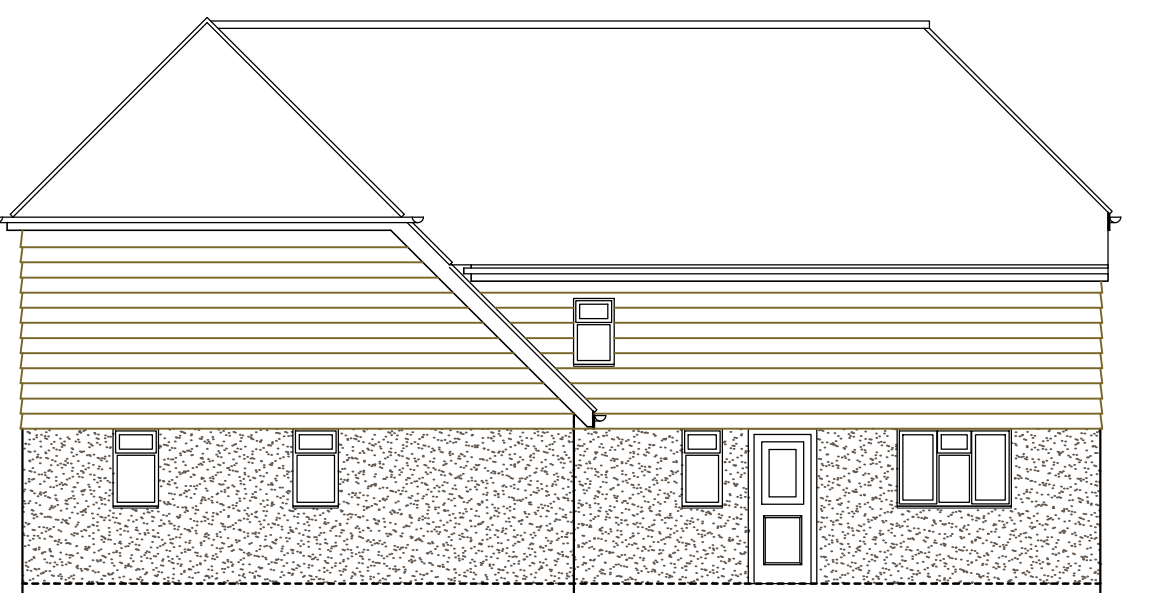


PROPOSED
South Elevation



PROPOSED
East Elevation

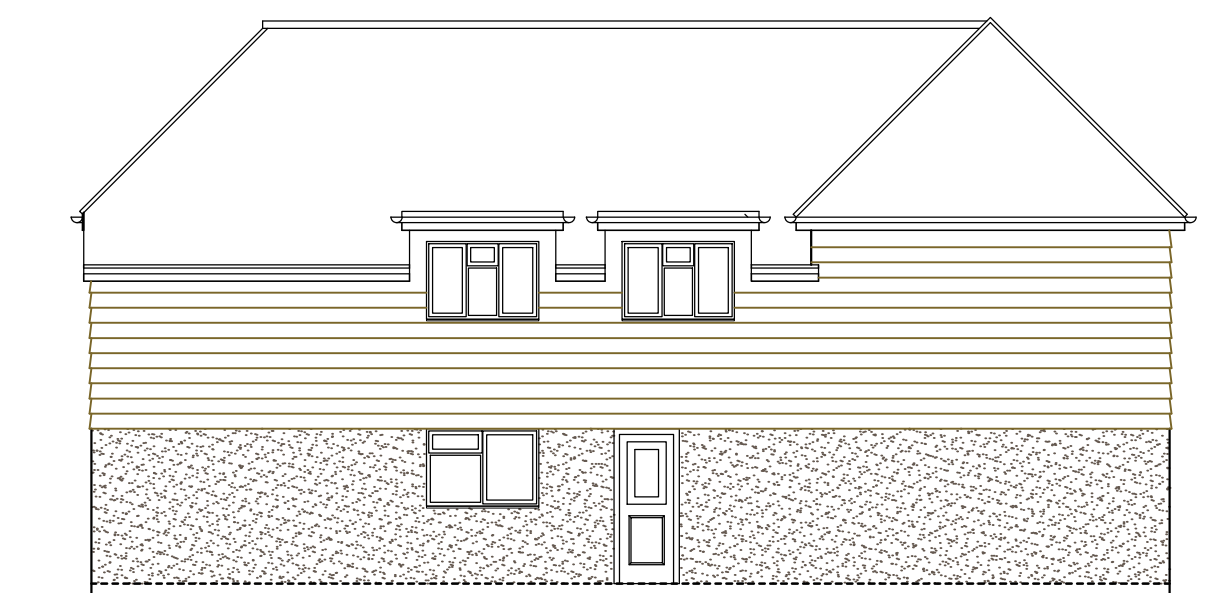

PROPOSED
North Elevation

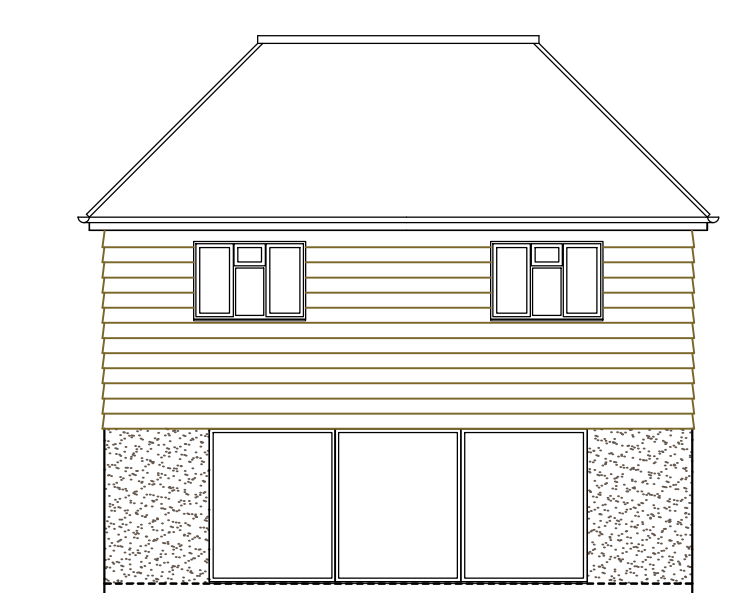

PROPOSED
West Elevation

pario
pario architecture
25 barnes walls road
sengersworth east
hampshire
PO15 5TT

architecture + design

T +44 (0) 1489 884155
E info@pario-design.co.uk

Client	Mr & Mrs Corbett Oak Bank Wandleys Lane Walberton West Sussex BN18 0QR		
Project	Extension & Alterations Oak Bank, Wandleys Lane		
Drawing Title	Proposed Plans & Elevations		
Scale	1:100/1:1250	Date	Mar '25
Drawing No.	25020/001P	Author	NRS
		Revision	C