

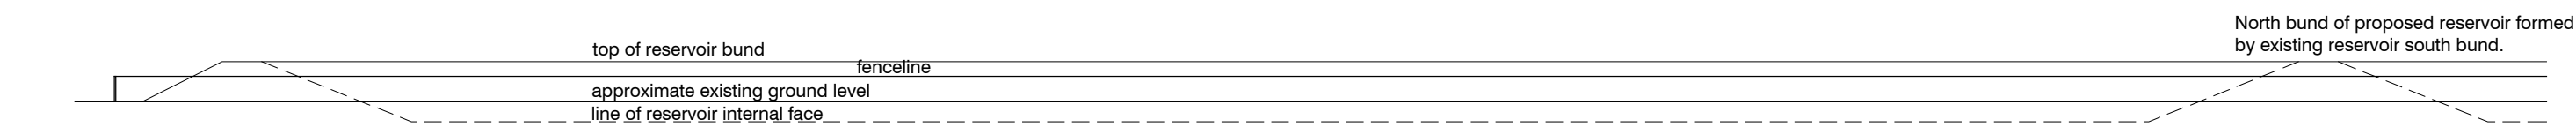



NOTES:
Dimensions to be checked on site before commencing work. any discrepancies shall be reported to Curtis Leeves Technical Ltd. immediately.
Do not scale from these drawings except for planning purposes. Use figured dimensions only.
Where applicable this drawing is to be read in conjunction with other consultants' drawings.
This drawing is the copyright of Curtis Leeves Technical Ltd. and may not be copied, altered or reproduced in any way, or passed to a third party, without written authority.

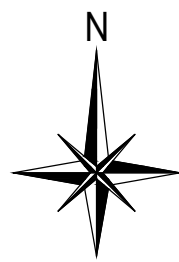


East Elevation

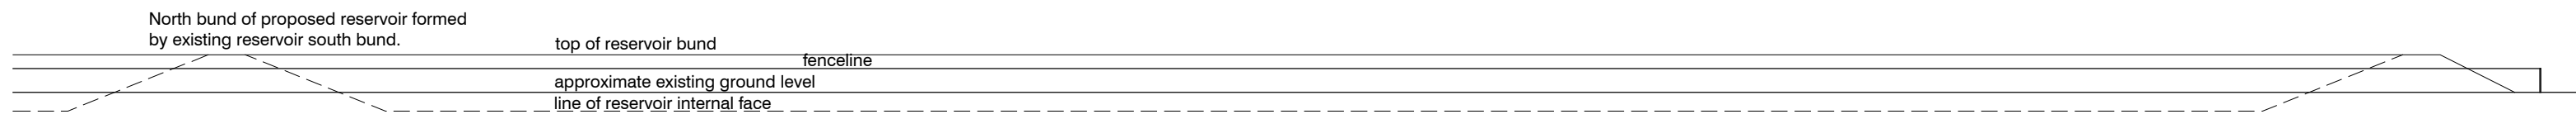

West Elevation

 


South Elevation

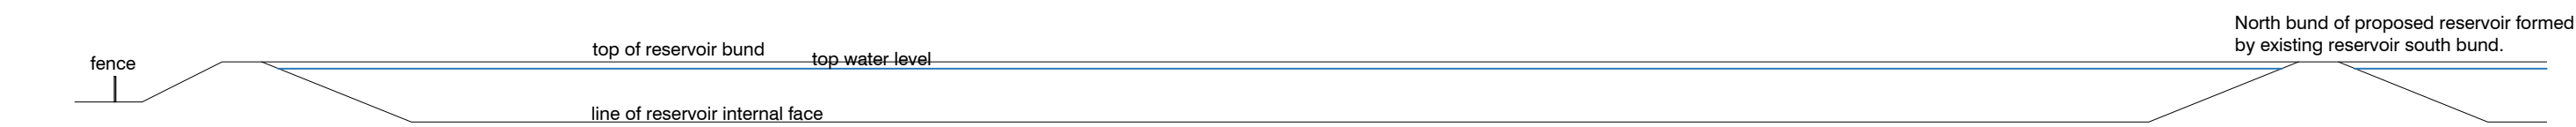



Typical Cross Section





Typical Long Section

 

Elevations & Sections 1:500@A1

 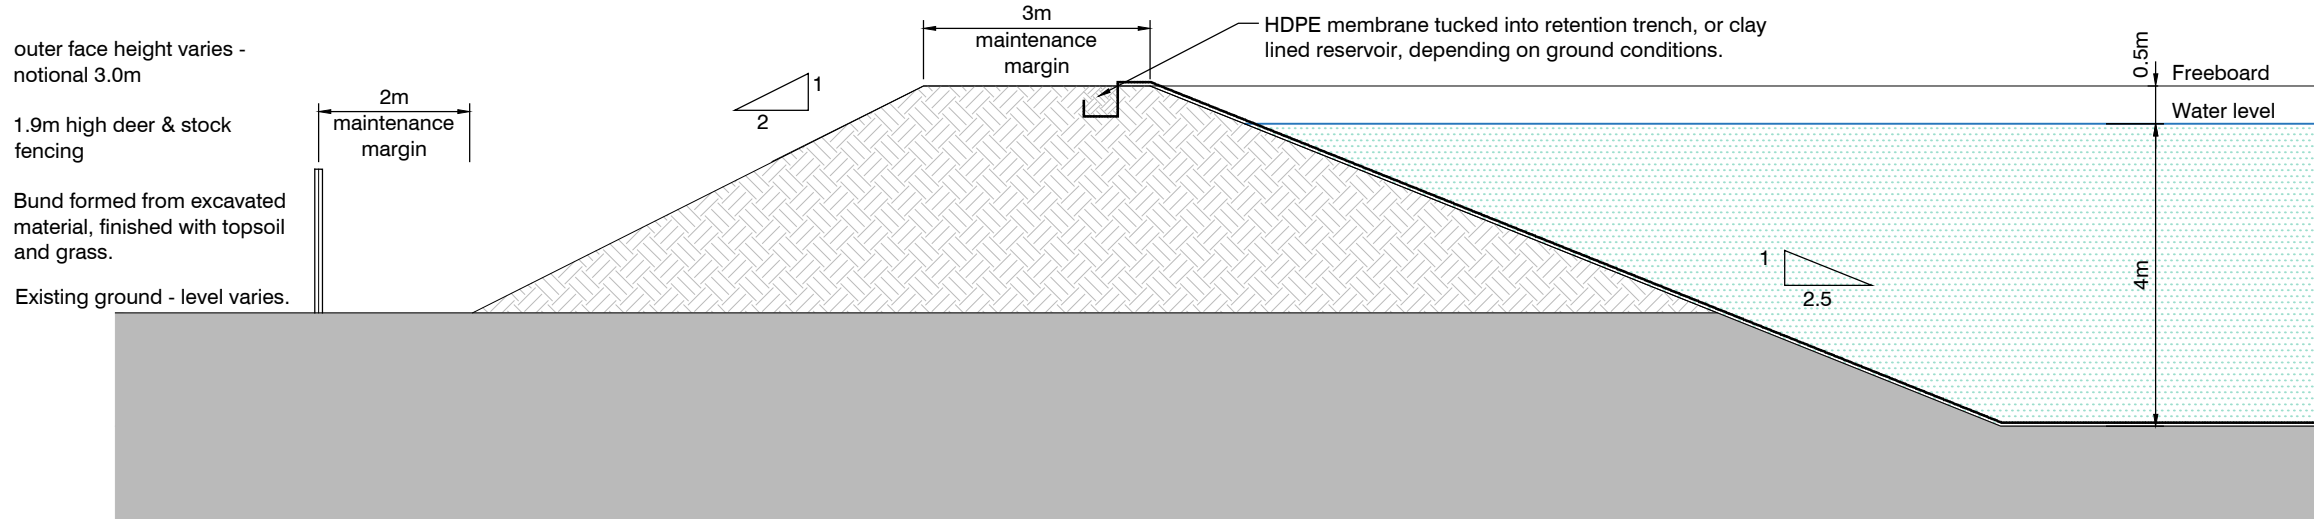

Typical Reservoir Bund 1:100@A1

 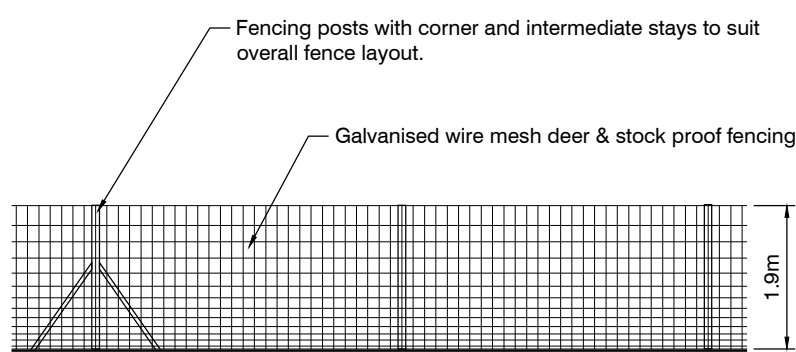

Typical Reservoir Fence 1:100@A1

P01	Issued for comment.	18.06.21
rev	description	date
status	PLANNING	



CURTIS LEEVES TECHNICAL LTD 01243 378070 mail@ctechnical.co.uk			
client	David Langmead		
project	Yapton Reservoir Dog Leg South Bilsham		
title	Reservoir Elevations & Sections. Bund and Fence Details.		
date	scale @ A1	drawn	chkd
18.06.21	as shown	GBC	GBC
project no.	drawing no.	rev	
2118	PA04	P01	