


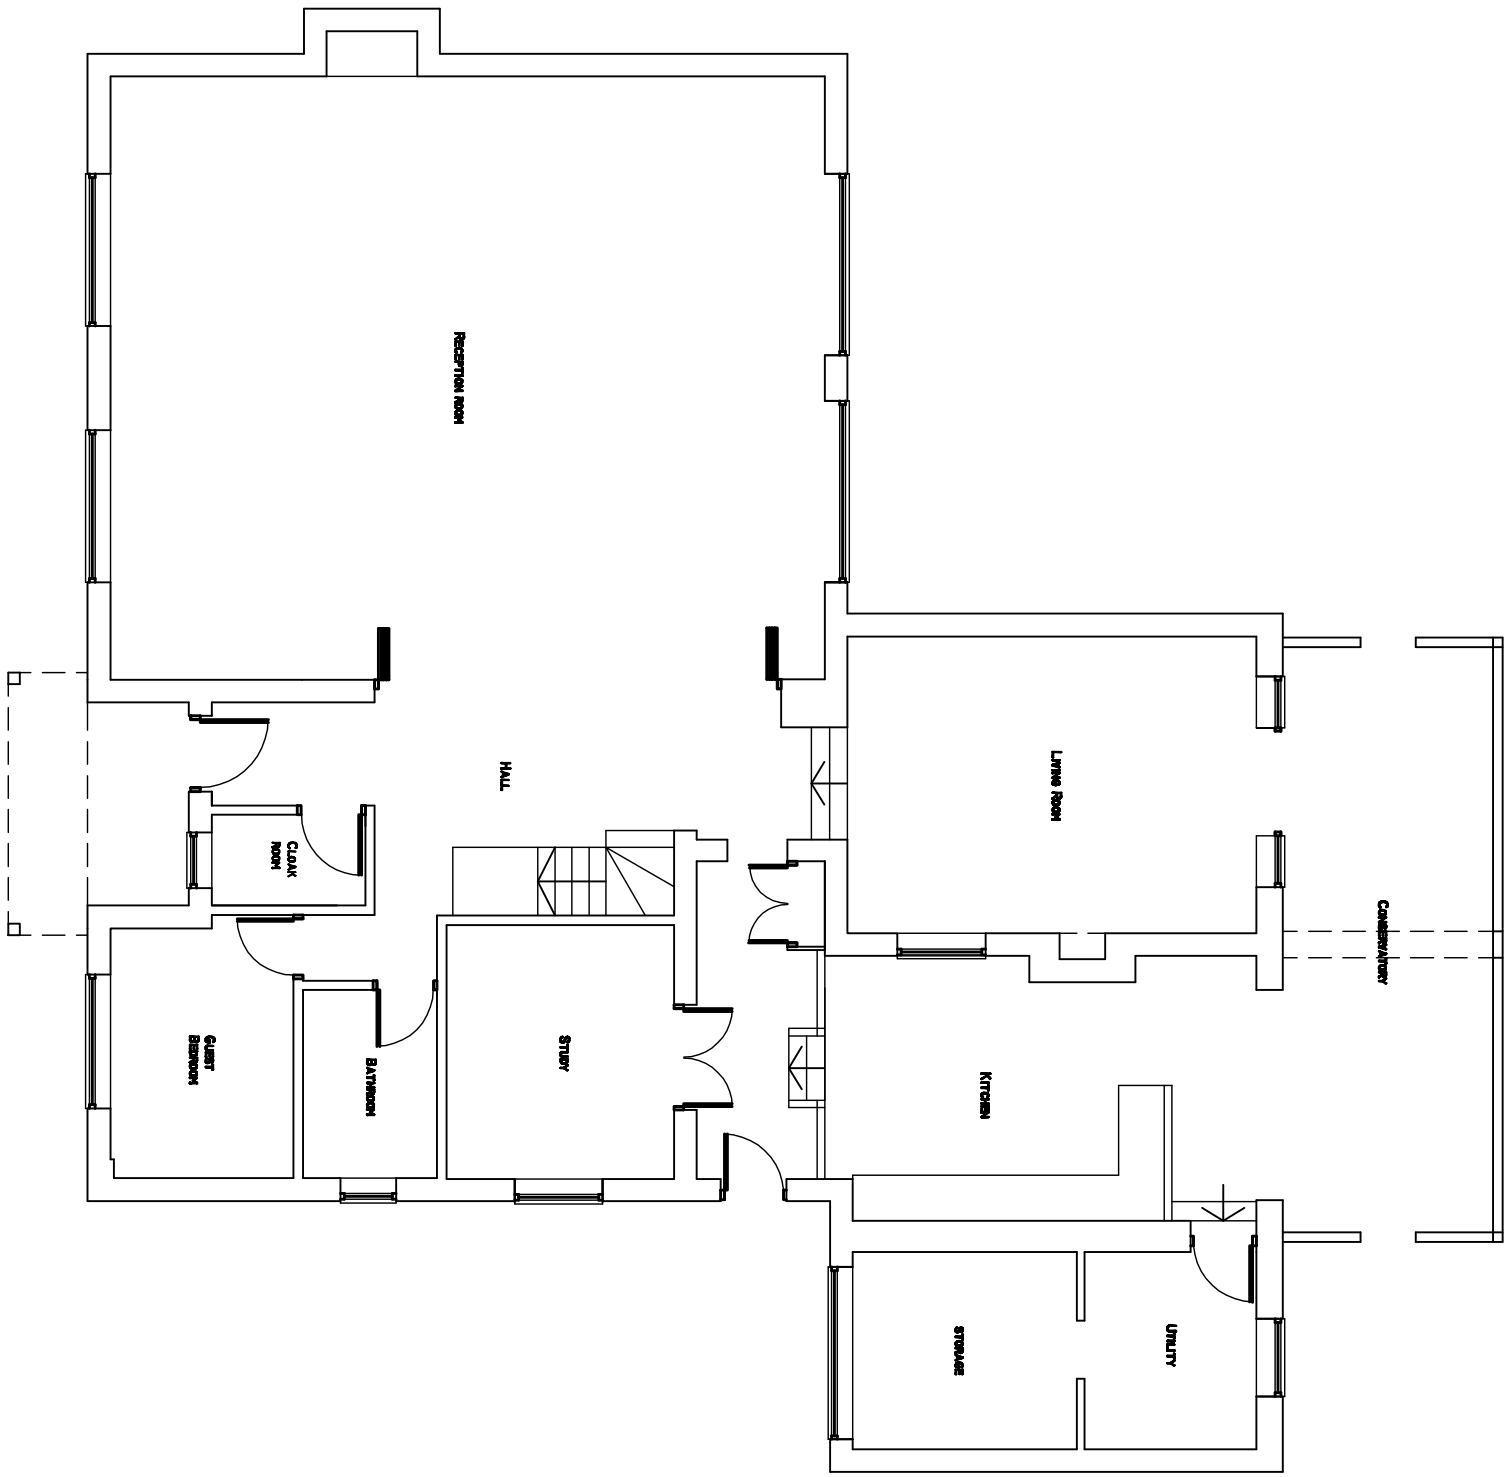


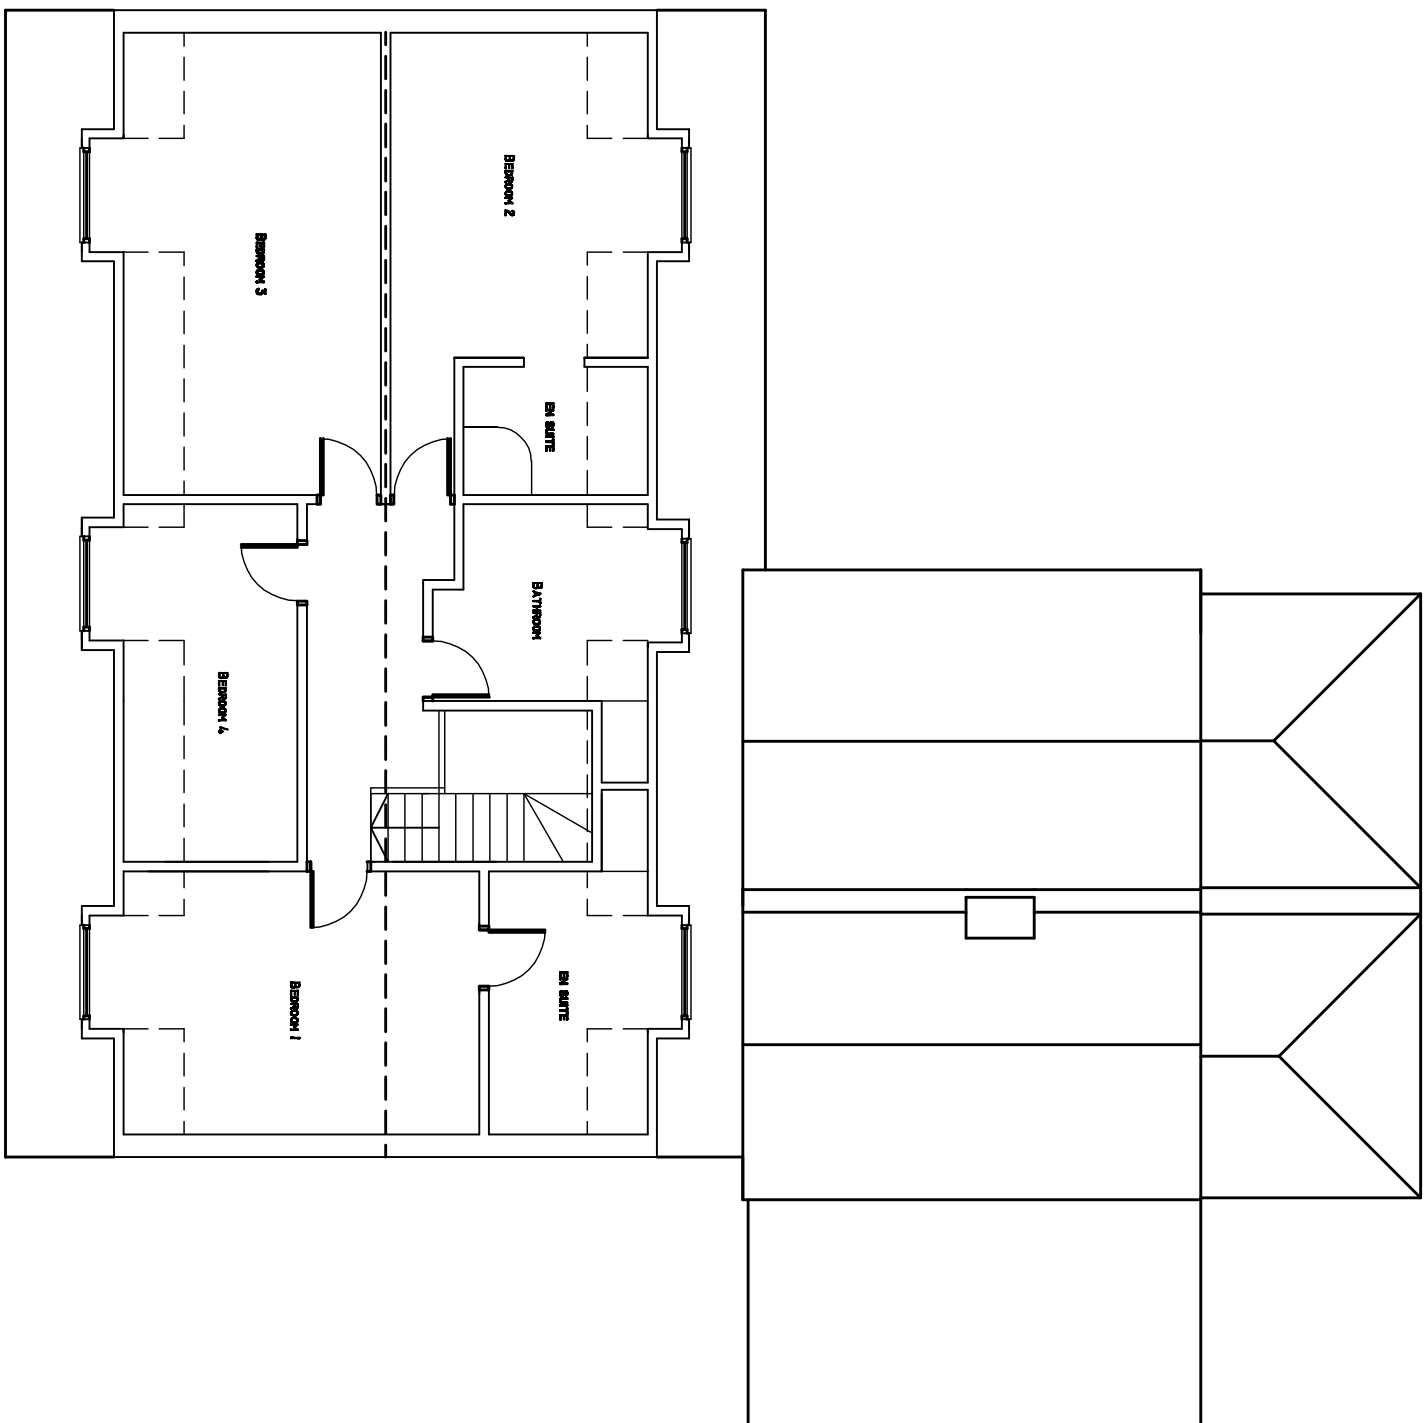


PROPOSED GROUND FLOOR PLAN
SCALE 1:100

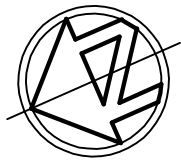


PROPOSED ROOF PLAN
SCALE 1:100

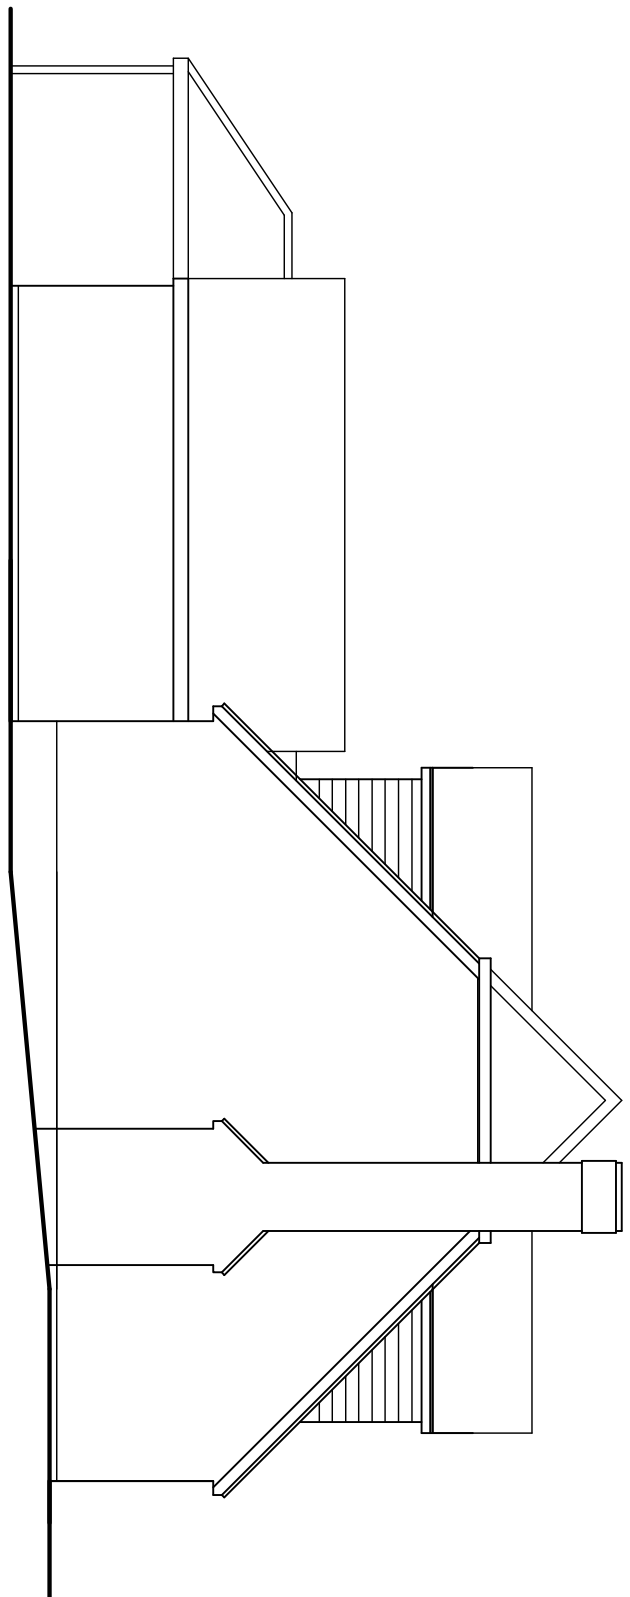


PROPOSED SIDE (SOUTH EAST) ELEVATION
SCALE 1:100

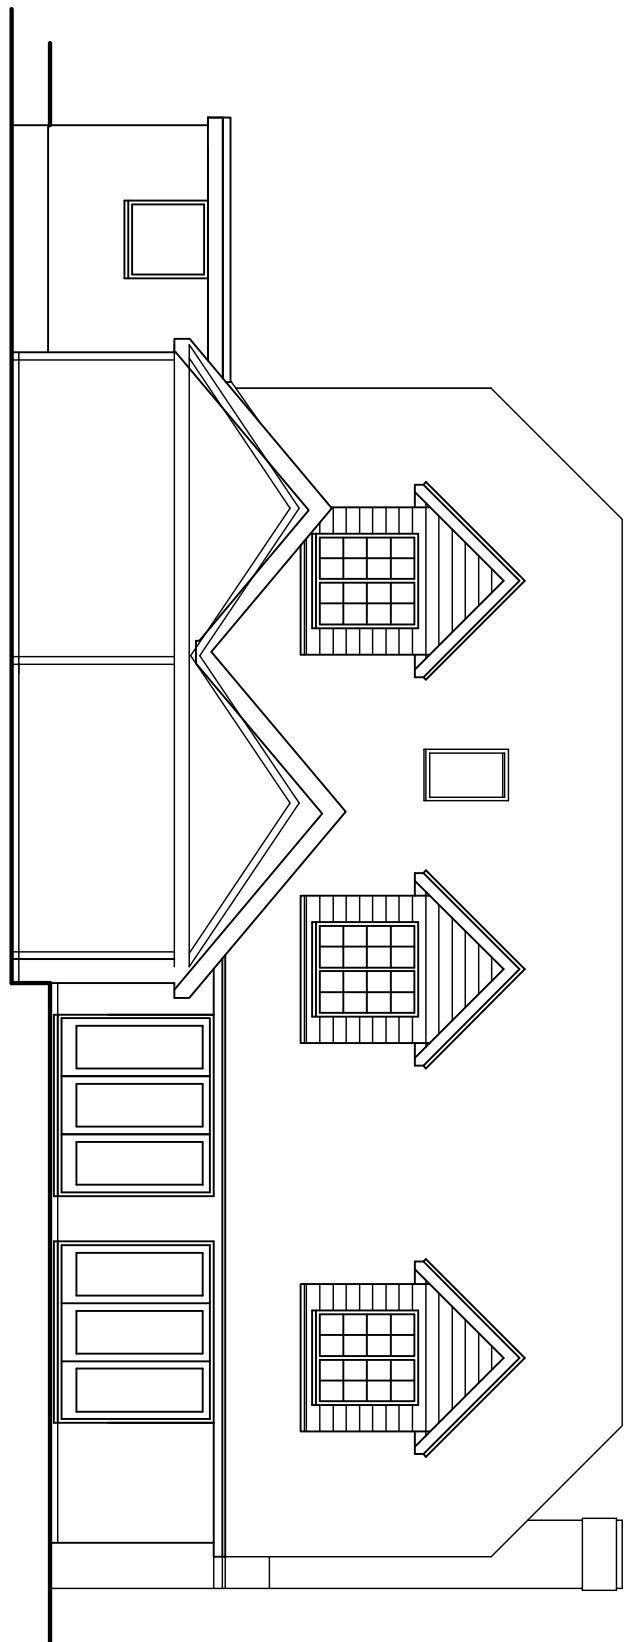

PROPOSED REAR (SOUTH WEST) ELEVATION
SCALE 1:100

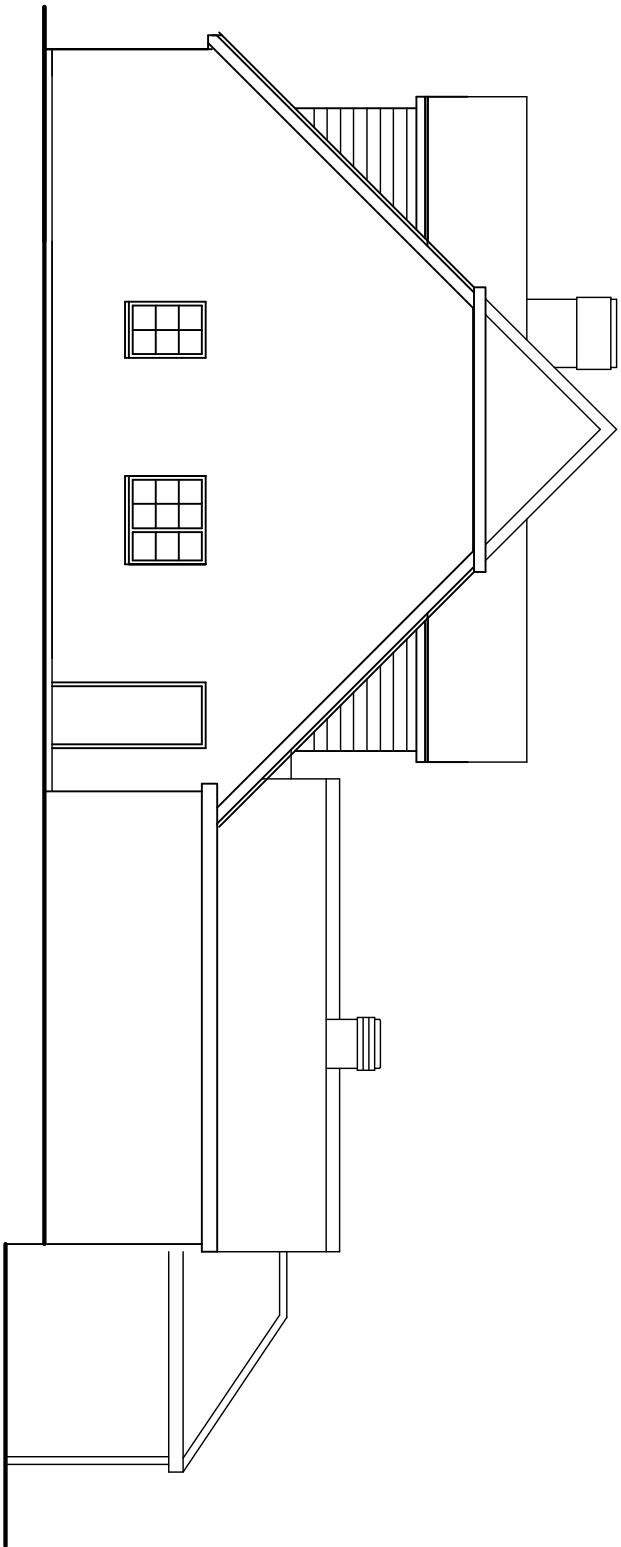

PROPOSED SIDE (NORTH WEST) ELEVATION
SCALE 1:100

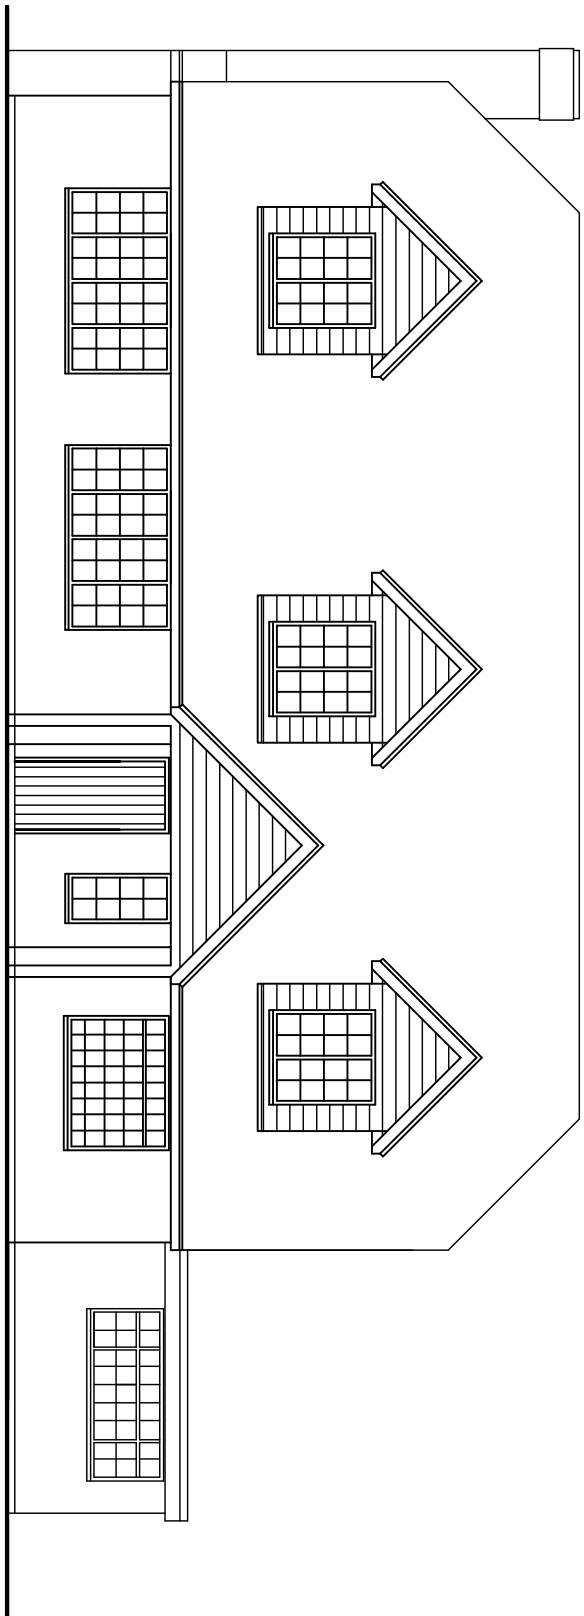

PROPOSED FRONT (NORTH EAST) ELEVATION
SCALE 1:100

00	Planning	13.09.18
----	----------	----------



Pope Stevens Architecture Ltd.
Crossways | 2 Beach Avenue
Chichester | West Sussex | PO19 3DR
Telephone: 01243 782 796
Email: pope.stevens@btinternet.com



Chartered Practice

Project
Wilsons
West Waddon Lane
Waddon

Drawing
Planning Application
Proposed Floor Plans
and elevations

Date	May 2018	Drawn by	CDP	Scale	as shown
Drawing No.	DP/A-02	Revision	00		