


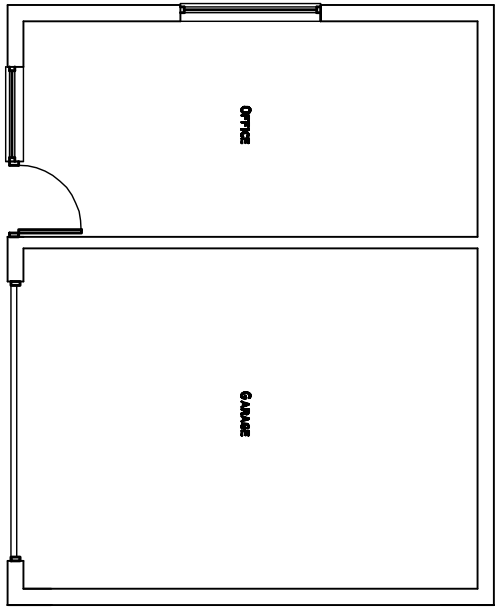


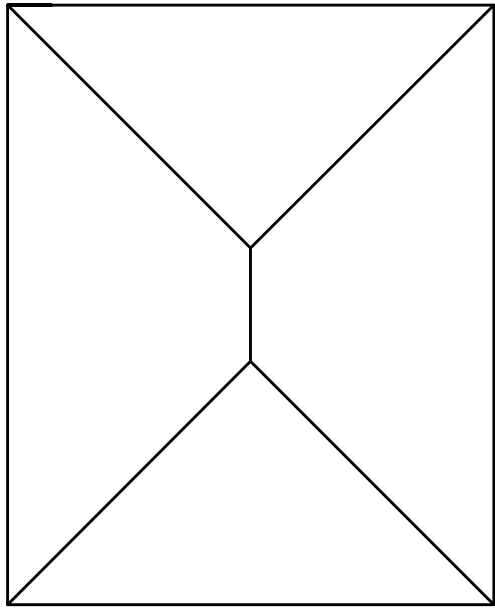


PROPOSED GROUND FLOOR PLAN
SCALE 1:100

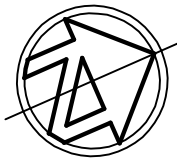


PROPOSED ROOF PLAN
SCALE 1:100

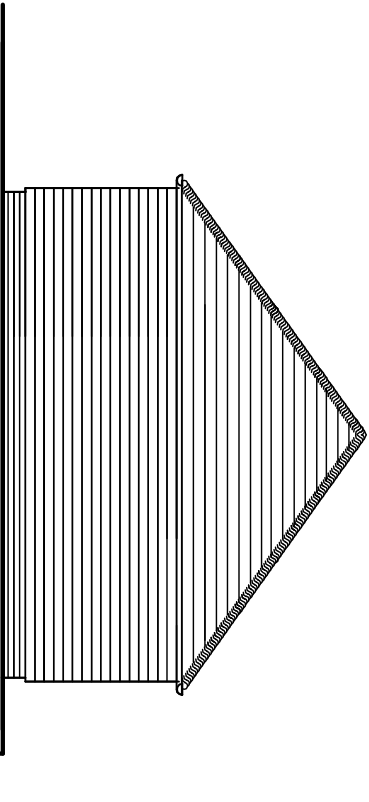


PROPOSED SIDE (NORTH WEST) ELEVATION
SCALE 1:100

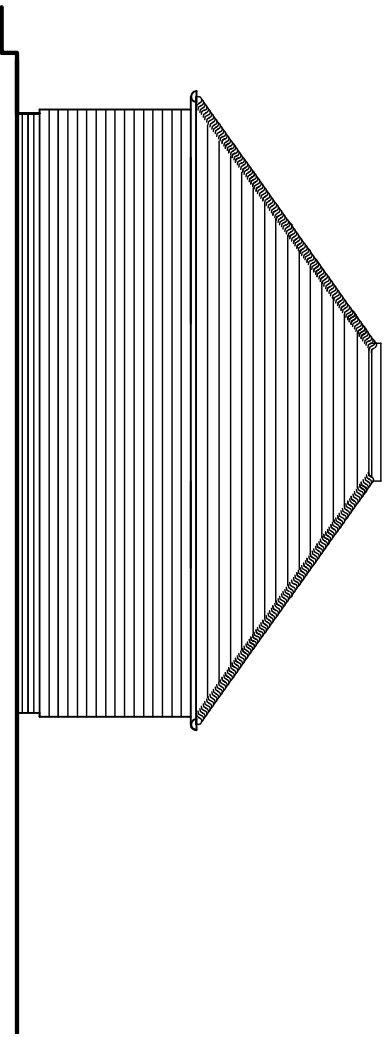

PROPOSED SIDE (SOUTH EAST) ELEVATION
SCALE 1:100

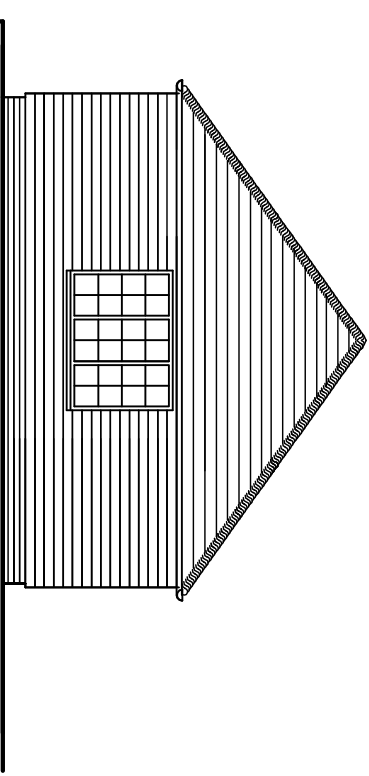

PROPOSED REAR (NORTH EAST) ELEVATION
SCALE 1:100

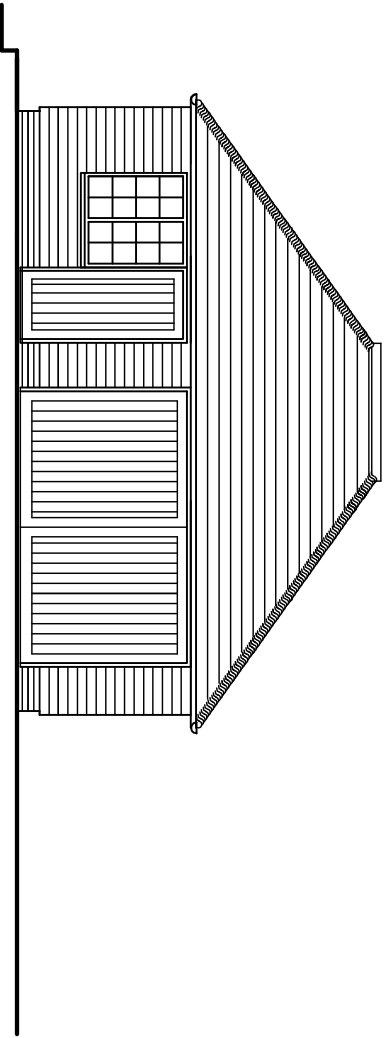

PROPOSED FRONT (SOUTH WEST) ELEVATION
SCALE 1:100

00	Planning	13.09.18
----	----------	----------



Pope Stevens Architecture Ltd.
Crossways | 2 Beach Avenue
Chichester | West Sussex | PO19 3DR
Telephone: 01243 782 796
Email: pope.stevens@btinternet.com



Project		
Willows		
West Waddon Lane		
Waddon		

Drawing		
Planning Application		
Proposed Garage Floor Plans		
and elevations		

Date	Drawn by	Scale
July 2018	CDP	as shown
Drawing No.	Revision	
DPA-05	00	