


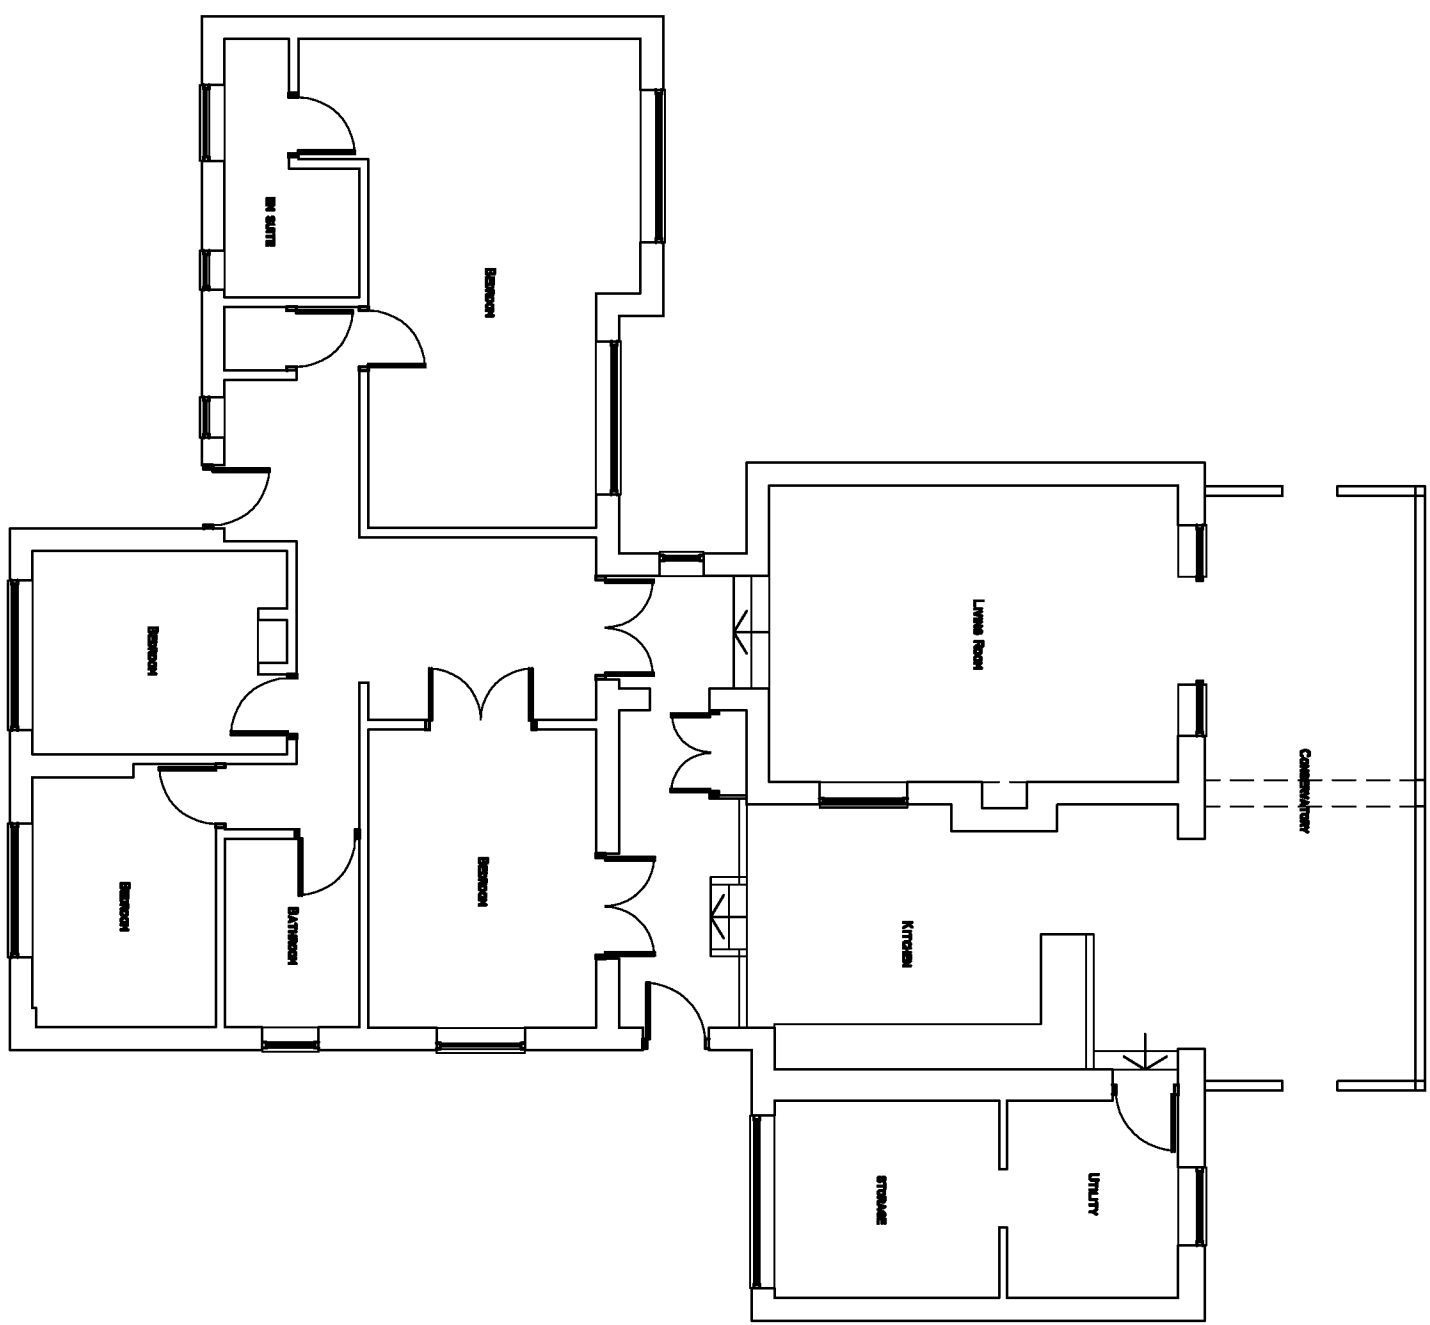


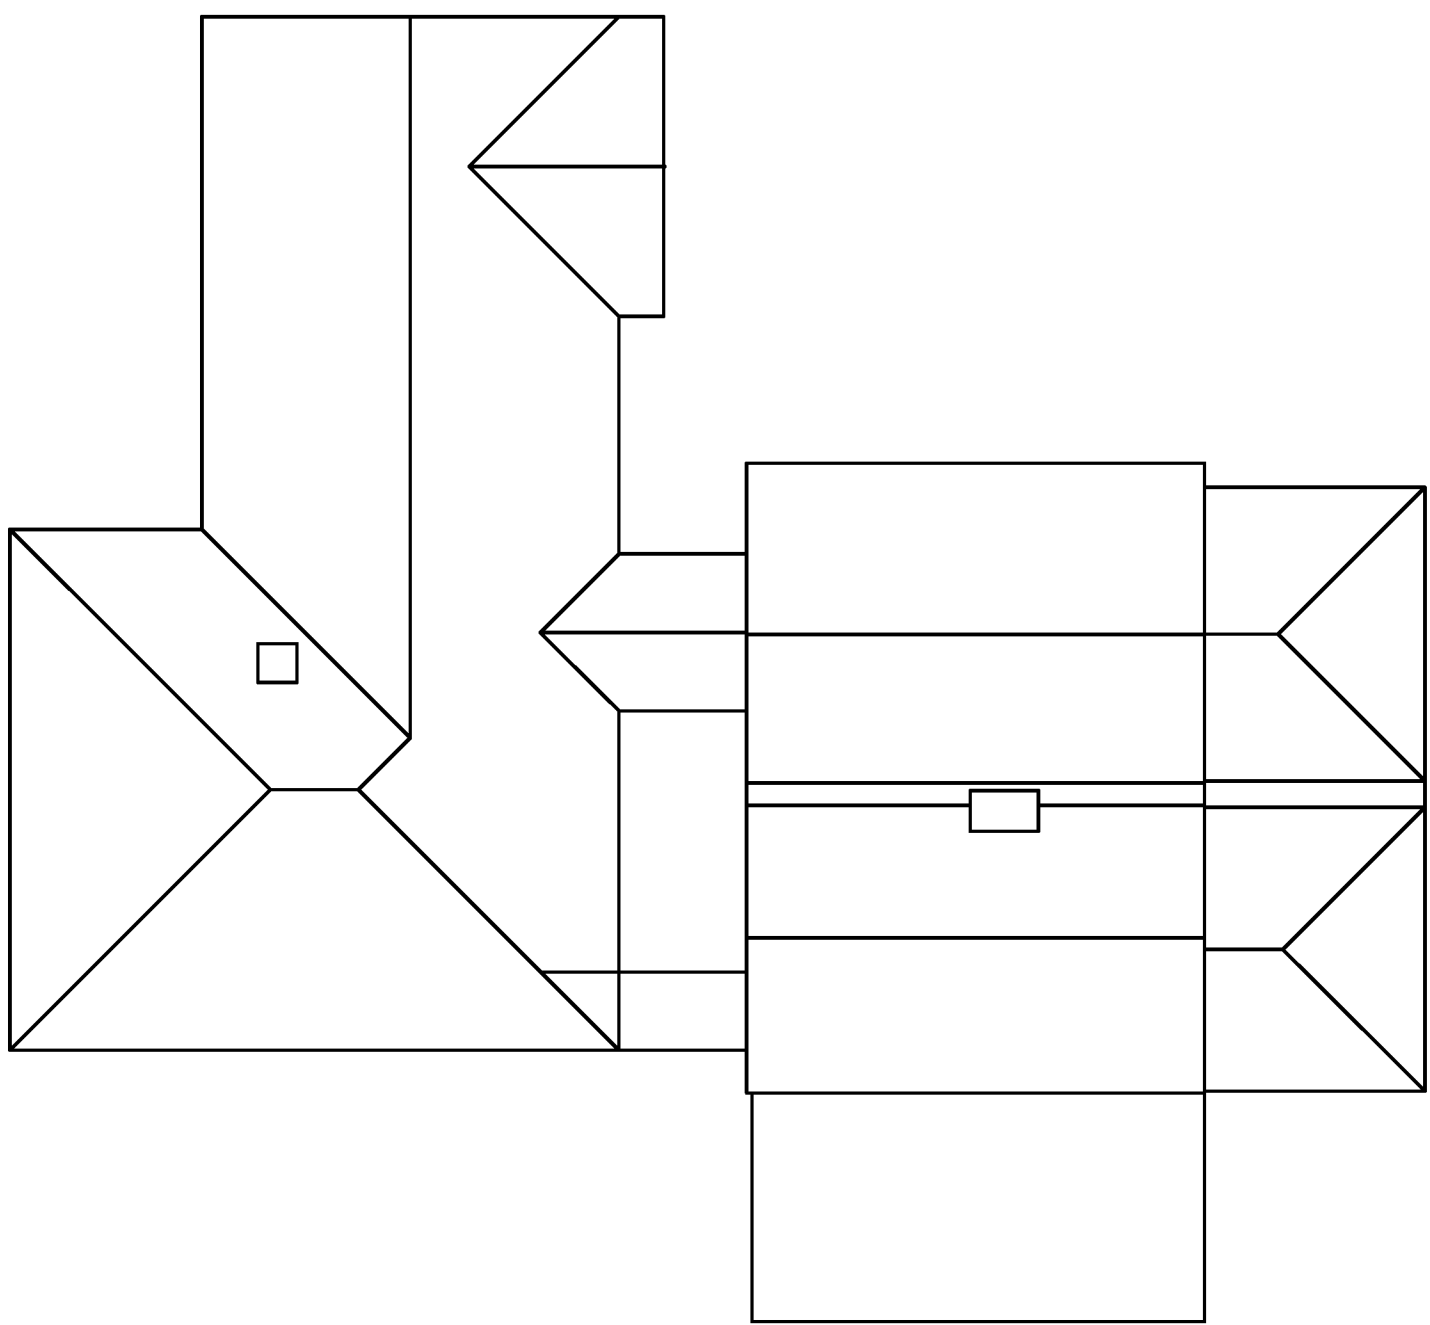


EXISTING GROUND FLOOR PLAN
SCALE 1:100

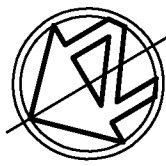


EXISTING ROOF PLAN
SCALE 1:100

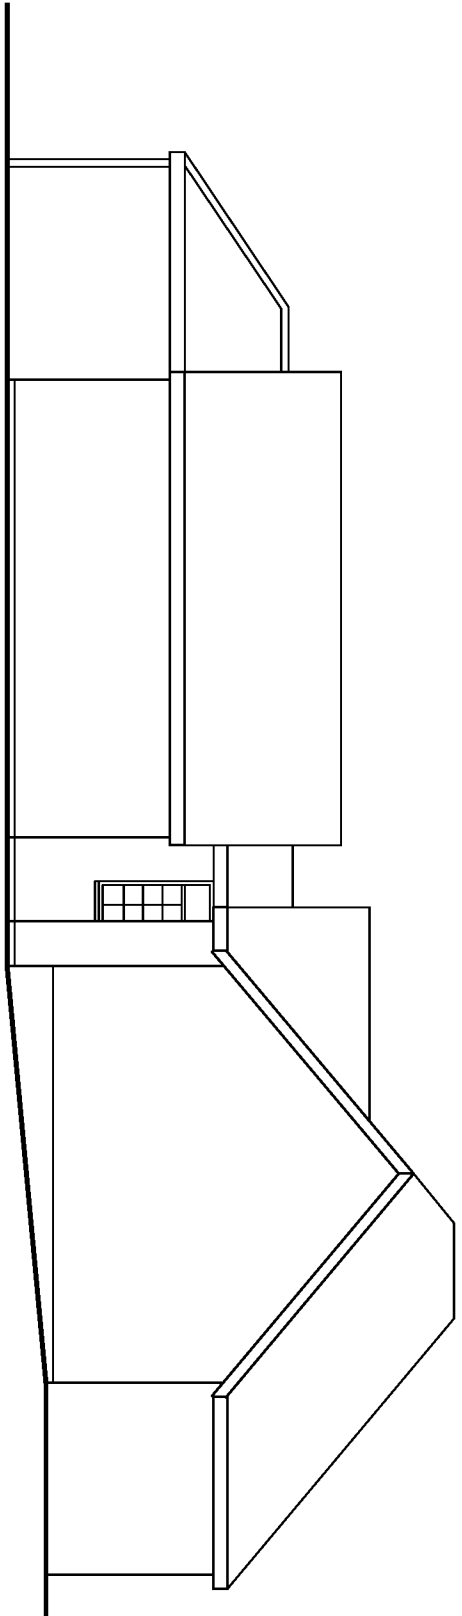


EXISTING (SOUTH EAST) SIDE ELEVATION
SCALE 1:100

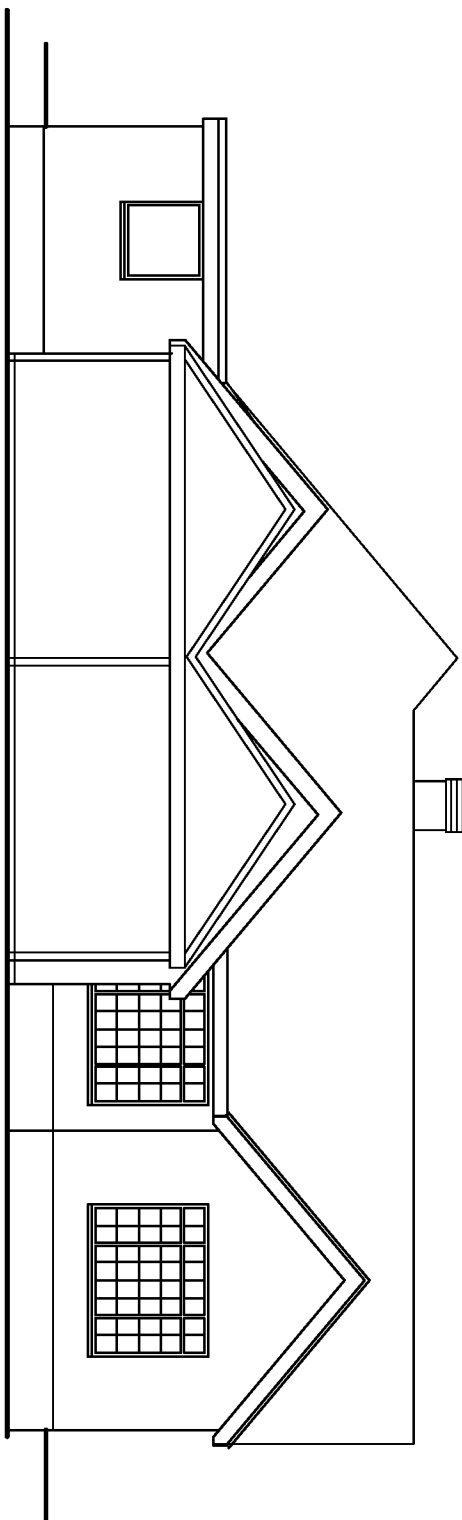


EXISTING REAR (SOUTH WEST) ELEVATION
SCALE 1:100

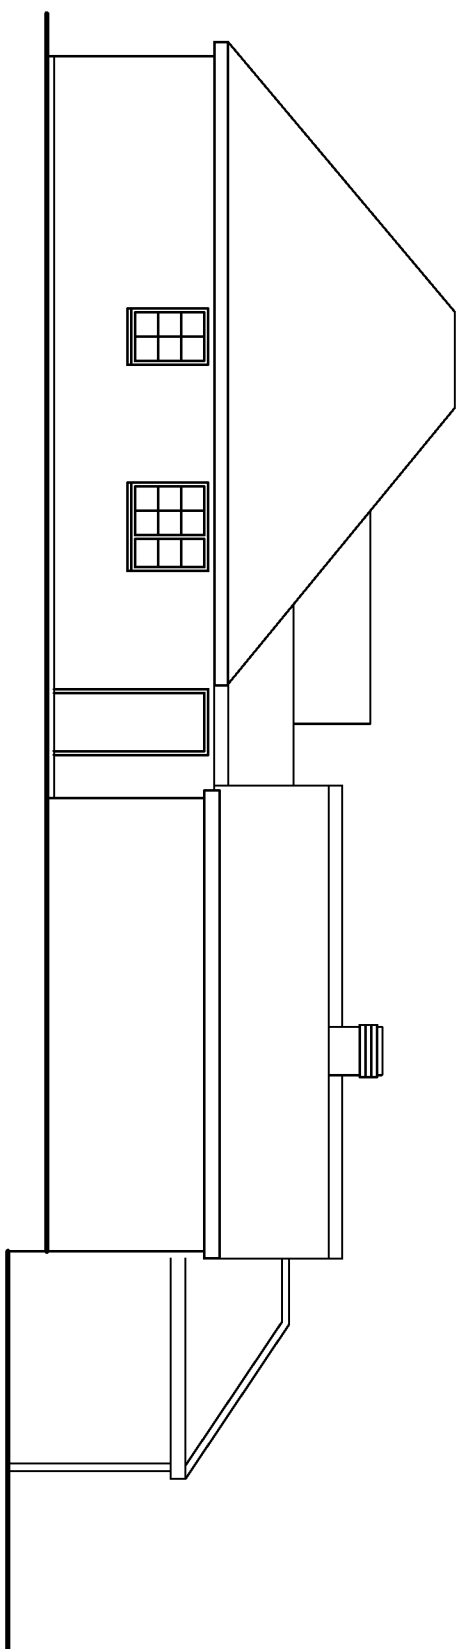


EXISTING SIDE (NORTH WEST) ELEVATION
SCALE 1:100

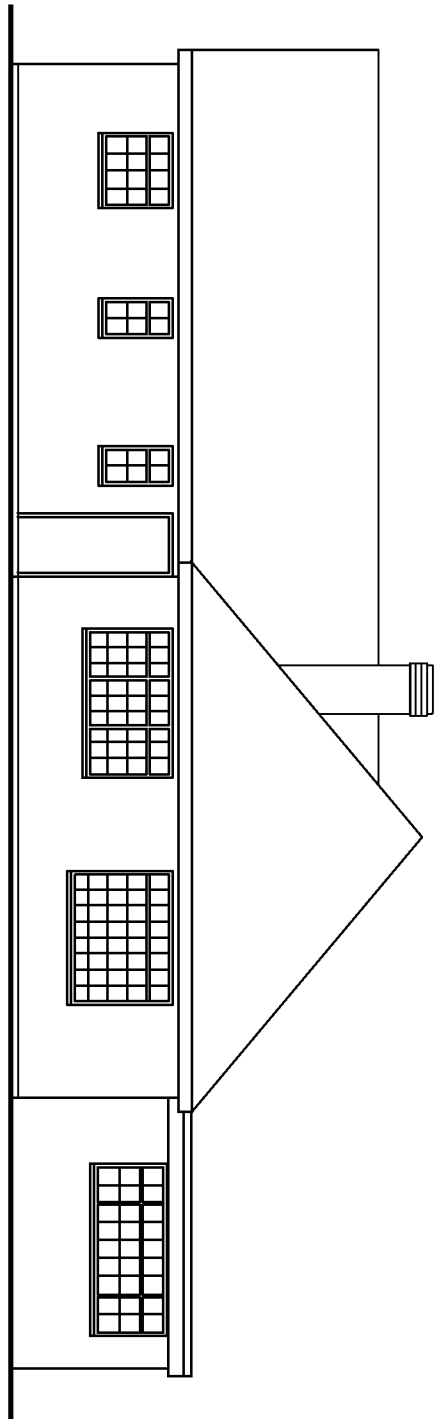

EXISTING FRONT (NORTH EAST) ELEVATION
SCALE 1:100

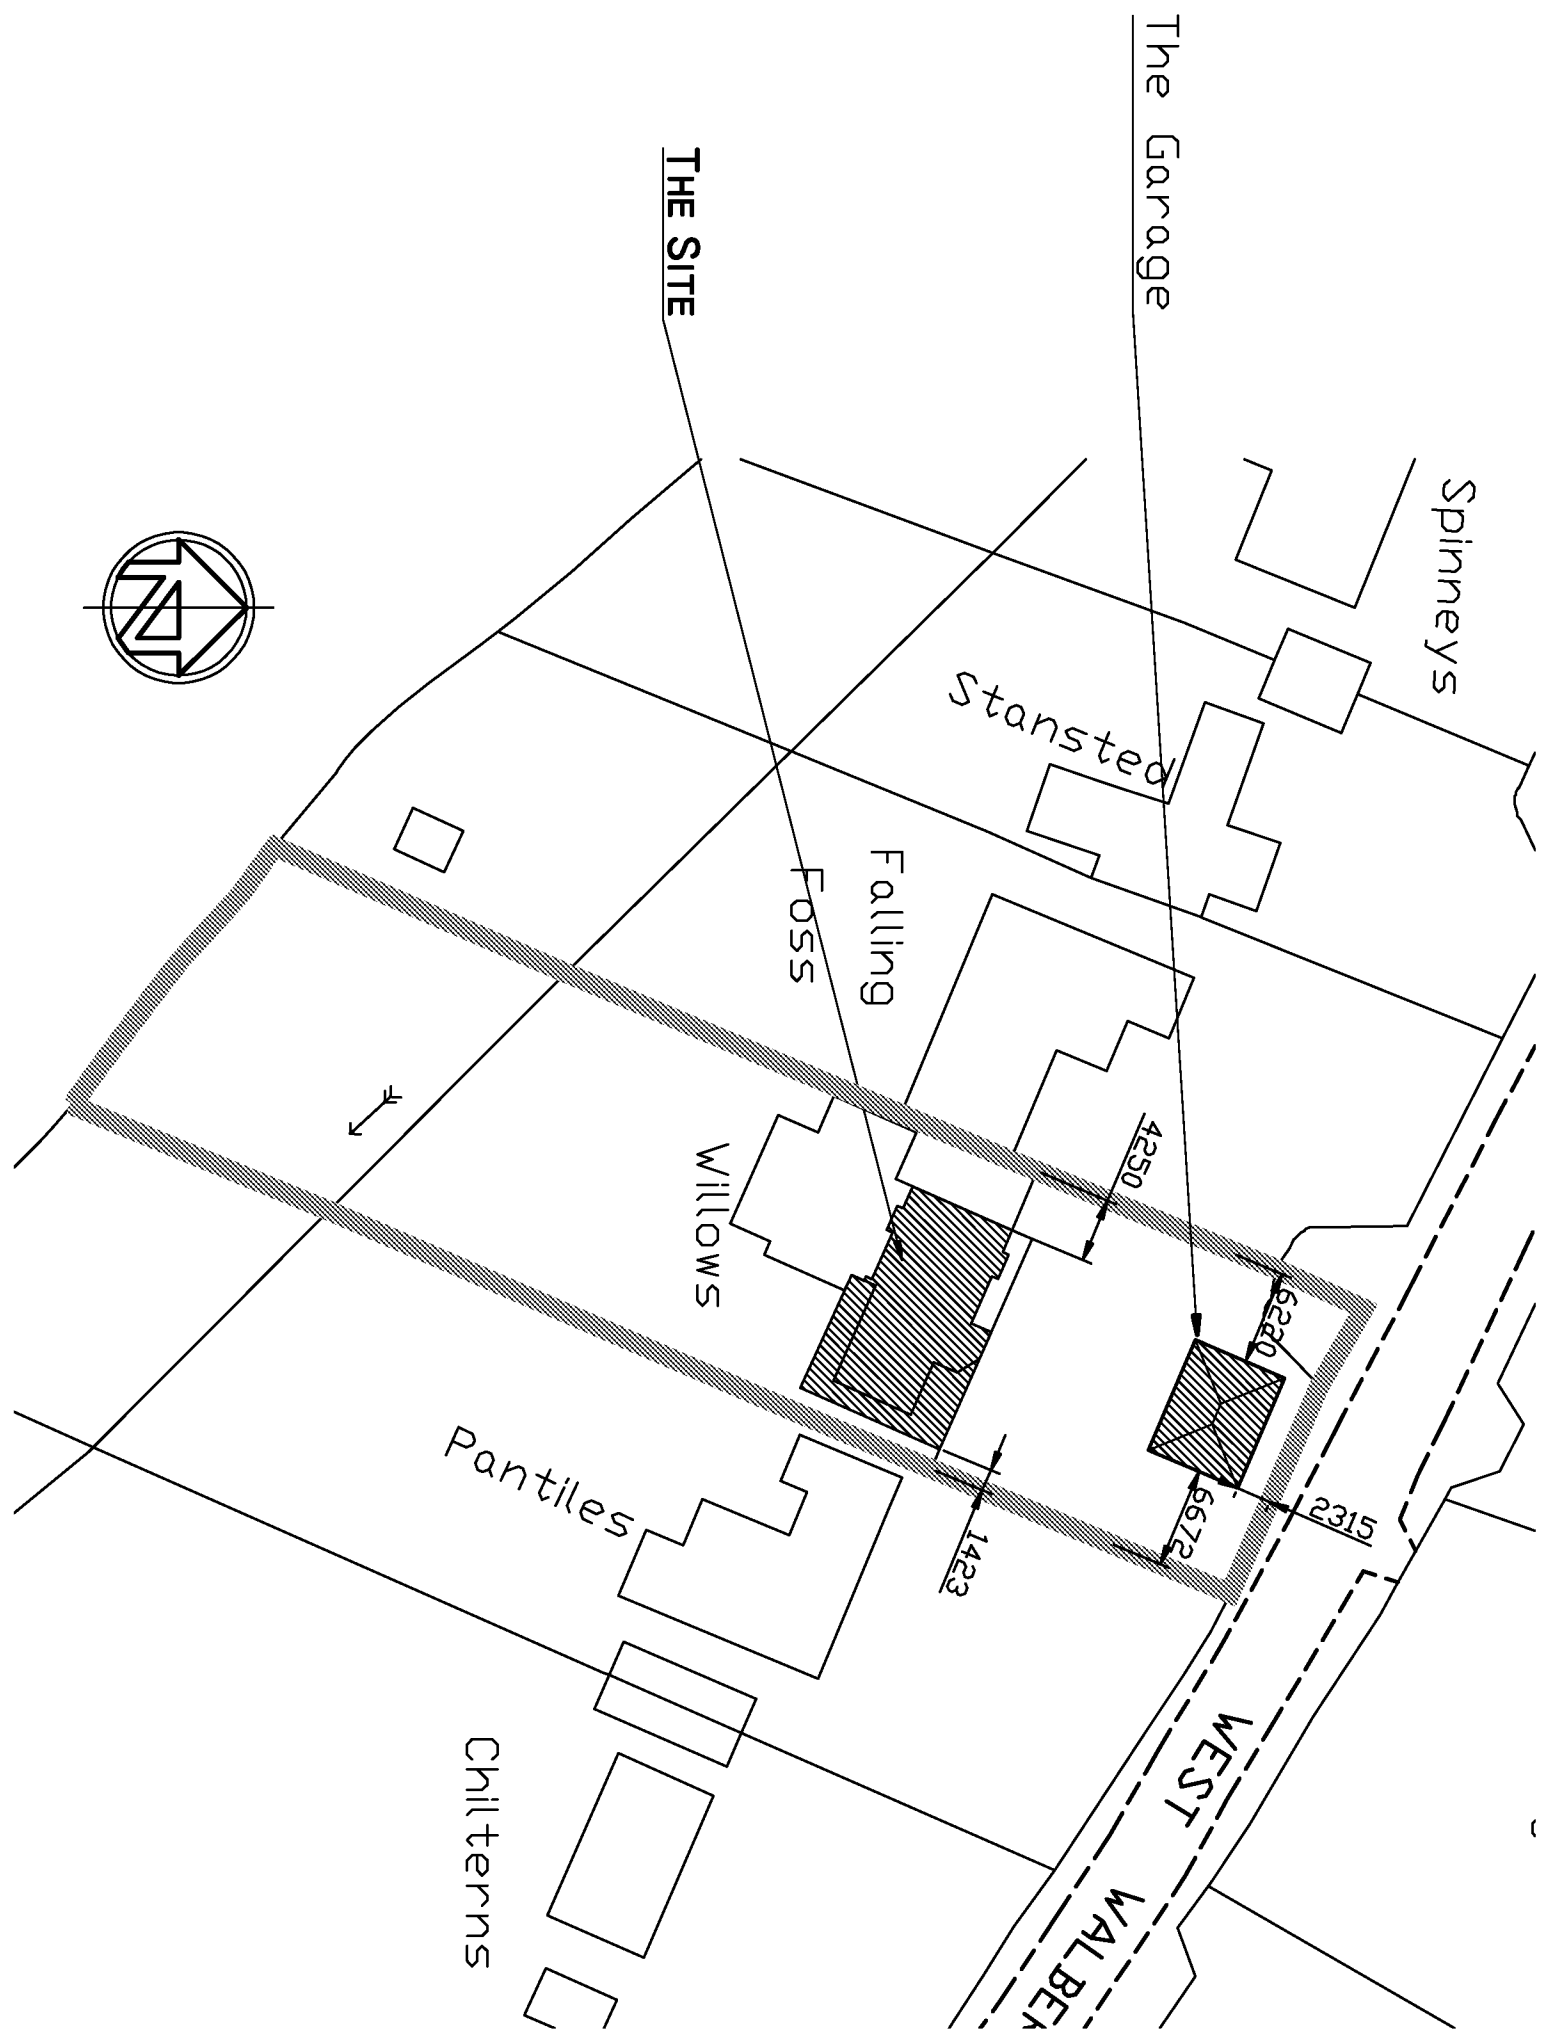

SITE PLAN
SCALE 1:500

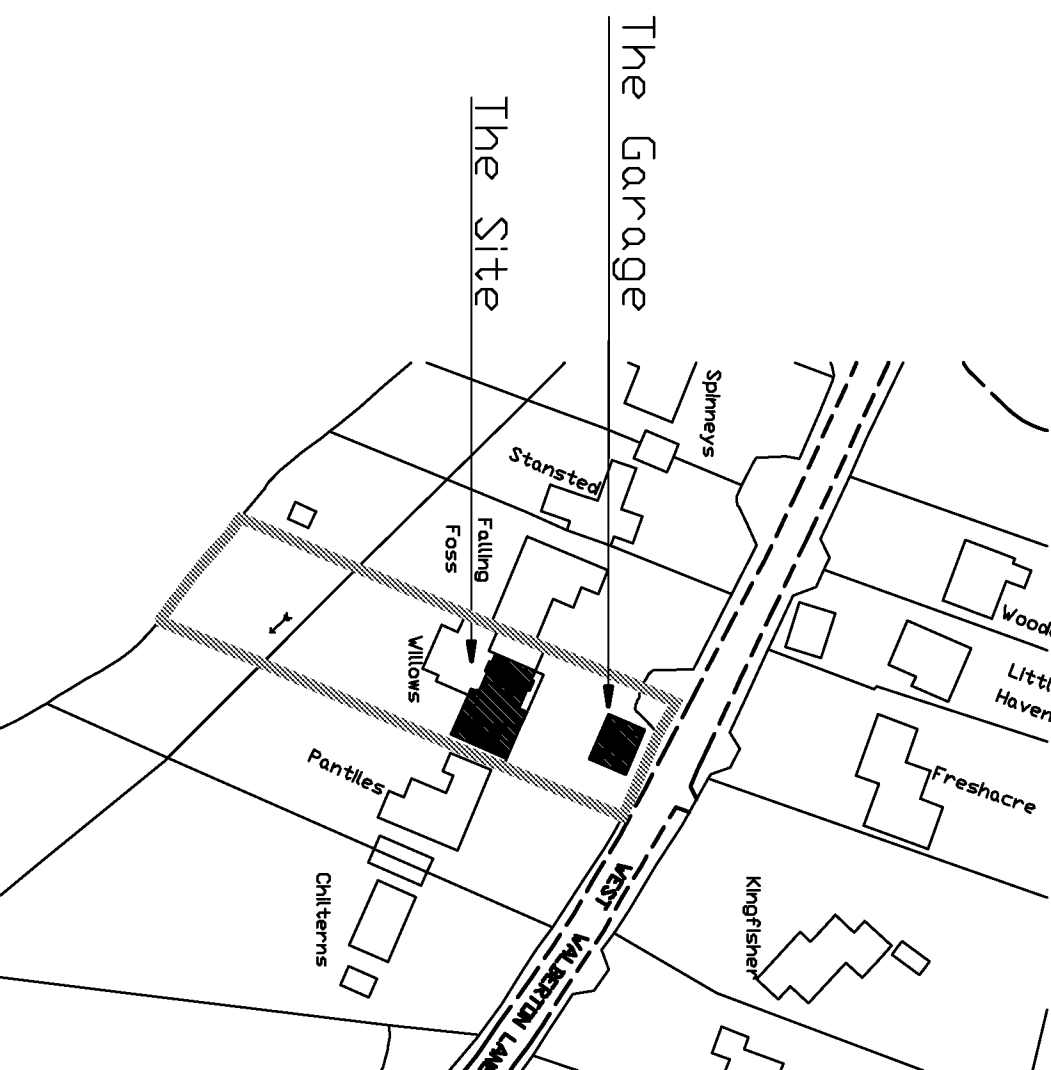


LOCATION PLAN
SCALE 1:250

Distance Survey (C) Crown Copyright 2018. All rights reserved. Licence number 100025432

01	Planning	11.10.18
----	----------	----------



Pope Stevens Architecture Ltd.
Crossways | 2 Beach Avenue
Chichester | West Sussex | PO19 3DR
Telephone: 01243 782 786
Email: pope.stevens@btinternet.com

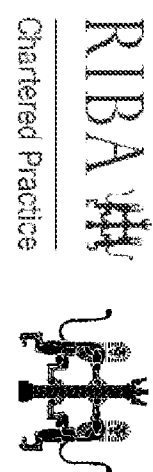

Project
Willows
West Walsden Lane
Walsden

Drawing
Planning Application
Location, Site, Existing Floor Plans
and elevations

Date	Drawn by	Scale
May 2018	CDP	as shown
Revision		
DP/AOI		01