



ARUN DISTRICT COUNCIL			
No.	WA	S	95B
RECEIVED		28.2.95	

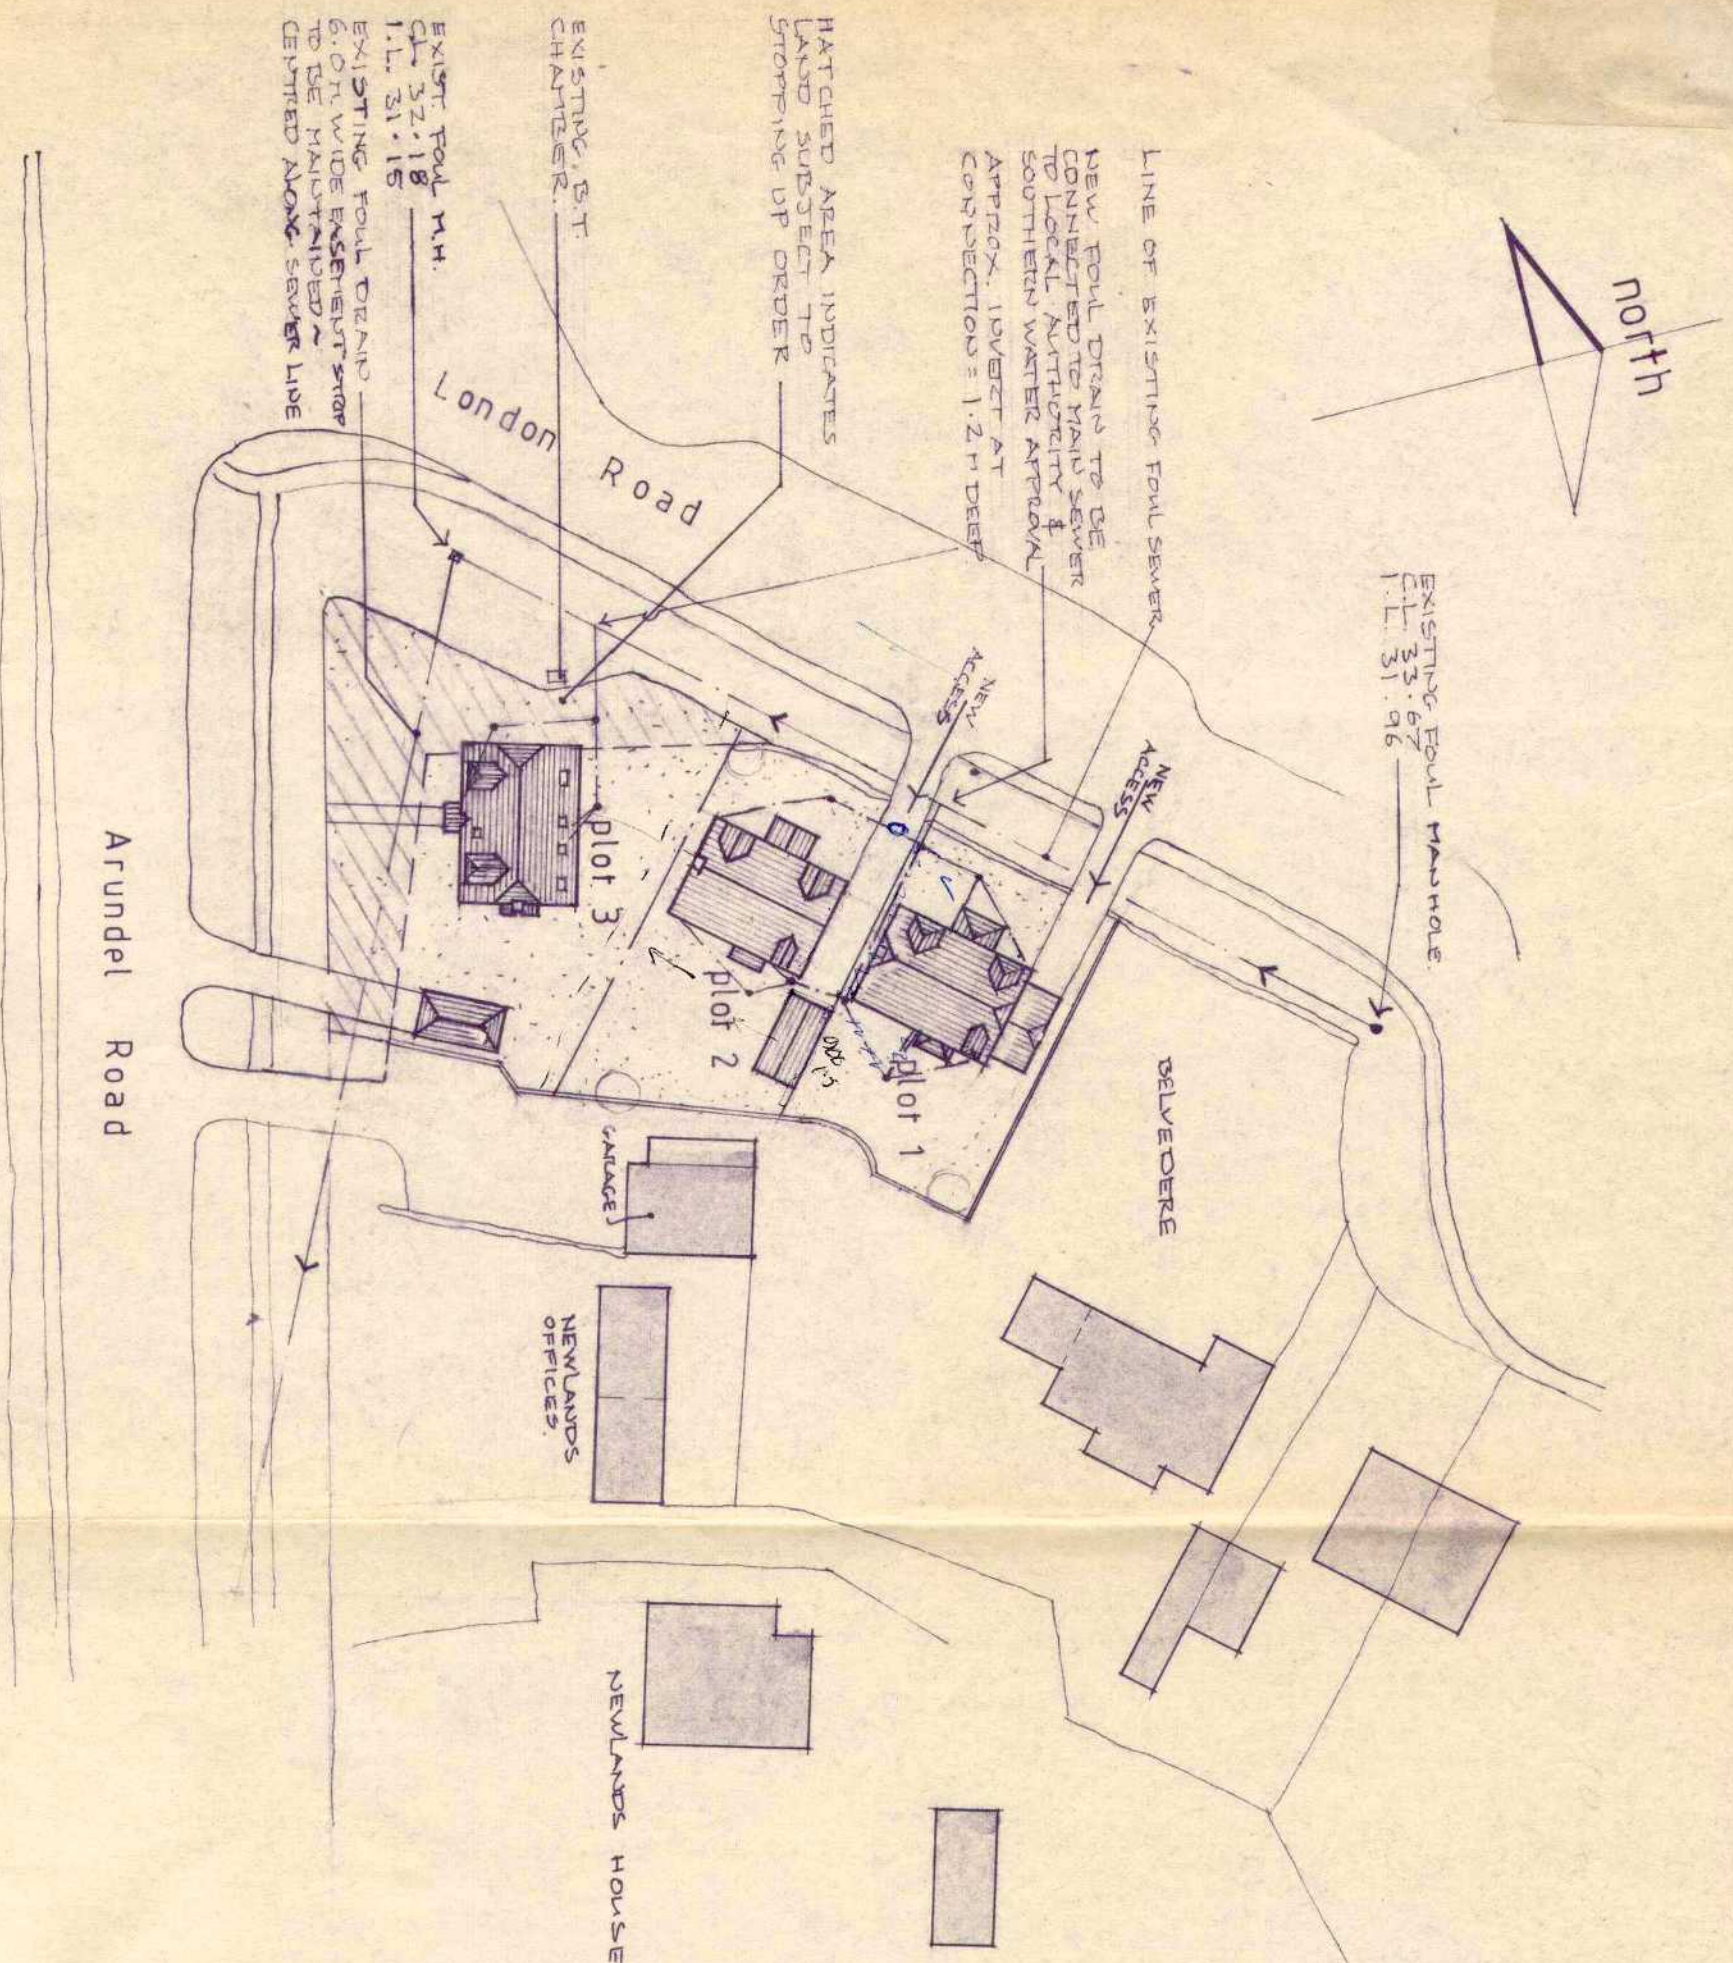

SITE PLAN 1:500

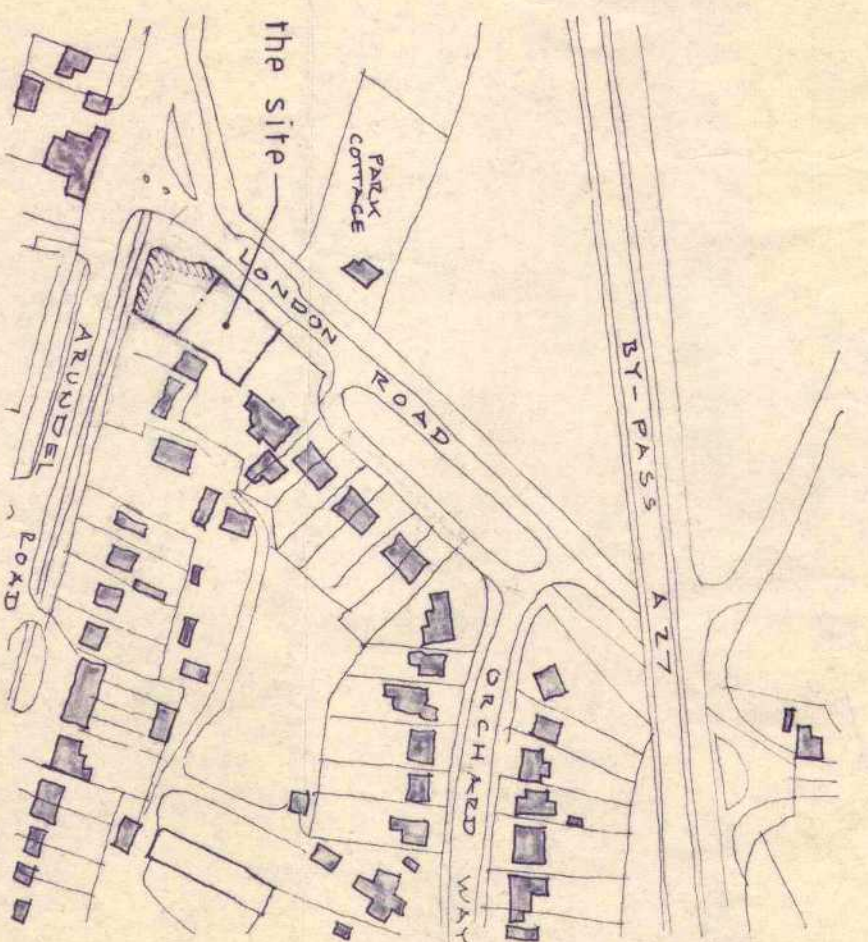

LOCATION PLAN 1:2500

No.	Revisions	Date
1	Plot 3 Details Added	4/92
2	Garage to Plot 3 Revised	10/91
3	Additional Drainage Details	1/91
4	Plot 3 Added	1/91
5	Garage to Plot 2 Altered	6/91
6	Plots 1 & 2 Revised	5/91

O' NEILL
ARCHITECTURAL SERVICES
 16, Grosvenor Road, Donnington,
 Chichester, West Sussex. PO192RX.
 Telephone: [0243] 531333

Client:	TATE & TAPSON	
Project:	PROPOSED DEVELOPMENT, LAND AT LONDON ROAD, FONTWELL, SUSSEX.	
Drawing:	WORKING DRAWING site & location plan	

Drawn by F. O. NEILL	Date November, 1990
Scale/s 1:500, 1:2500	
Drq. no. 9064 / 13	Rev. F.