


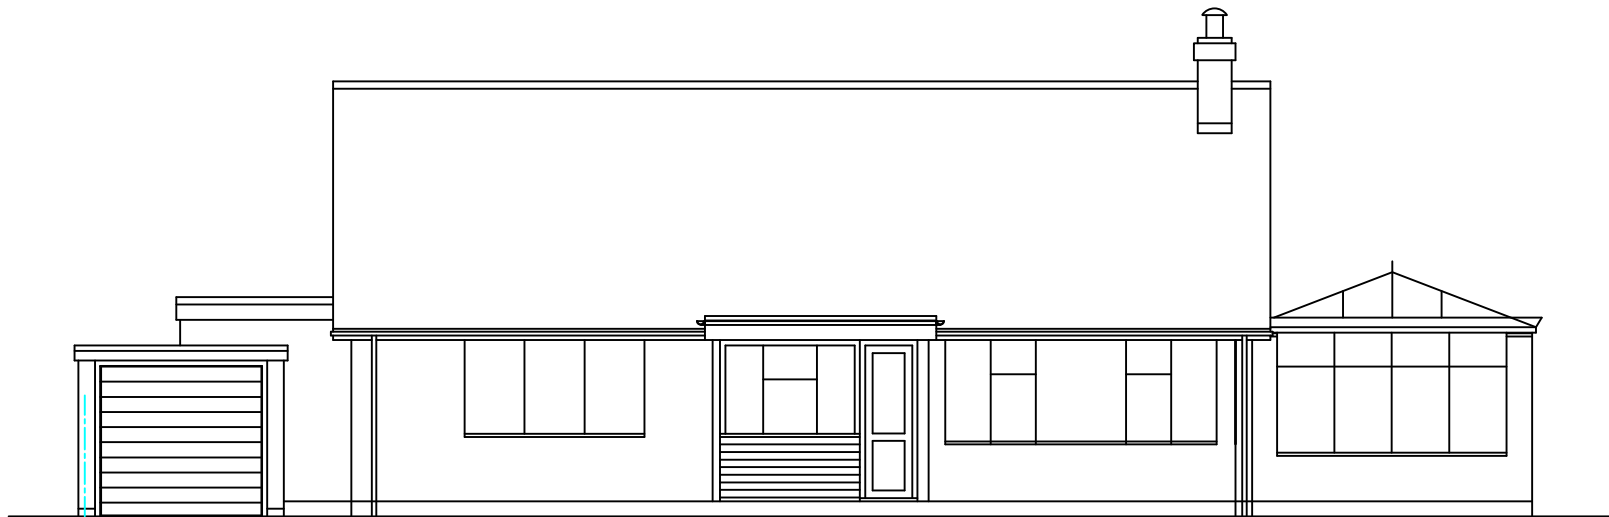


Existing Front Elevation (West)




Existing Side Elevation (South)



Existing Rear Elevation (East)

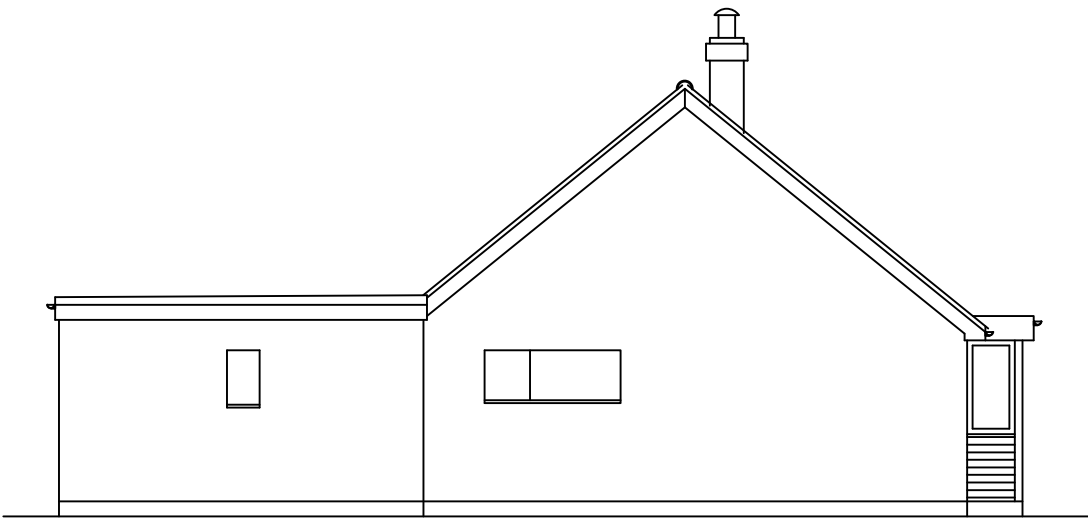

Existing Side Elevation (North)

 

Aldwick Construction & Design

Cawley Gate, 17 Cawley Road, Chichester, PO19 1XB  
Tel : 01243 779181, Mobile: 07970727506, Fax: 01243 779181  
Email: farhadaarabi@hotmail.co.uk

Farhad Aarabi

|             |   |      |            |
|-------------|---|------|------------|
| PROJECT     | Proposed loft conversion, new dormer & alterations to entrance porch<br>20 Henty Close Walberton West Sussex BN18 0PW |      |            |
| TITLE       | Existing Elevations                                                                                                   |      |            |
| CLIENT      | Mr & Mrs Roger Hudson                                                                                                 |      |            |
| SCALE       | 1: 100   | DATE | 10/08/2019 |
| DRAWING NO. | 1024-02   |      |            |