



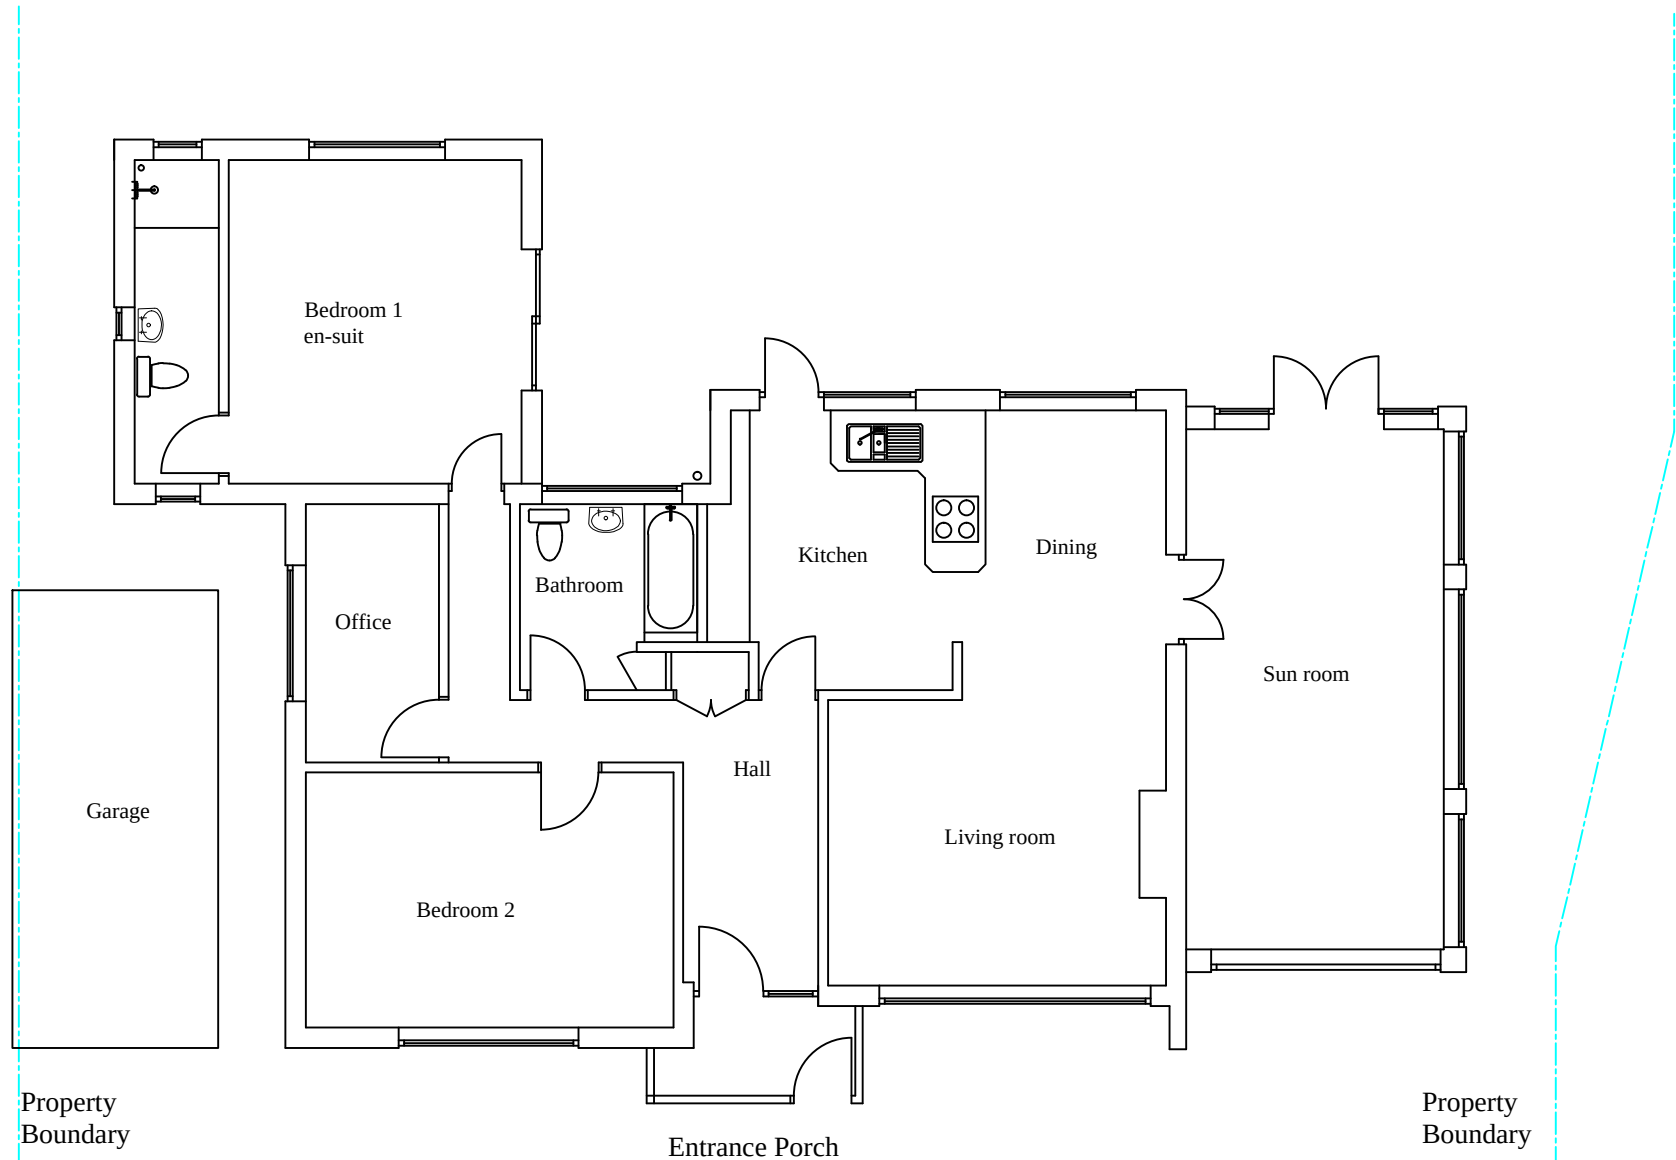

Existing Ground Floor Plan

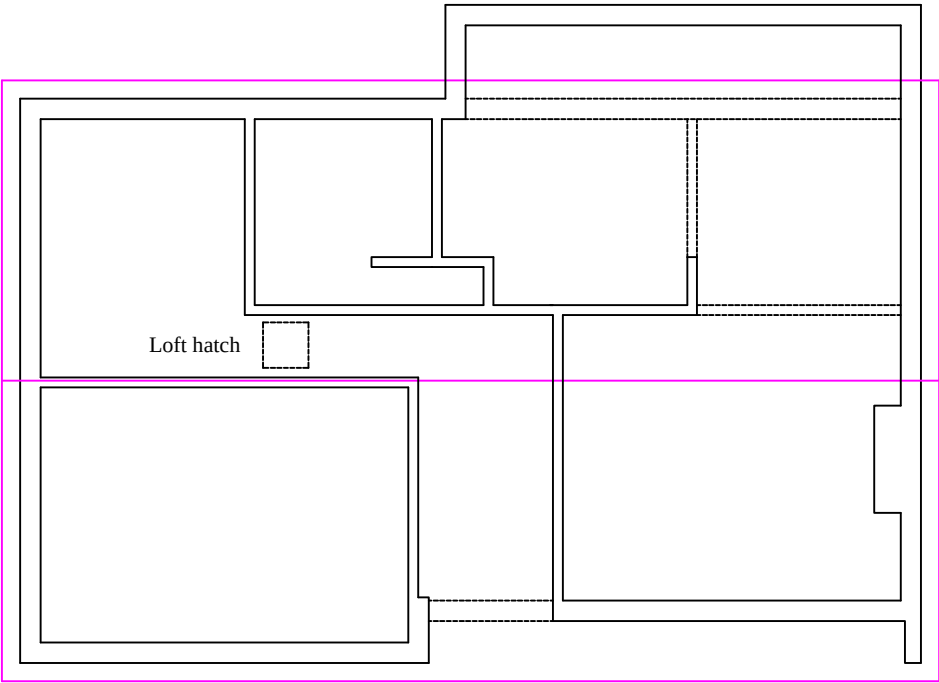

Existing Loft Space Plan



Aldwick Construction & Design

Cawley Gate, 17 Cawley Road, Chichester, PO19 1XB
Tel : 01243 779181, Mobile: 07970727506, Fax: 01243 779181
Email: farhadaarabi@hotmail.co.uk

Farhad Aarabi

PROJECT	
Proposed loft conversion, new dormer & alterations to entrance porch 20 Henty Close Walberton West Sussex BN18 0PW	
TITLE	
Existing Plans	
CLIENT	
Mr & Mrs Roger Hudson	
SCALE	DATE
1: 100	10/08/2019
DRAWING NO.	rev.
1024-01	