




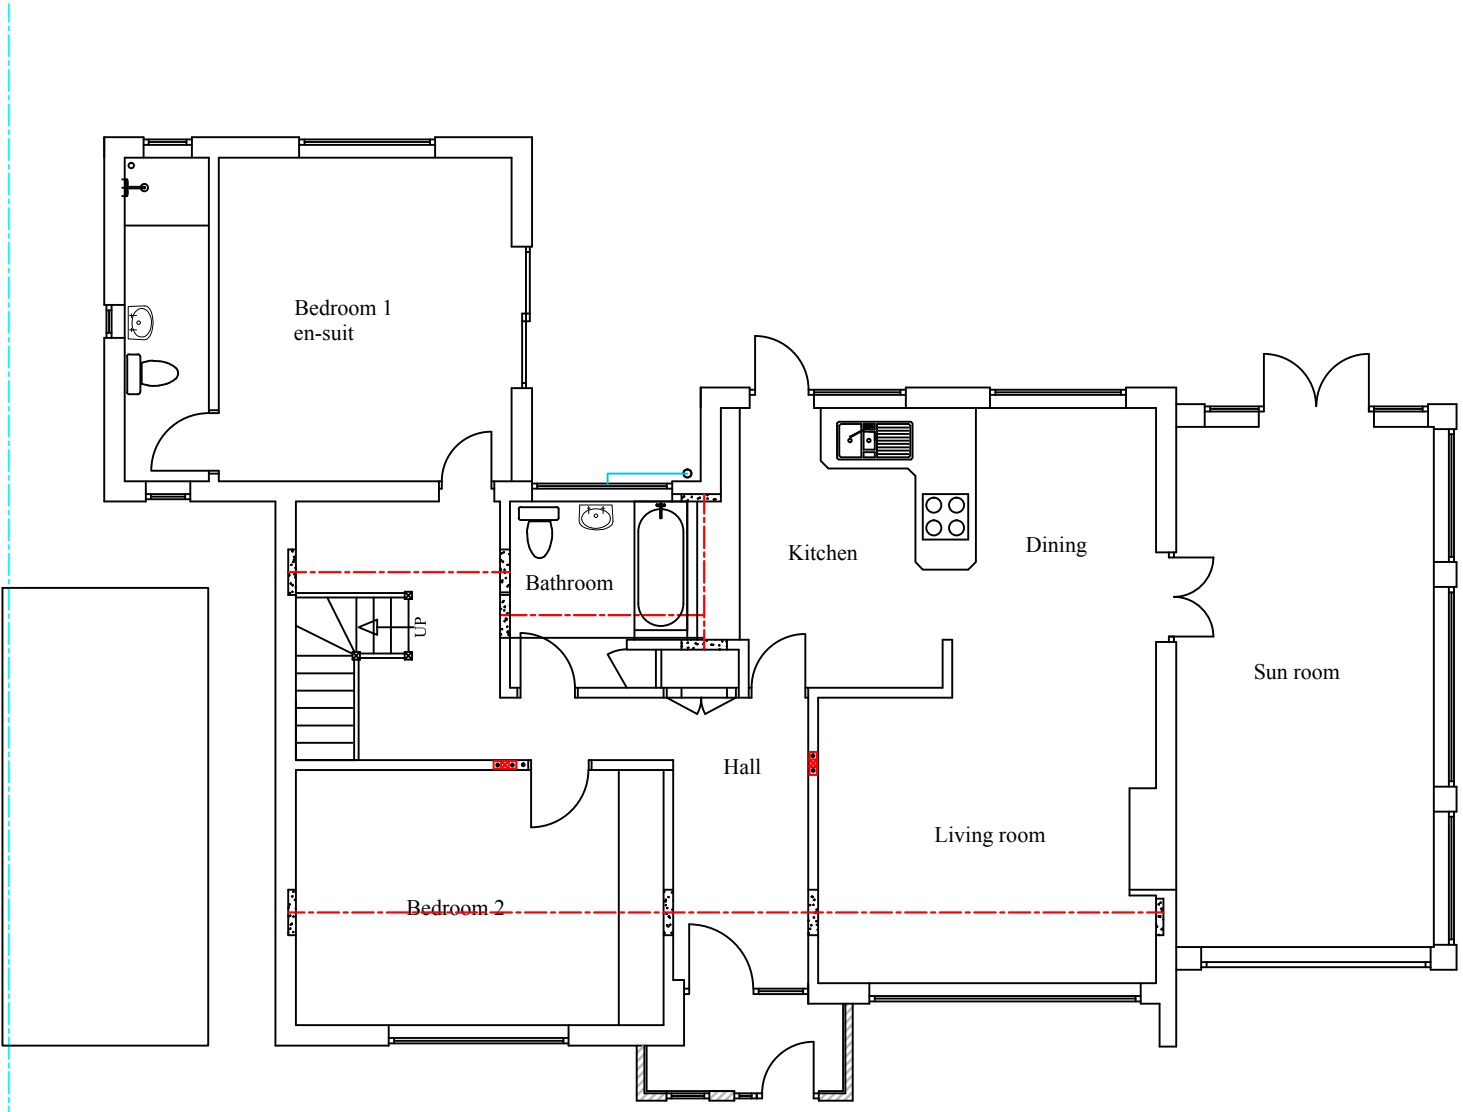

Entrance Porch
Proposed Ground Floor Plan

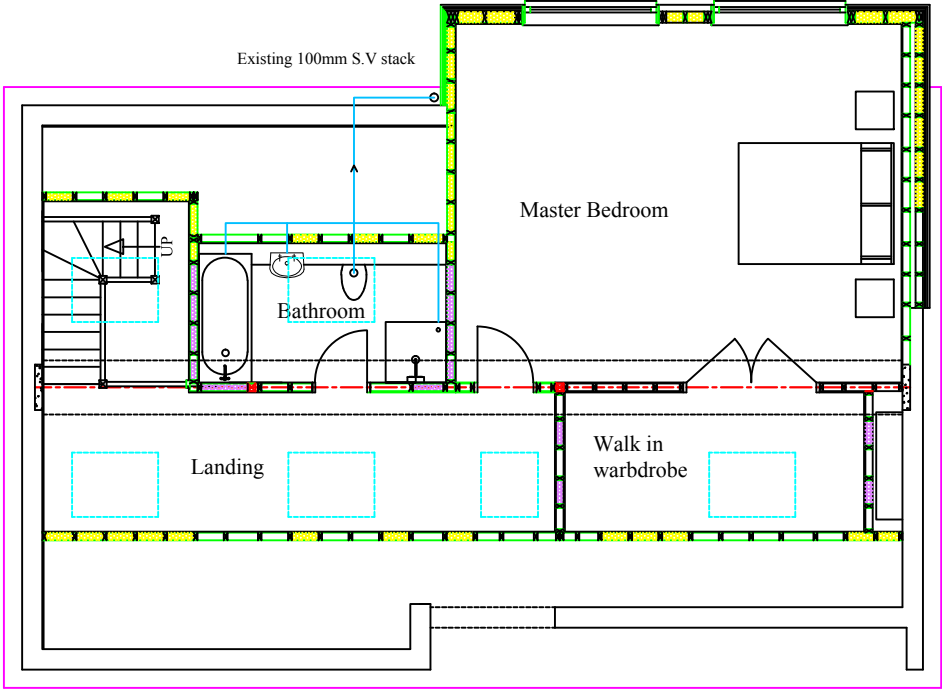

Proposed First Floor Plan

 

Aldwick Construction & Design

Cawley Gate, 17 Cawley Road, Chichester, PO19 1XB
Tel : 01243 779181, Mobile: 07970727506, Fax: 01243 779181
Email: farhadaarabi@hotmail.co.uk

Farhad Aarabi

PROJECT		Proposed loft conversion, new dormer & alterations to entrance porch 20 Henty Close Walberton West Sussex BN18 0PW	
TITLE		Proposed Plans	
CLIENT		Mr & Mrs Roger Hudson	
SCALE	1: 100	DATE	10/08/2019
DRAWING NO.	1024-03	rev.	23/08/2019