




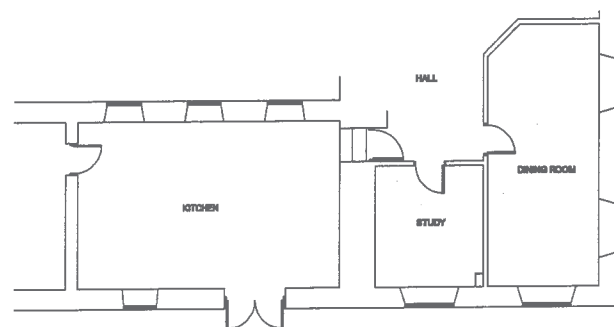


EXISTING GROUND FLOOR PLAN SCALE 1:100

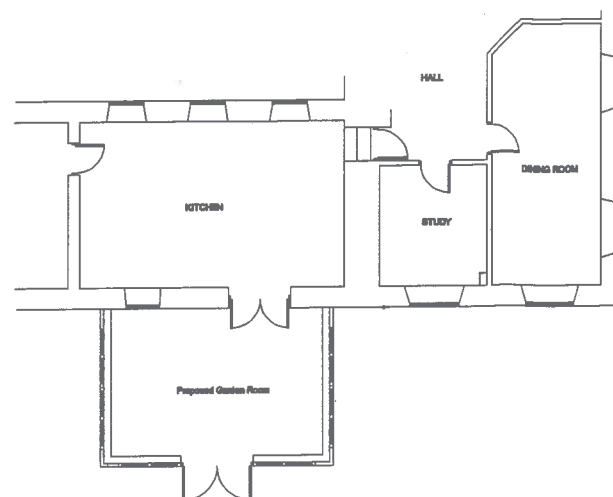


PROPOSED GROUND FLOOR PLAN SCALE 1:100

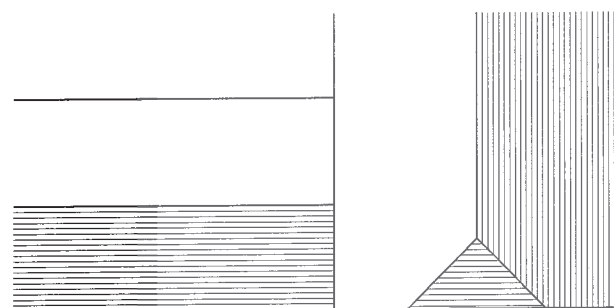

EXISTING ROOF PLAN SCALE 1:100

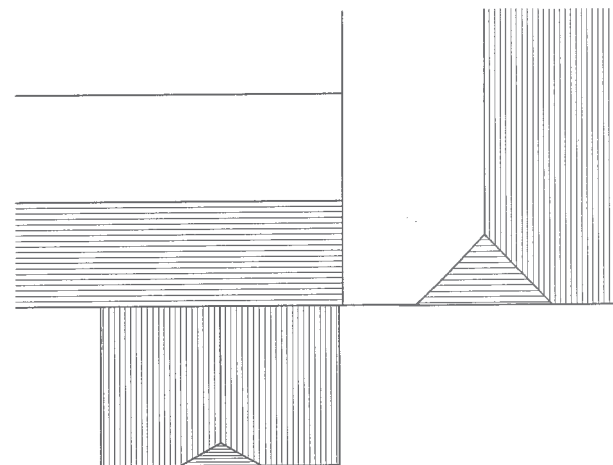


PROPOSED ROOF PLAN SCALE 1:100

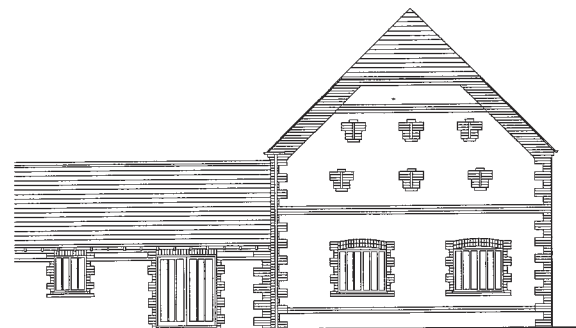

EXISTING REAR (SOUTH) ELEVATION SCALE 1:100


EXISTING SIDE (WEST) ELEVATION SCALE 1:100

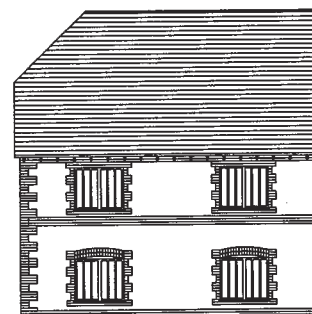


EXISTING SIDE (EAST) ELEVATION SCALE 1:100



PROPOSED REAR (SOUTH) ELEVATION SCALE 1:100

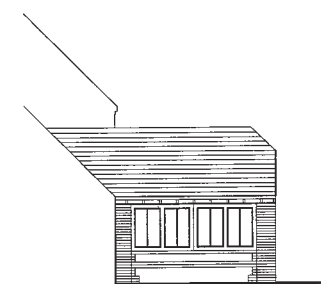



PROPOSED SIDE (WEST) ELEVATION SCALE 1:100

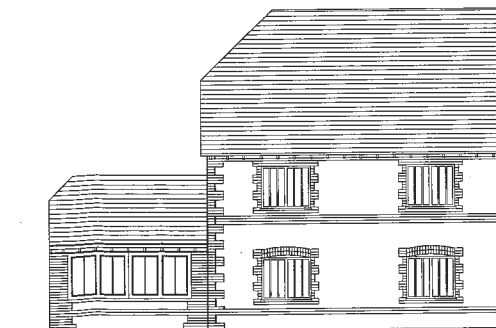

PROPOSED SIDE (EAST) ELEVATION SCALE 1:100

THE SITE

SITE PLAN SCALE 1:500

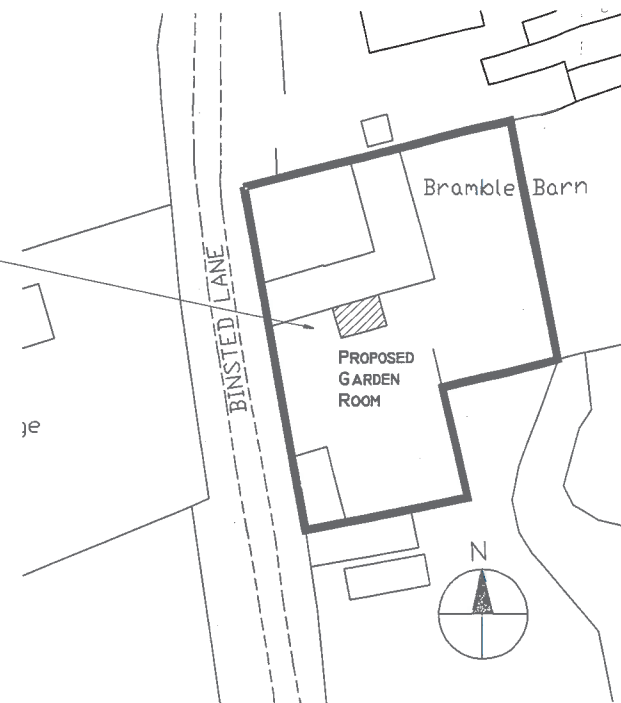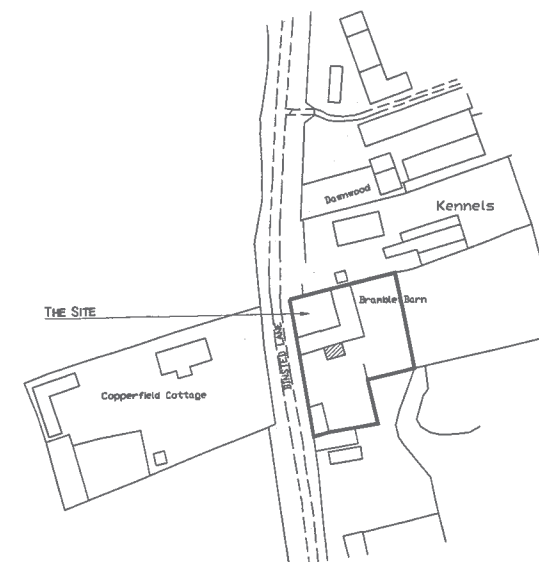

LOCATION PLAN SCALE 1:1250

01 | planning | 14.12.11



Crossways | 2 Beech Avenue,
Chichester | West Sussex | PO19 3DR
Telephone: 01243 782 798
Email: pope.stevens@btinternet.com

RIBA
Chartered Practice

Project
Bramble Barn
Location, Site, Floor Plans
and elevations

Drawing
Proposed Garden Room
Location, Site, Floor Plans
and elevations

Date	Drawn by	Scale
Dec 2011	emp	as shown
Drawing No. DPA-01	Revision 01	