




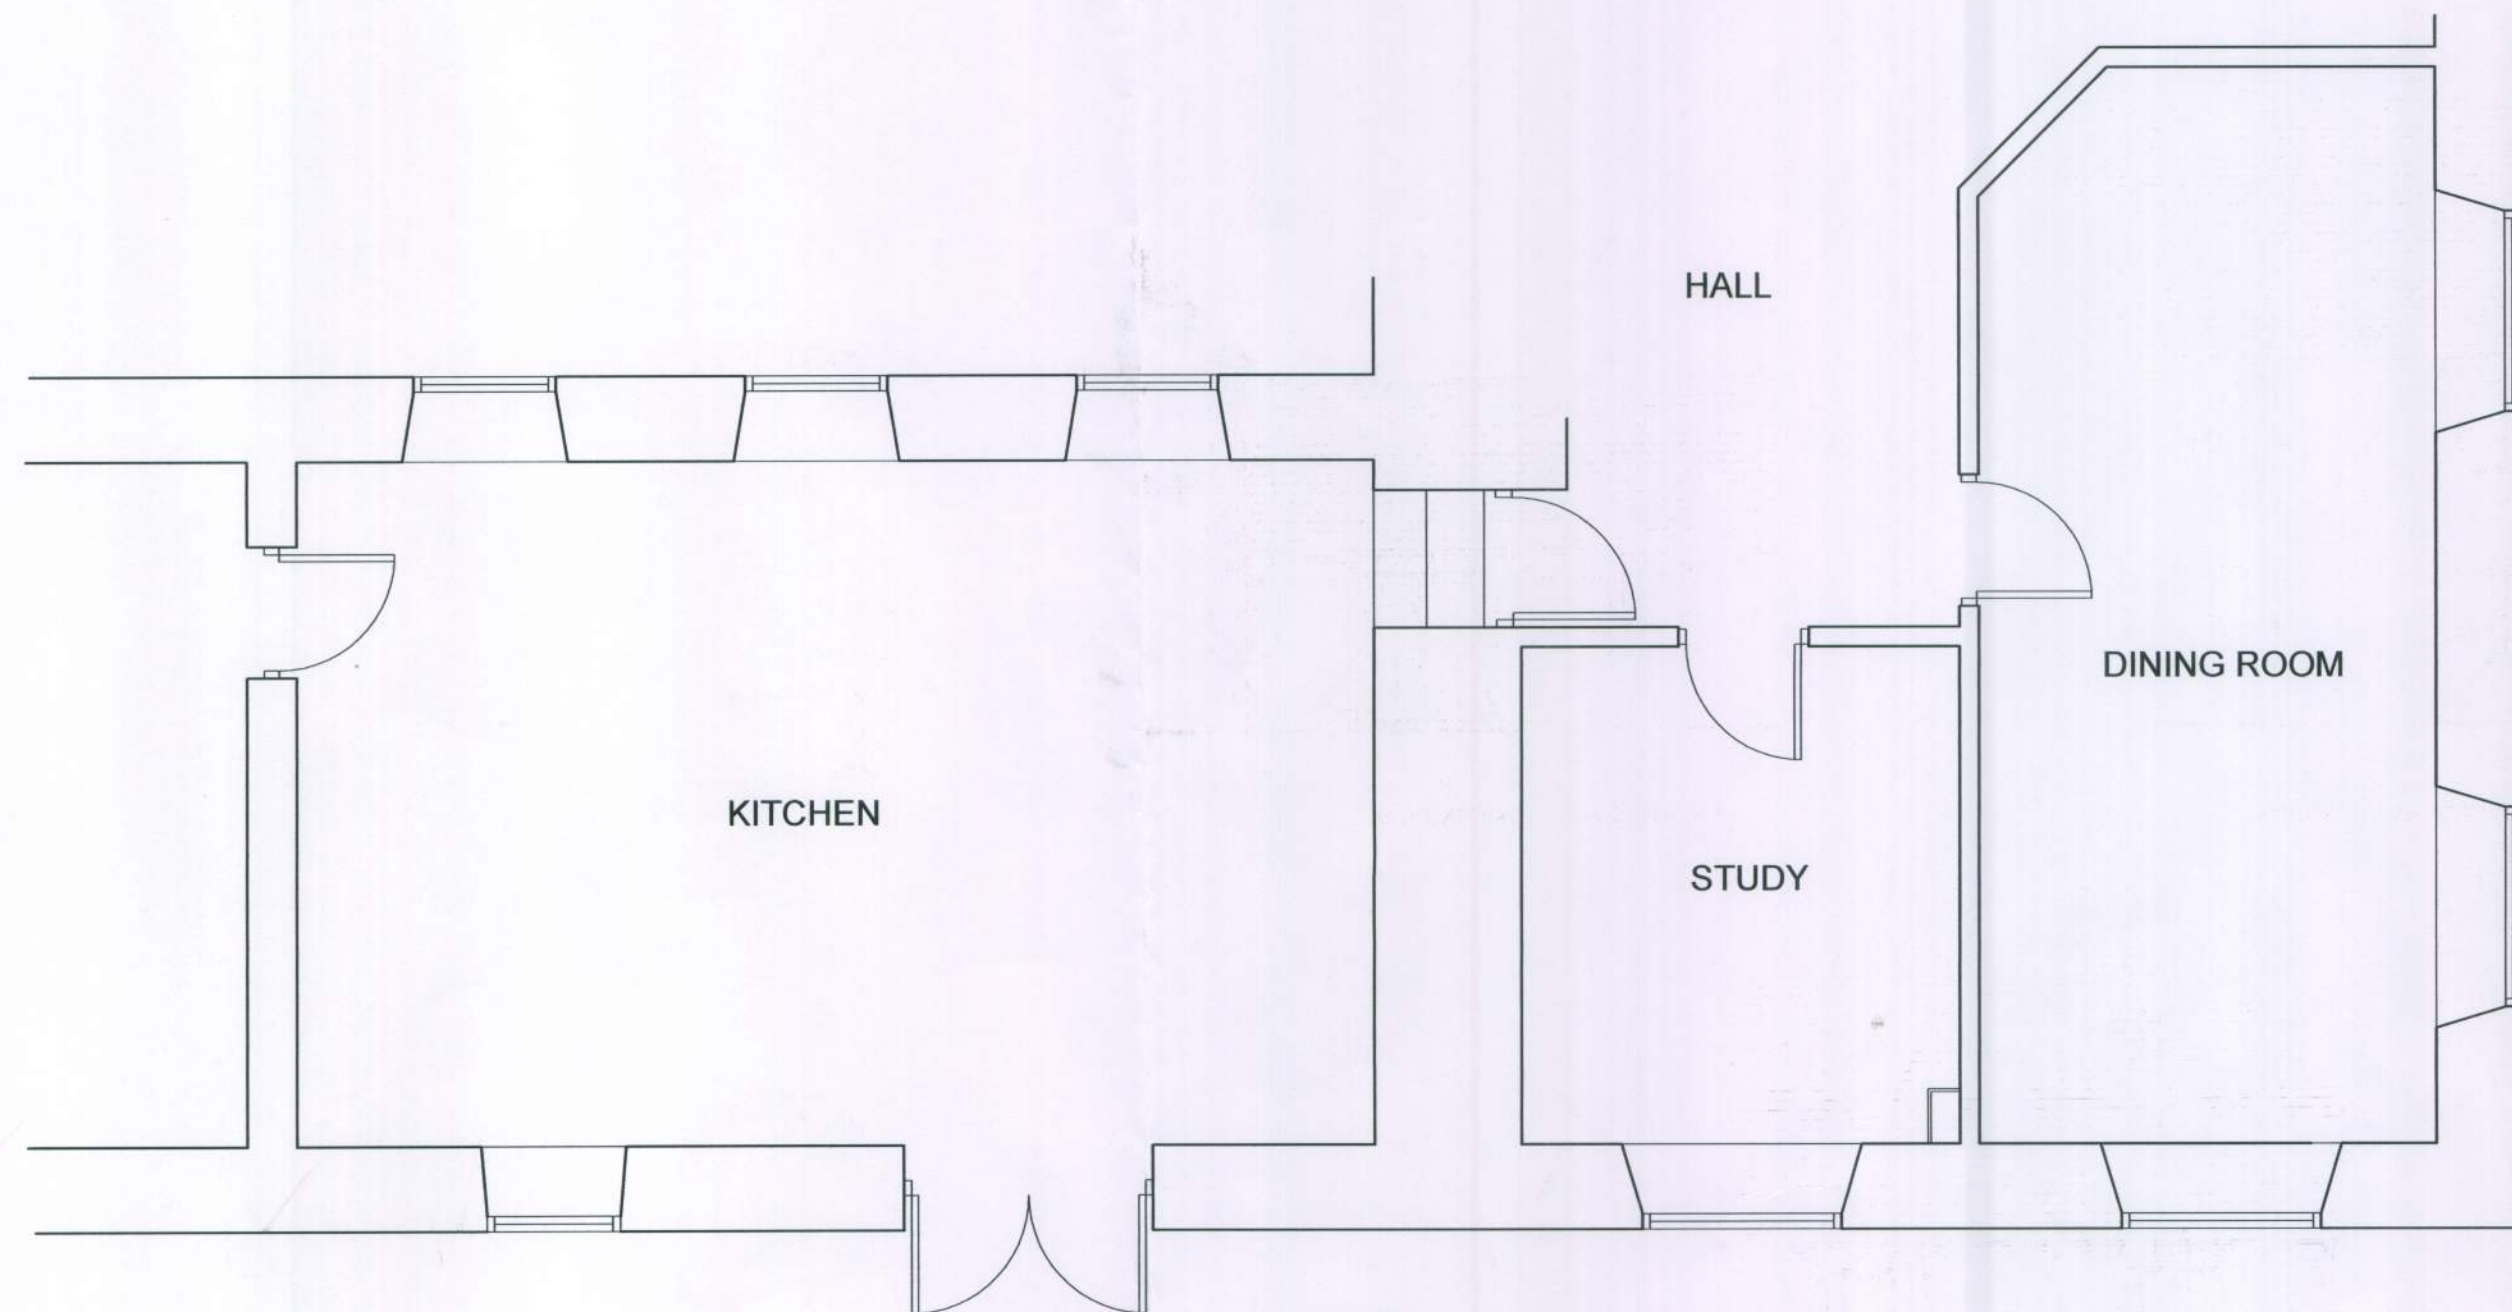


PART GROUND FLOOR PLAN EXISTING 1:50

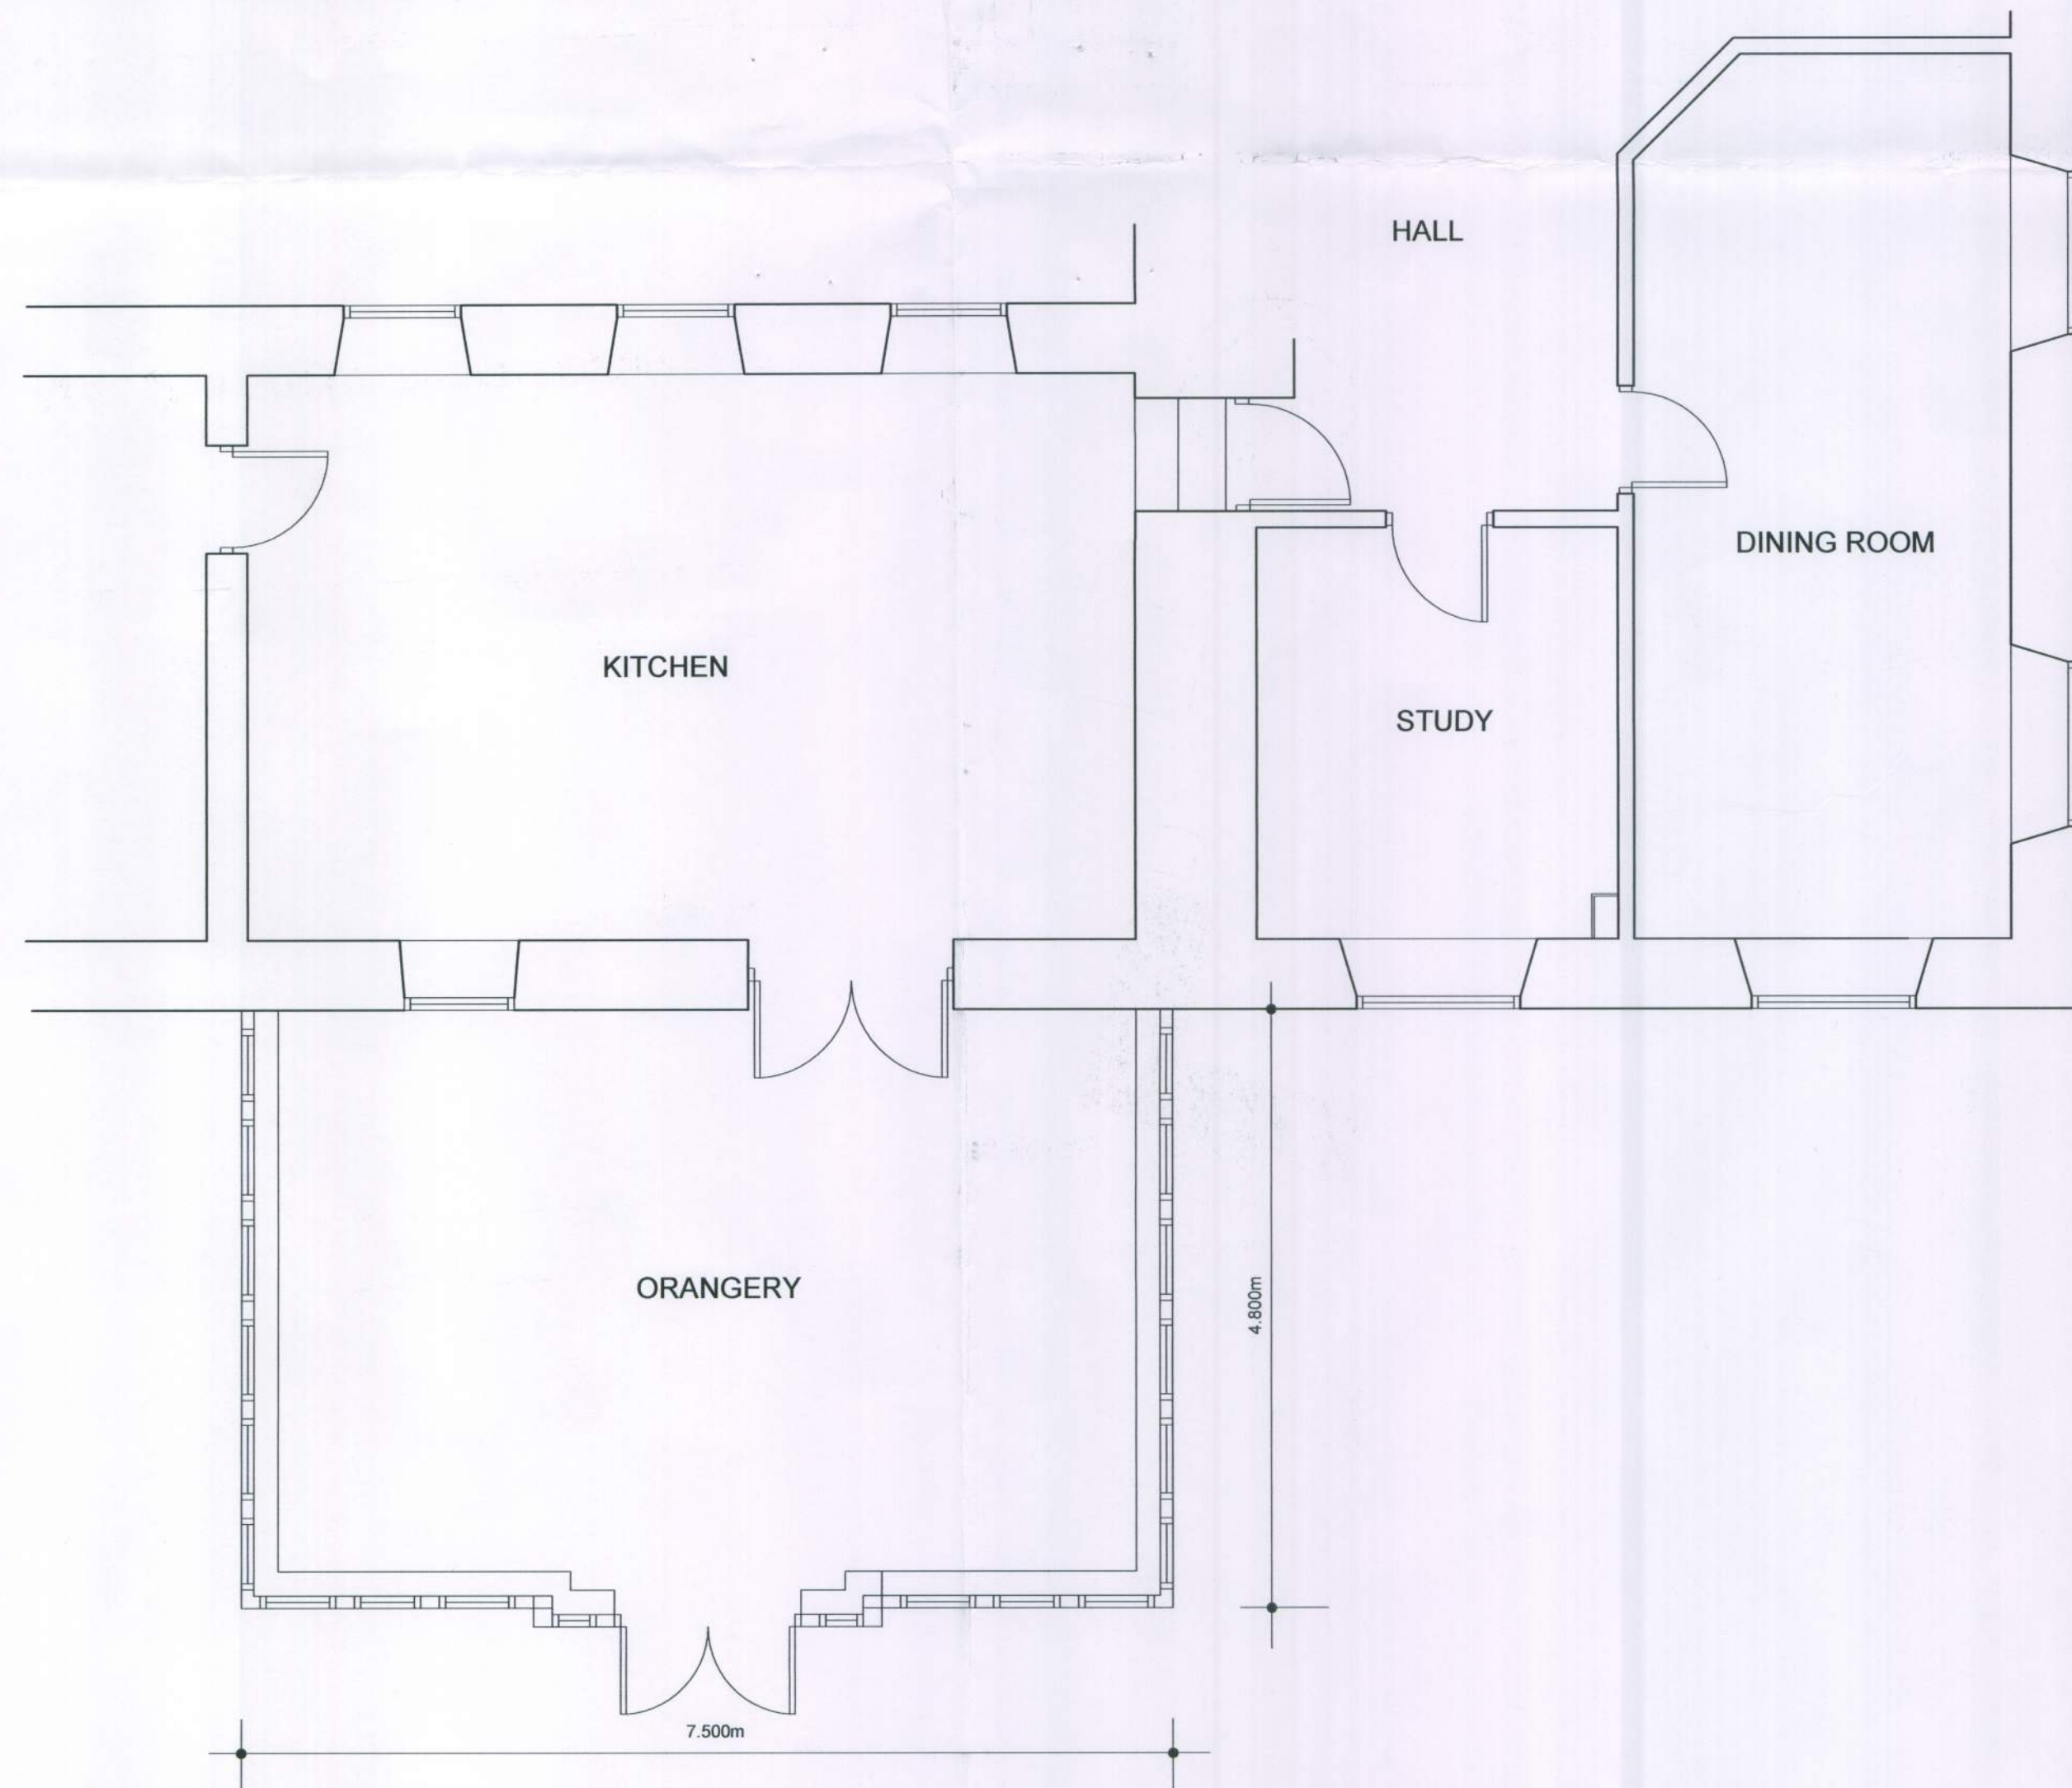

PART GROUND FLOOR PLAN EXISTING 1:50

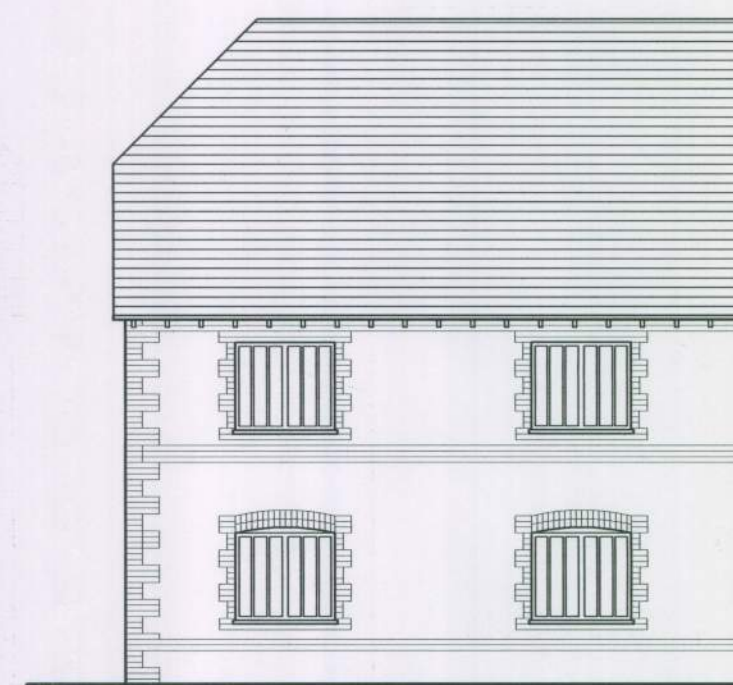


PART EAST ELEVATION EXISTING 1:100

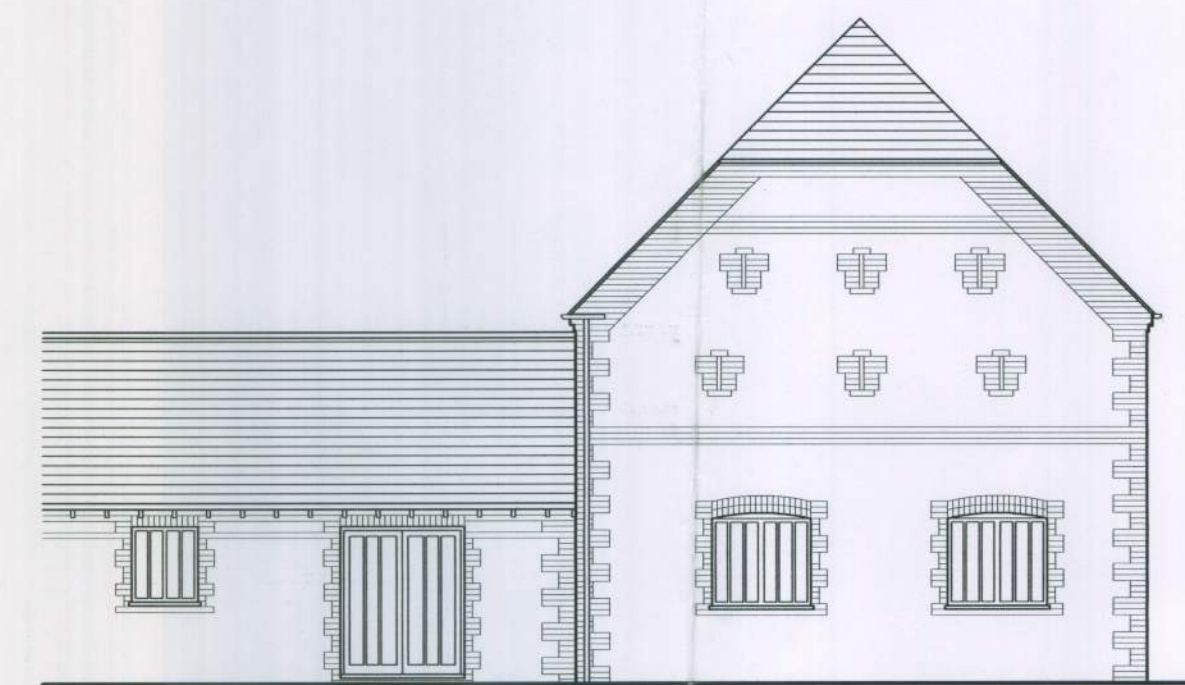


PART SOUTH ELEVATION EXISTING 1:100




PART EAST ELEVATION PROPOSED 1:100

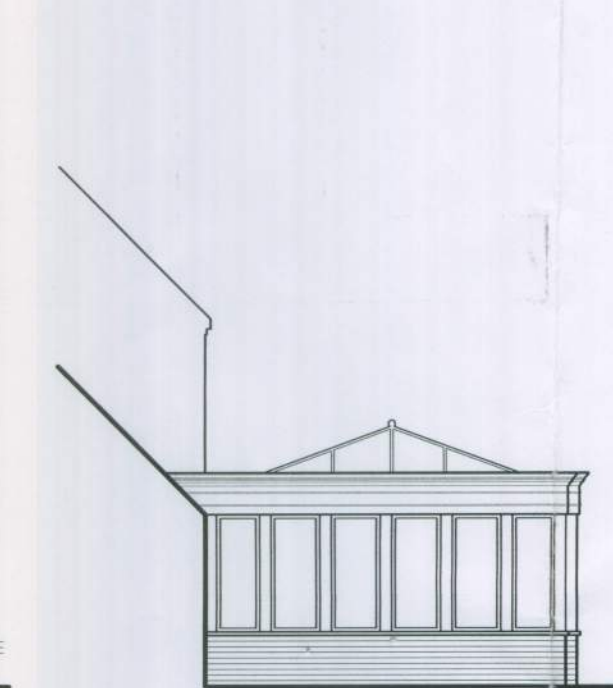


PART WEST ELEVATION PROPOSED 1:100

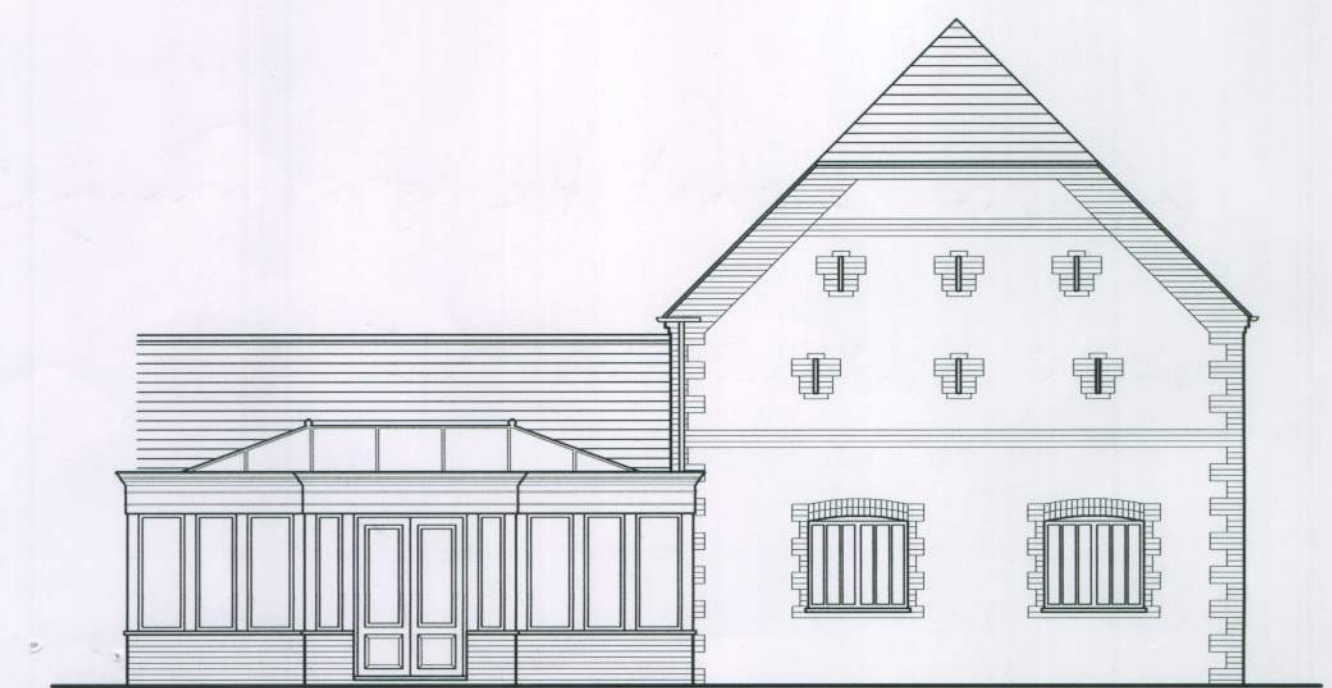

PART SOUTH ELEVATION PROPOSED 1:100

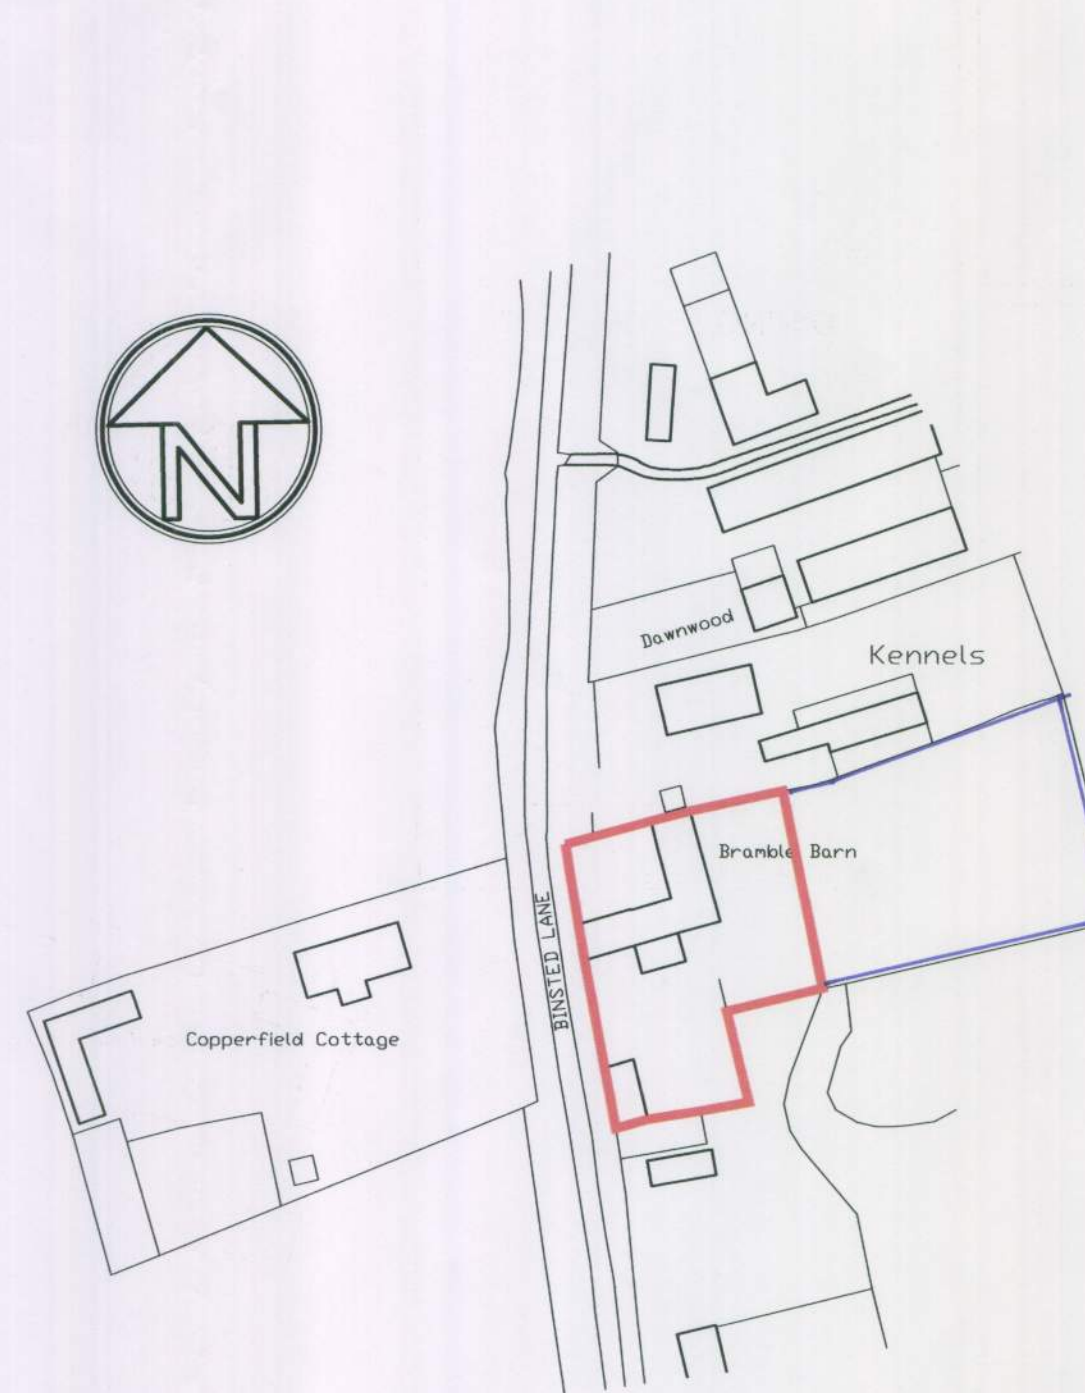

LOCATION PLAN 1:1250

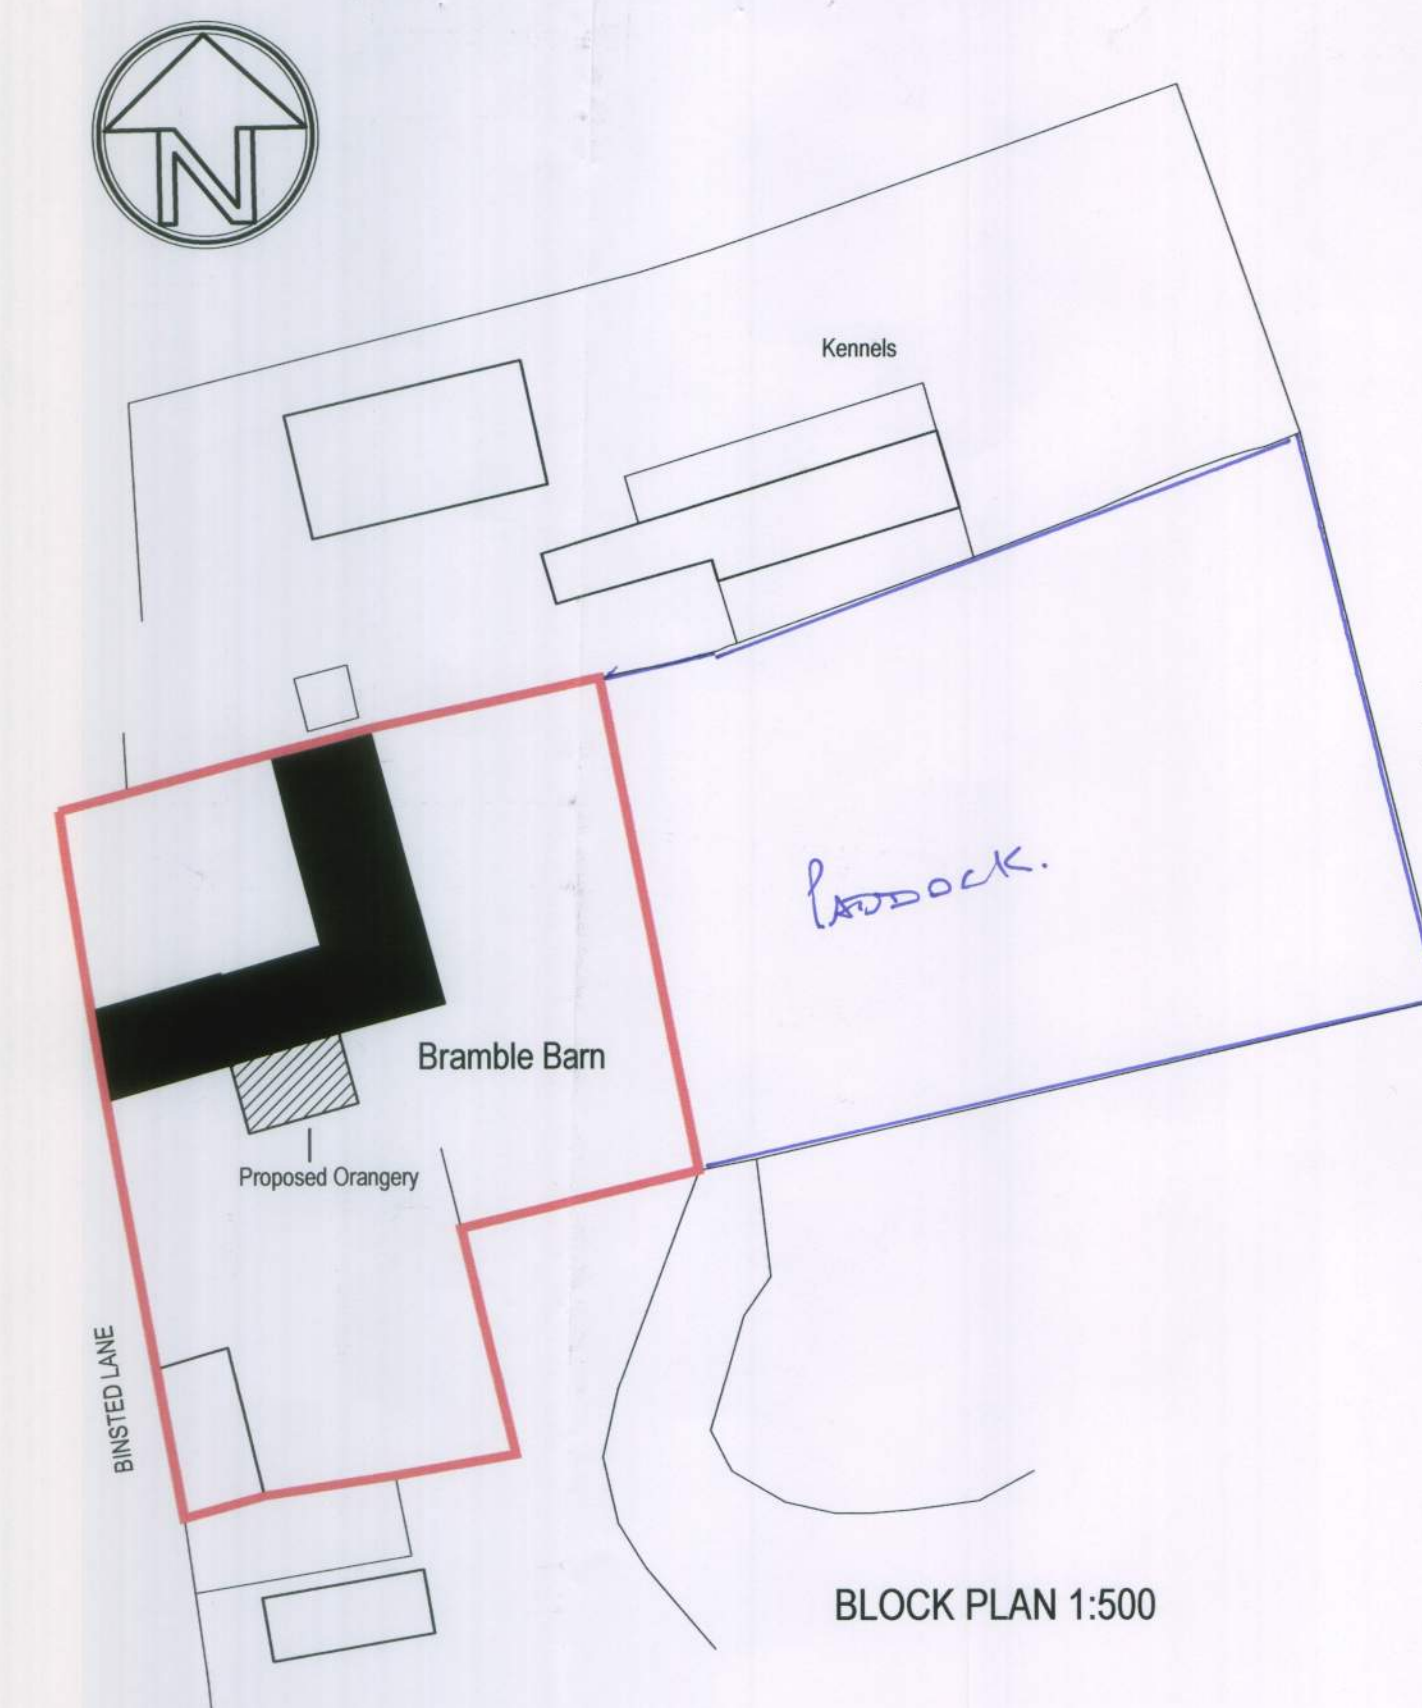

BLOCK PLAN 1:500

GENERAL
DO NOT SCALE FROM THIS DRAWING EXCEPT FOR PLANNING APPLICATION PURPOSES. ALL DIMENSIONS TO BE CHECKED ON SITE PRIOR TO COMMENCEMENT OF WORK. ALL DIMENSIONS RELATING TO SUB-CONTRACTORS OR SUPPLIERS WORK MUST BE CHECKED AND AGREED BETWEEN THE CONTRACTOR AND THE SUB-CONTRACTORS AND SUPPLIERS. ALL DIMENSIONS ARE IN MILLIMETRES. IF IN DOUBT ASK.
ALL WORKS OR MATERIALS INDICATED ON THE DRAWING ARE TO BE TO THE LATEST BRITISH STANDARDS AND ARE TO BE CARRIED OUT IN ACCORDANCE WITH THE RELEVANT CODES OF PRACTICE OR RECOGNISED TRADE ASSOCIATION RECOMMENDATIONS AND PUBLICATIONS.
THIS DRAWING TO BE READ IN CONJUNCTION WITH ALL RELEVANT DRAWINGS AND SPECIFICATIONS OF OTHER CONSULTANTS. ANY DISCREPANCIES TO BE BROUGHT TO THE ATTENTION OF THE PROJECT MANAGER.

REV	DRAWN	DATE	DESCRIPTION
CLIENT			
Mr T Lysak and Mrs C Connolly			
SITE ADDRESS			
Bramble Barn			
Binstead Lane			
Binstead			
West Sussex			
BN18 0LQ			
DRAWING TITLE			
Proposed Orangerie			
SCALE			
As shown			
DATE			
September 2011			
REFERENCE			
31 Penfold Way			
DRAWING No.		REV.	
001			