




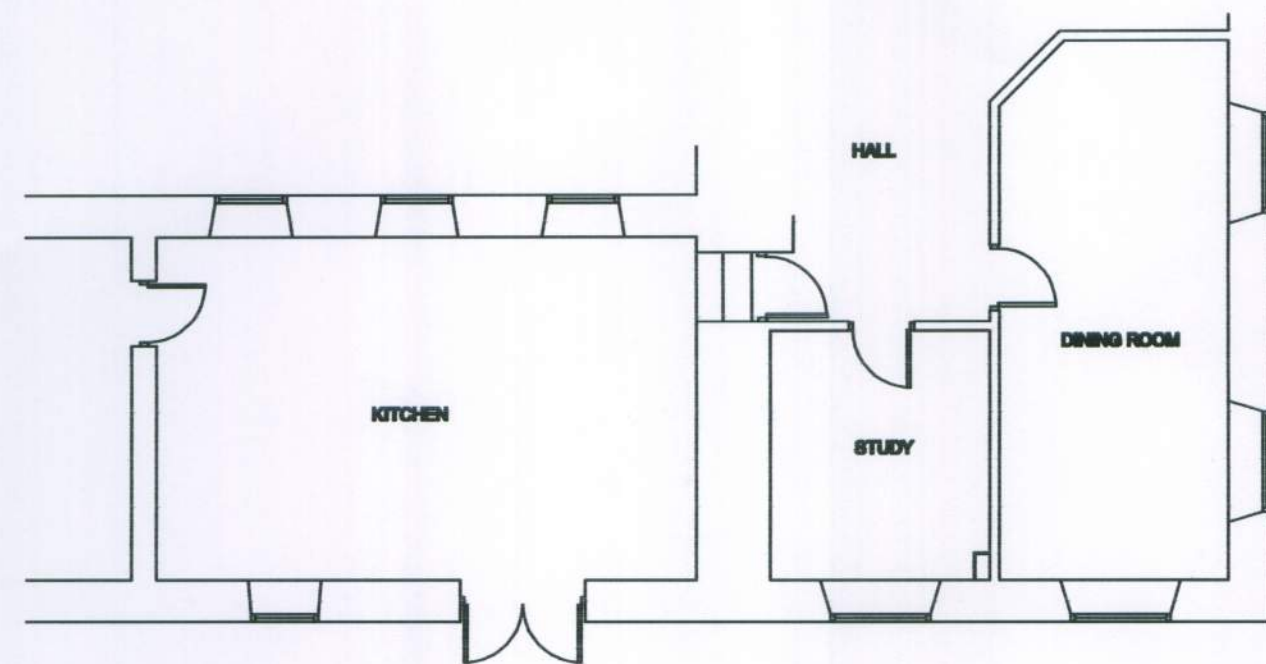


EXISTING GROUND FLOOR PLAN SCALE 1:100

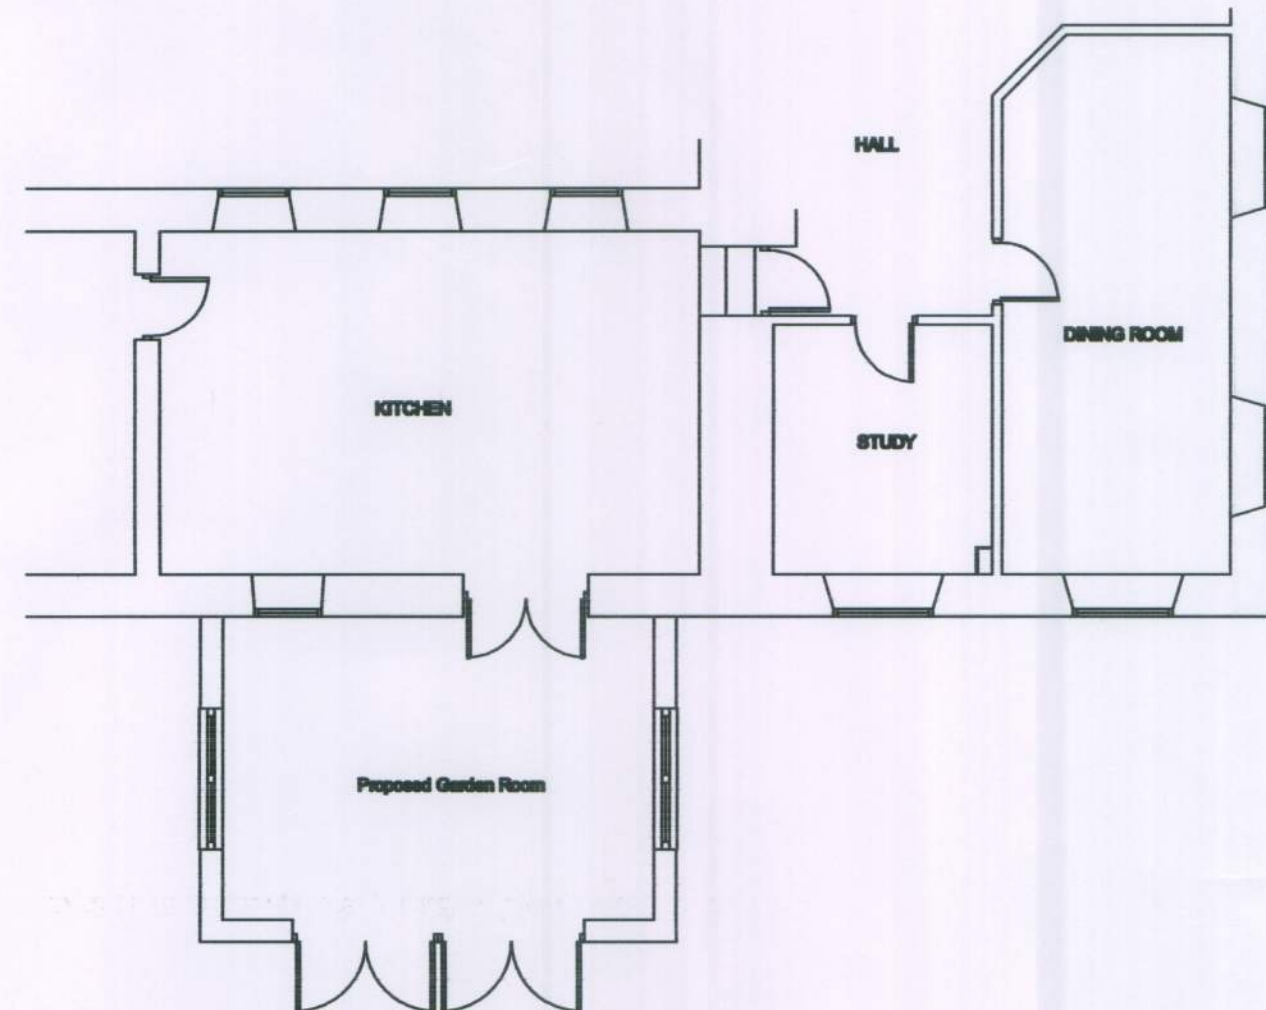

PROPOSED GROUND FLOOR PLAN SCALE 1:100

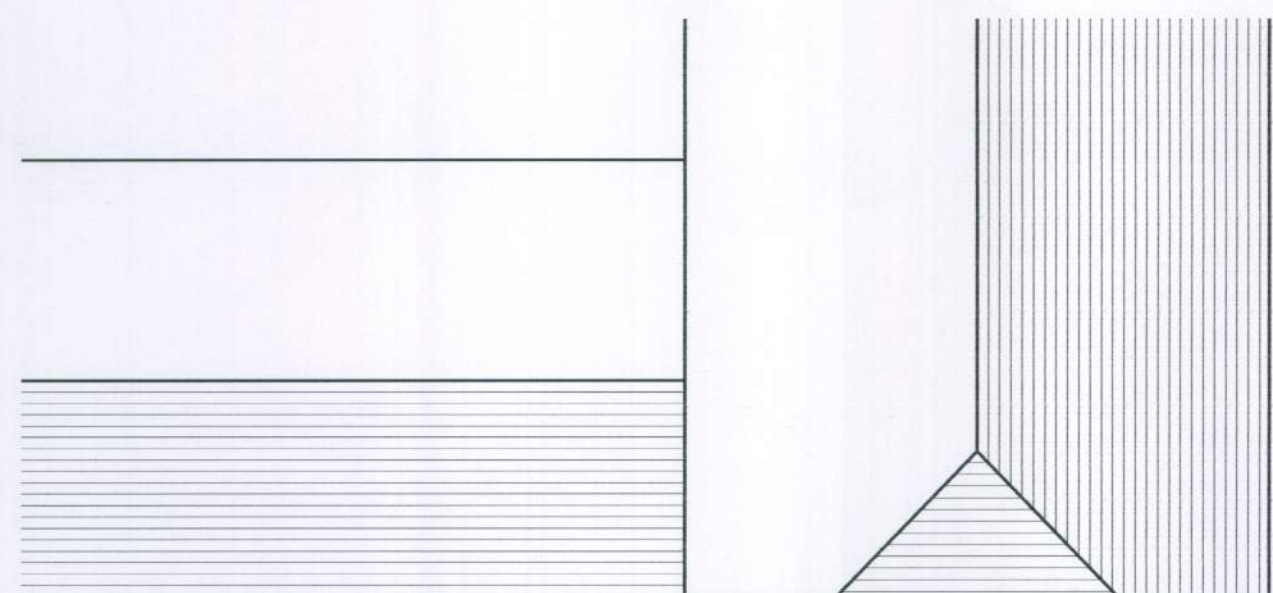


EXISTING ROOF PLAN SCALE 1:100

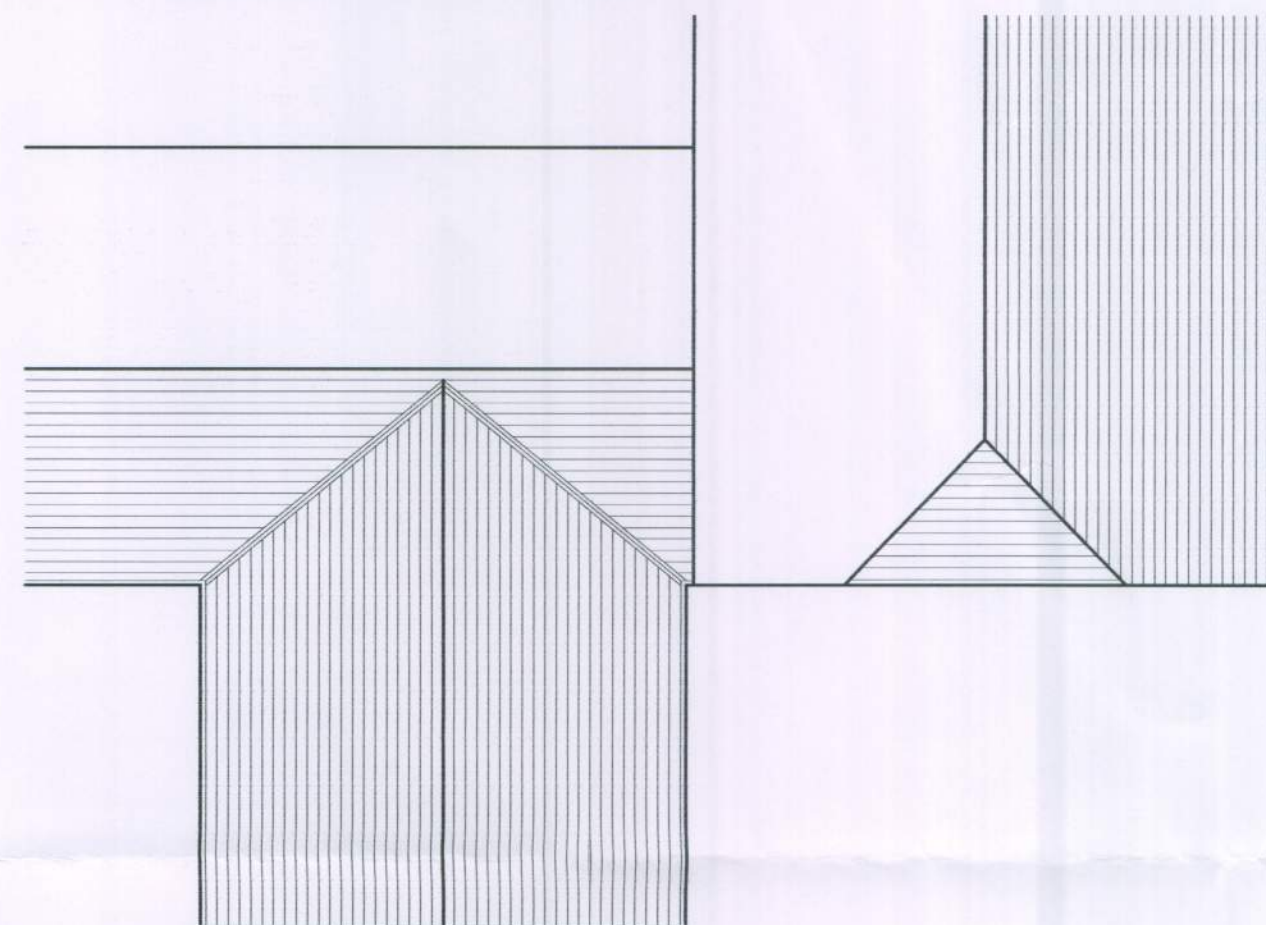


PROPOSED ROOF PLAN SCALE 1:100




EXISTING REAR (SOUTH) ELEVATION SCALE 1:100

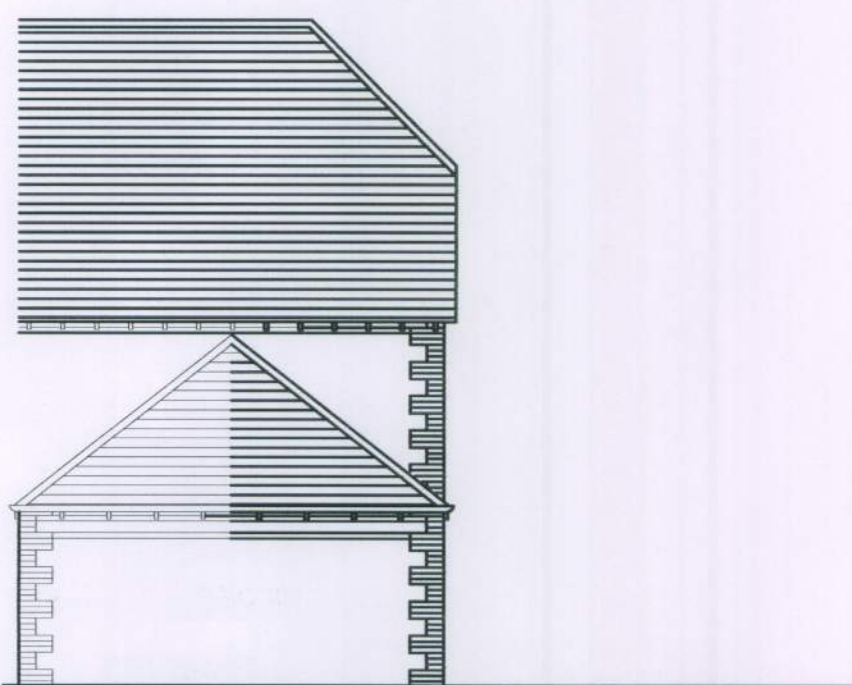


EXISTING SIDE (WEST) ELEVATION SCALE 1:100

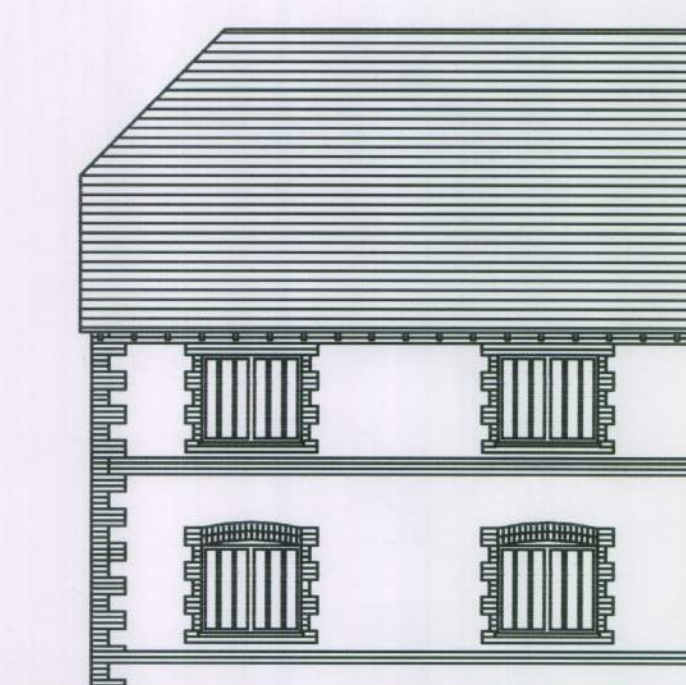

EXISTING SIDE (EAST) ELEVATION SCALE 1:100

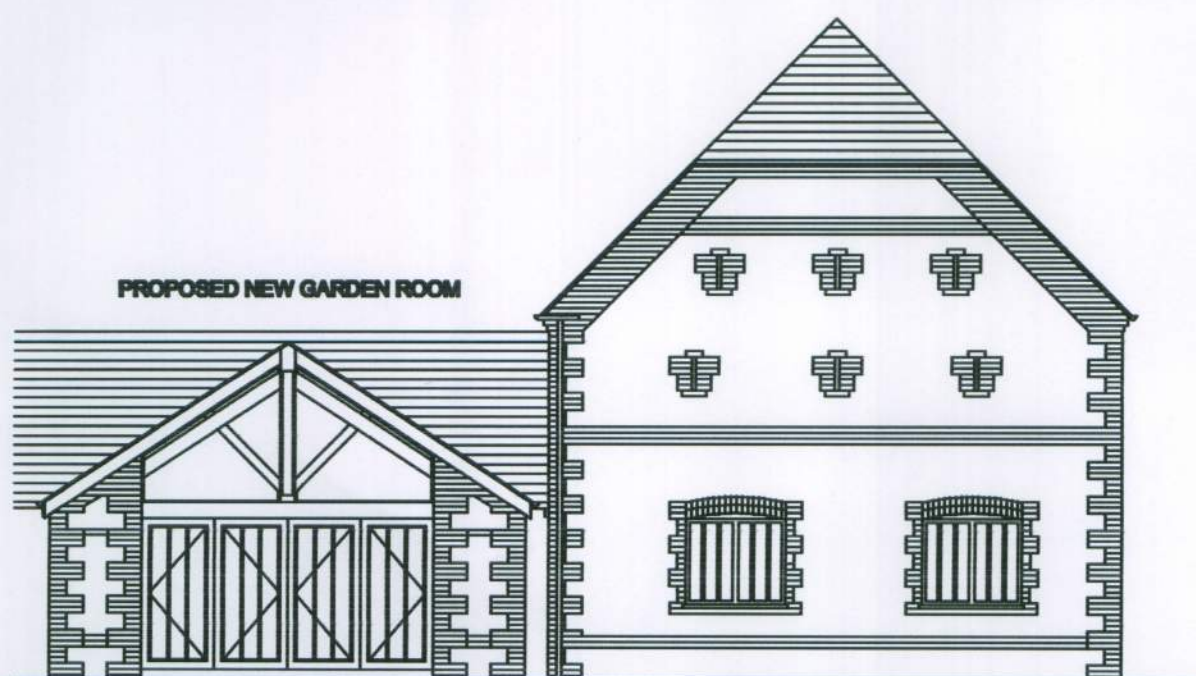


PROPOSED REAR (SOUTH) ELEVATION SCALE 1:100

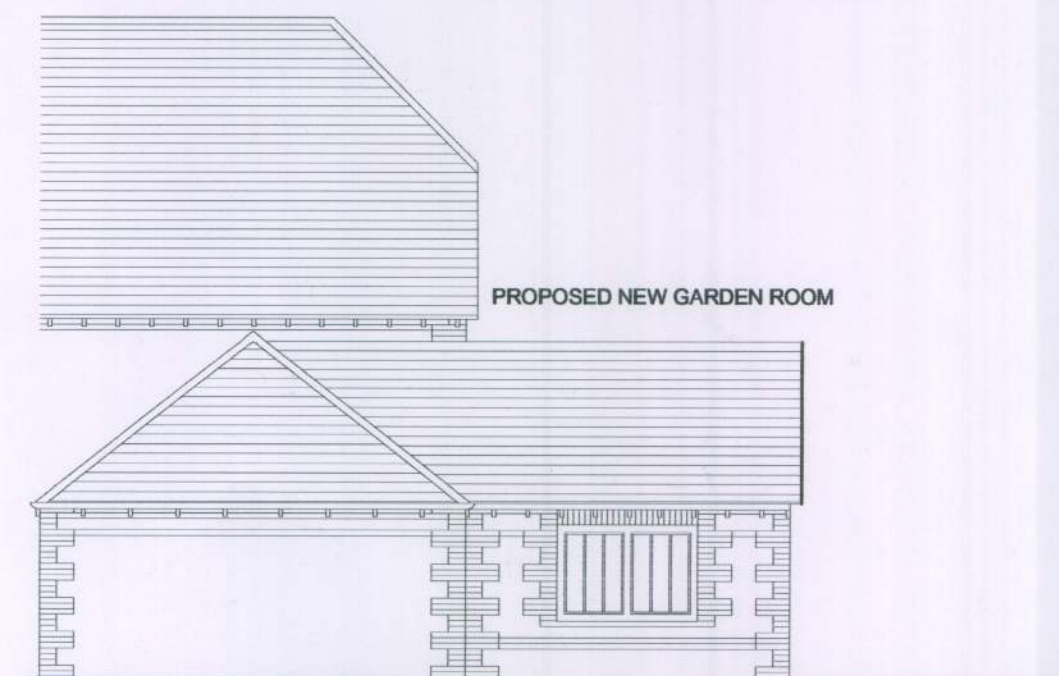


PROPOSED SIDE (WEST) ELEVATION SCALE 1:100



PROPOSED SIDE (EAST) ELEVATION SCALE 1:100

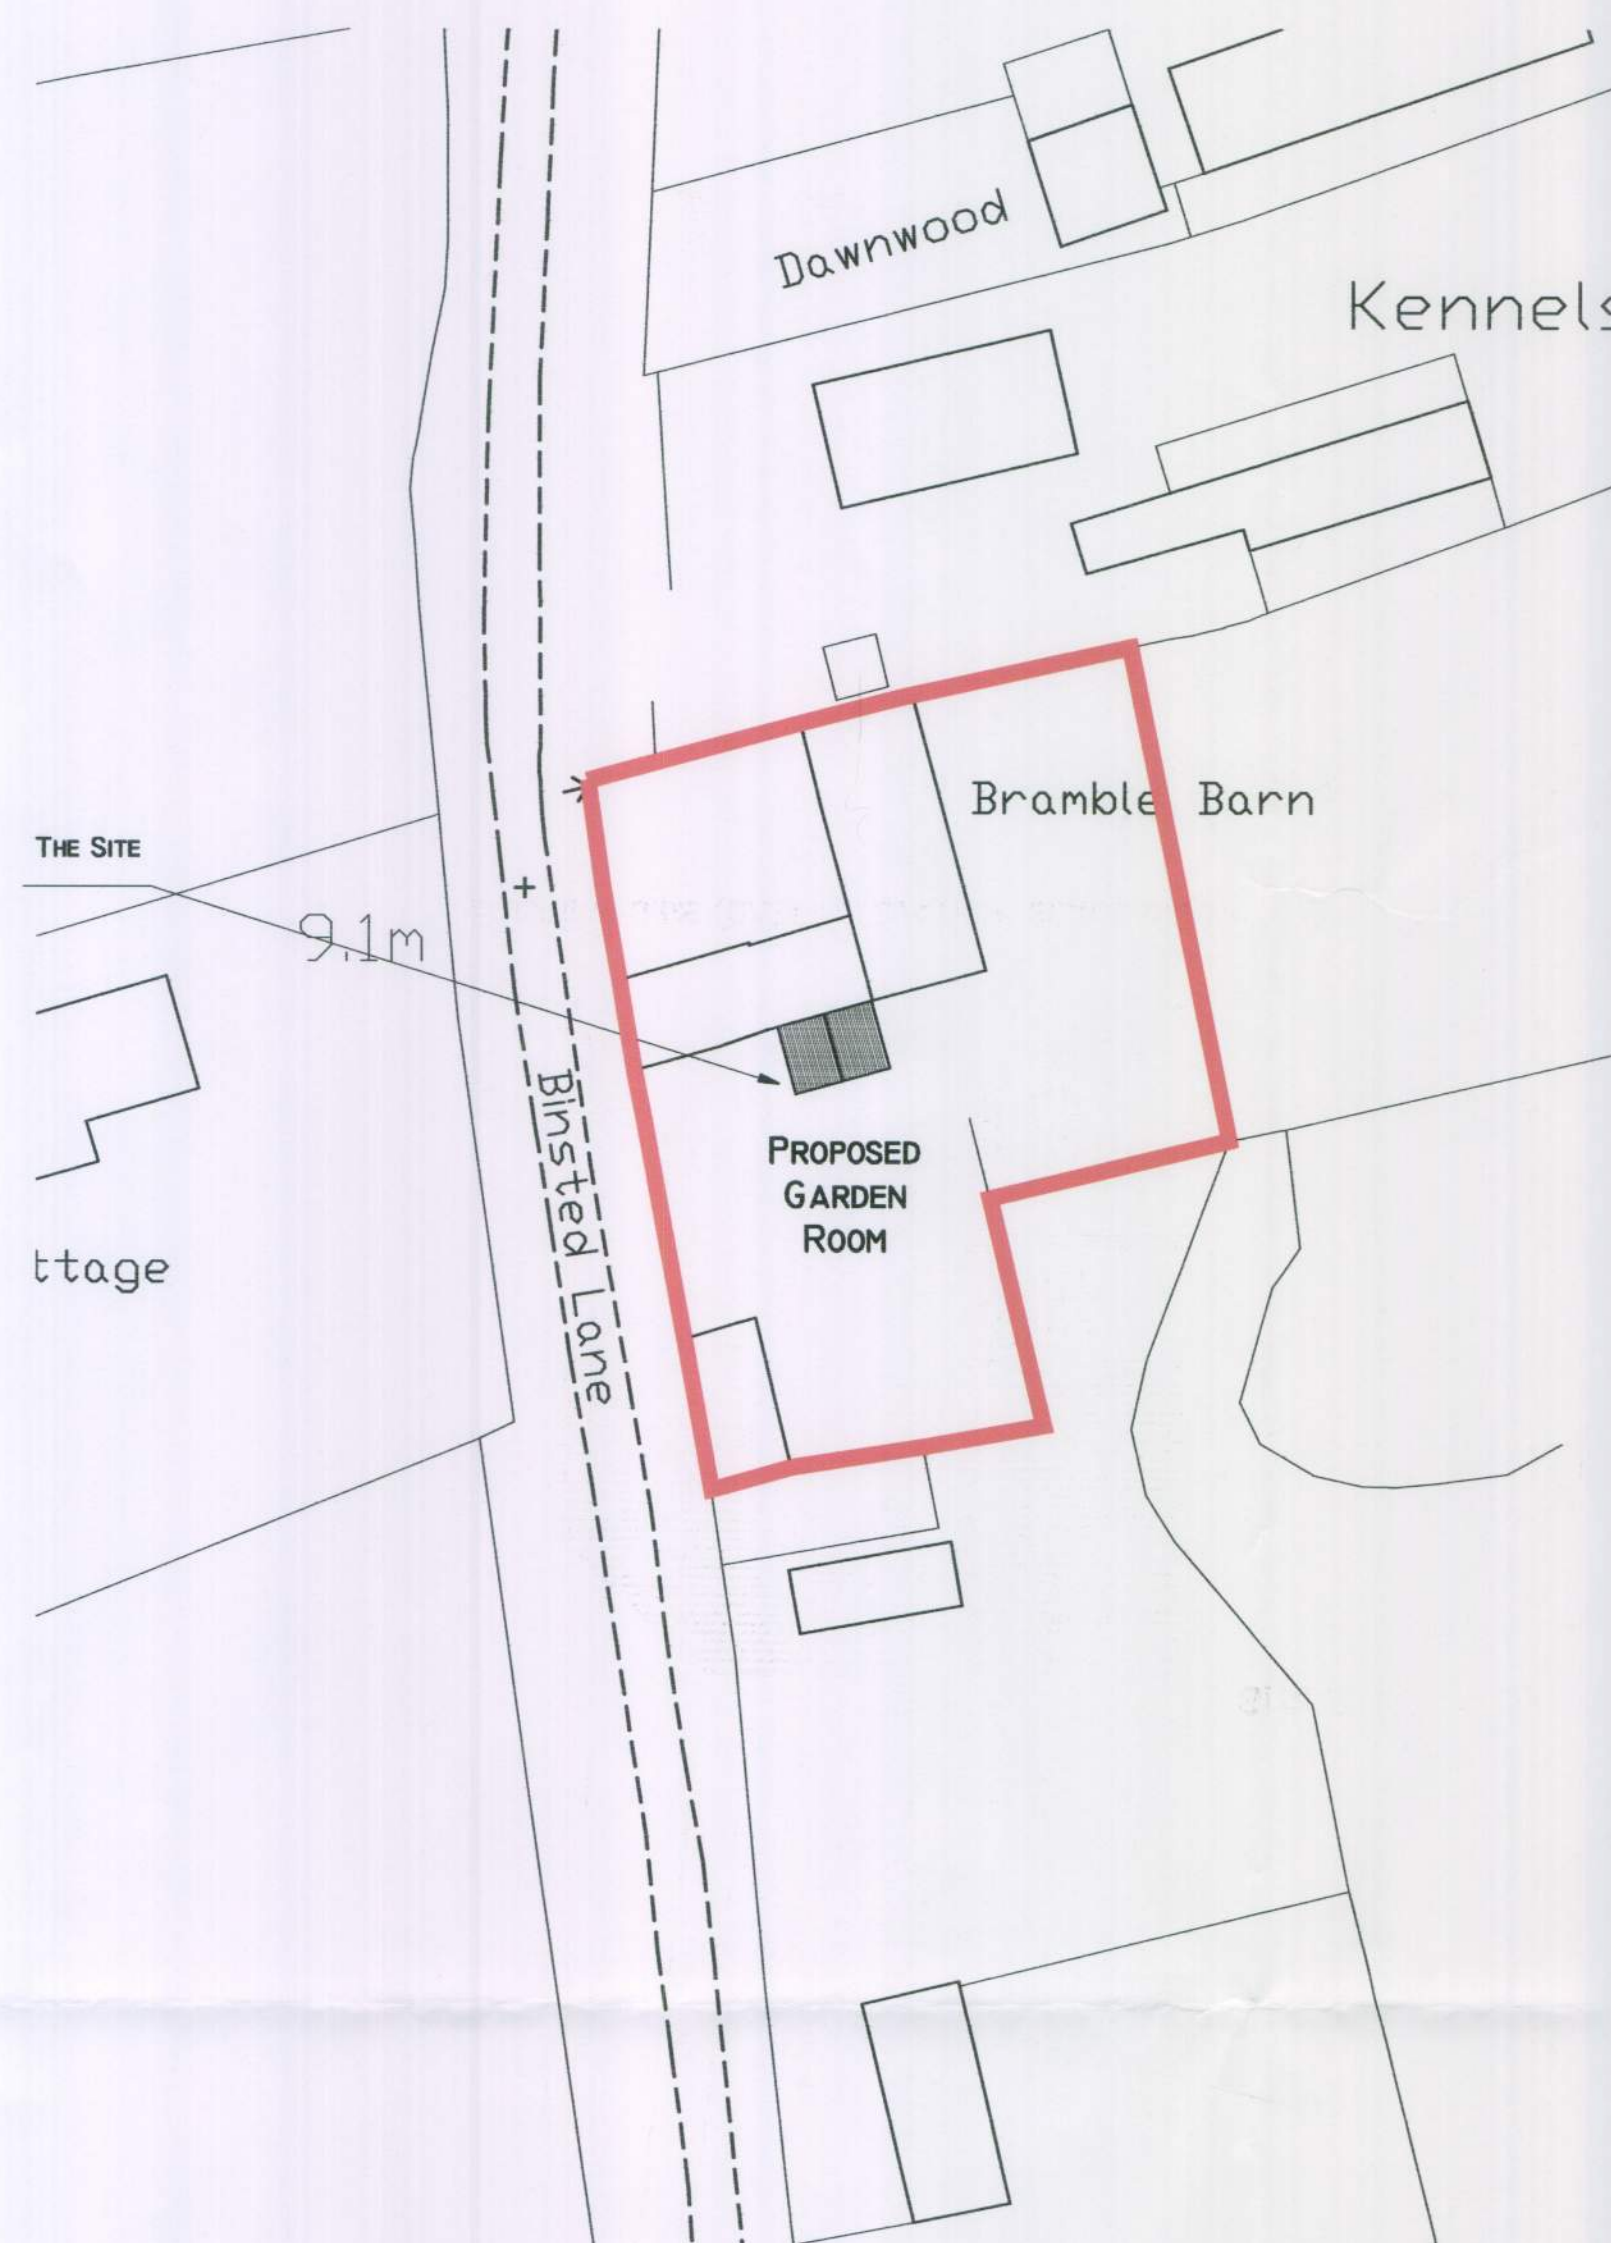

SITE PLAN SCALE 1:500

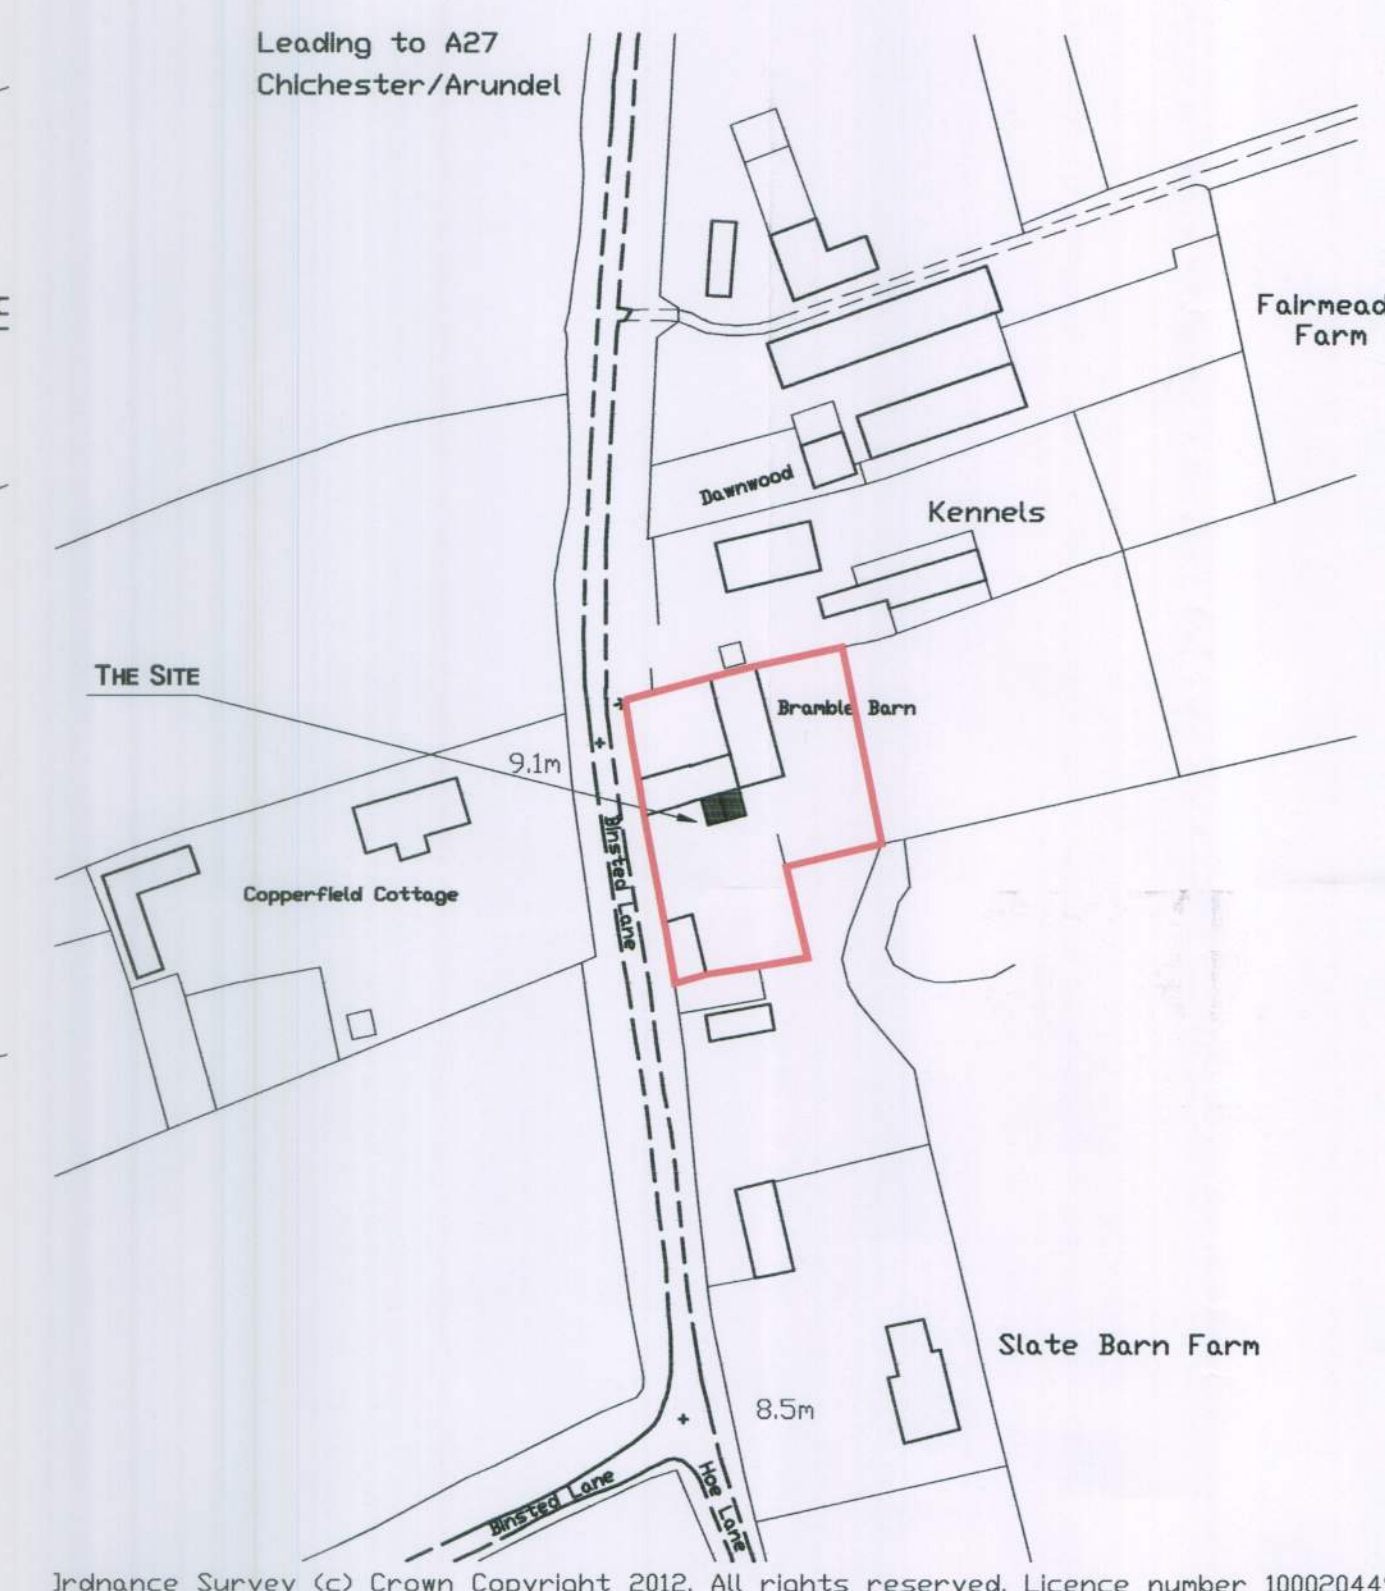

LOCATION PLAN SCALE 1:1250



WA 87 18
18.1.12

02 | planning | 16.01.12



Crossways | 2 Beech Avenue,
Chichester | West Sussex | PO19 3DR
Telephone: 01243 782 798
Email: pope.stevens@btinternet.com

RIBA
Chartered Practice



Project
Bramble Barn
Binsted Lane

Drawing
Proposed Garden Room
Location, Site, Floor Plans
and elevations

Date	Drawn by	Scale
Dec 2011	emp	as shown
Drawing No. DPA-01	Revision 02	