






Existing North (Front) Elevation
1:100

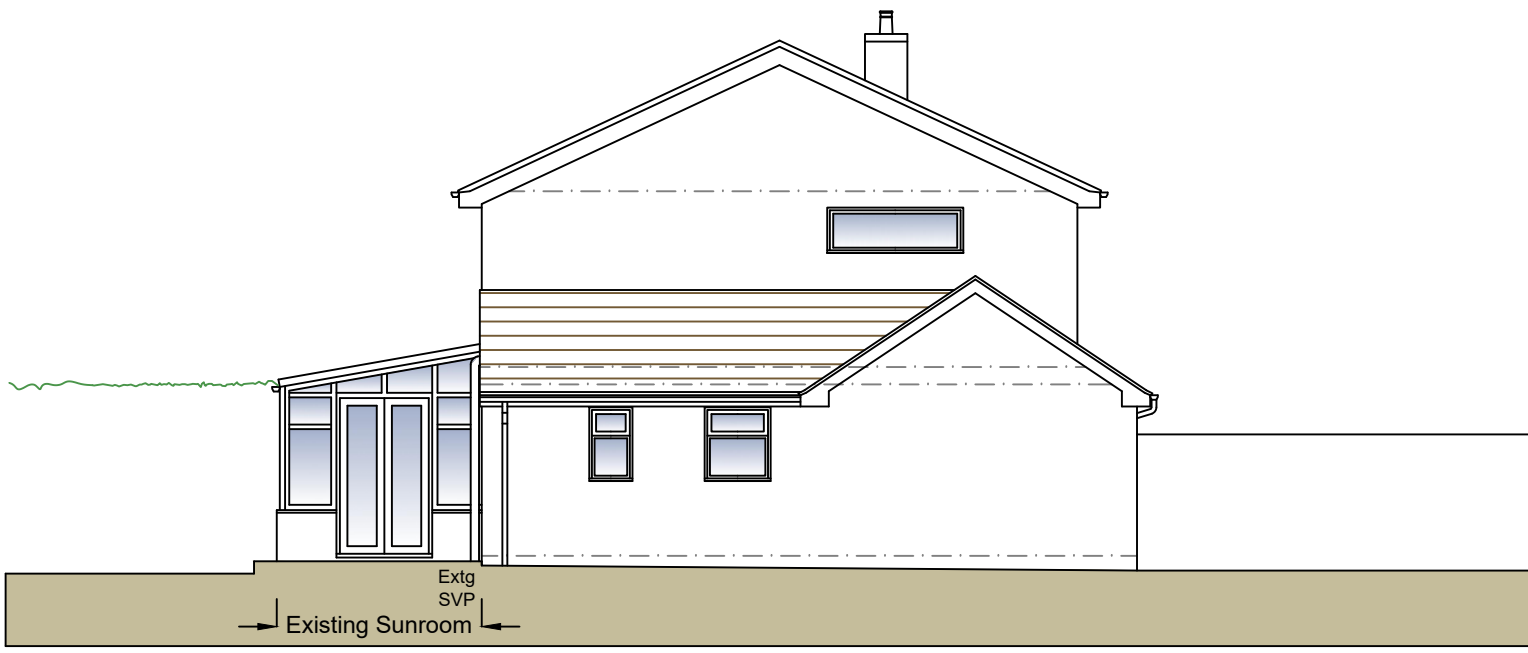

Existing East (Side) Elevation
1:100

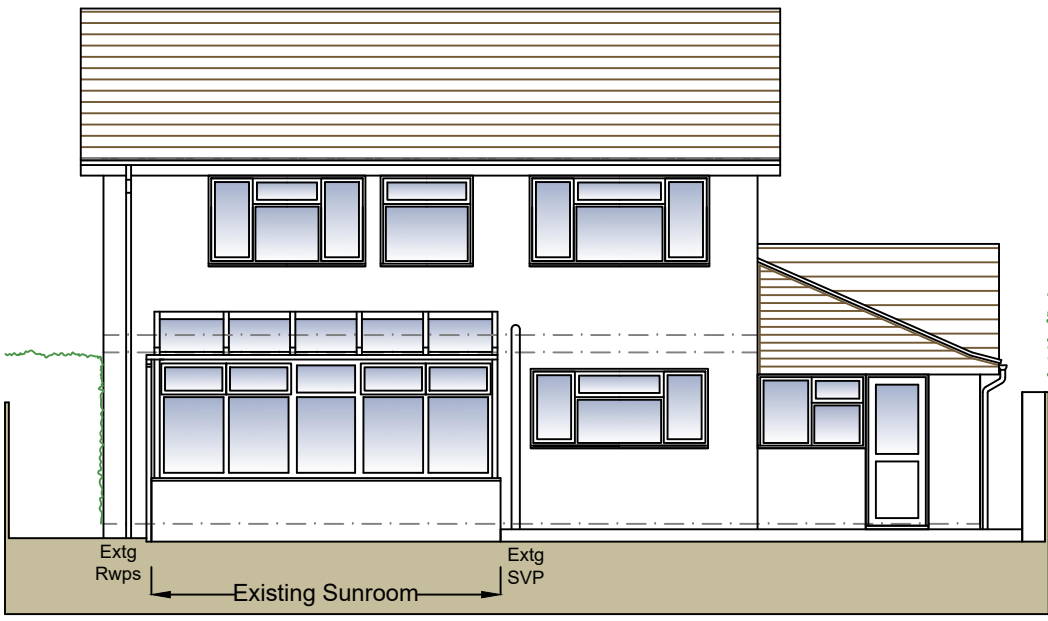

Existing South (Rear) Elevation
1:100

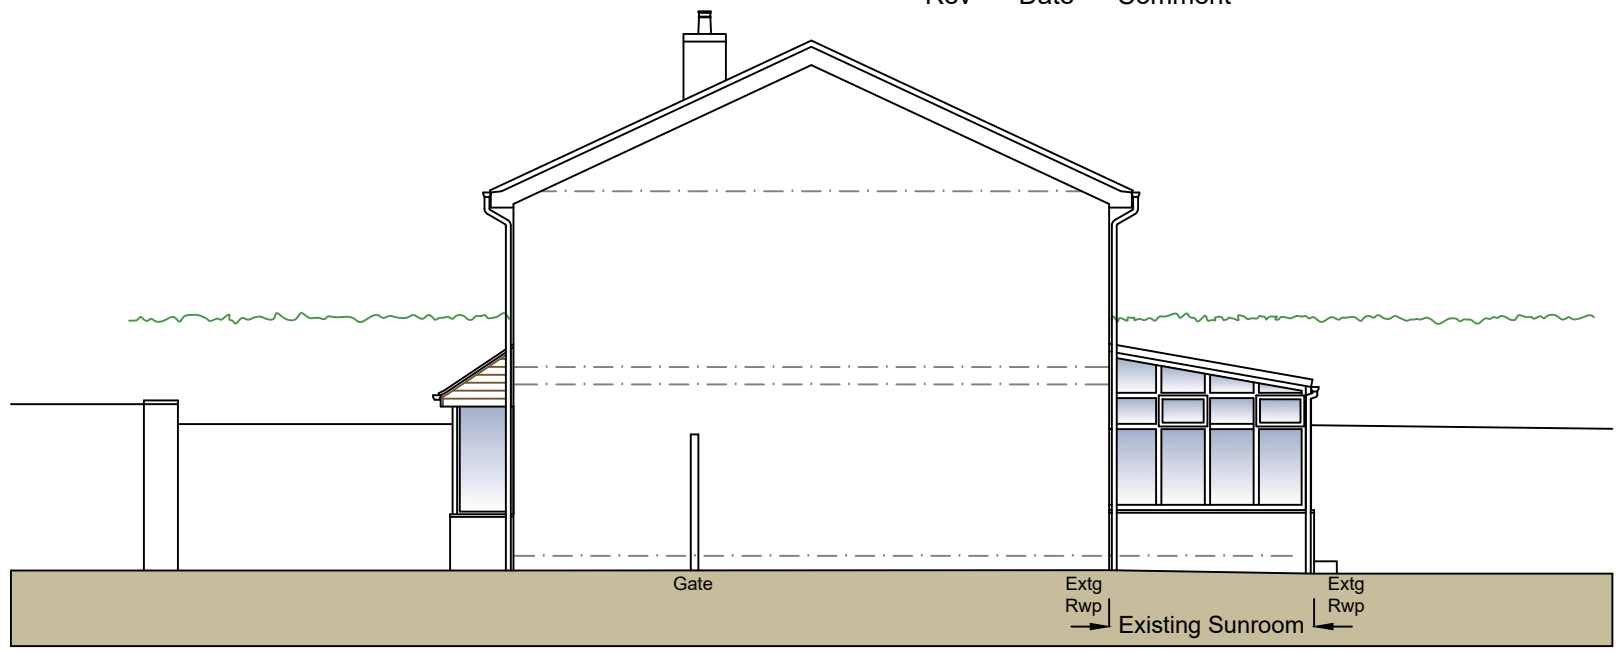


Existing West (Side) Elevation
1:100


The contractor is responsible for setting out and must check all levels and dimensions prior to work being put in hand.
This drawing may be scaled for planning purposes only. For construction purposes only written dimensions are to be taken in respect of this project.
Rev Date Comment




Existing Location Plan
1:1250

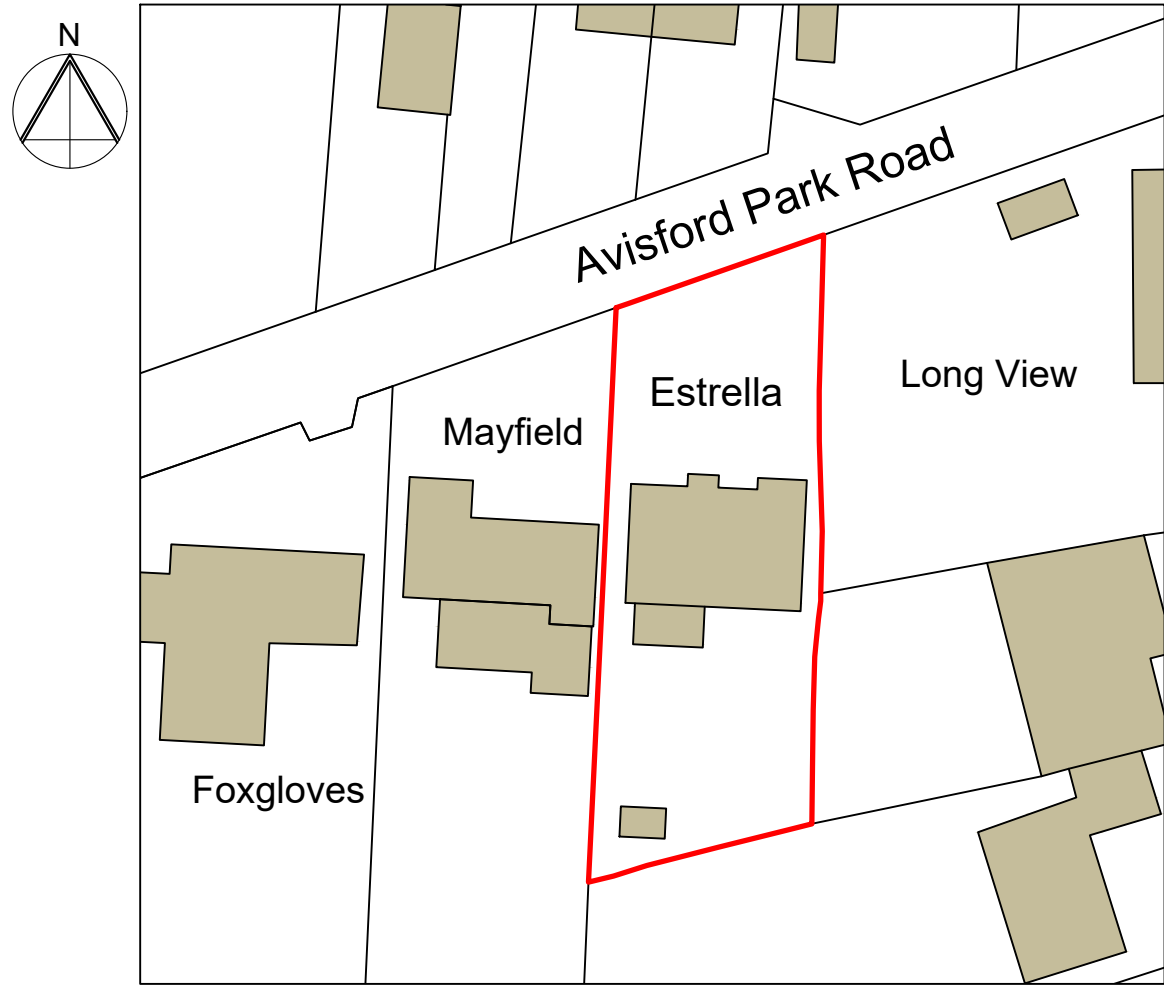


Existing Block Plan
1:500

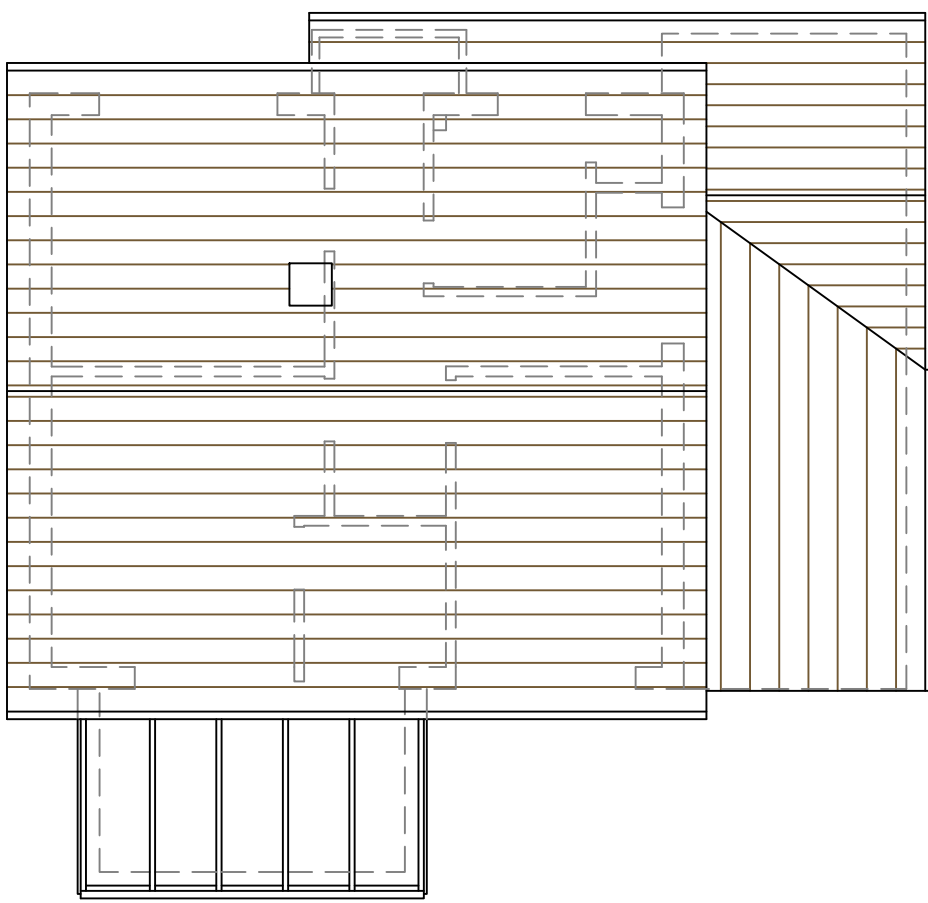

Existing Roof Plan
1:100

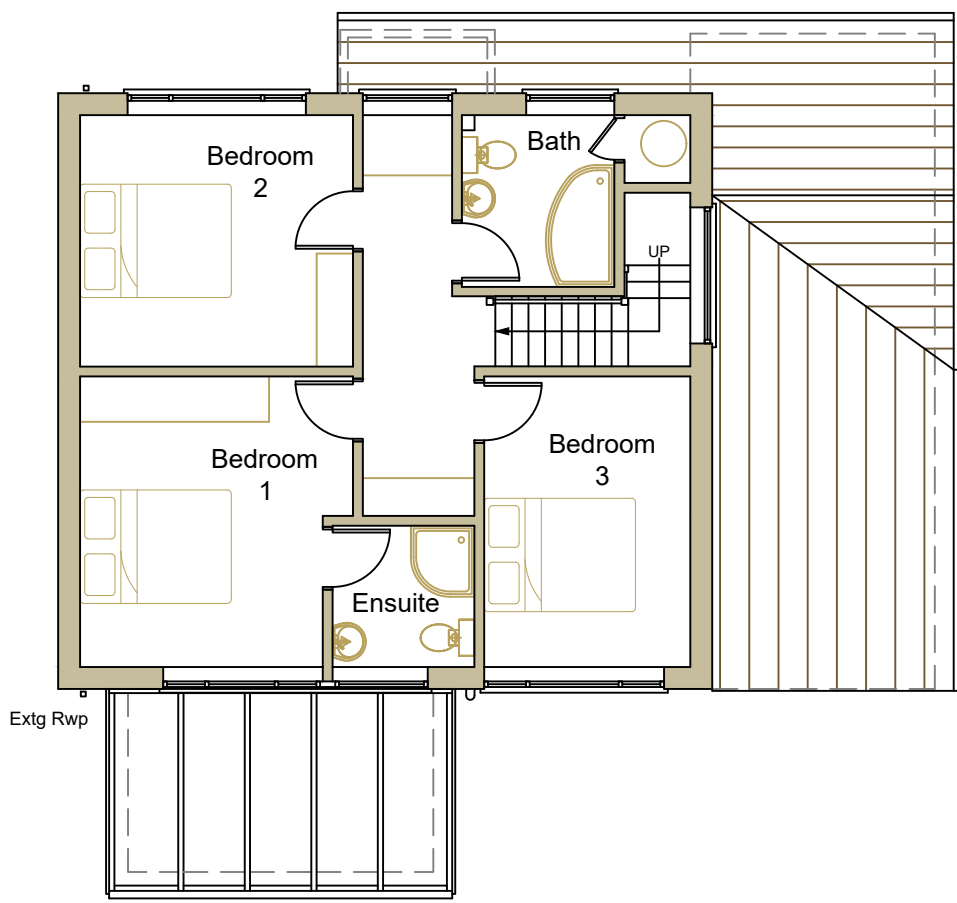

Existing First Floor Plan
1:100

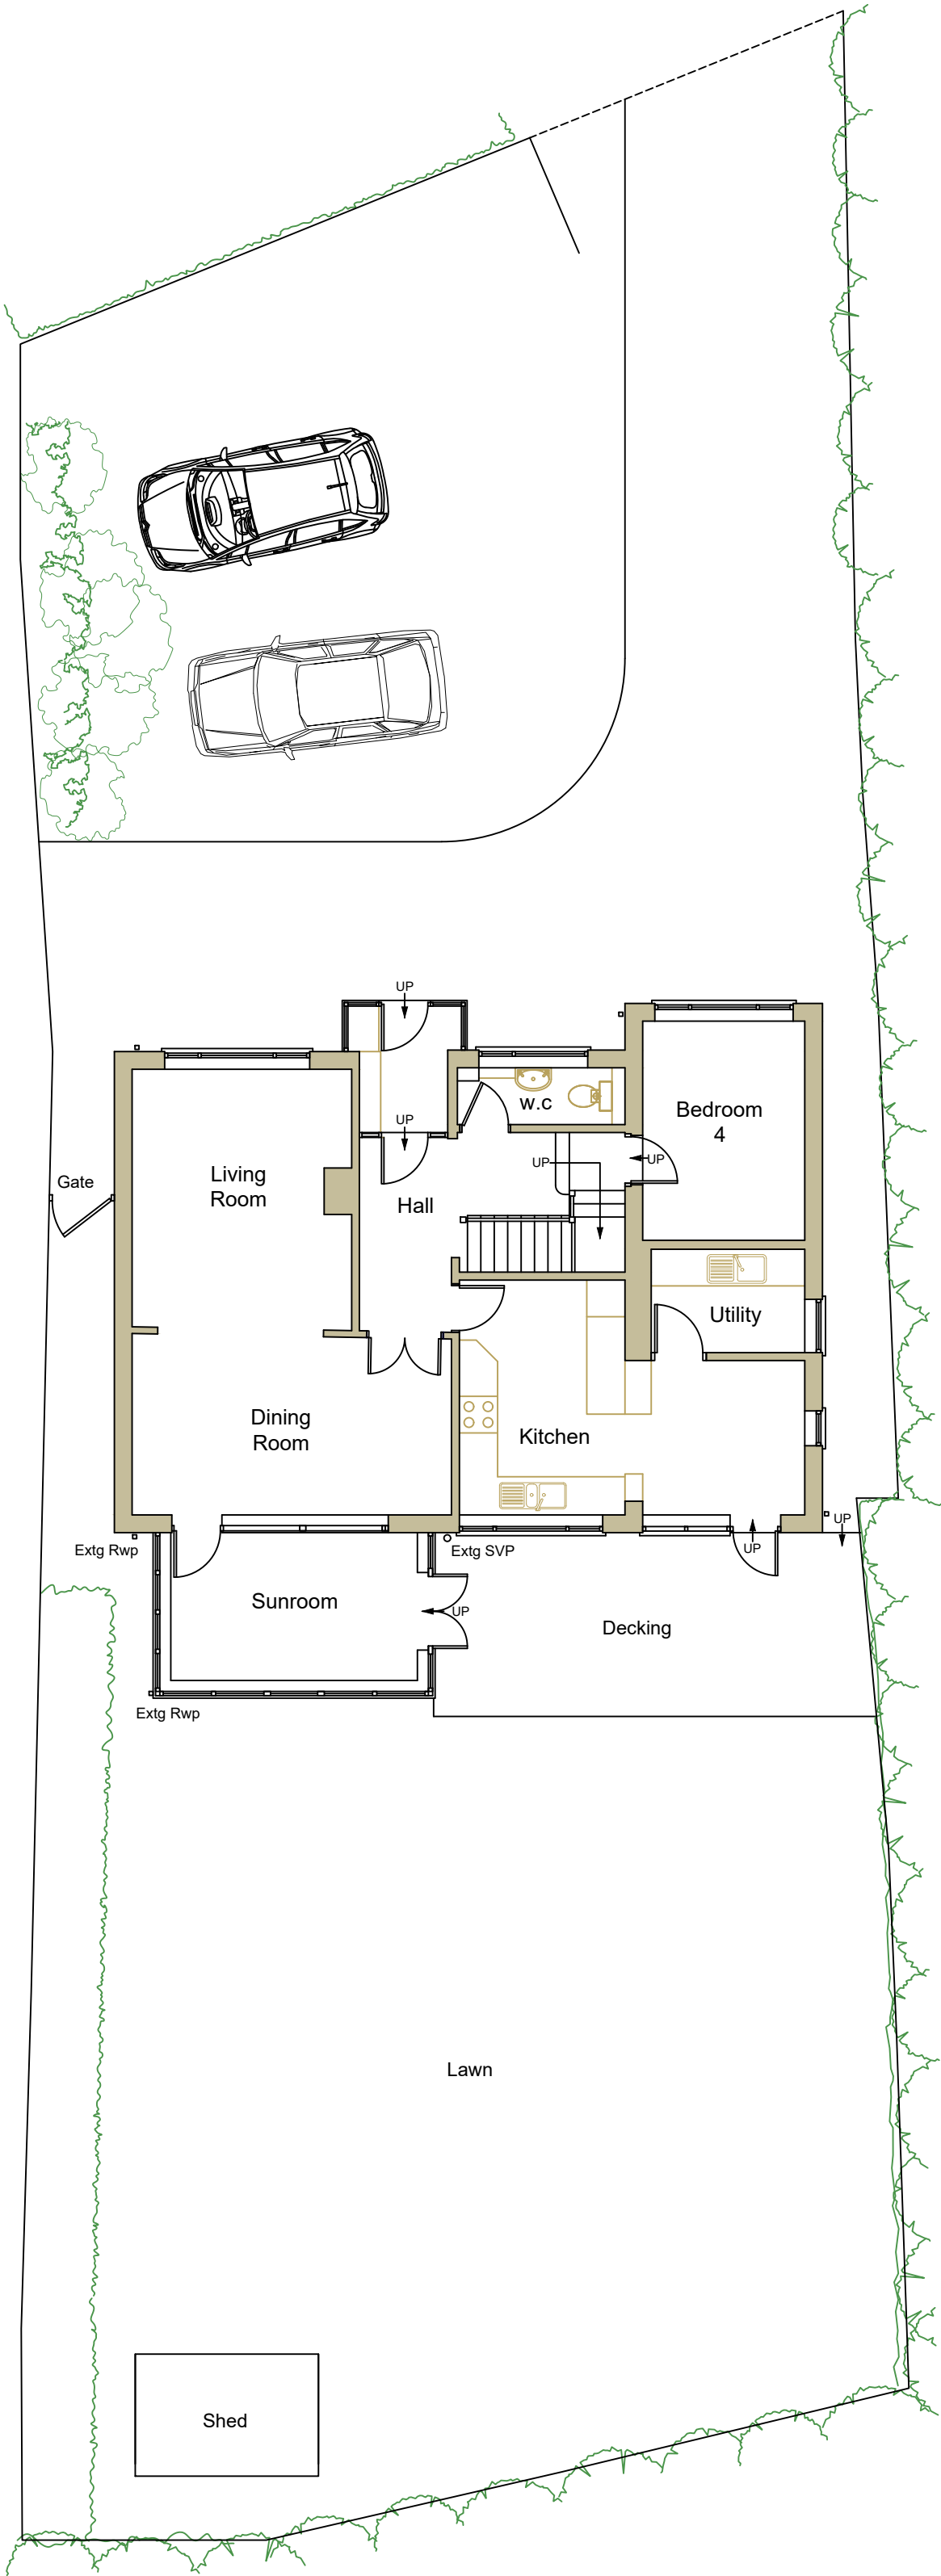

Existing Ground Floor / Site Plan
1:100

Schedule Of Existing Materials:-

- Roof - Tiled pitched roof to house.
- Walls - Facing brickwork.
- Doors & Windows - Double Glazed - white finish.
- Rainwater Goods - Finished black.

Key:-

- Indicates existing walls.
- Indicates new / infill masonry walls.
- Indicates line of walls to be removed.
- Indicates line of structure over.
- Indicates line of structure under.

J H Pfeiffer
BA Hons Dip Arch
Architecture & Design

76 Brougham Road
Worthing, West Sussex, BN11 2NU
Tel: 07776 253076
E-mail: heidipfeiffer@hotmail.com

Project:-
Proposed Single Storey Rear Extension to Estrella, Avisford Park Road, Walberton.

Client:-
Mr & Mrs S Wagstaff

Address:-
**Estrella, Avisford Park Road
Walberton
West Sussex
BN18 0AP**

Drawing Title:-
**Existing Location Plan & Block Plan
Plans & Elevations.**

Scale:-
1:1250 / 1:500 / 1:100 @ A1

Date:-
Oct 2018

Drawing No:-
1380 / EX01

Rev:-