


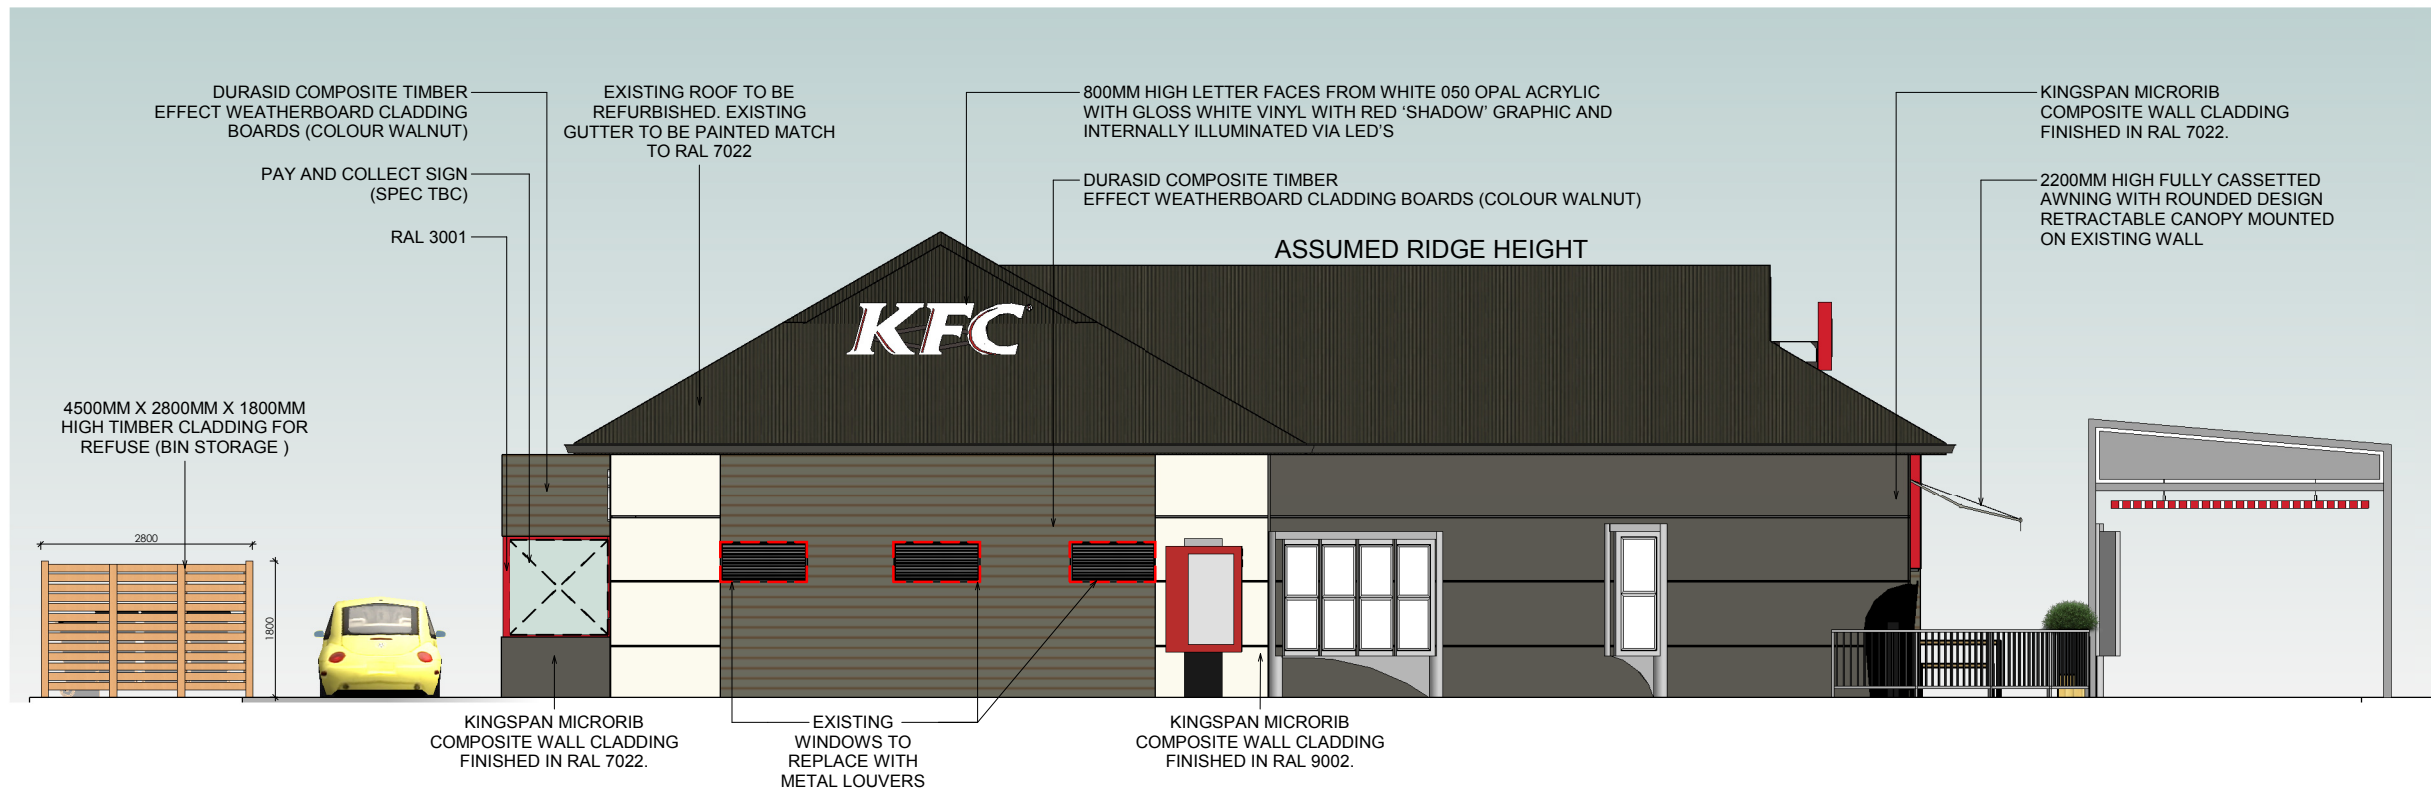


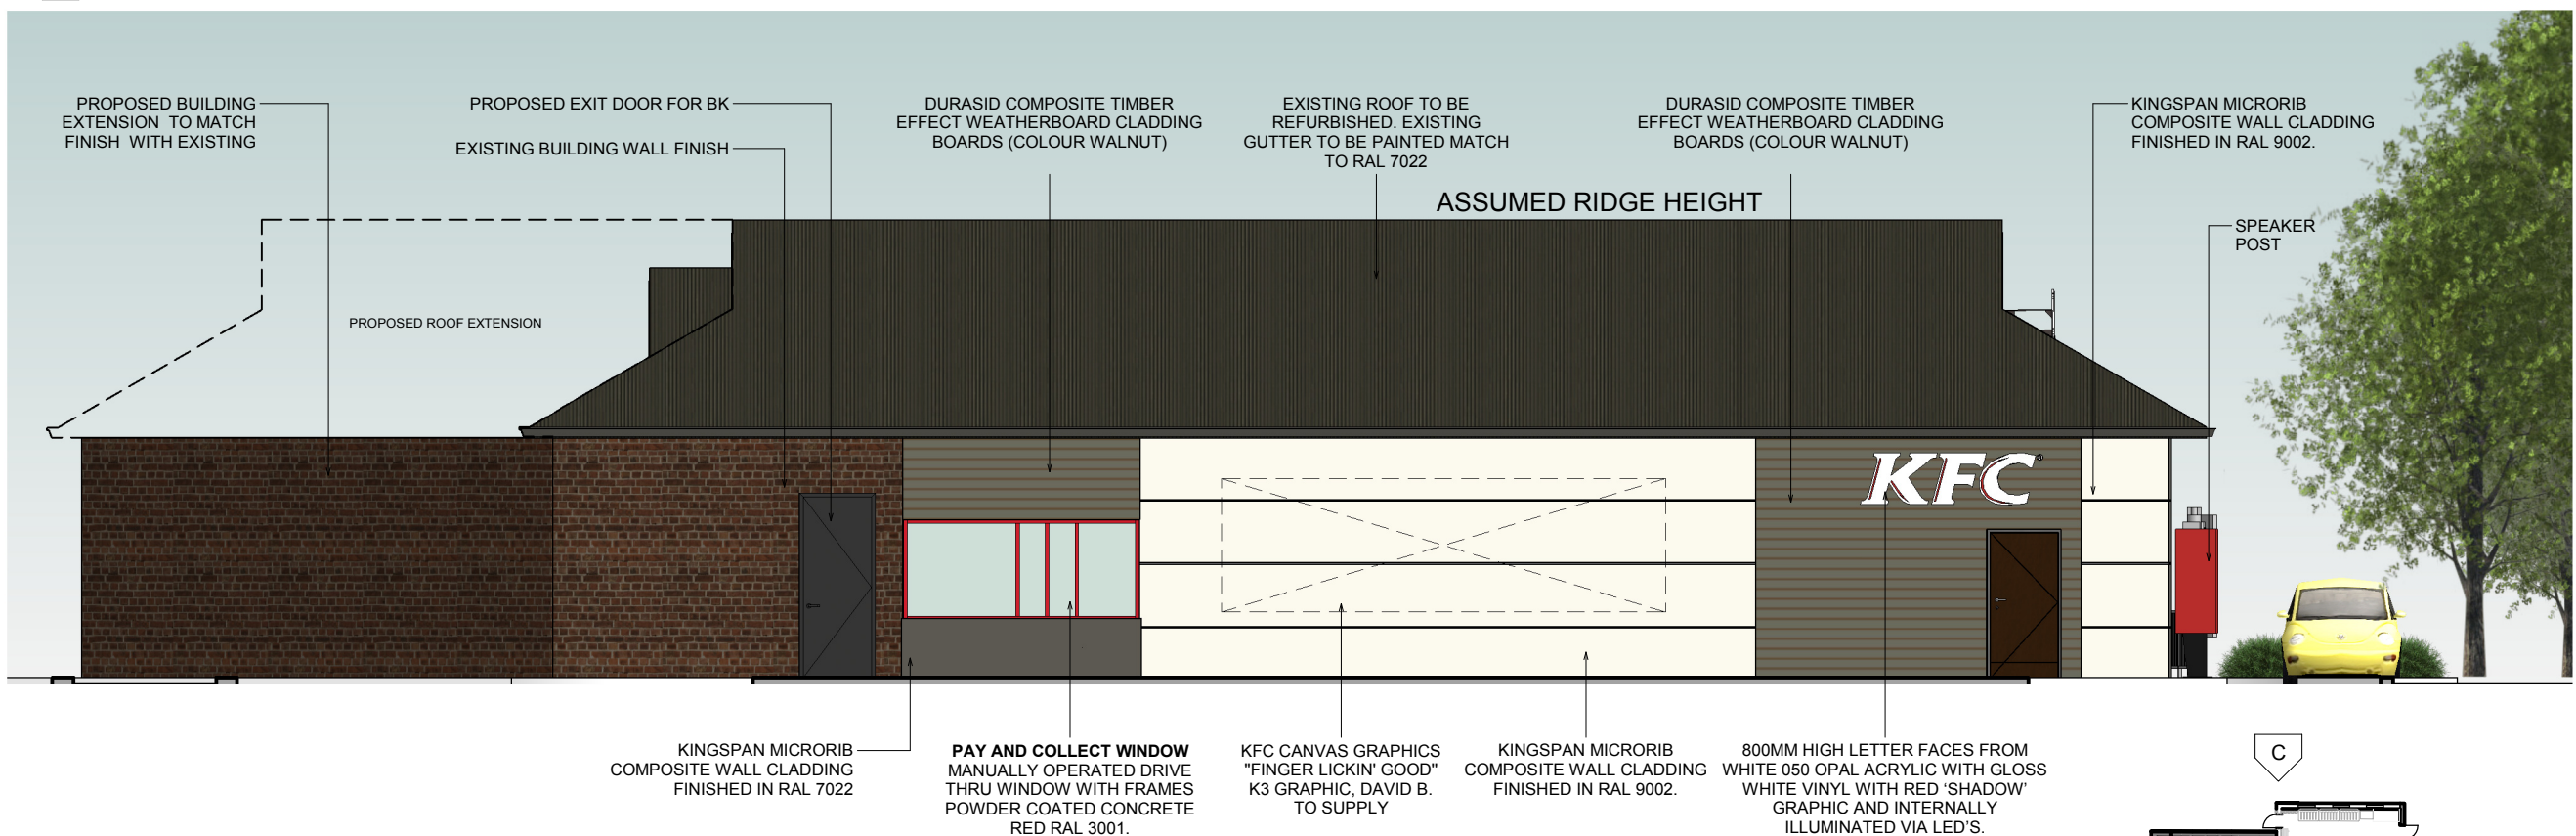

C LEFT SIDE ELEVATION
1 : 100

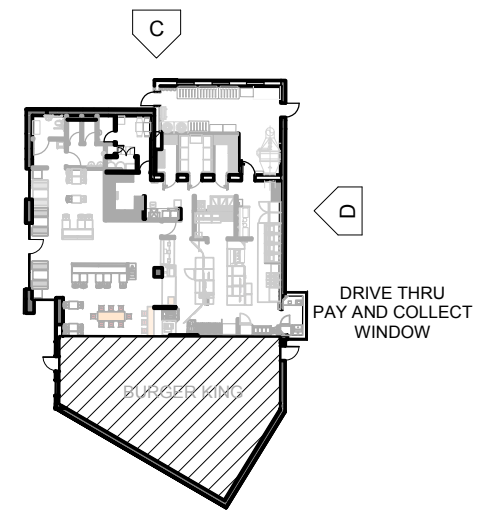

D REAR ELEVATION
1 : 100

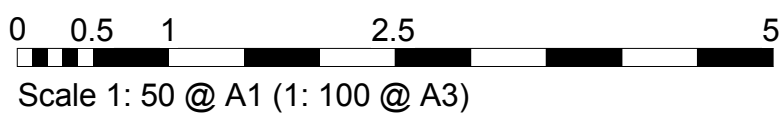


ALL DIMENSIONS TO BE CHECKED ON SITE.
DO NOT SCALE FROM THIS DRAWING EXCEPT
FOR THE PURPOSES OF LOCAL AUTHORITY
PLANNING

ghost ARCHITECTURE

7 Devonhurst Place
Heathfield Terrace
London
W4 4JD

Phone: +44 (0)20 8742 3330
Fax: +44 (0)20 8742 0744
www.ghostprojects.com

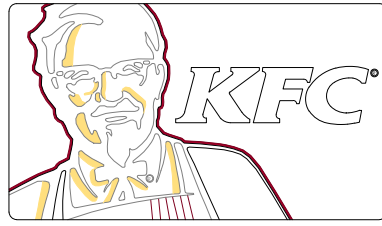

EURO GARAGES LTD.-
FEASIBILITY DESIGN

store address
KFC FONTWELL
A27/A29, Walberton,
Fontwell BN18 0SB, UK

drawing title
EXTERIOR ELEVATIONS

drawn by OL	checked JK	date 28/11/17
store no.	scale As indicated@A3	
drawing no. 217052 - A103	revision	