


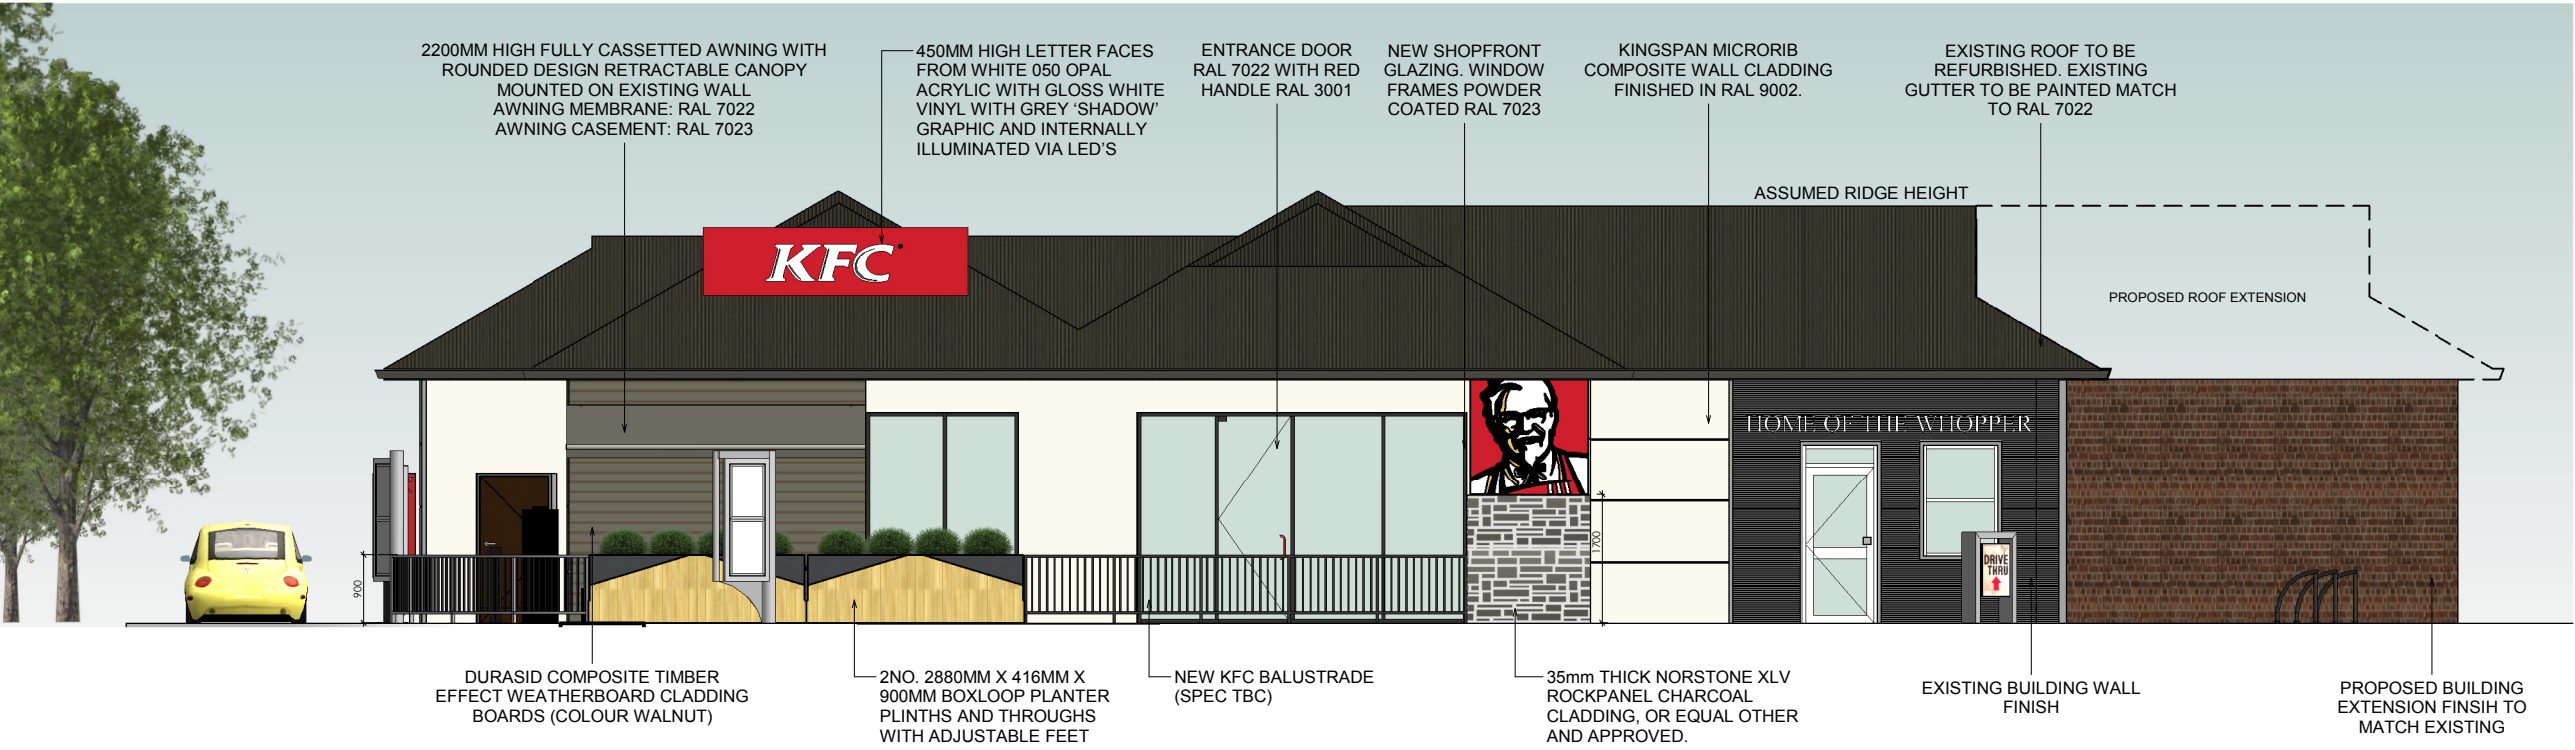


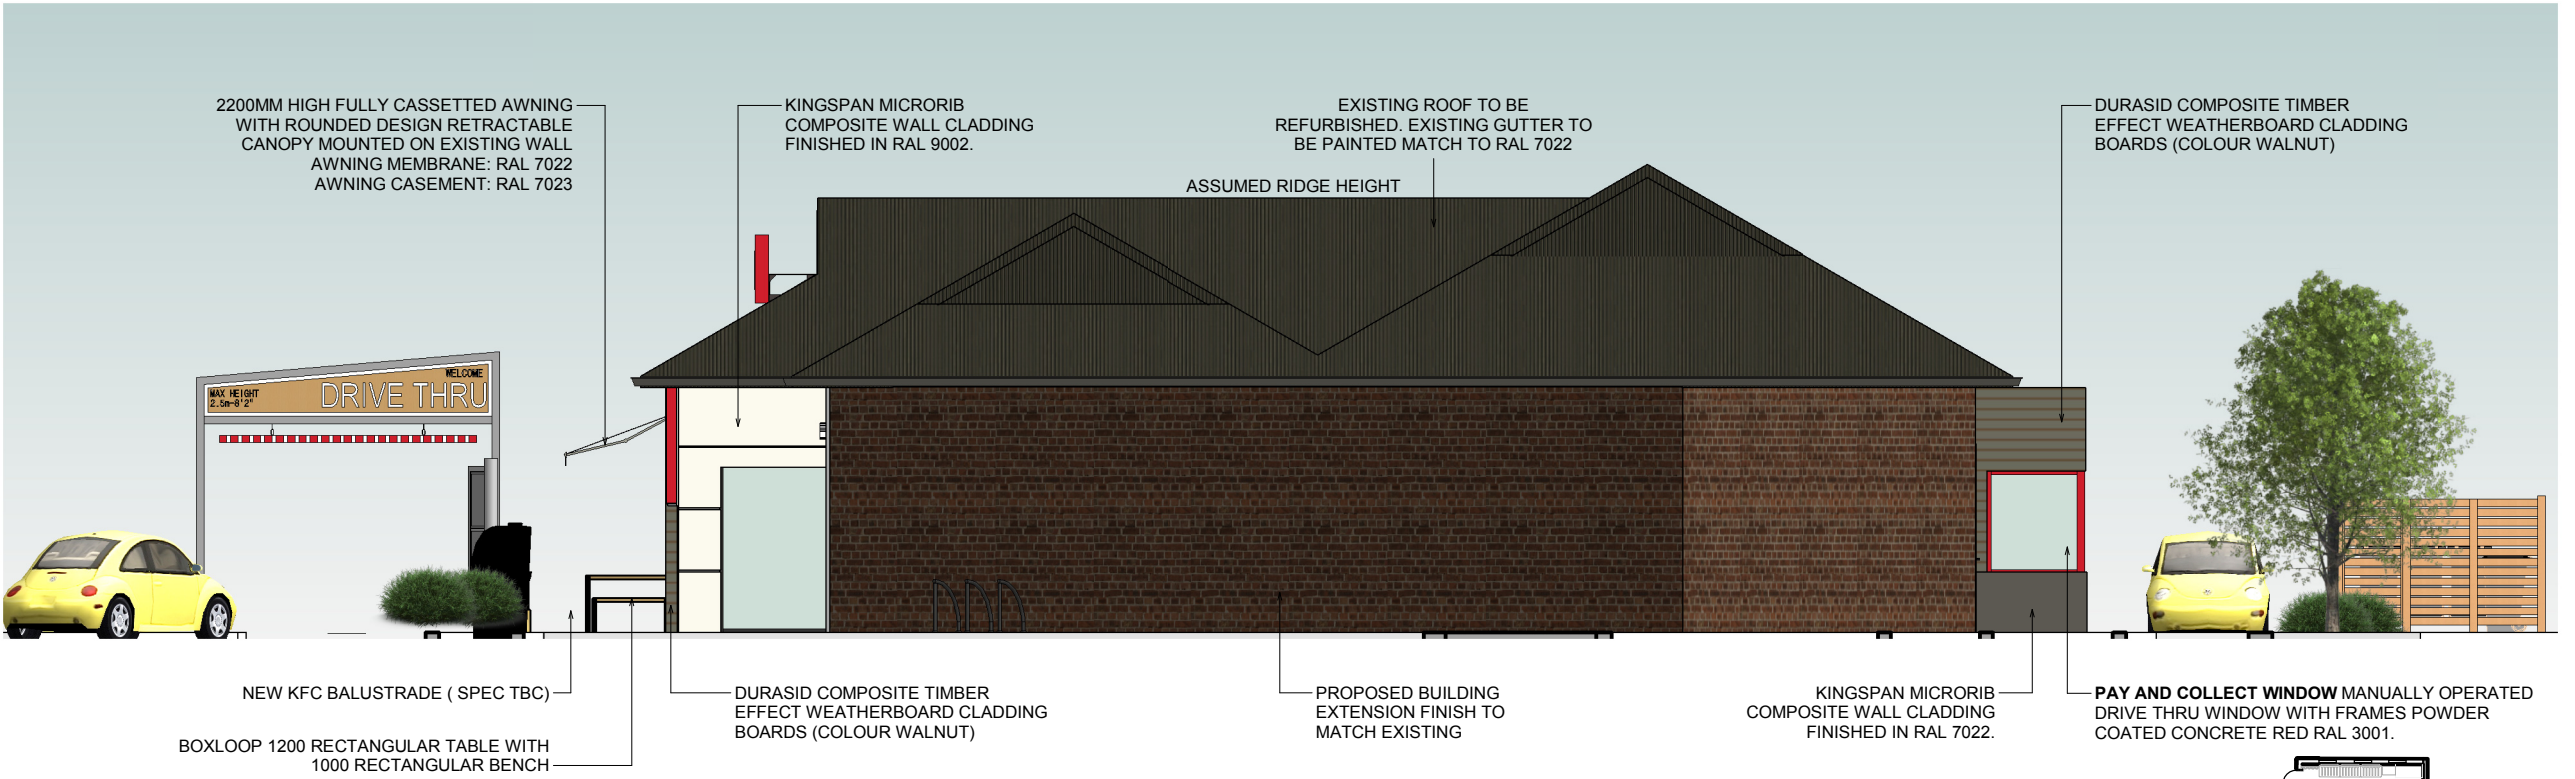

A FRONT ELEVATION
1 : 100

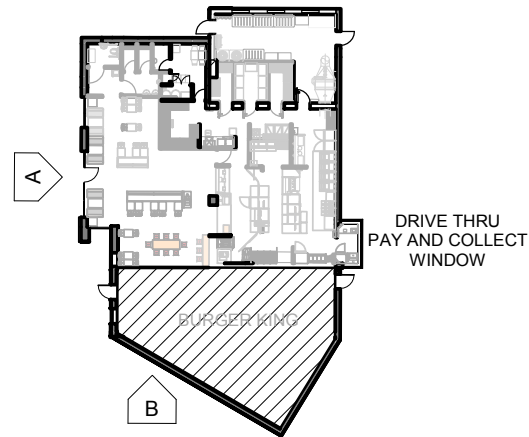


B RIGHT SIDE ELEVATION
1 : 100

 

ALL DIMENSIONS TO BE CHECKED ON SITE.
DO NOT SCALE FROM THIS DRAWING EXCEPT
FOR THE PURPOSES OF LOCAL AUTHORITY
PLANNING

ghost
ARCHITECTURE
7 Devonhurst Place
Heathfield Terrace
London
W4 4JD
Phone: +44 (0)20 8742 3330
Fax: +44 (0)20 8742 0744
www.ghostprojects.com

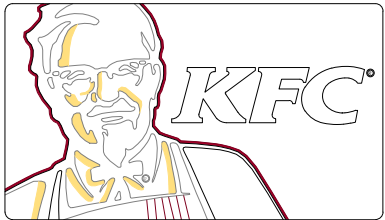

EURO GARAGES LTD.-
FEASIBILITY DESIGN

store address
KFC FONTWELL
A27/A29, Walberton,
Fontwell BN18 0SB, UK

drawing title
EXTERIOR ELEVATIONS

drawn by OL	checked JK	date 28/11/17
-----------------------	----------------------	-------------------------

store no.	scale As indicated@A3
-----------	---------------------------------

drawing no. 217052 - A102	revision
-------------------------------------	----------