
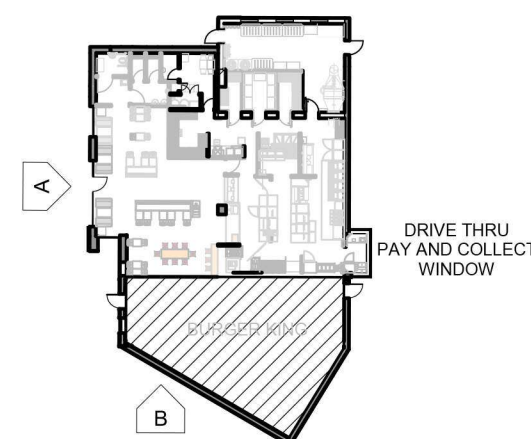
 
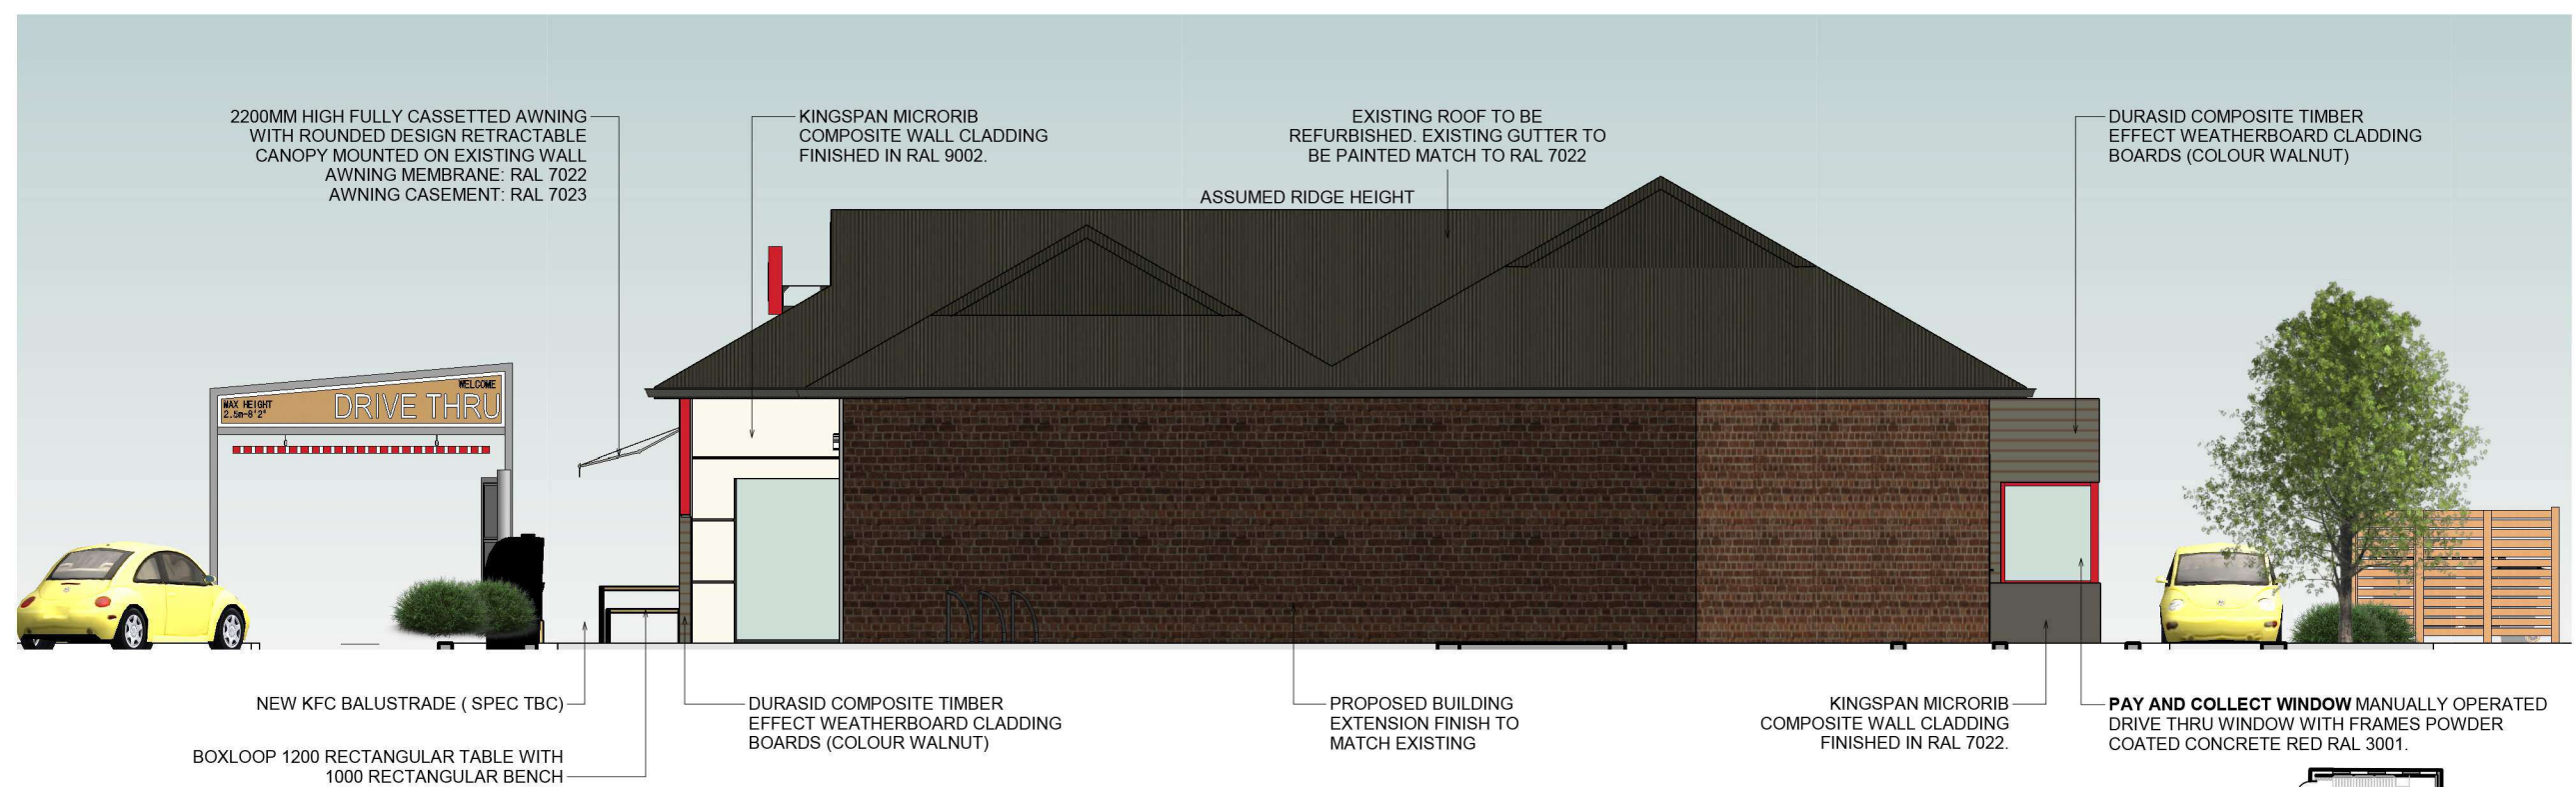
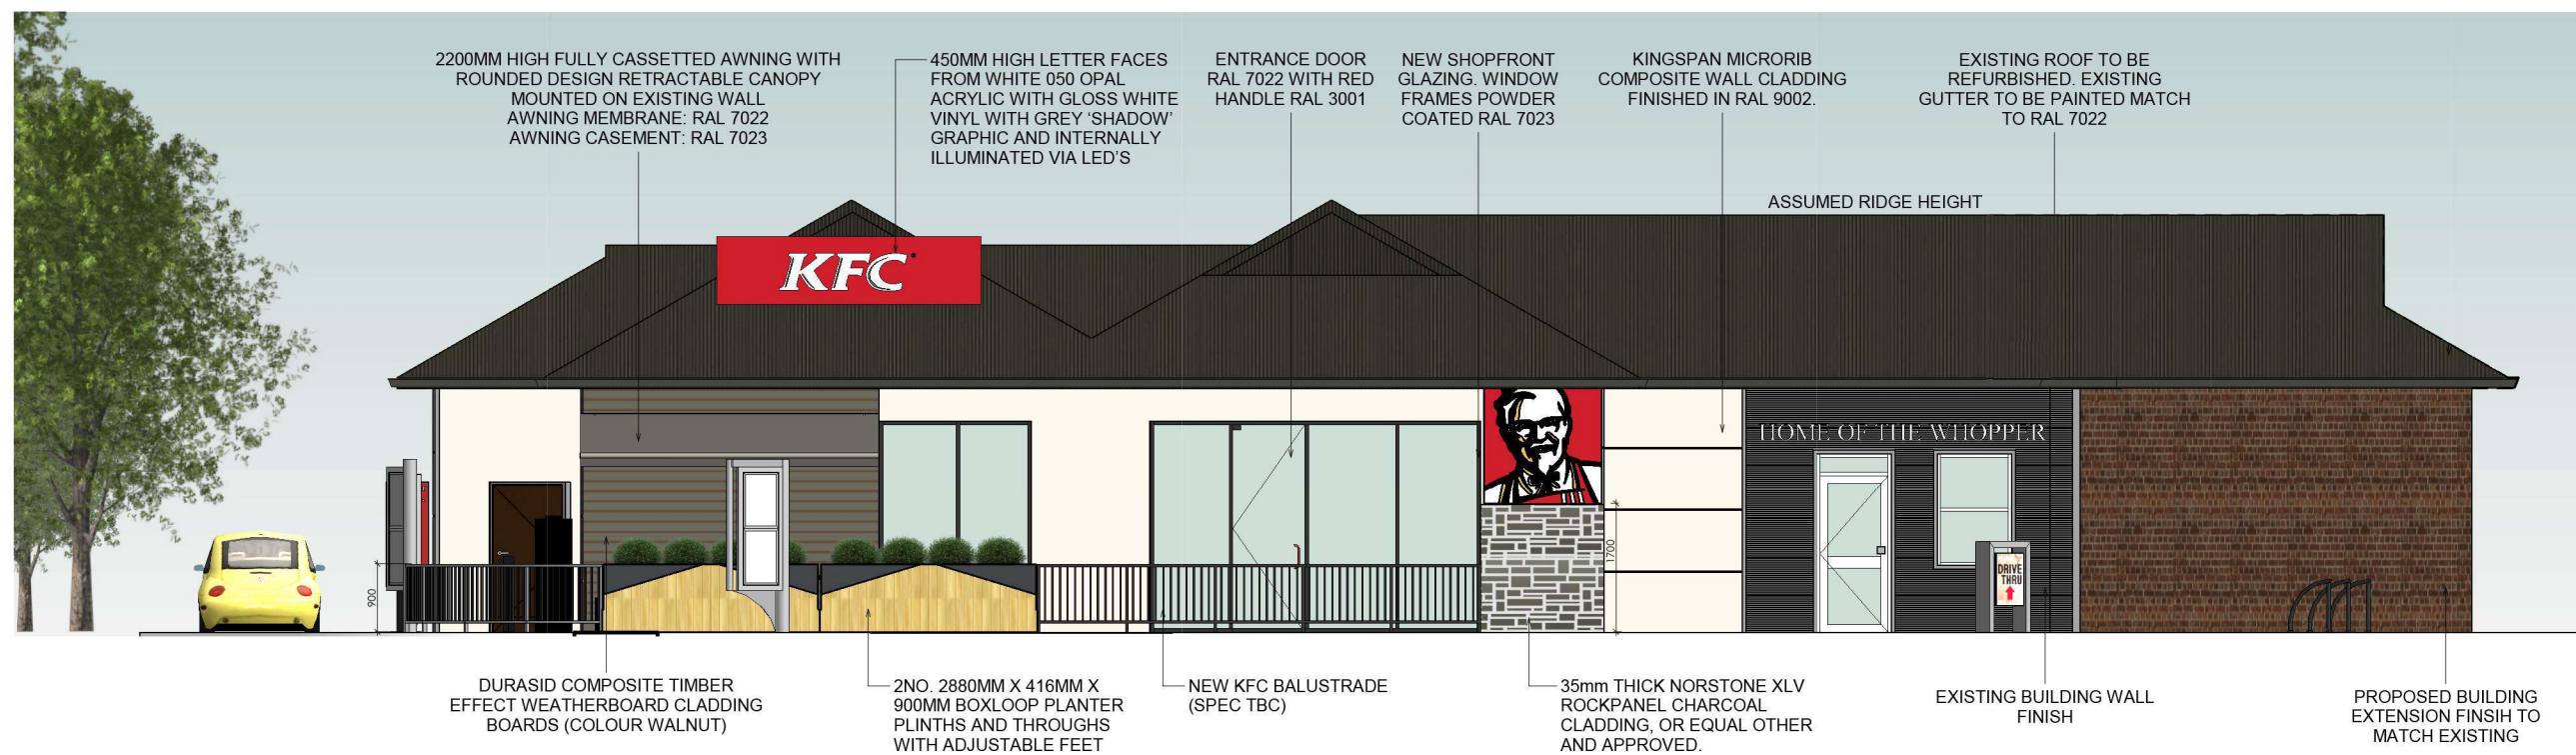


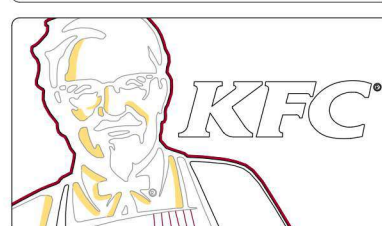

ALL DIMENSIONS TO BE CHECKED ON SITE.
DO NOT SCALE FROM THIS DRAWING EXCEPT
FOR THE PURPOSES OF LOCAL AUTHORITY
PLANNING

EURO GARAGES LTD.-
FEASIBILITY DESIGN

store address

KFC FONTWELL
A27/A29, Walberton,
Fontwell BN18 0SB. UK

drawing title


EXTERIOR ELEVATIONS

drawn by OL	checked JK	date 28/11/17
-----------------------	----------------------	-------------------------


store no.	scale	
	As indicated@A3	

drawing no.	revision
217052 - A102	A
	02/03/18

ALL DIMENSIONS TO BE CHECKED ON SITE.
DO NOT SCALE FROM THIS DRAWING EXCEPT
FOR THE PURPOSES OF LOCAL AUTHORITY
PLANNING

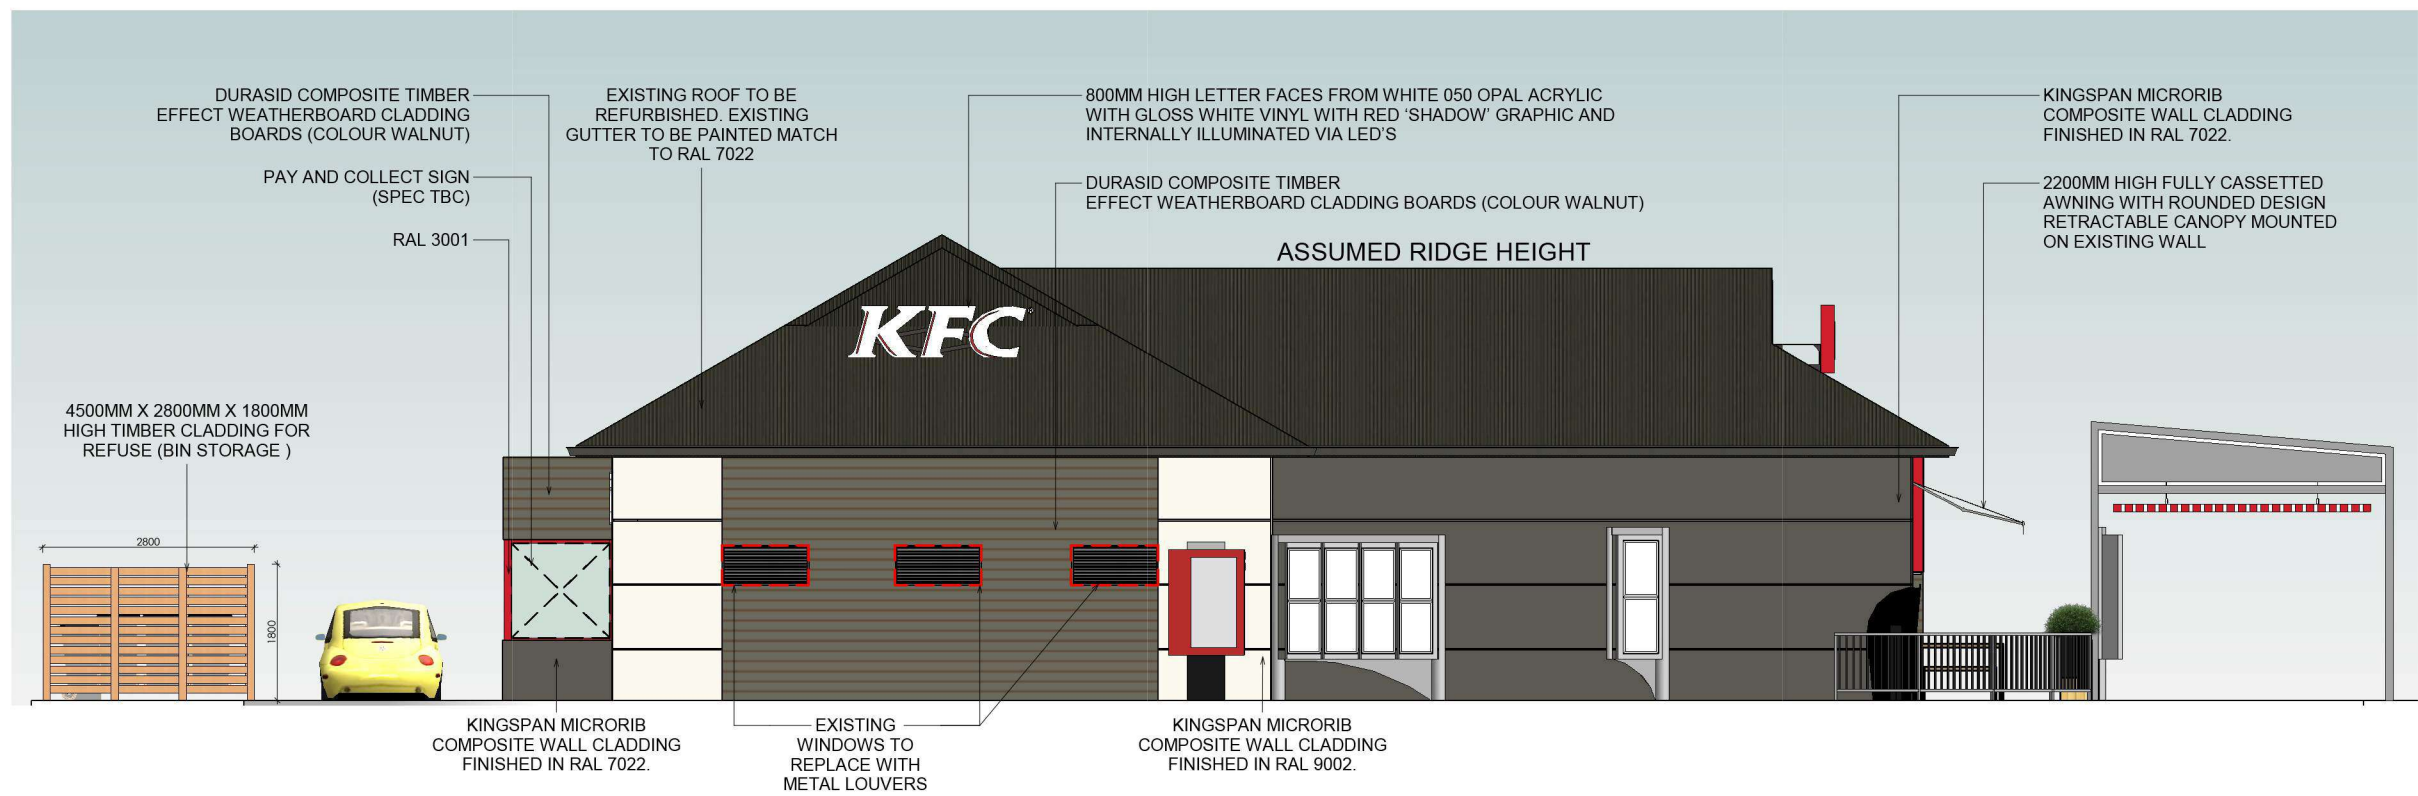


C LEFT SIDE ELEVATION
1:100

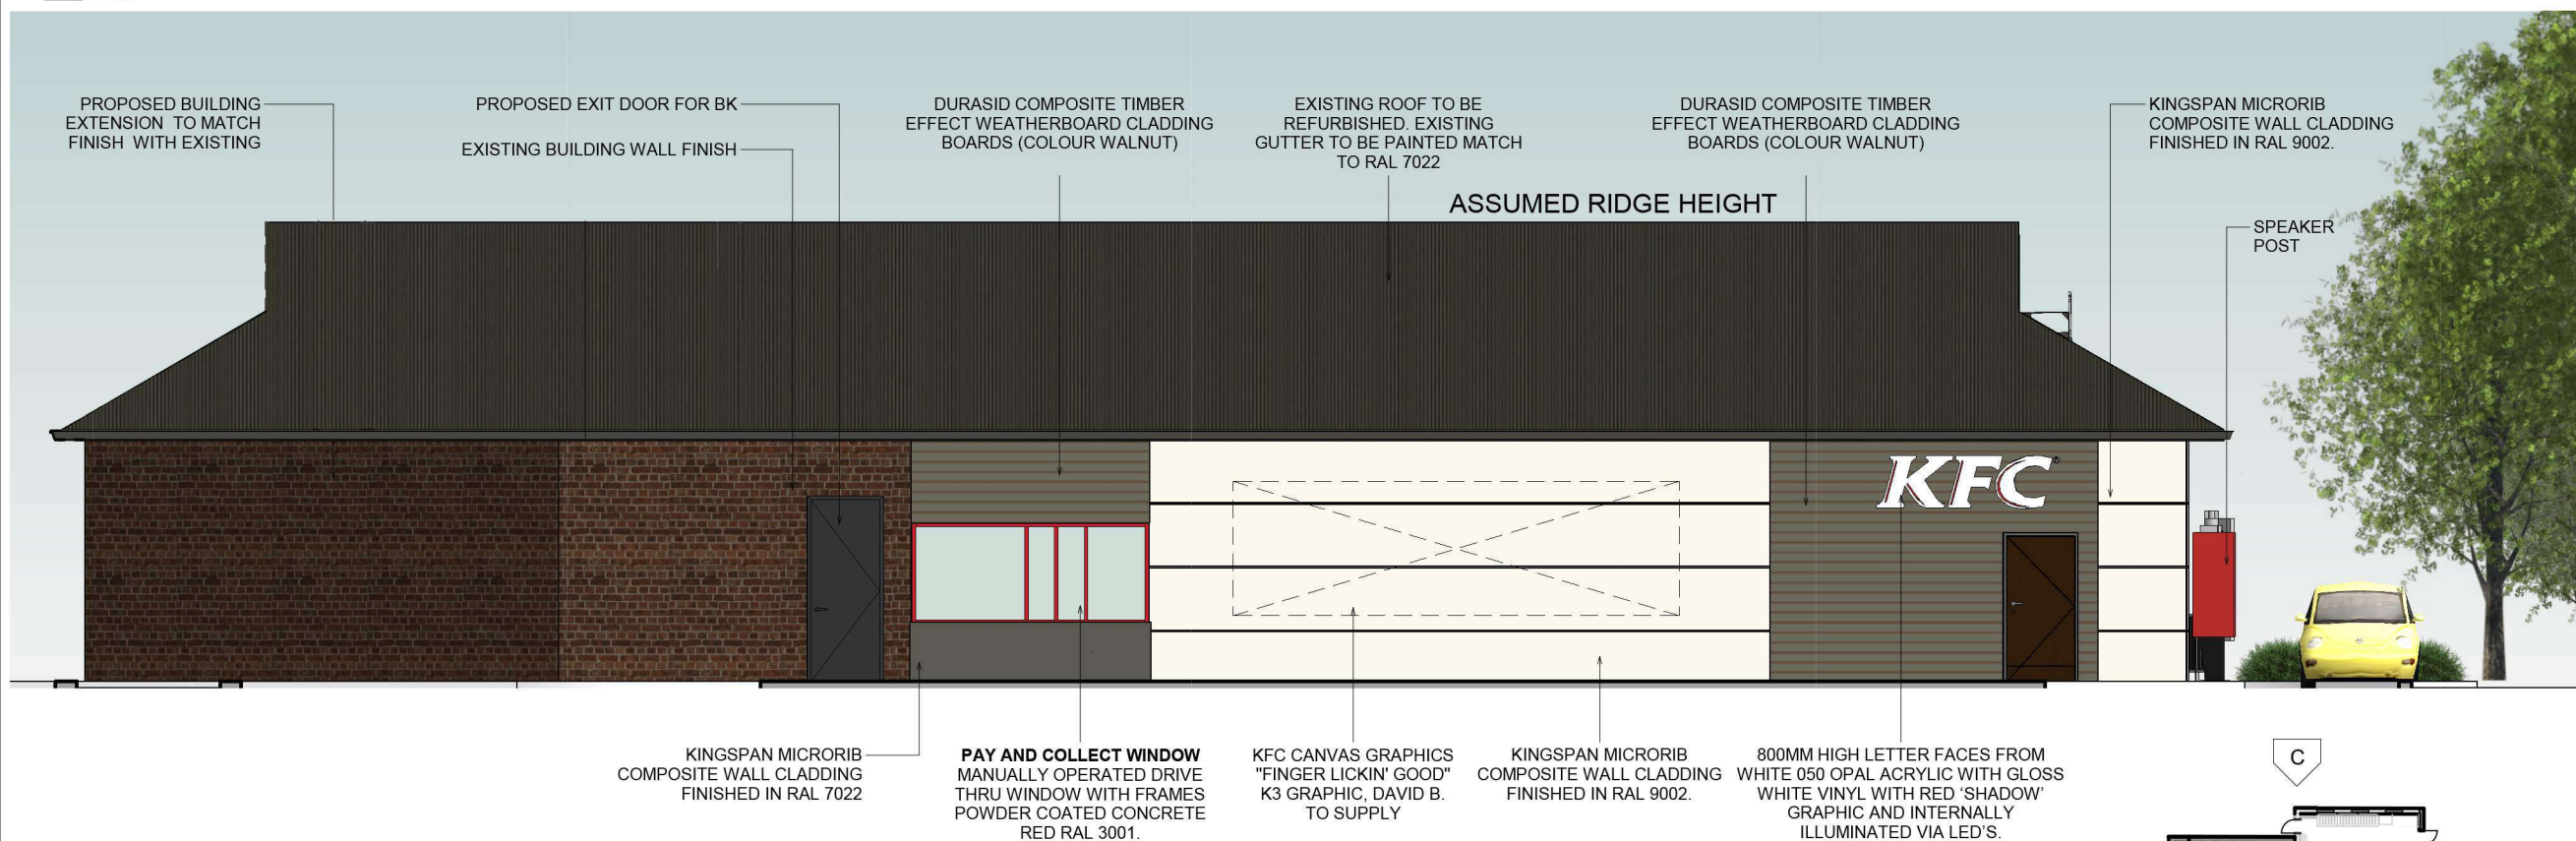


D REAR ELEVATION
1:100

0 0.5 1 2.5 5

Scale 1: 50 @ A1 (1: 100 @ A3)

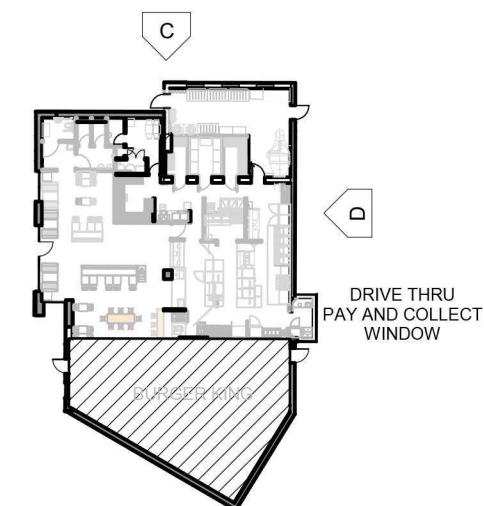

ghost
7 Devonhurst Place
Heathfield Terrace
London
W4 4JD
Phone: +44 (0)20 8742 3330
Fax: +44 (0)20 8742 0744
www.ghostprojects.com
ARCHITECTURE

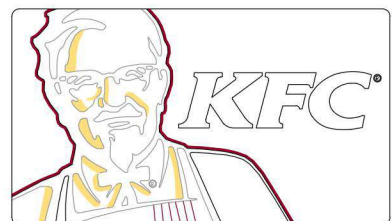

EURO GARAGES LTD.-
FEASIBILITY DESIGN

store address
KFC FONTWELL
A27/A29, Walberton,
Fontwell BN18 0SB, UK

drawing title
EXTERIOR ELEVATIONS

drawn by OL	checked JK	date 28/11/17
----------------	---------------	------------------

store no.	scale As indicated@A3
-----------	--------------------------

drawing no. 217052 - A103	revision A 02/03/18
------------------------------	---------------------------