




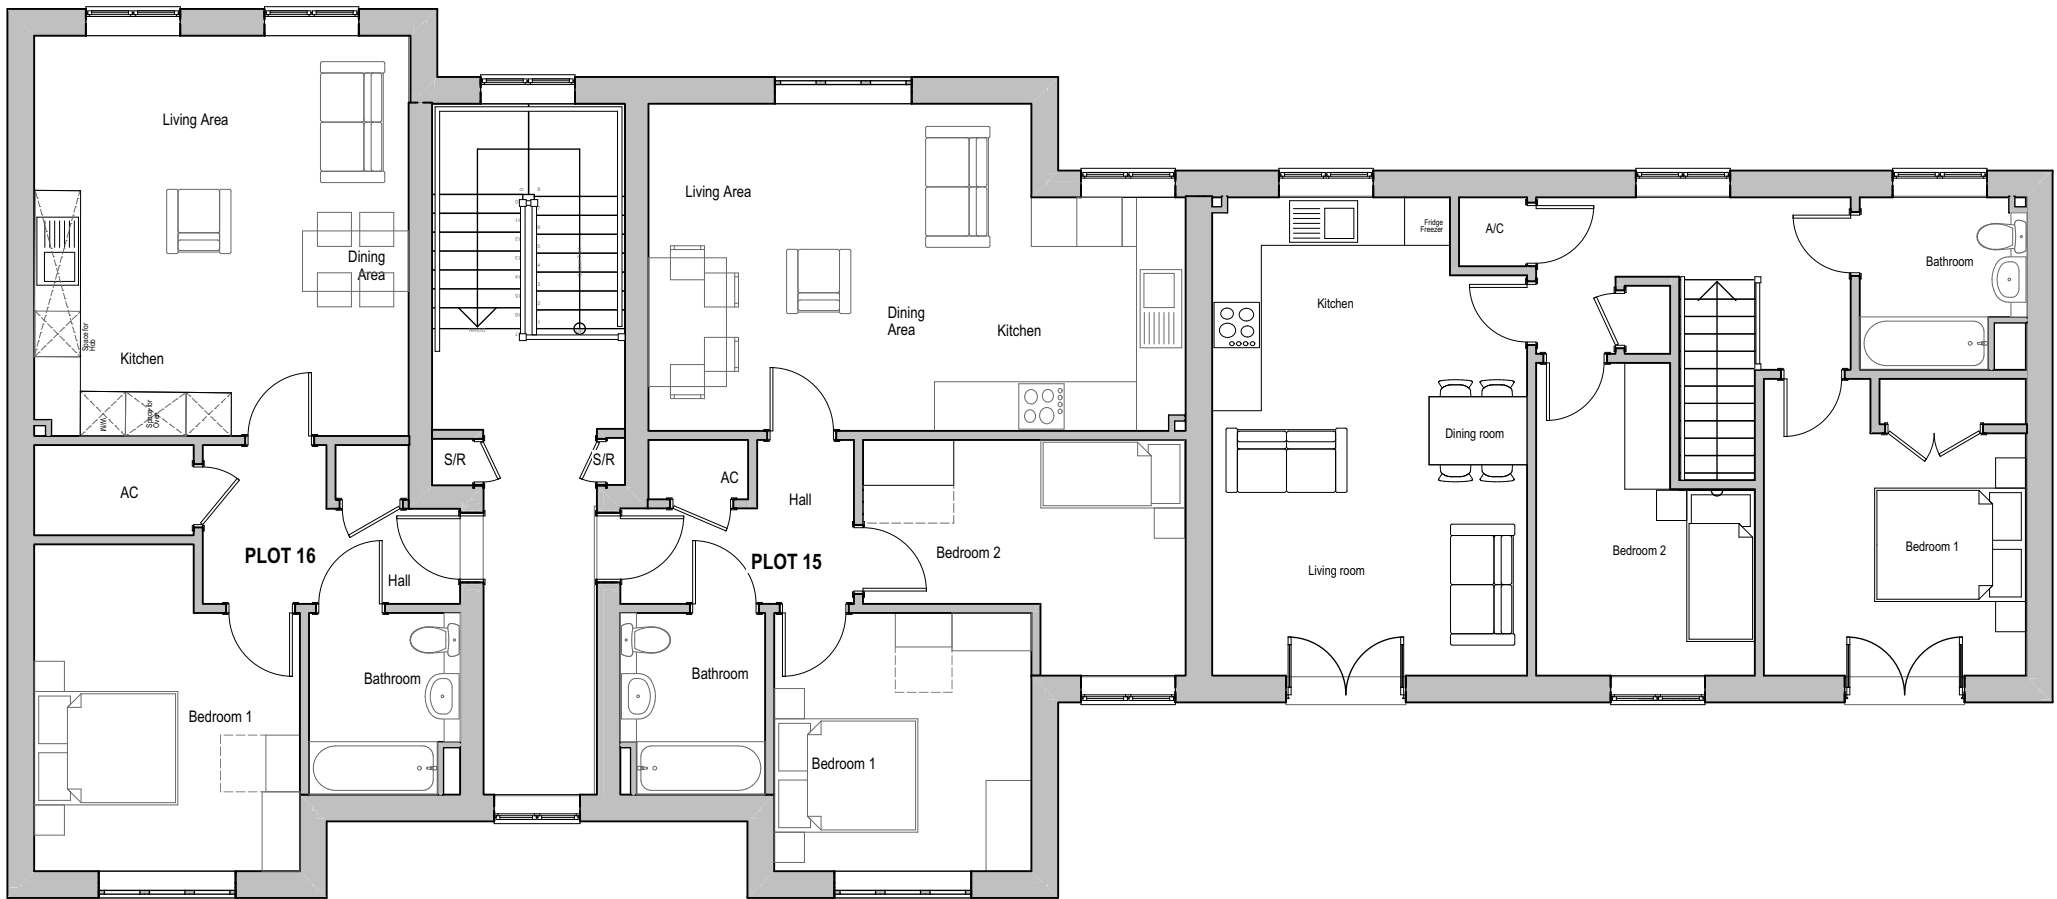

Proposed First Floor Plan 1:100 @ A2

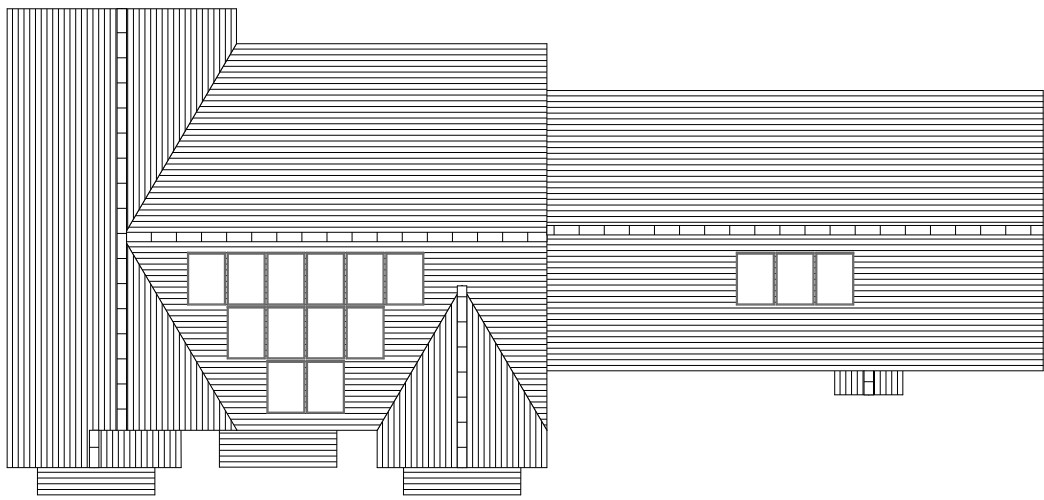

Proposed Roof Plan 1:200 @ A2

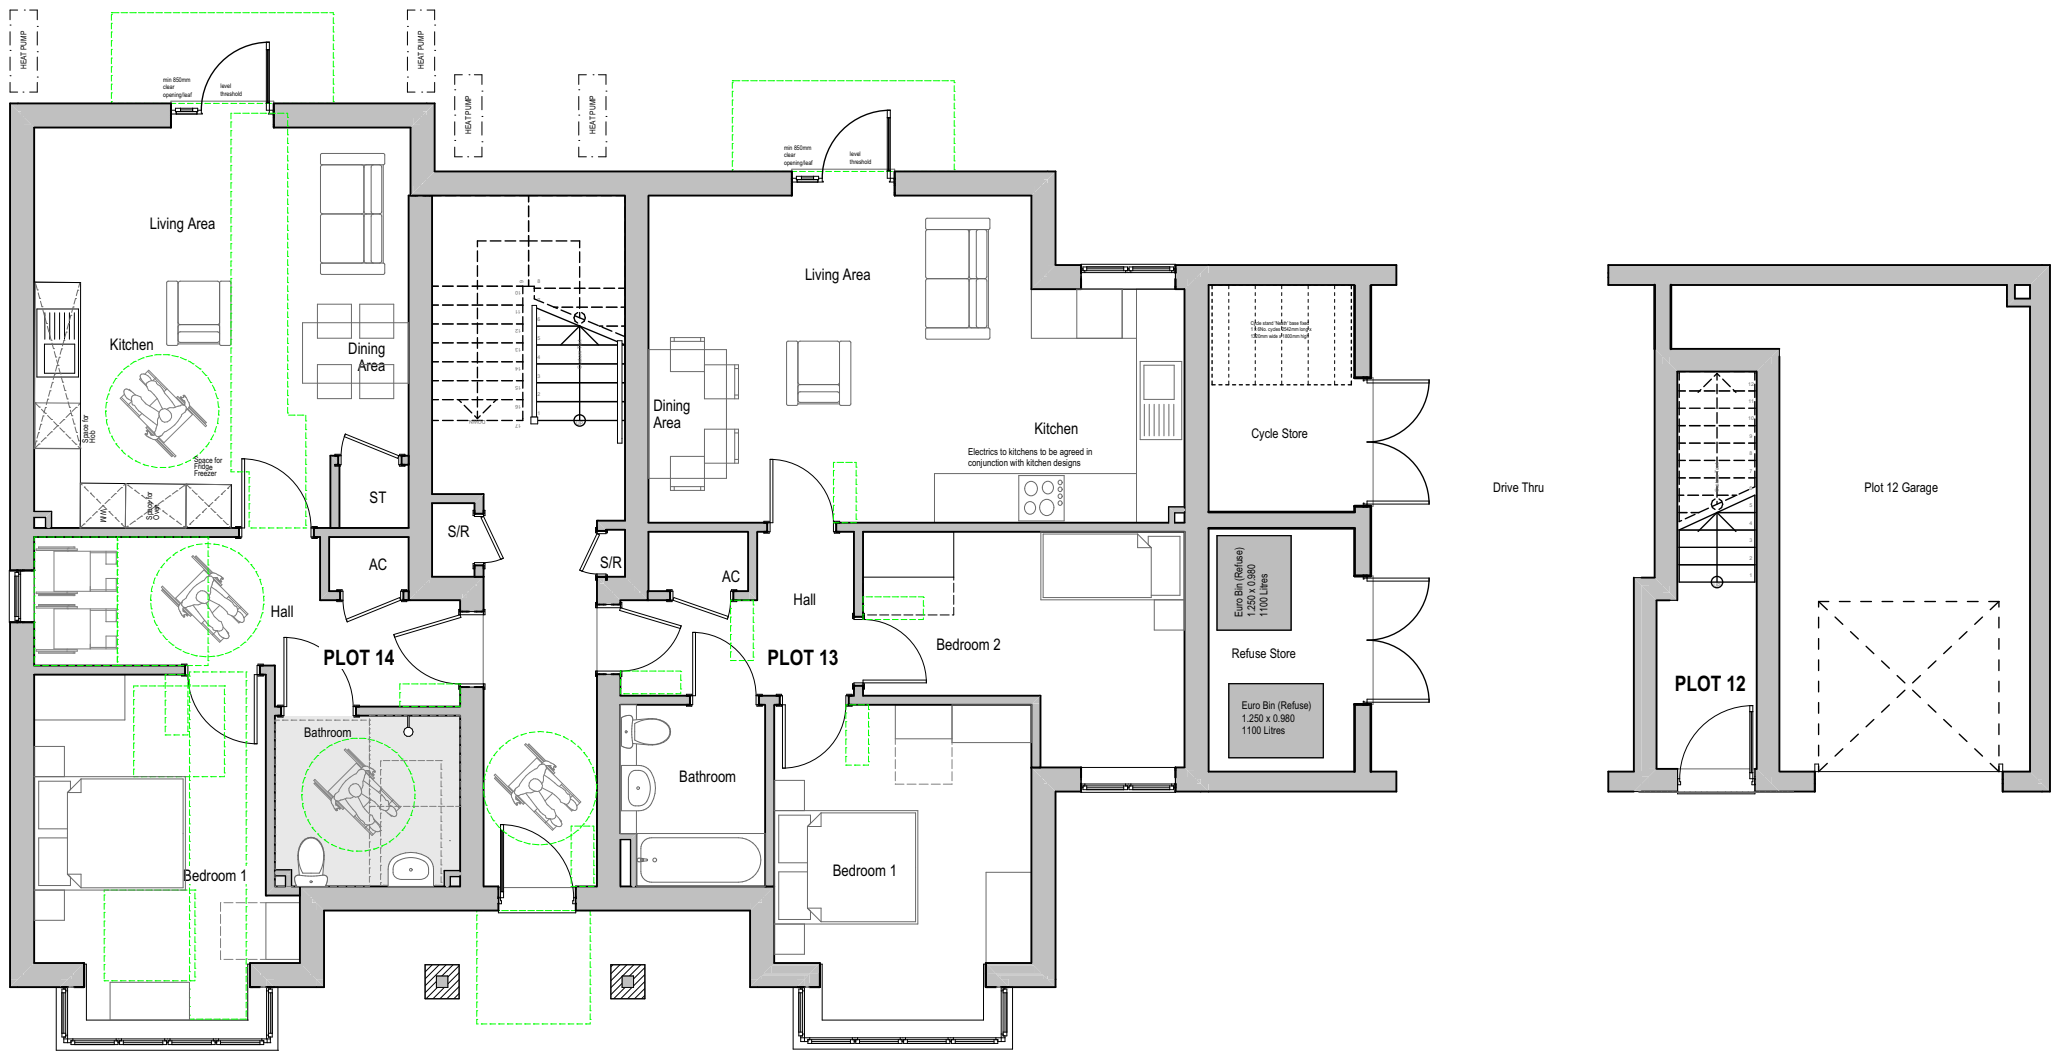

Proposed Ground Floor Plan 1:100 @ A2

Accessibility Category -
Plot 12 - M4(1)
Plot 13 - M4(2)
Plot 14 - M4(3)
Plot 15 - M4(1)
Plot 16 - M4(1)

Unit Type - HTABB
Plot 12 - 1B2P
Plot 13 - 2B3P
Plot 14 - 2B3P
Plot 15 - 2B3P
Plot 16 - 1B2P

Location of PV's &
heat pumps shown
indicatively, refer to
site plan

CLIENT

DOSWELL
Est 2005.

1 2 4 6 8m

1:100@ A2

© Cloud 9 Architecture Ltd. All rights reserved.

This drawing and the design contained herein are the copyright of Cloud 9 Architecture Ltd and may not be reproduced, copied, or disclosed to any third party without prior written permission. This drawing is to be read in conjunction with all relevant architects', consultants', and specialists' drawings and specifications.

All dimensions must be checked on site prior to commencement of any work. Do not scale from this drawing. Any discrepancies are to be reported to Cloud 9 Architecture Ltd immediately.

Cloud 9 Architecture Ltd
Cell Block Studios
HM Naval Base
College Road
Portsmouth PO1 3LJ

www.cloud9architecture.co.uk
enquiries@cloud9architecture.co.uk

REVISIONS

REV	DATE	COMMENTS
P1	07/06/26	Planning Issue
P2	01/07/26	Legend updated
P3	03/08/26	Fenestration amended

PROJECT TITLE
Land West of Yapton Lane
DRAWING TITLE
PLOTS 12-16 Plans
DRAWING NUMBER
C9_23_38_PL_HTABB_P3

DRAWN BY
CT
DATE
July 26
SCALE
1:100 A2

