


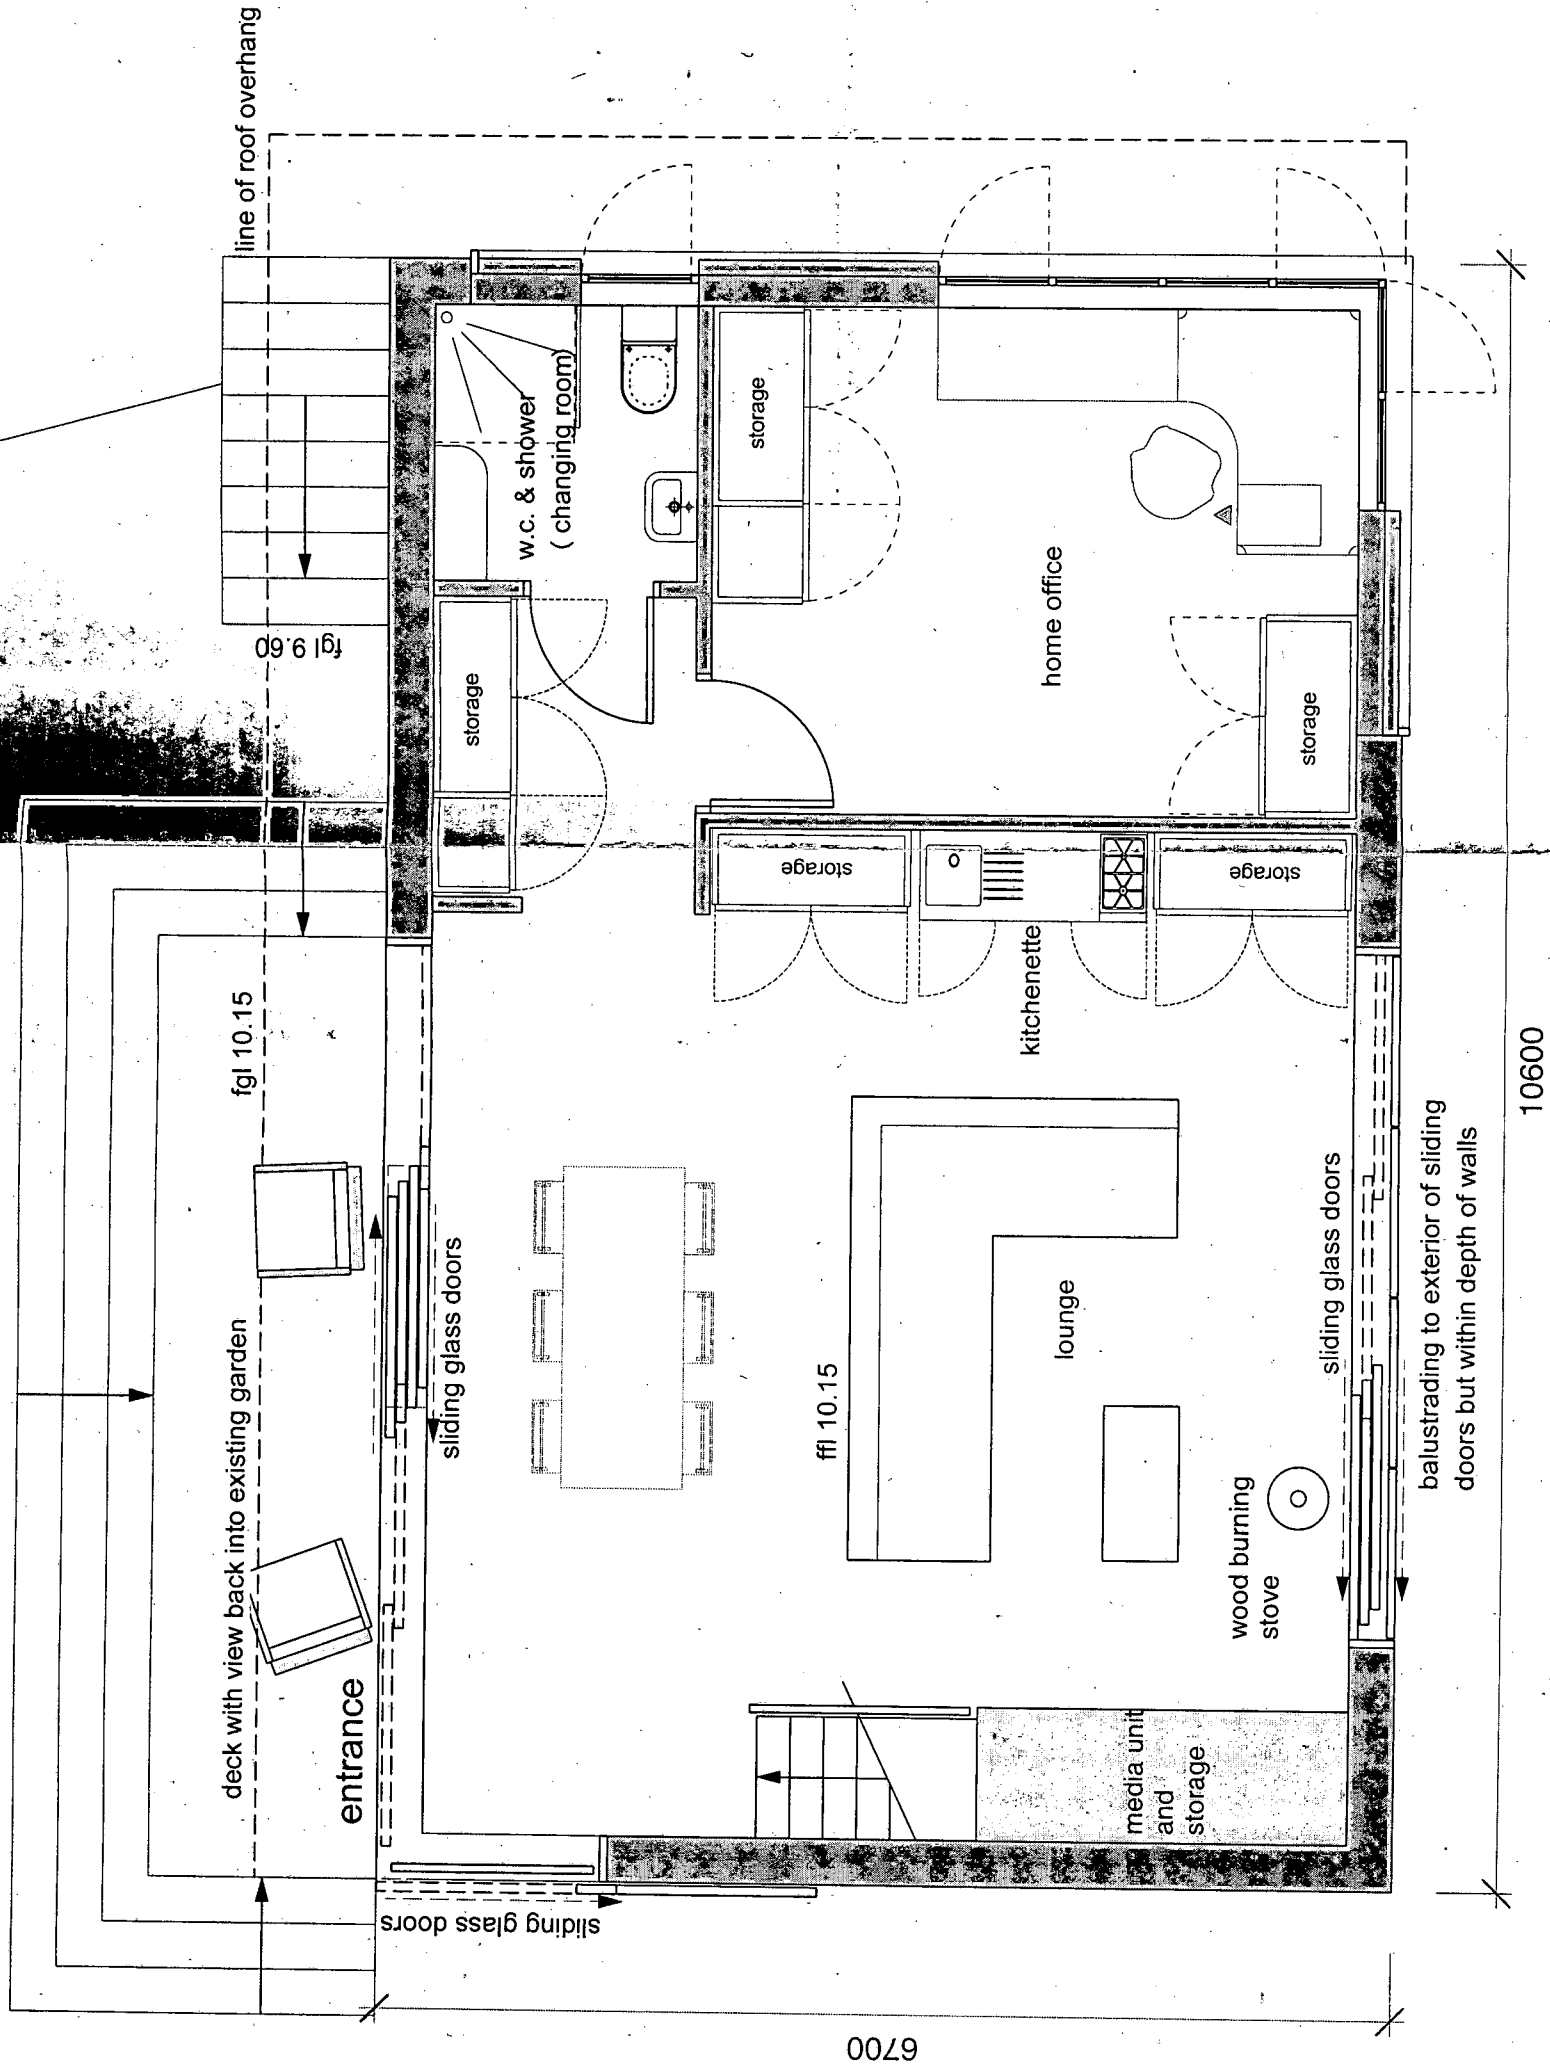

PLANNING

REV	ISSUE DATE	REVISION NOTES
C	14/10/2007	PLANNING APPLICATION
B	13/10/2007	Revised plan following Oct 12th client meeting
A	30/10/2007	Revised plan following Oct 12th client meeting

GENERAL NOTES

Do not scale. All written dimensions must be checked on site before work commences. Dimensions are given in metres and rounded to the nearest millimetre. Dimensions shown on drawings are for guidance purposes only. No responsibility is taken for their accuracy.


All work must be carried out in accordance with the Building Regulations and to the satisfaction of the Local Authority.

This drawing is the property of Christian Garrett Partners LLP and is not to be used for any other purpose without the written consent of Christian Garrett Partners LLP.

ARCHITECTS
DESIGNERS
PLANNERS

HOLBORN HALL
119 HIGH HOLBORN
LONDON WC1V 7TD

TEL: +44 (0)20 7401 7877
FAX: +44 (0)20 7401 6848
info@christiangarrett.com
www.christiangarrett.com

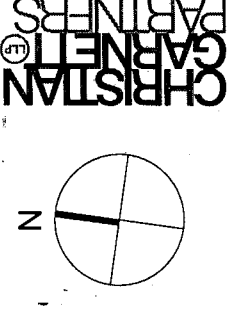

CLIENT	Robert Wade
PROJECT	Thatched Cottage
DRAWING TITLE	Ground Floor Plan As proposed
SCALE	1:50 @ A3
DATE	October '07
JOB NO.	673
DRAW NO.	(01)602
REV.	C

GROUND FLOOR PLAN
As proposed

01
(01)602