


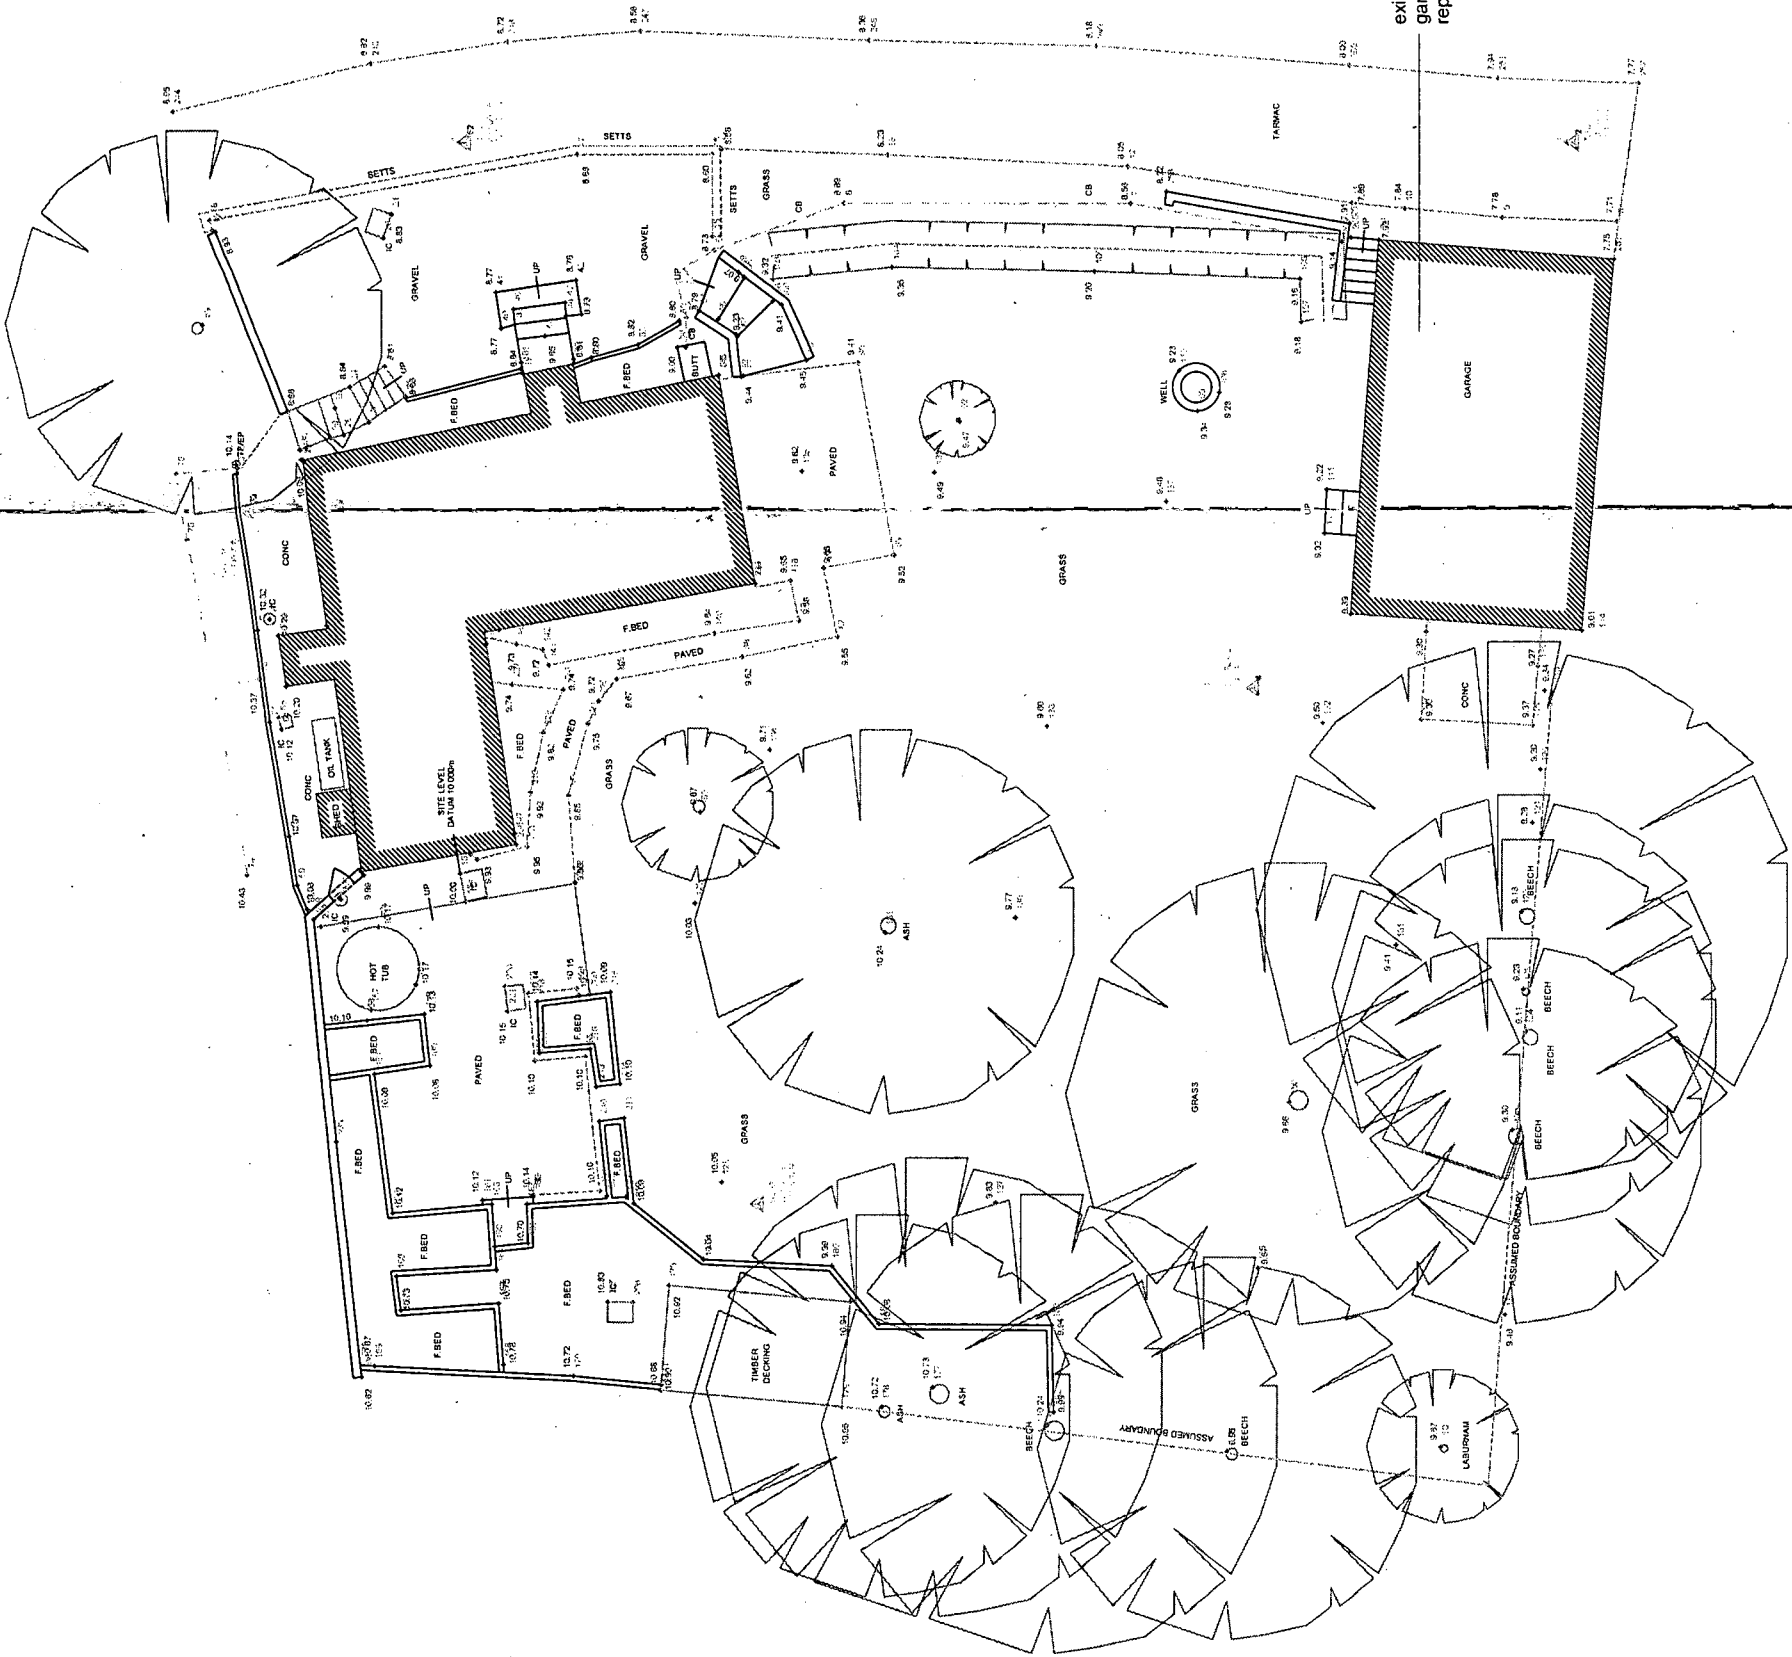

SITE PLAN
As existing


01
(01)001

PLANNING

REV. ISSUE DATE REVISION NOTES

GENERAL NOTES
Do not scale. All written dimensions must be checked on site before work commences on any part of the site. Figures are given in feet and inches. Any areas indicated on the drawing are for guidance purposes only. No responsibility is taken for their accuracy.
All work must be carried out in accordance with the Building Regulations and to the satisfaction of the Local Authority.
This drawing is the property of Christian Gurney Partners LLP and is issued on condition that it is not copied, reproduced or disclosed in any form without the written consent of Christian Gurney Partners LLP.

existing two storey annex building, comprising
garage to lower level & studio to upper level, to be
repaired with new two storey garage & studio

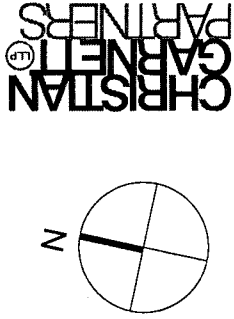

CLIENT
Mr & Mrs R Wade

PROJECT
Thatched Cottage

DRAWING TITLE
Site Plan
As existing

SCALE	DATE	REV.
1:200@A3	October '07	
JOB NO.	DWG NO.	
673	(01)001	A