


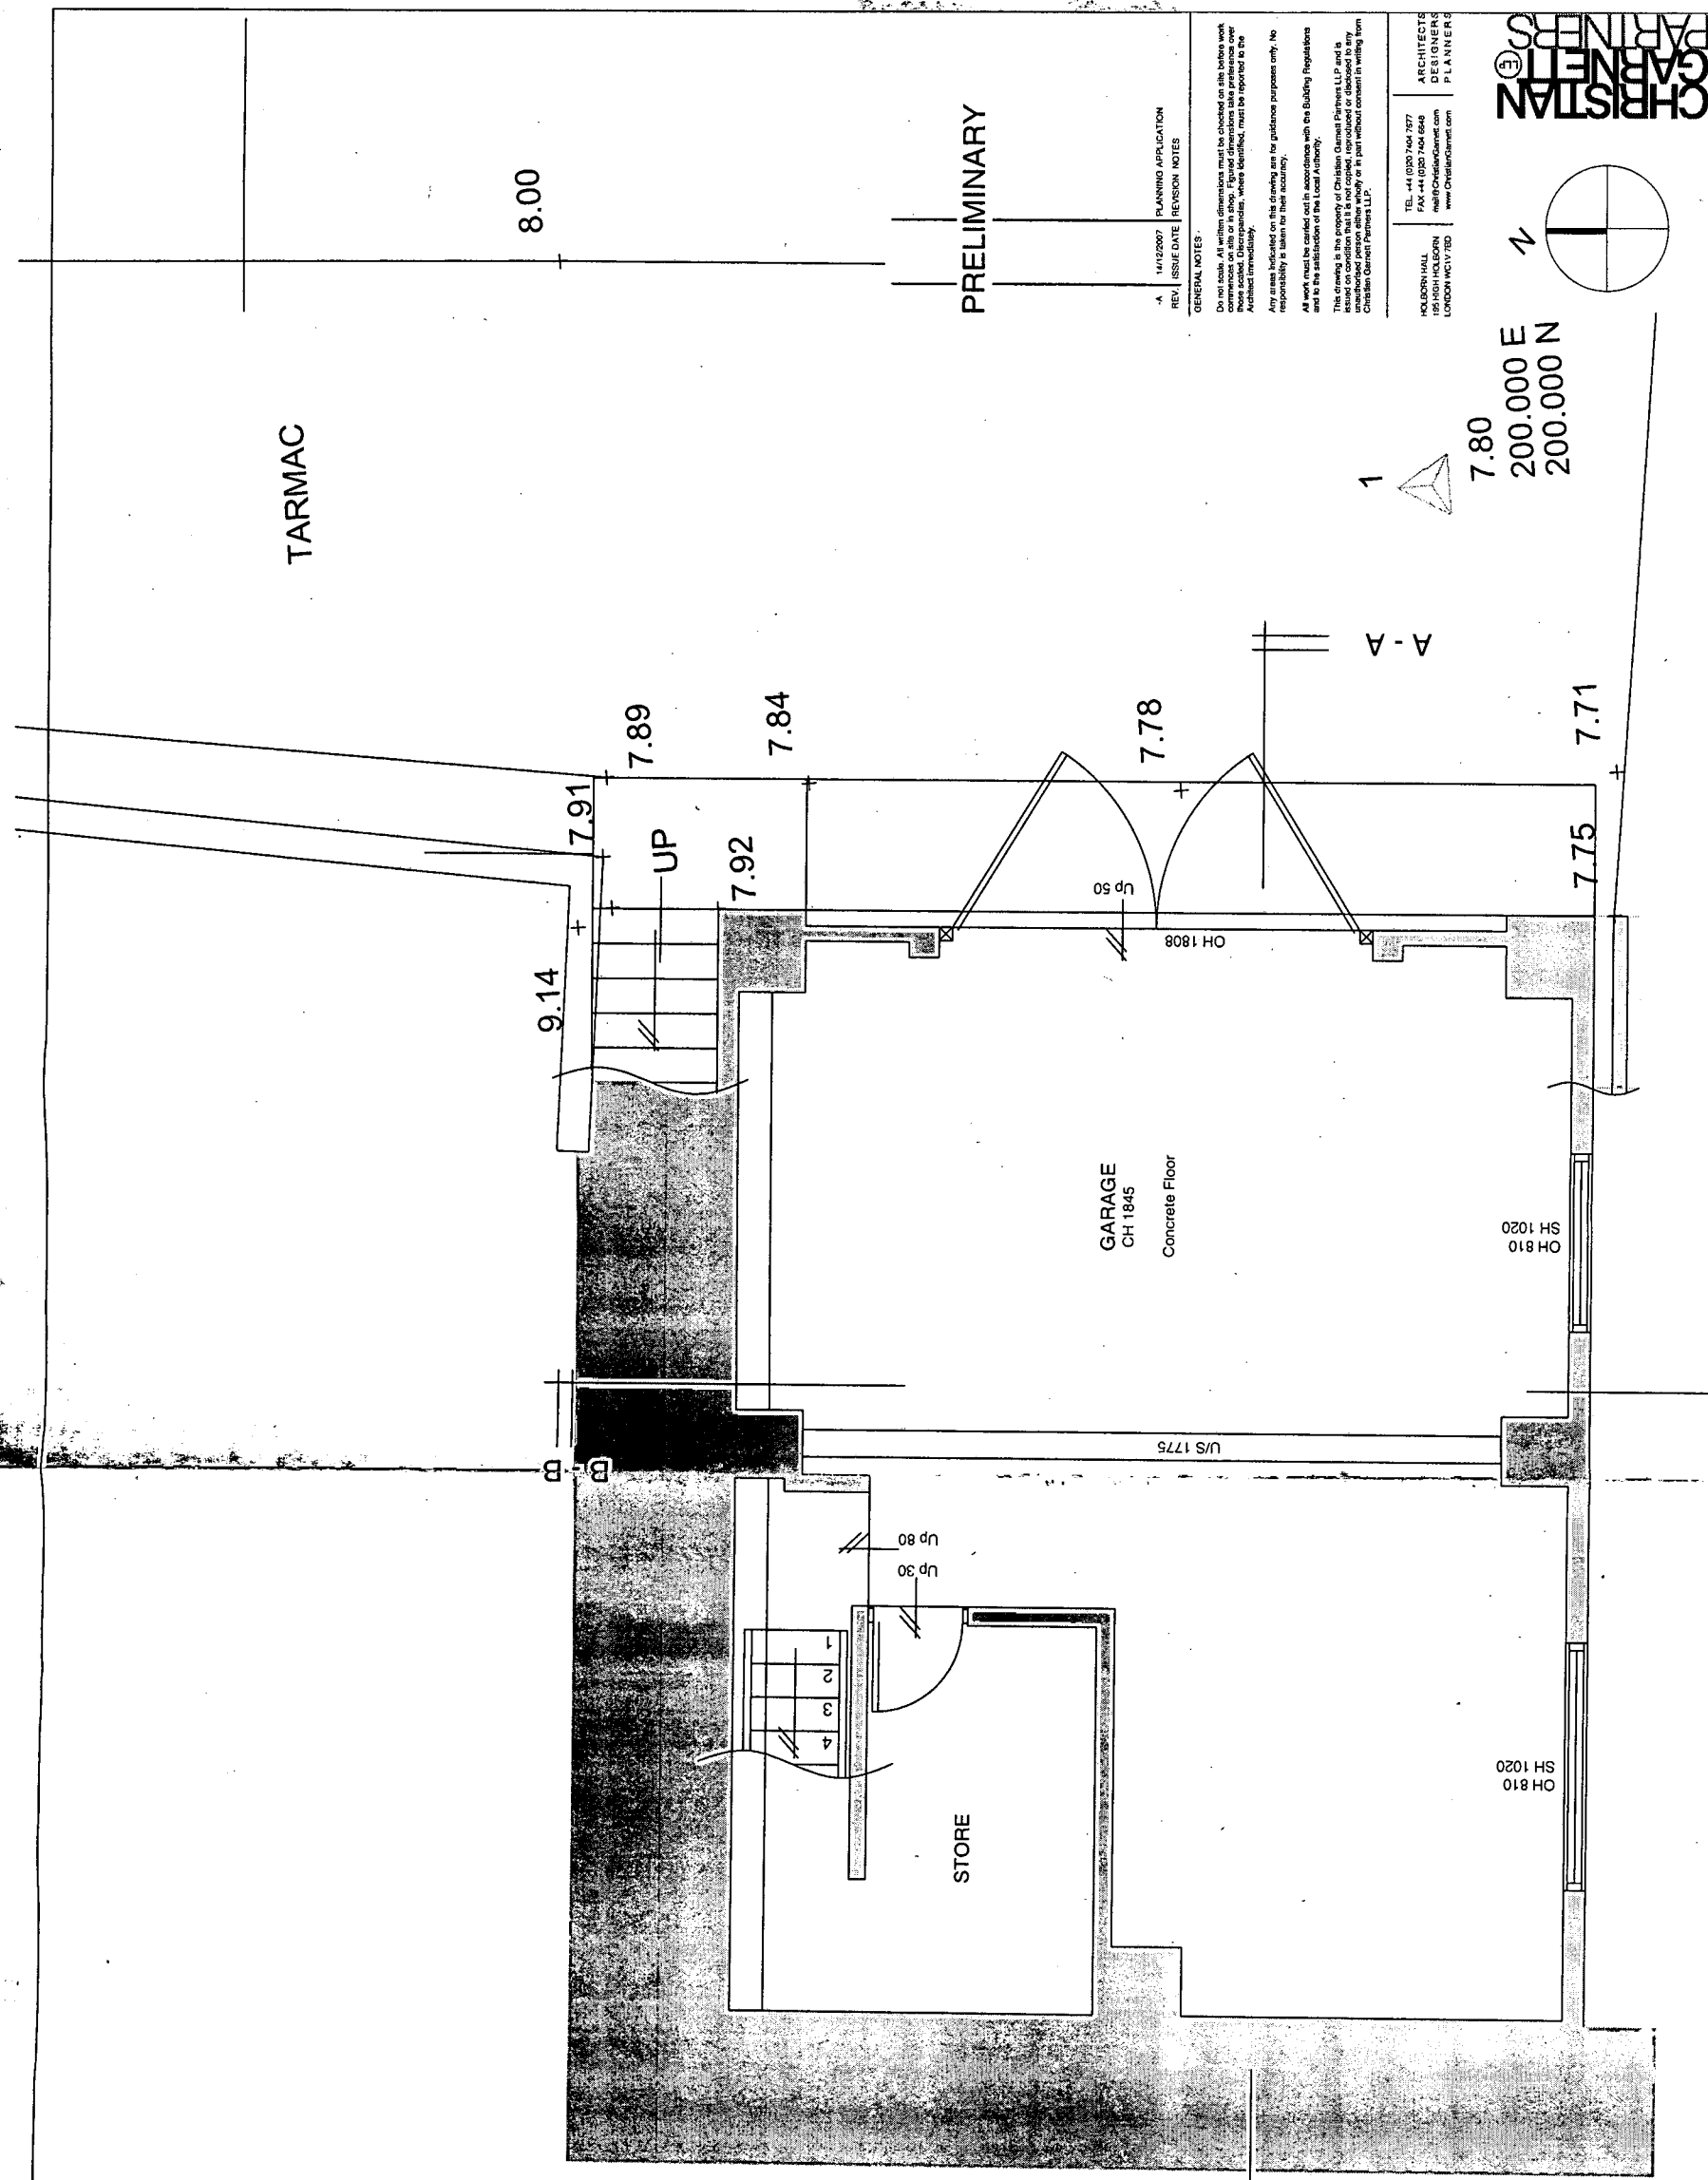

CLIENT	Robert Wade
PROJECT	Thatched Cottage
DRAWING TITLE	Basement Floor Plan as existing
SCALE	1:50 @ A3
DATE	October '07
JOB NO.	673
DWG NO.	(01)101
REV	-A

01
(01)101
BASEMENT FLOOR PLAN
as existing


PRELIMINARY

14/12/2007 PLANNING APPLICATION
REV. 1 ISSUE DATE PERSON NOTES

GENERAL NOTES:
Do not scale. All written dimensions must be checked on site before work commences on site or in shop. If ground dimensions take precedence over the above, the above dimensions must be reported to the Architect immediately.
Any areas indicated on this drawing are for guidance purposes only. No responsibility is taken for their accuracy.
All work must be carried out in accordance with the Building Regulations and to the satisfaction of the Local Authority.
This drawing is the property of Christian Oswald Partners LLP and is issued on condition that it is not copied, reproduced or disclosed in any form without the prior written consent of Christian Oswald Partners LLP.

TEL: +44 (0)20 7460 7927
FAX: +44 (0)20 7460 7928
HOLDEN HALL
LONDON WC1V 7SD
www.ChristianOswald.com

ARCHITECTS
DESIGNERS
PLANNERS
CHRISTIAN
OSWALD
PARTNERS
LLP

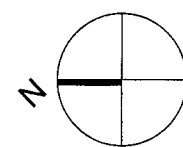

7.80
200.000 E
200.000 N