


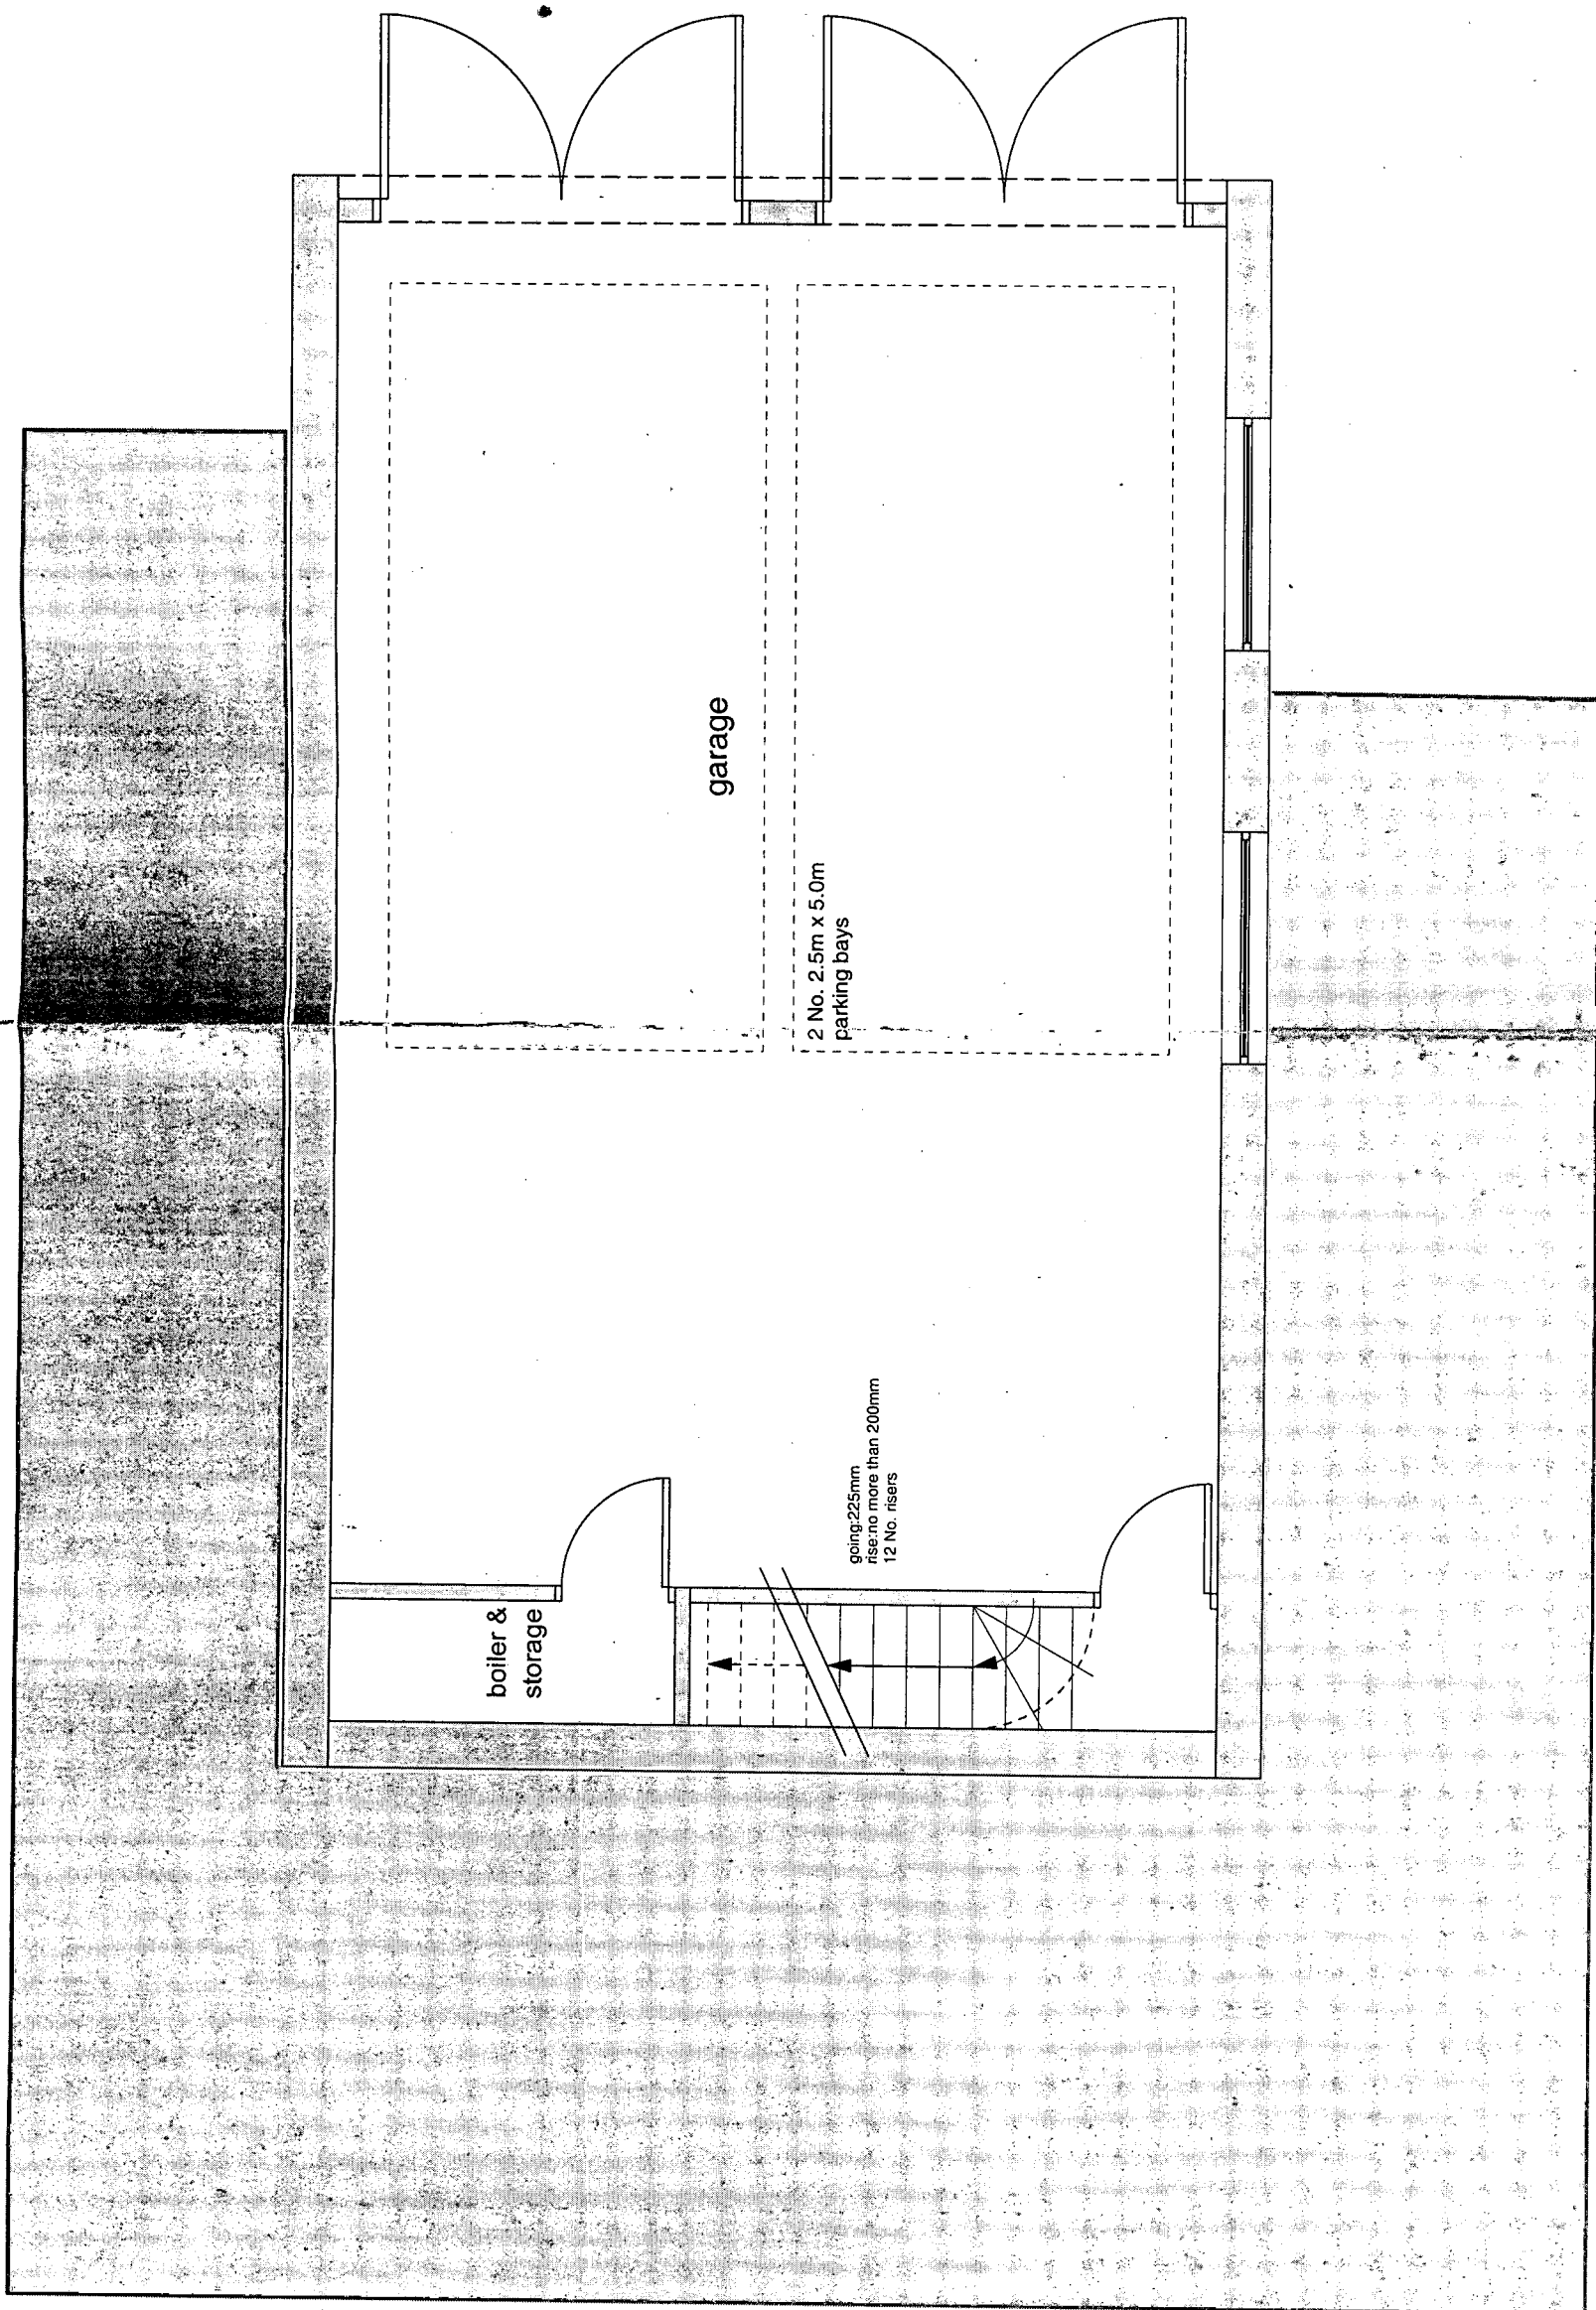

PLANNING

14/10/2007	PLANNING APPLICATION
15/10/2007	Amendments following Oct 12th client meeting
15/10/2007	Issued to client
15/10/2007	REV. ISSUE DATE
15/10/2007	REVISION NOTES

Do not scale. All written dimensions must be checked on site before work commences. Dimensions shown on this drawing are for guidance purposes only. No responsibility is taken for their accuracy.

All work must be carried out in accordance with the Building Regulations and to the satisfaction of the Local Authority.

This drawing is the property of Christian Gurnett Partners LLP and is issued on condition that it is not copied, reproduced or disclosed to any third party without the prior written consent of Christian Gurnett Partners LLP.

WOLBORN HALL
189 HIGH HOLDSFERN
LONDON WC1V 7SD

TEL: +44 (0)20 746 7877
FAX: +44 (0)20 746 8848
mail@ChristianGurnett.com
www.ChristianGurnett.com

ARCHITECTS
DESIGNERS
PLANNERS

CHRISTIAN GURNETT PARTNERS

N

CLIENT
Robert Wade

PROJECT
Thatched Cottage

DRAWING TITLE
Basement Floor Plan
As proposed

01
(01)601
BASEMENT FLOOR PLAN
As proposed

SCALE 1:50 @ A3	DATE October '07
JOB NO. 673	REV. -B
DWG NO. (01)601	