






location plan

SCALE 1:1250
CROWN COPYRIGHT RESERVED
OS LICENCE SR 100028150

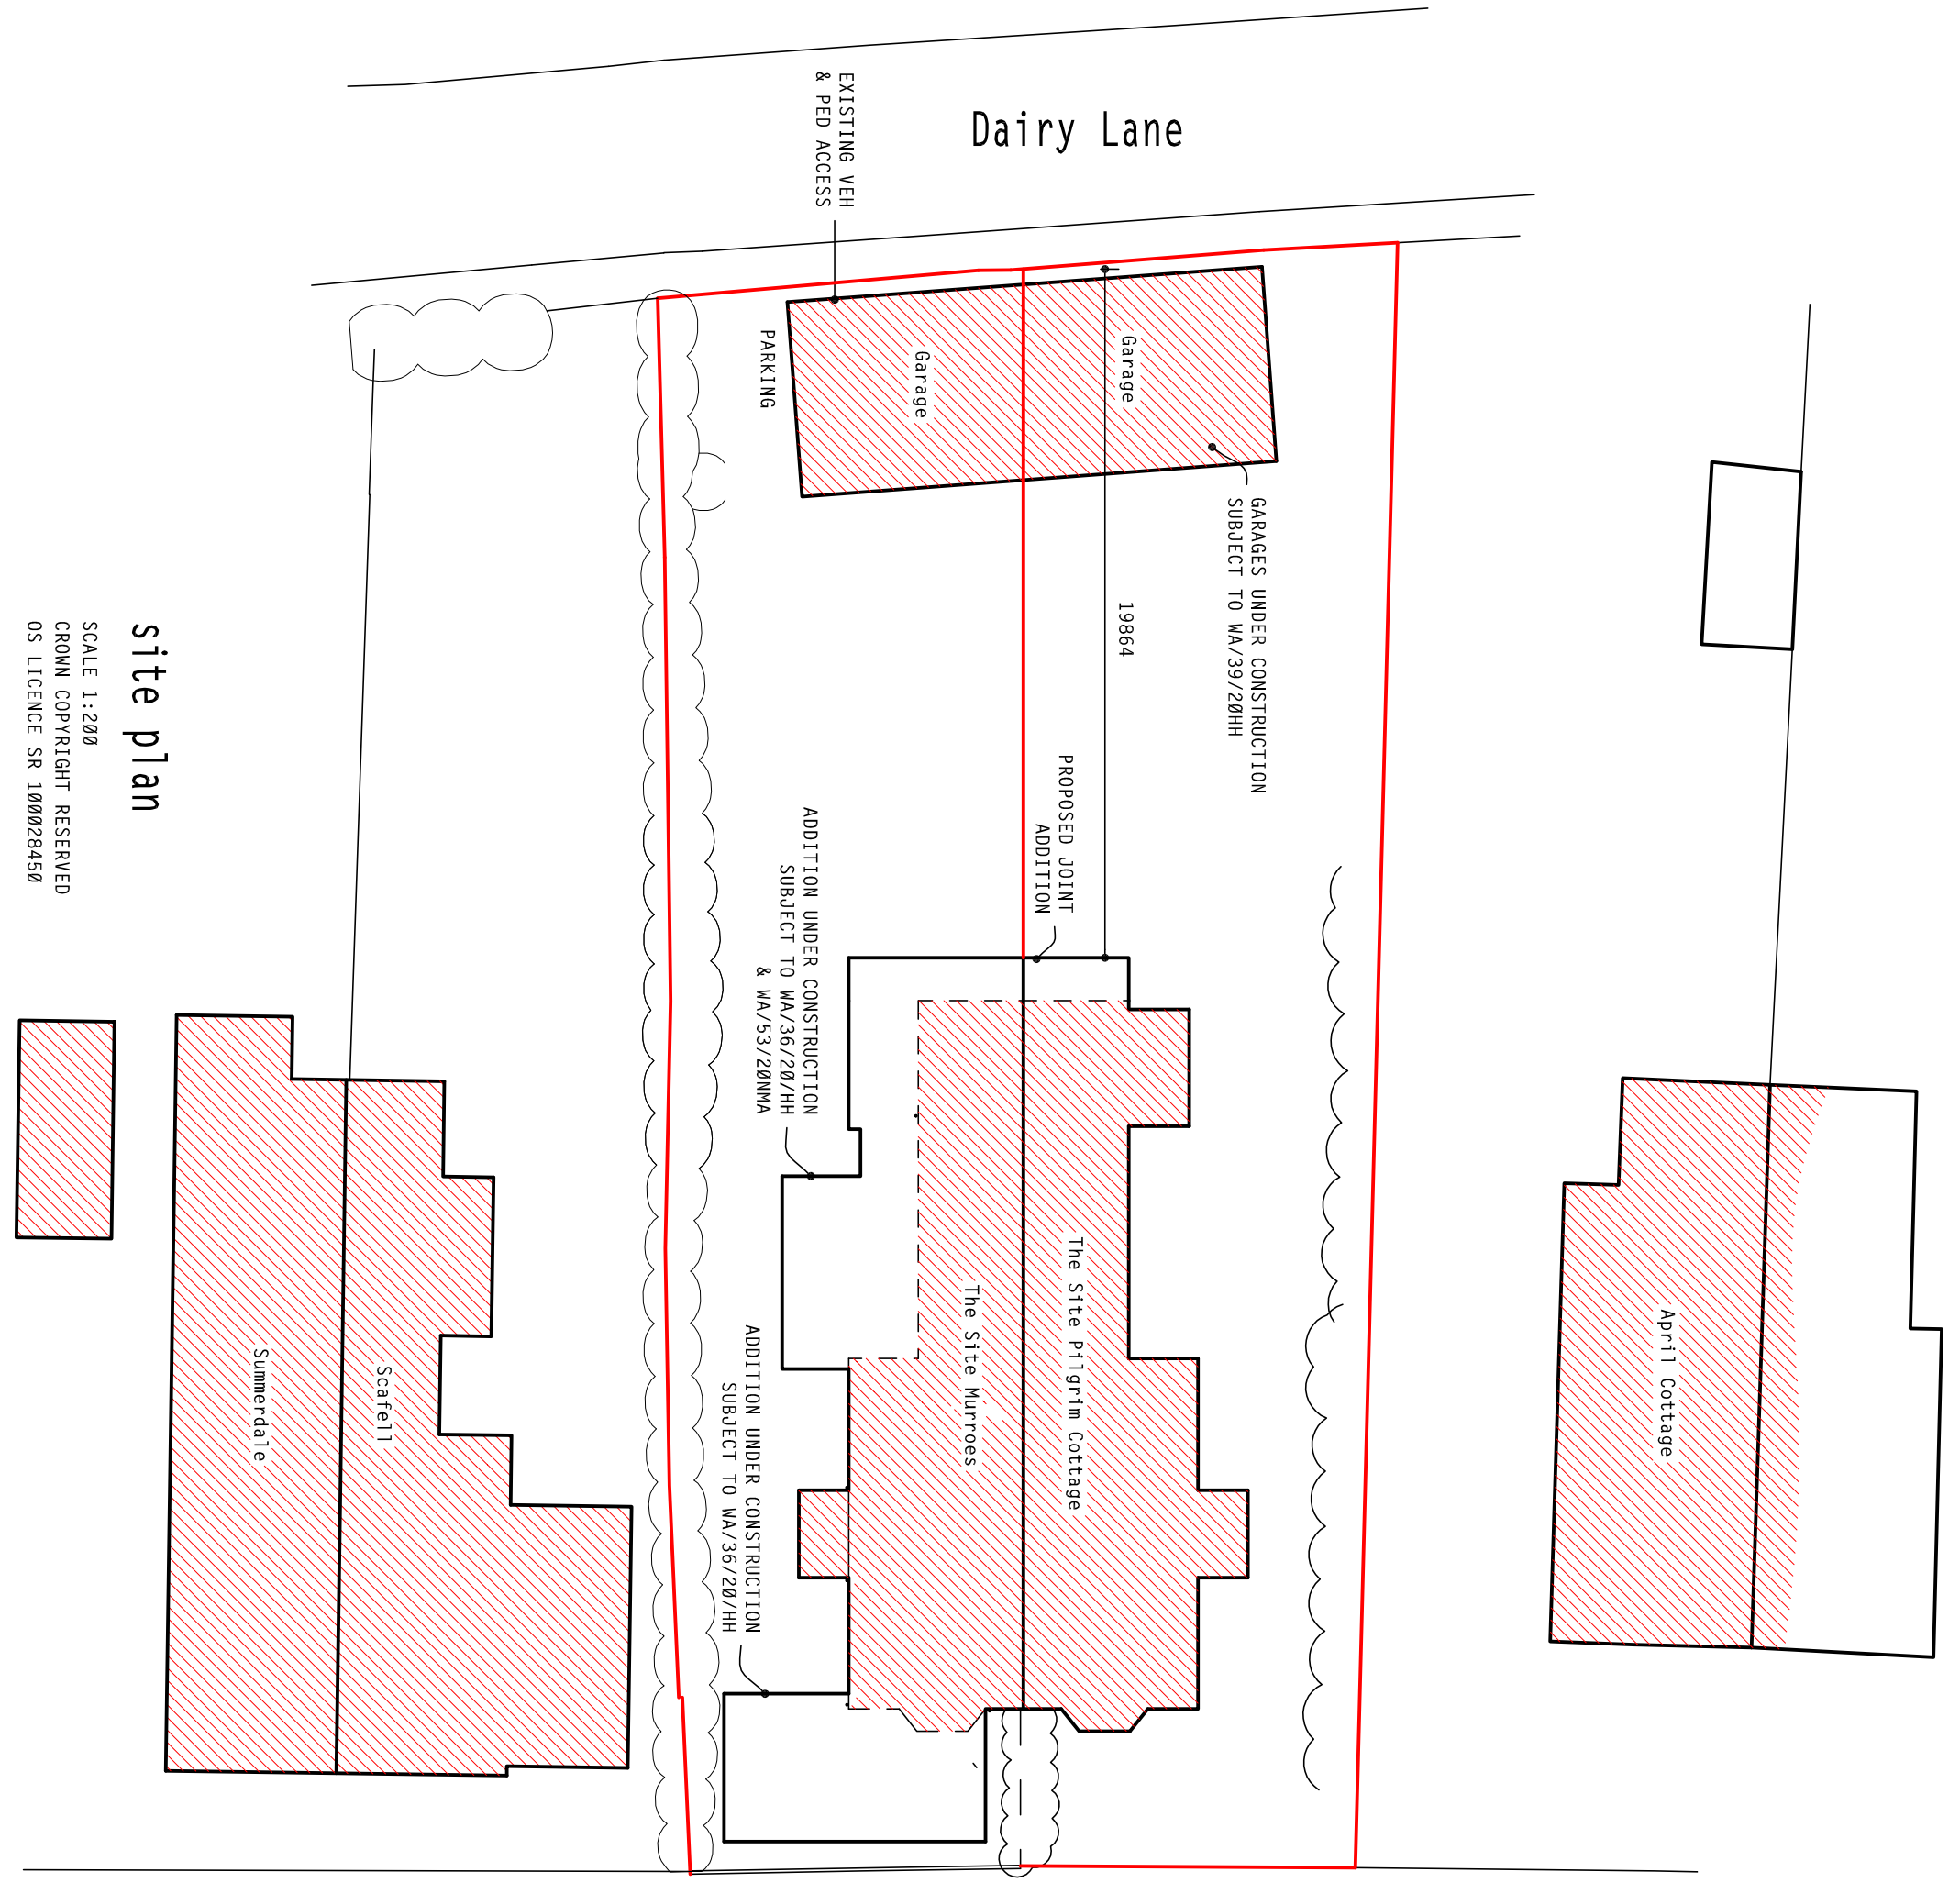


site plan

SCALE 1:200
CROWN COPYRIGHT RESERVED
OS LICENCE SR 100028150

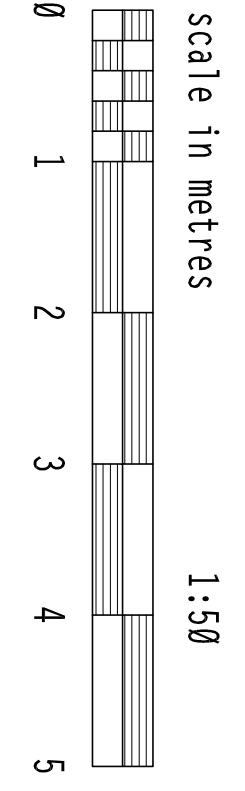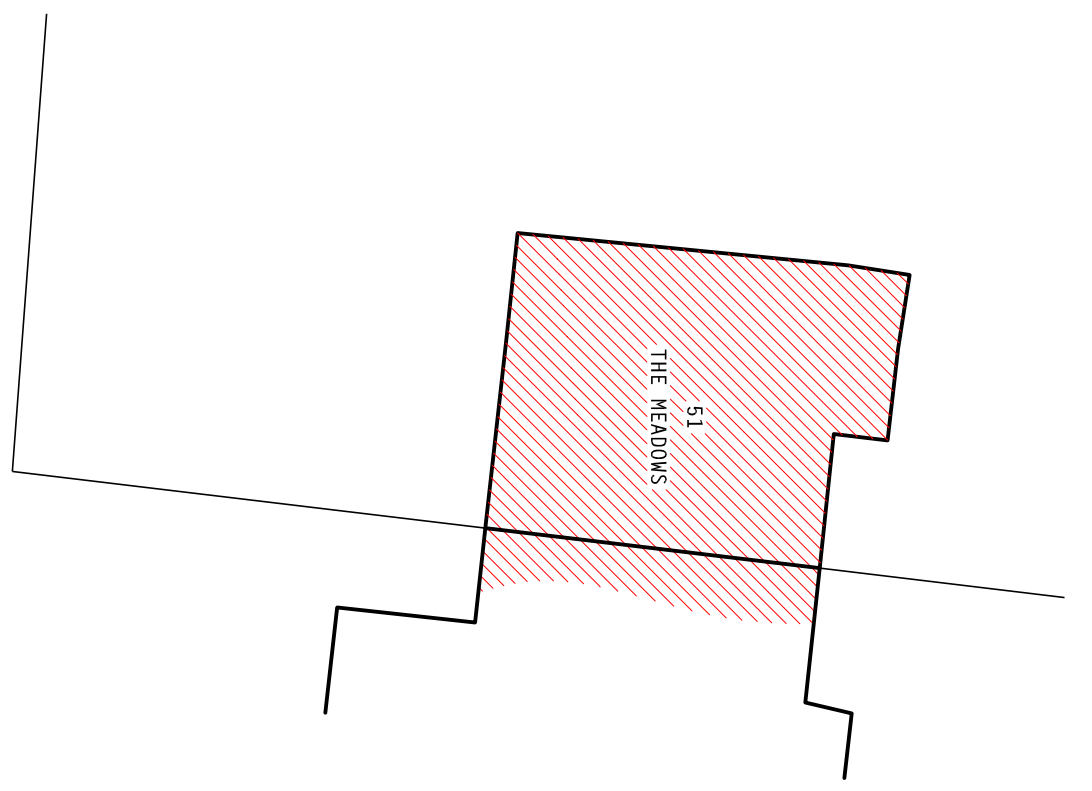

planning drawing

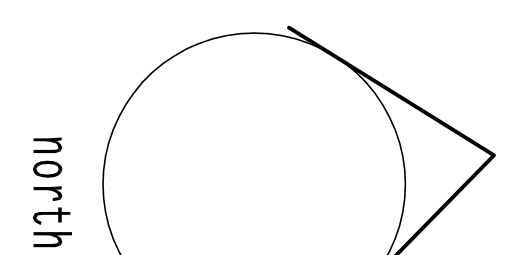

client: Mr & Mrs N. Fulcher & Mr & Mrs A. Fullerton

project: proposed single storey addition, Murroes & Pilgrim Cottage, Dairy Lane, Walberton BN18 0PT

PH DESIGN

architectural consultants
3 chapel street chichester
W. SUSSEX PO19 1BU
tel: (01243) 781760

project: 20/C05
drawing no: 11a
date: Nov 2020

