


notes:			1. this drawing is the copyright of PH Design and is not to be reproduced without consent.
			2. the contractor is to check all dimensions and levels before site works commence and/or preparation of working drawings.
revision	date	amendment	
A	18.11.28	PLANNING APPLICATION	
B	8.12.28	PILGRIM COTTAGE ONLY	

Pilgrim Cottage

MR & MRS A. FULLERTON


Murroes

MR & MRS N. FULLCHER

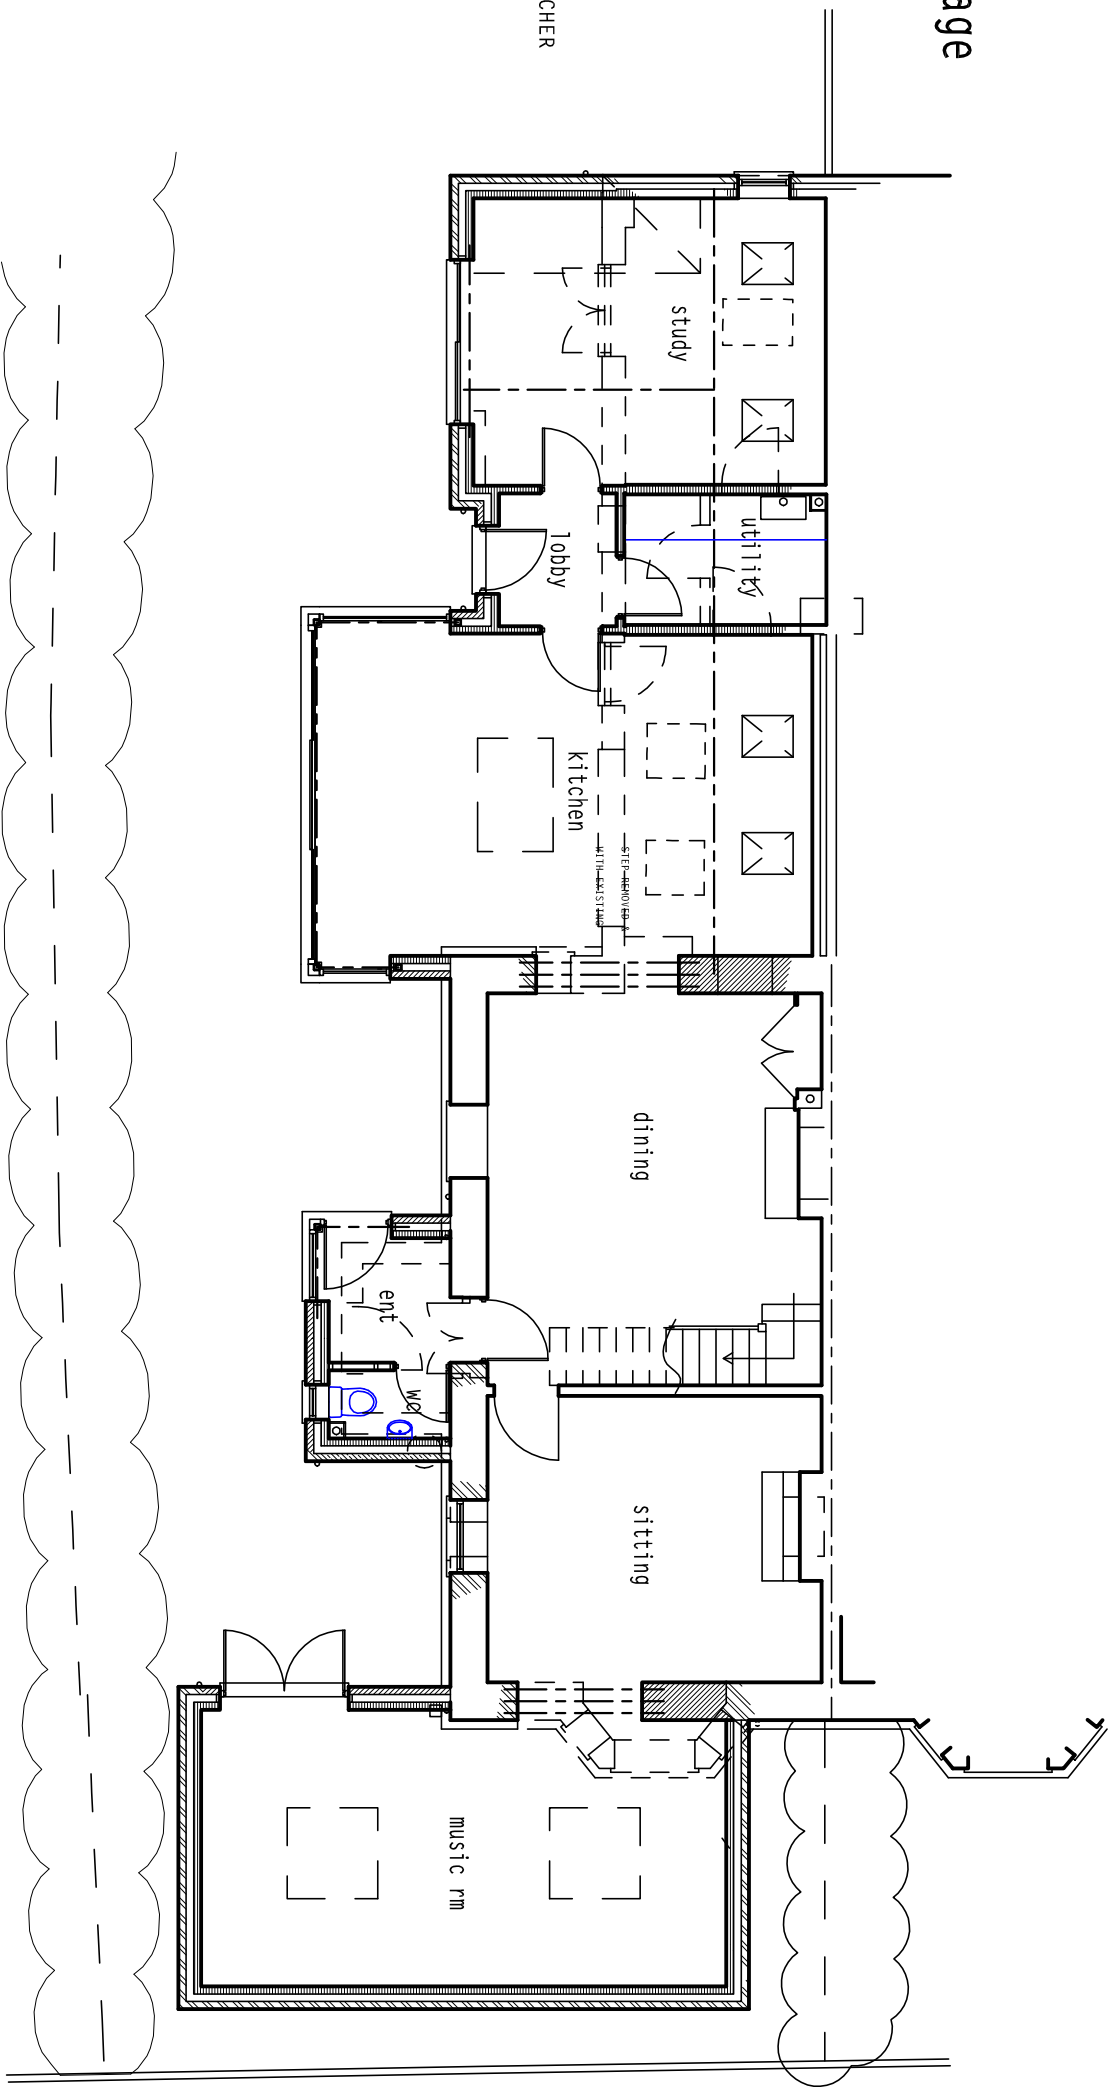

Murroes as approved additions

SCALE 1:100
WORKS COMMENCED
WA/36/28/HH
WA/53/28/MA

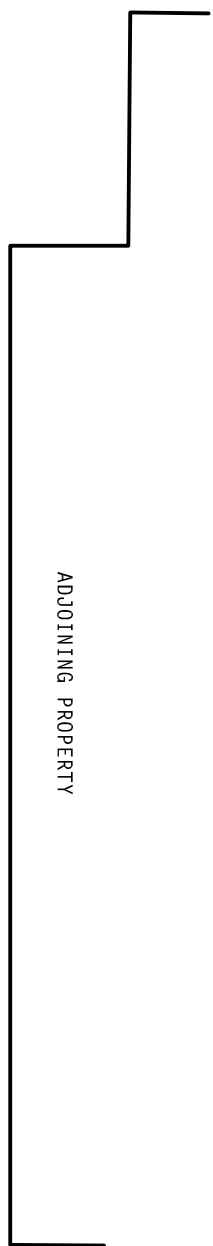


HEDGE APPROX 2.5M HIGH

Pilgrim Cottage

MR & MRS A. FULLERTON

Murroes


MR & MRS N. FULLCHER

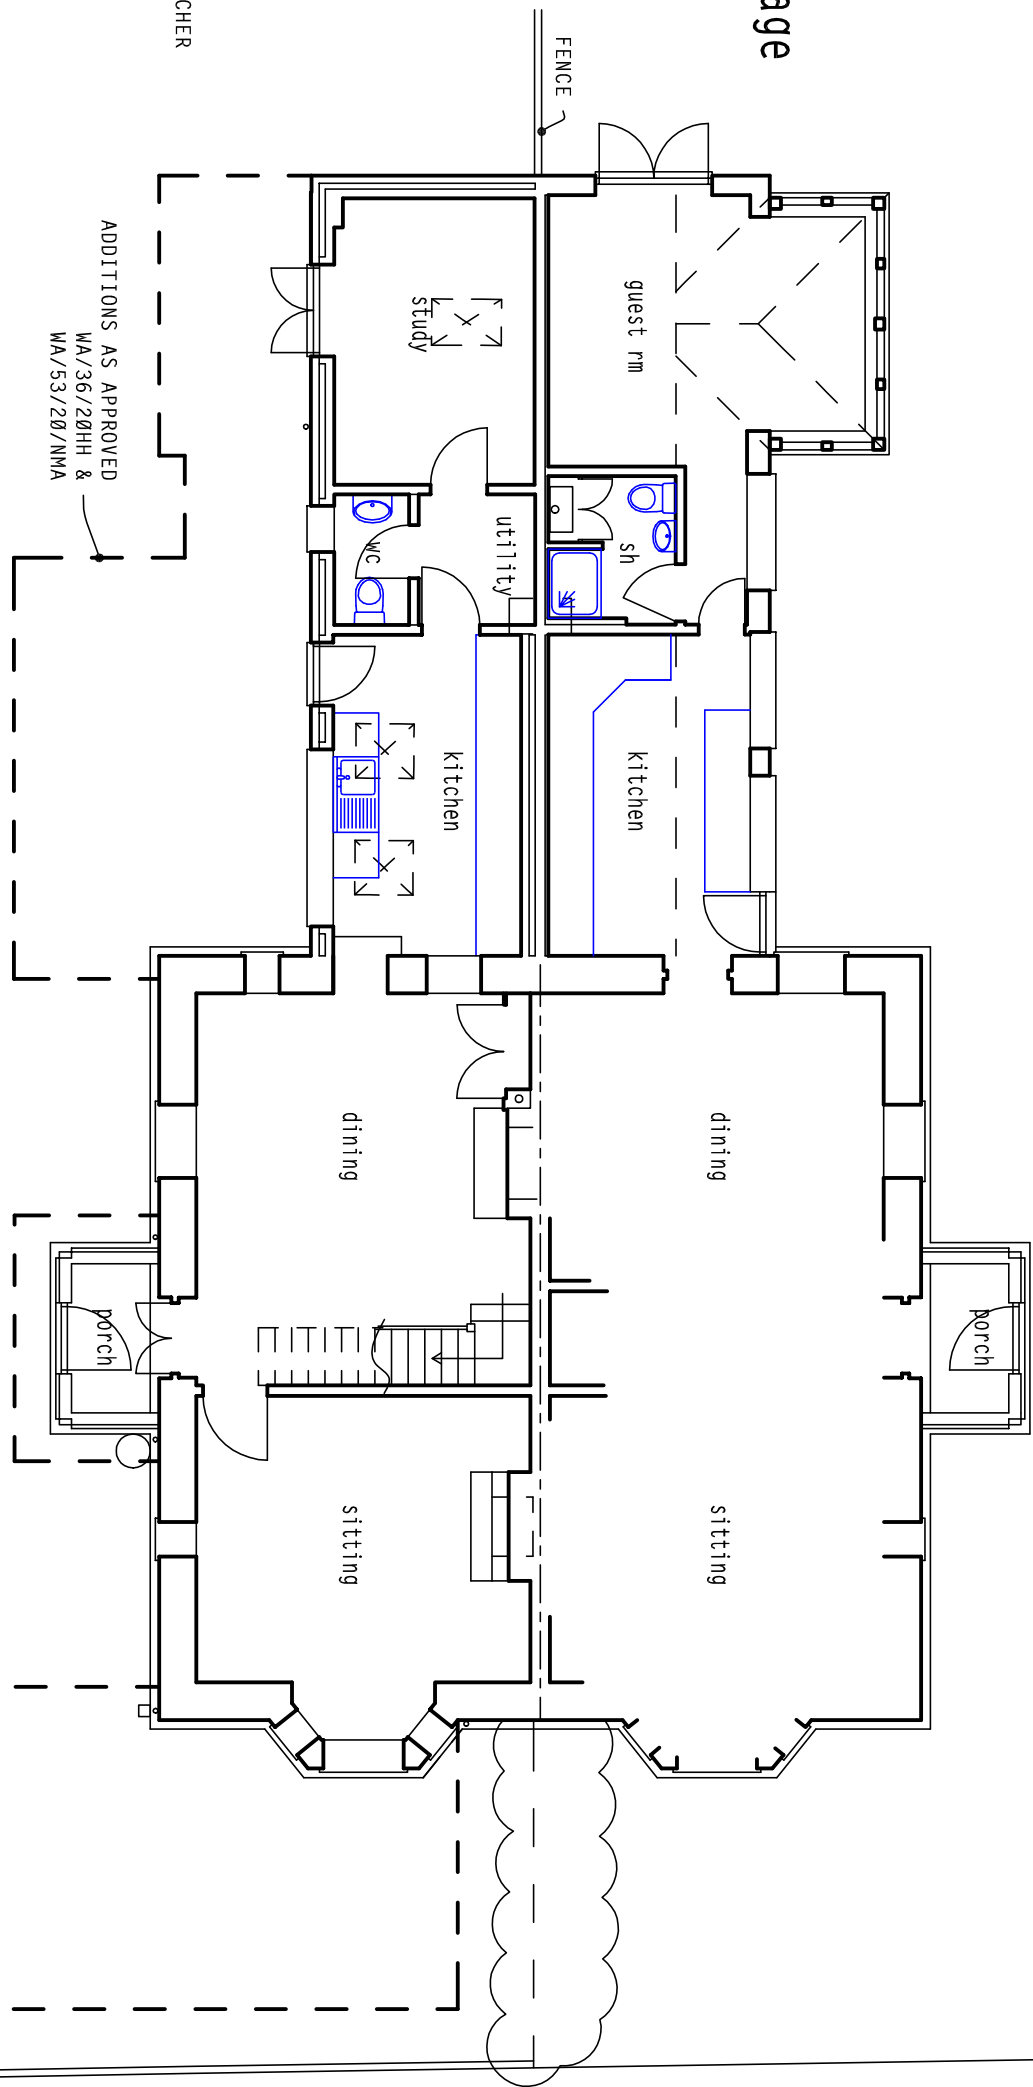

ADDITIONS AS APPROVED
WA/36/28/HH
WA/53/28/MA


existing ground floor plan

SCALE 1:100

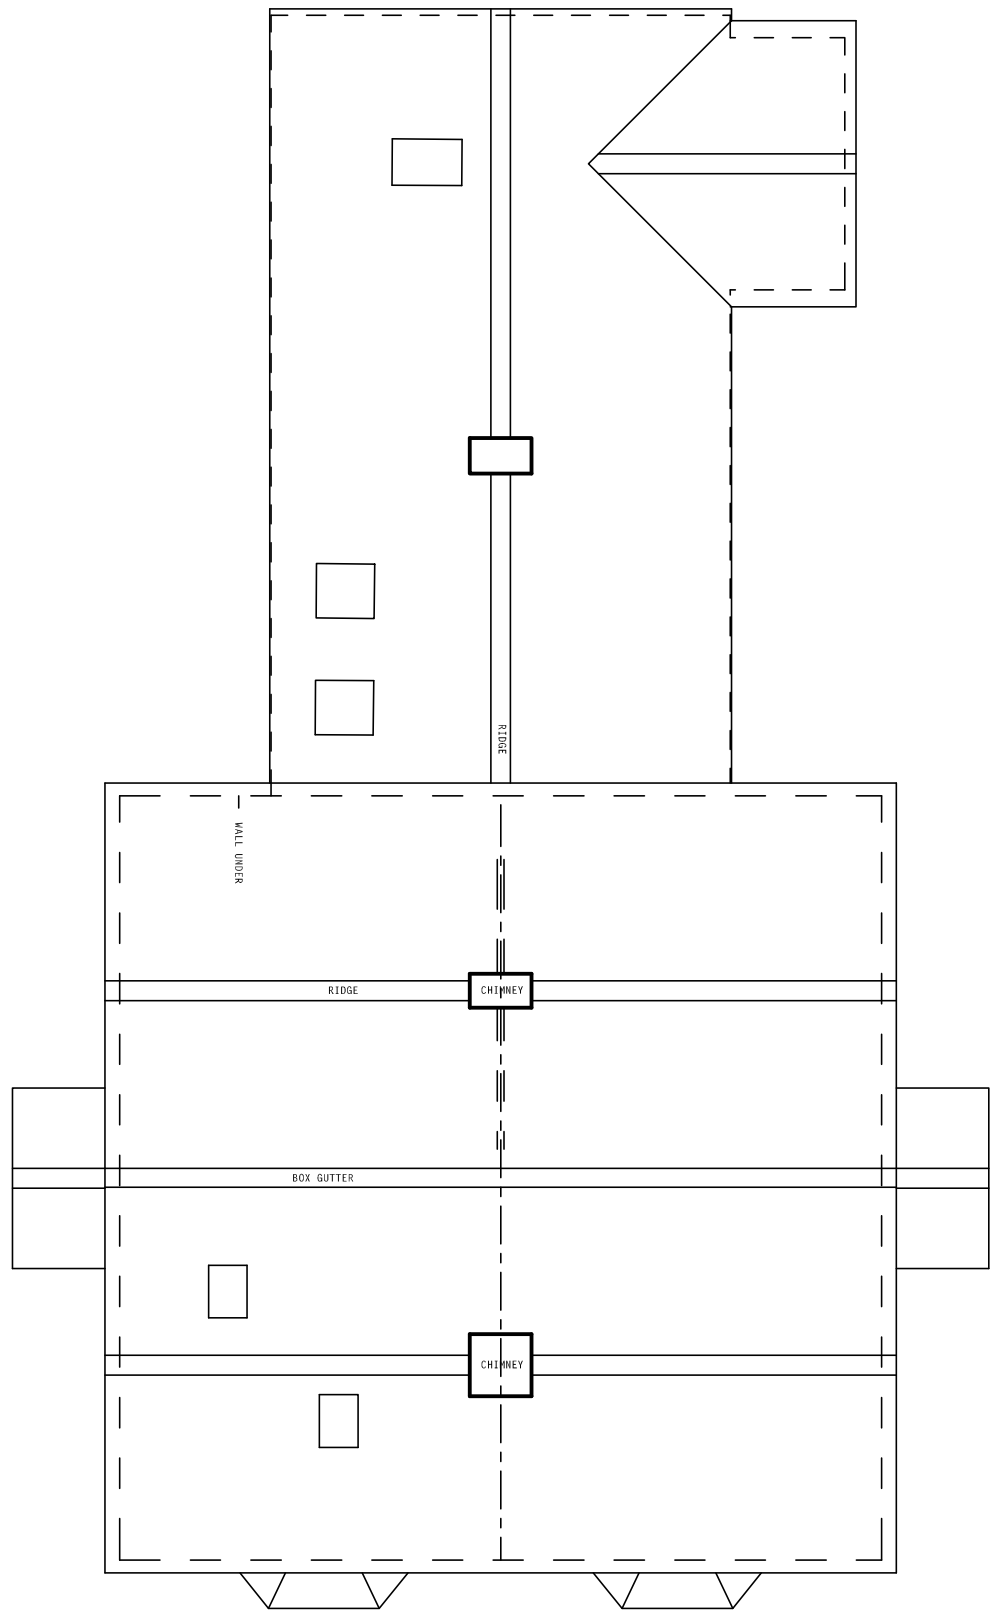


existing roof plan

SCALE 1:100

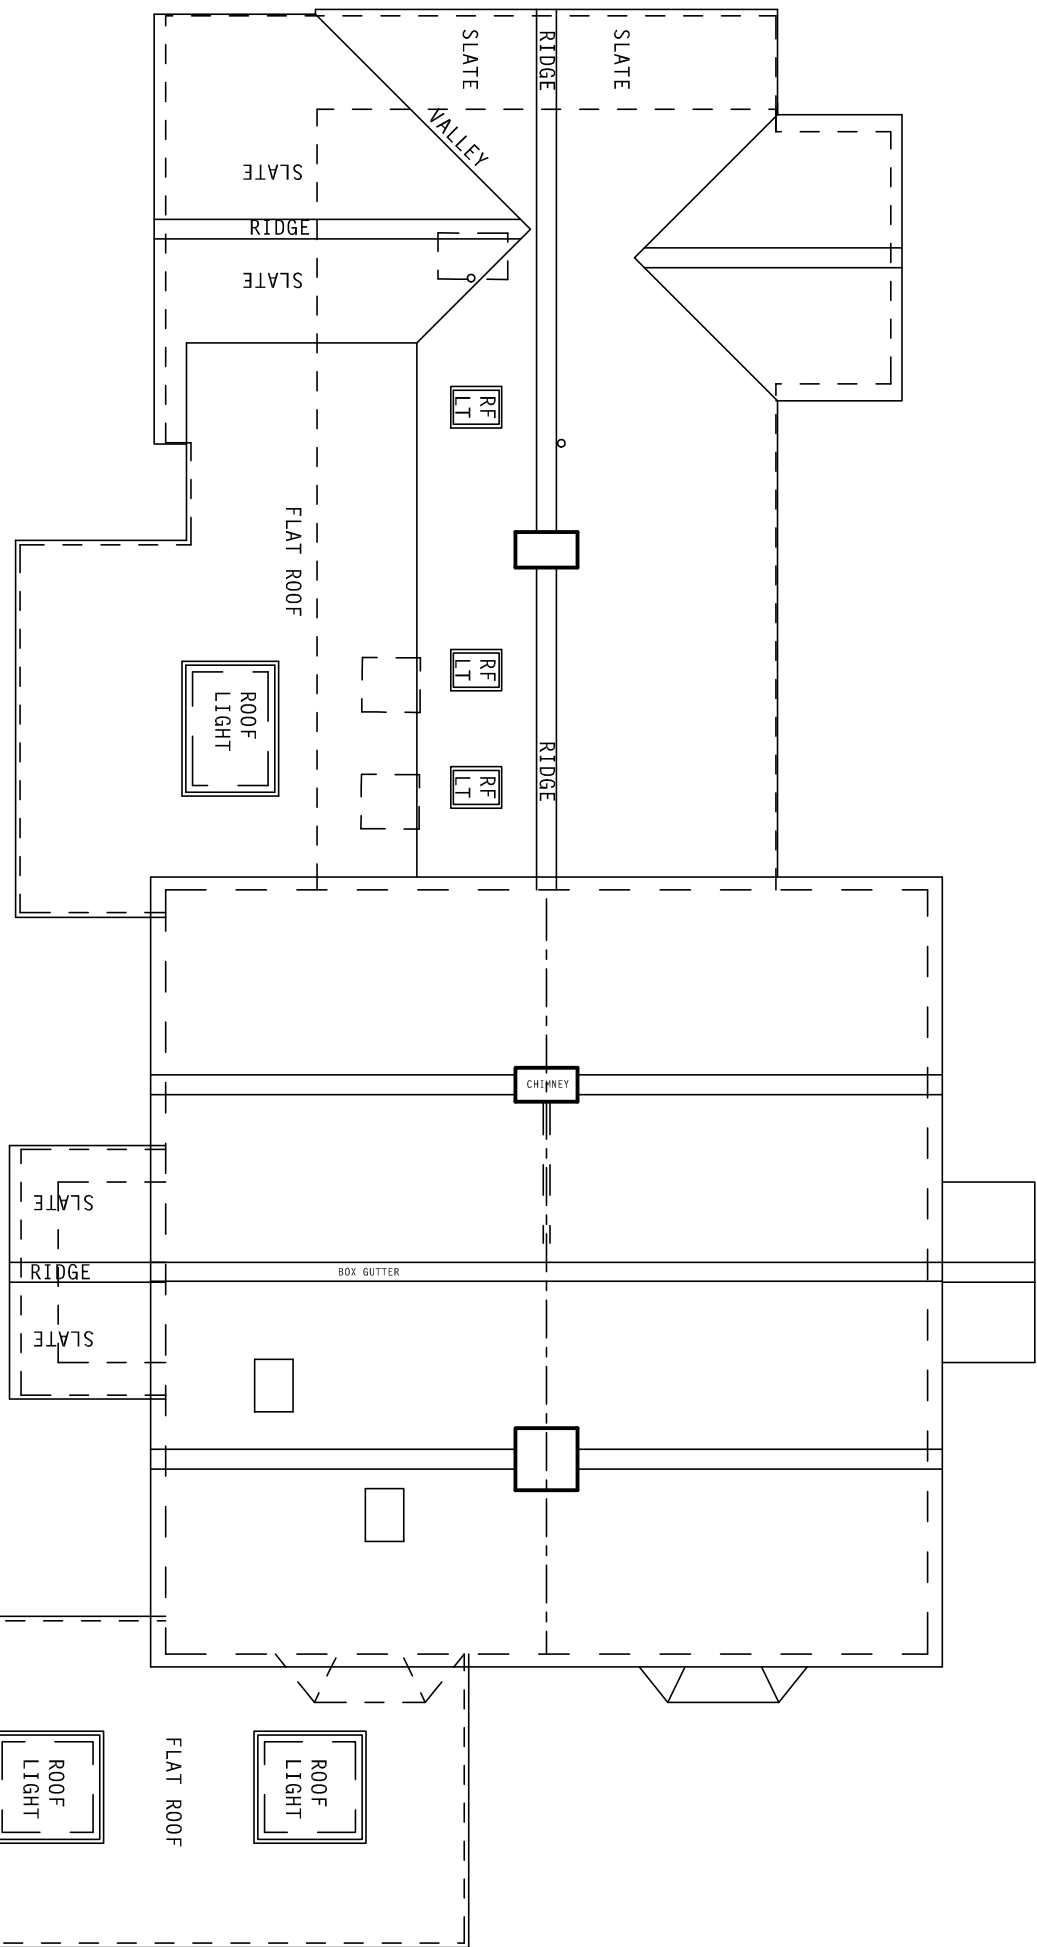

proposed roof plan

SCALE 1:100

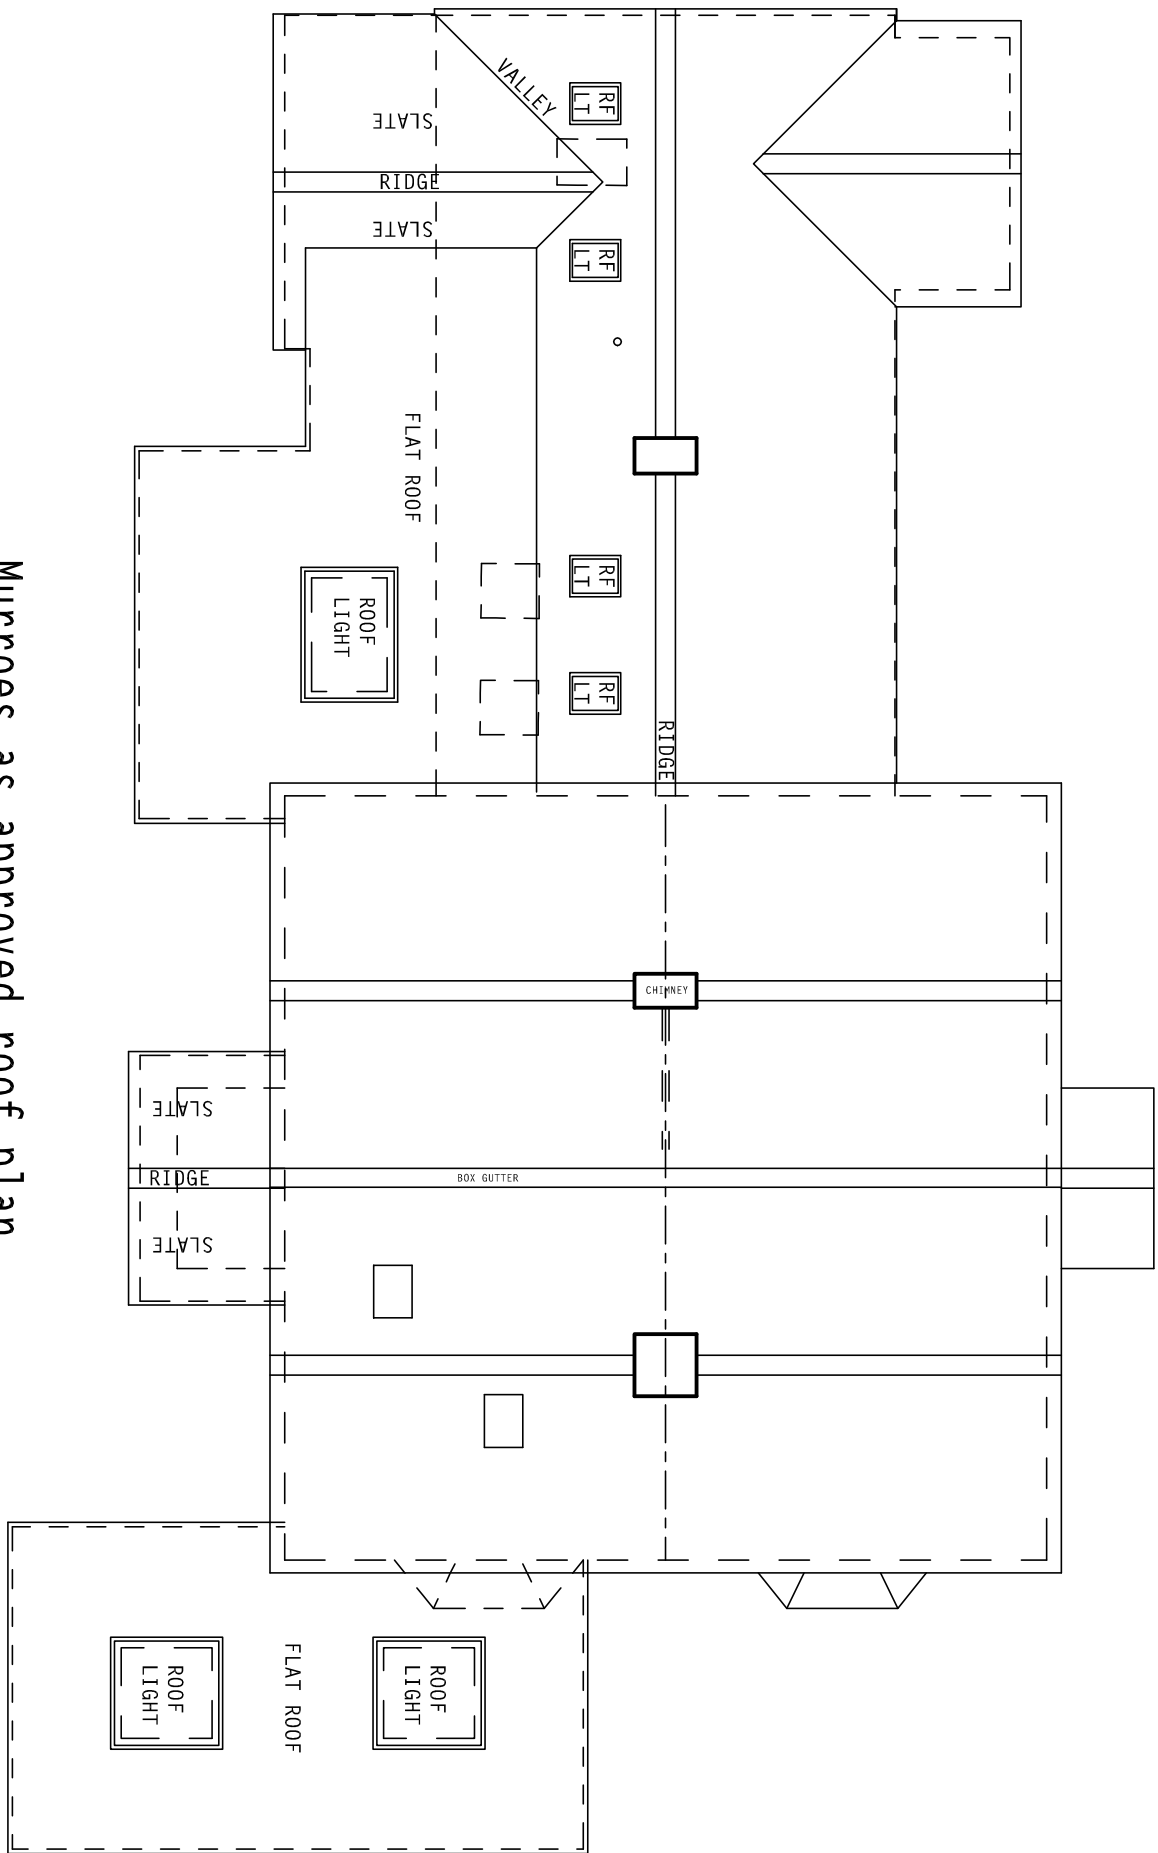



Murroes as approved roof plan

SCALE 1:100
WORKS COMMENCED
WA/36/28/HH
WA/53/28/MA

planning drawing

scale in metres

1:50

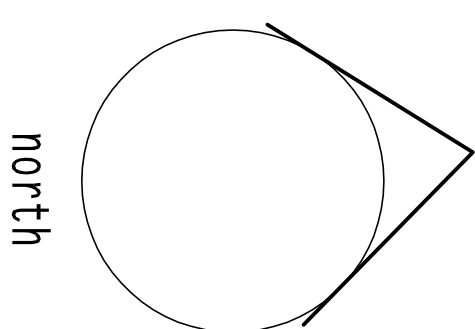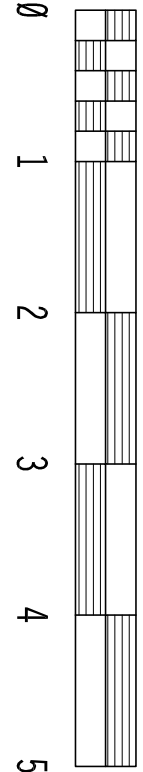

client: Mr & Mrs A. Fullerton

project: proposed single storey addition, Pilgrim Cottage, Dairy Lane, Walberton BN18 8PT

PH DESIGN

architectural consultants
3 chapel street chichester
w.sussex PO19 1BU
tel: (01243) 781760

project: 28/C05
drawing no: 8b
date: Nov 2020

