




notes:			
1. this drawing is the copyright of PH Design and is not to be reproduced without consent.			
2. The contractor is to check all dimensions and levels before site works commence and/or preparation of working drawings.			
revision	date	amendment	
A	18.11.20	PLANNING APPLICATION	
B	19.11.20	MINOR REVISIONS	
C	8.12.20	PILGRIM COTTAGE ONLY	

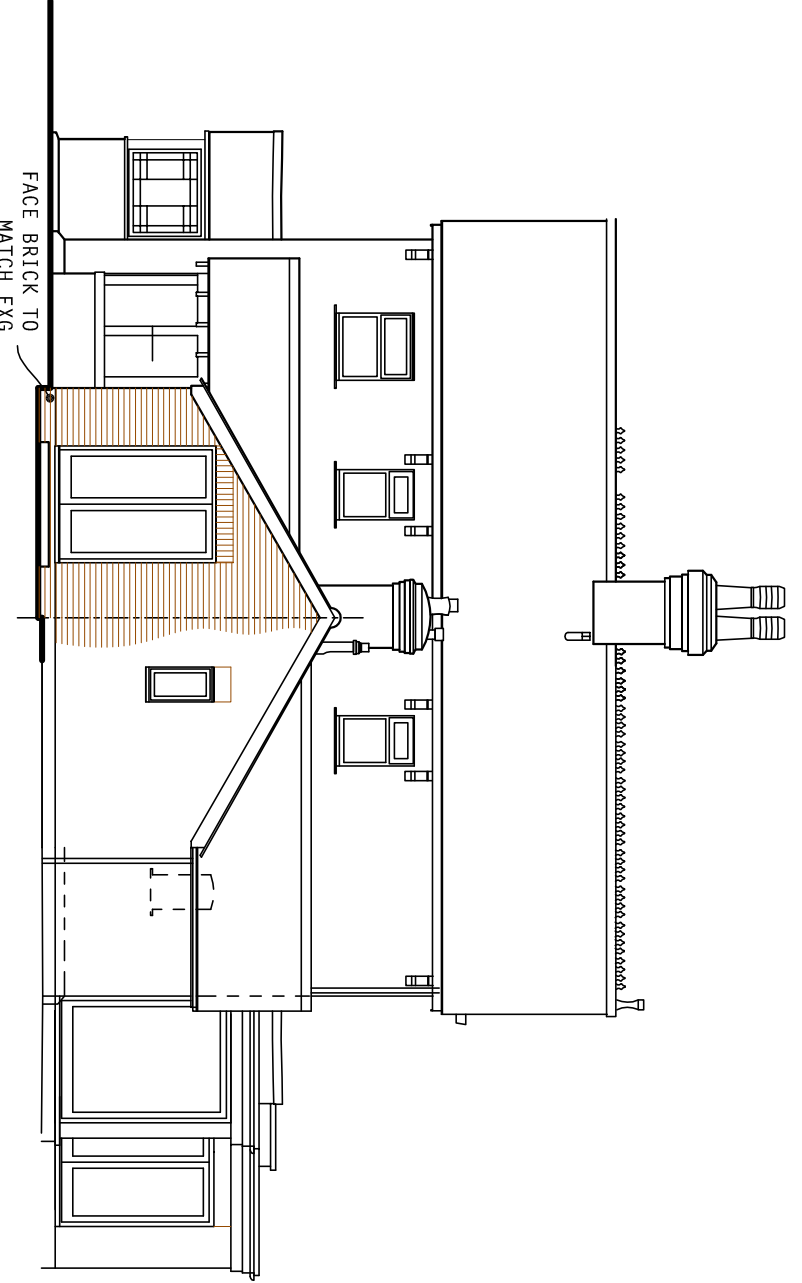


Pilgrim Cottage
proposed west elevation
SCALE 1:100

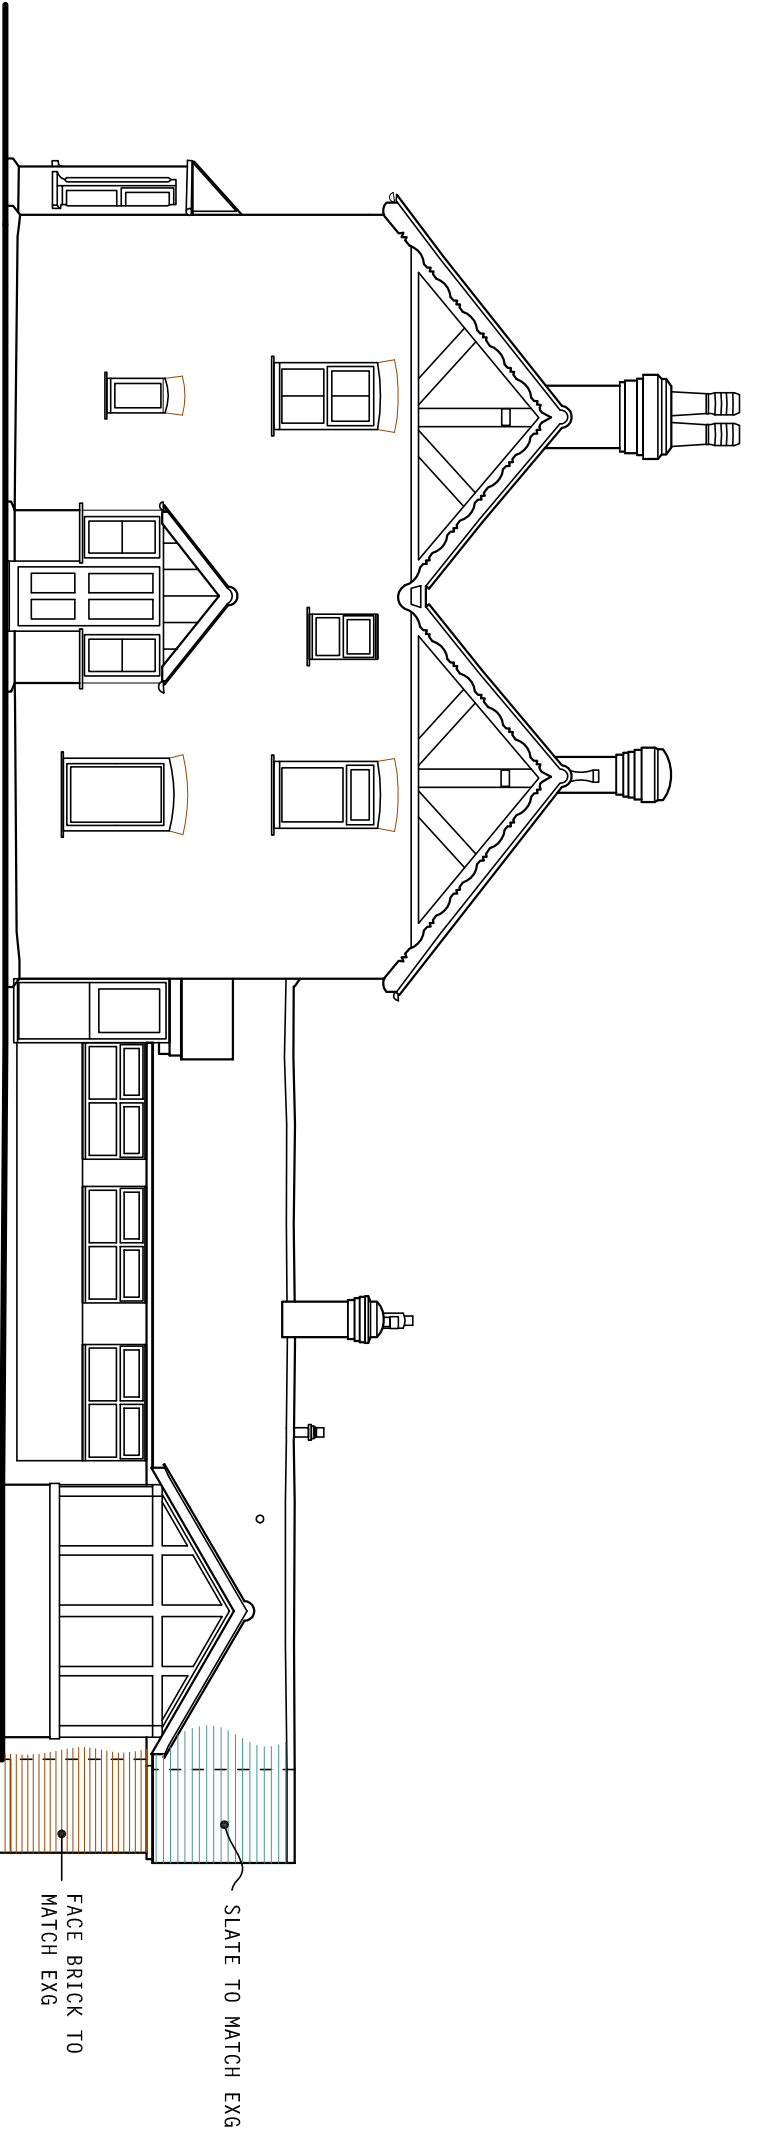

Pilgrim Cottage proposed north elevation
SCALE 1:100

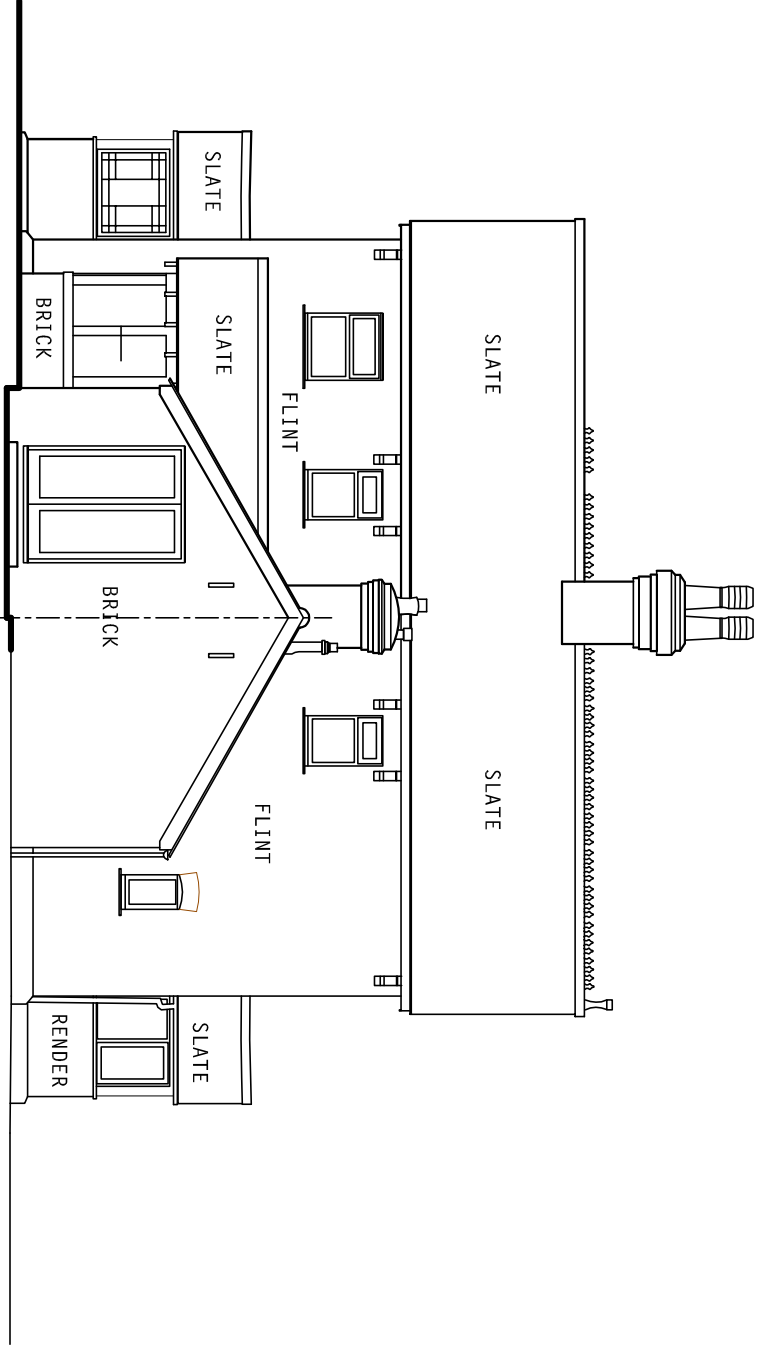


Pilgrim Cottage
existing west elevation
SCALE 1:100

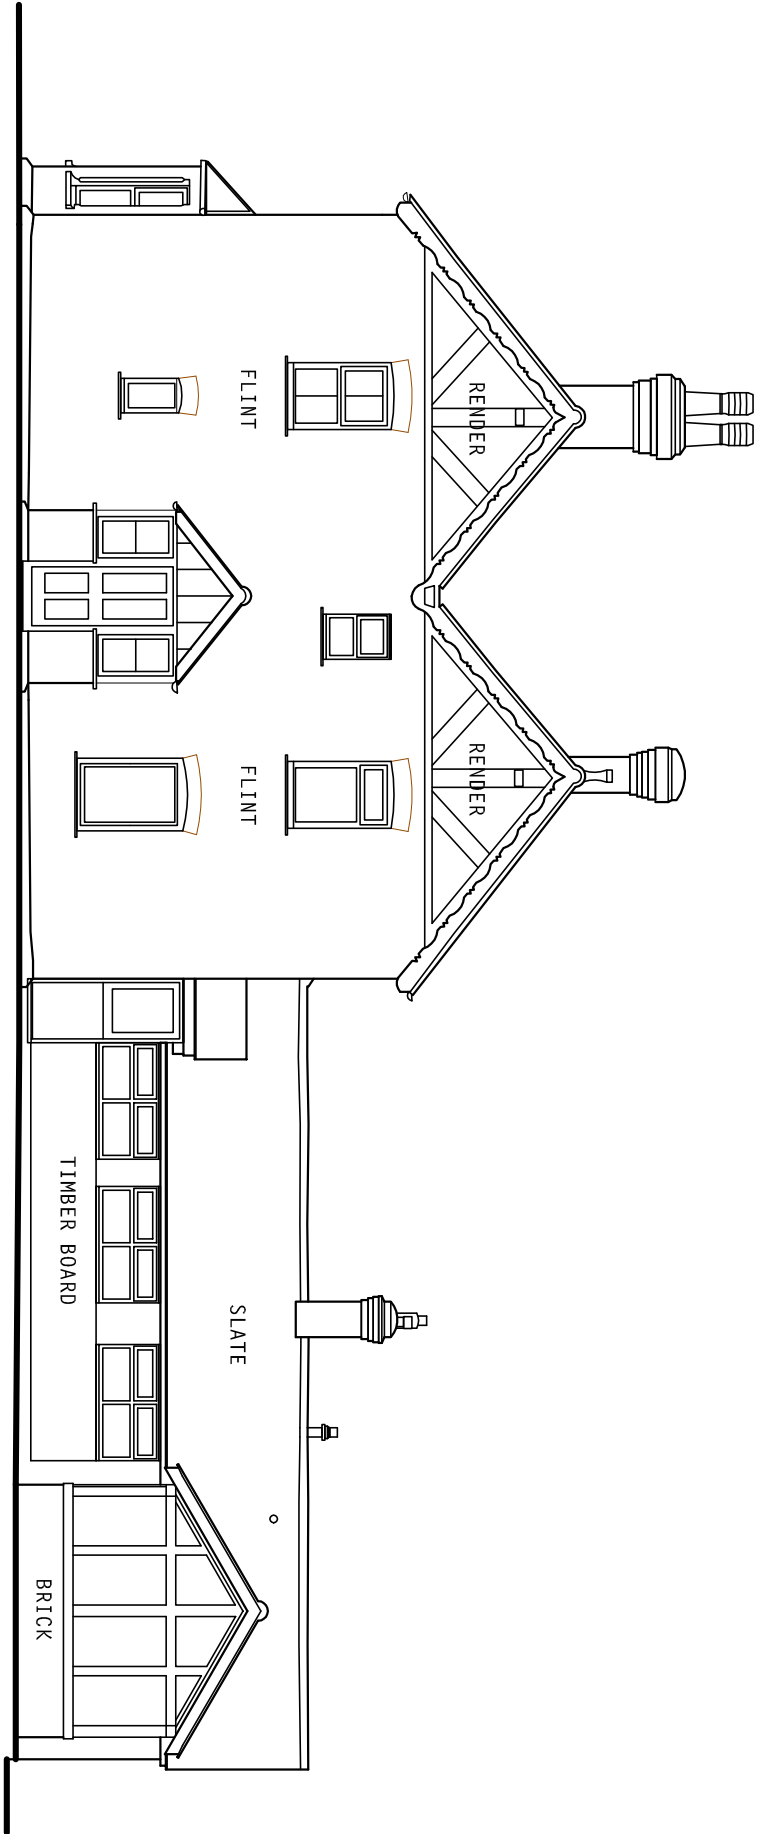

Pilgrim Cottage existing north elevation
SCALE 1:100

planning drawing

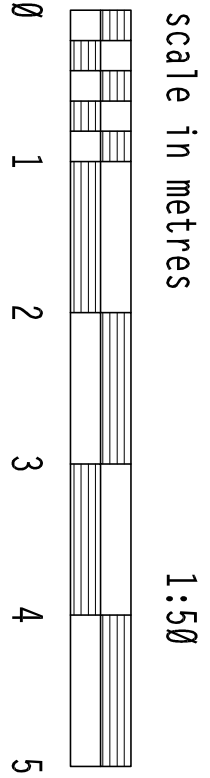

client: Mr & Mrs A. Fullerton

project: proposed single storey addition, Pilgrim Cottage, Dairy Lane, Walberton BN18 0PT

PH DESIGN
architectural consultants
3 Chapel Street, Chichester
W. Sussex PO19 1BU
tel: (01243) 781760

project: 20/C05
drawing no: 10c
date: Nov 2020

