



Pilgrim Cottage
MR & MRS A. FULLERTON

Murroes
MR & MRS N. FULCHER

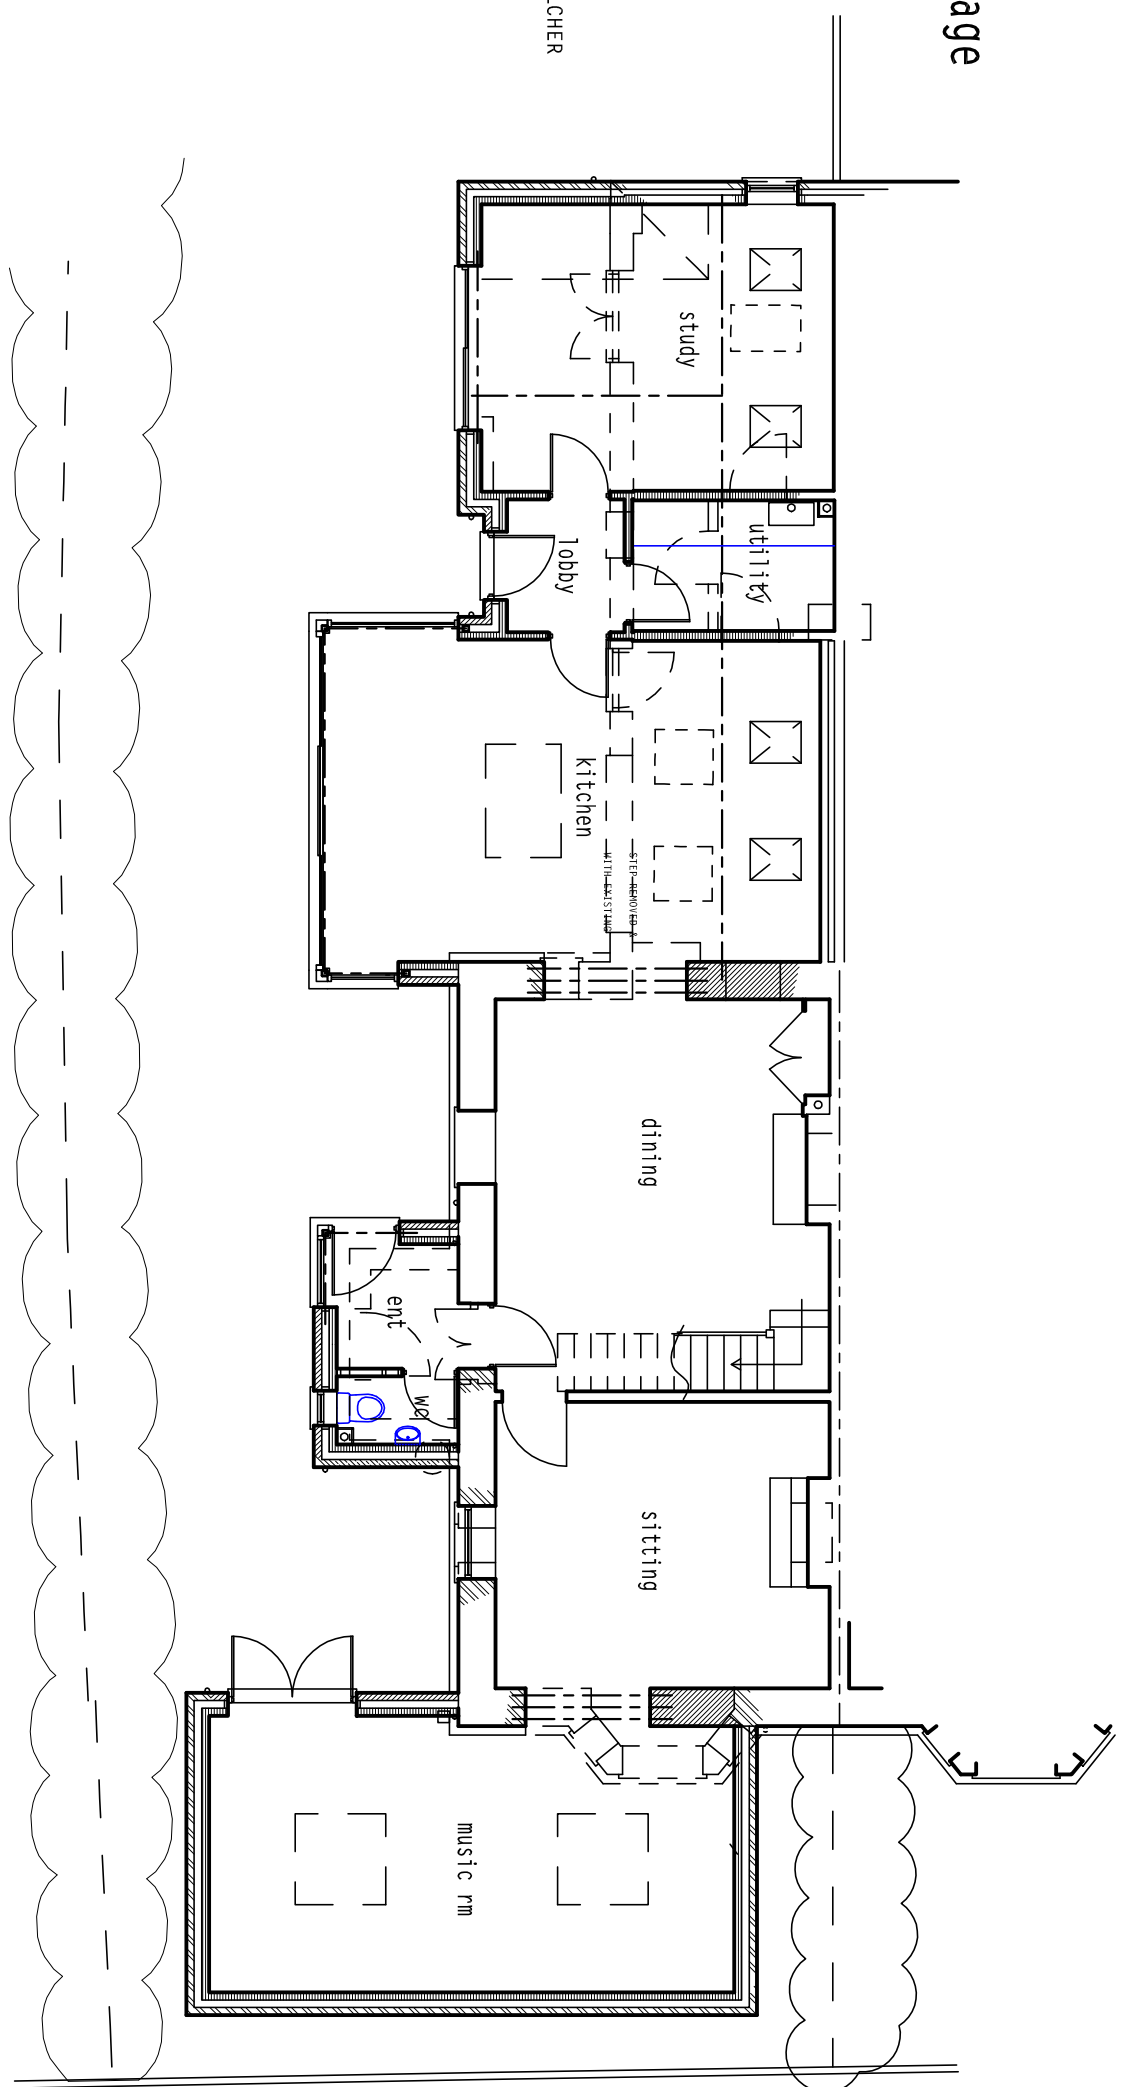


as approved additions
SCALE 1:100
WORKS COMMENCED
WA/36/20/HH
WA/53/20/NN

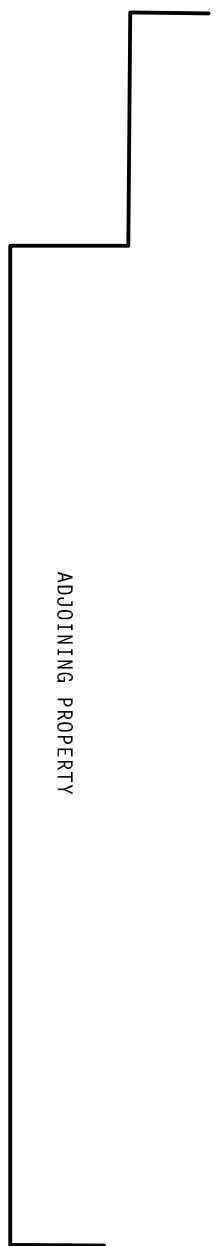


HEDGE APPROX 2.5M HIGH

Pilgrim Cottage
MR & MRS A. FULLERTON


Murroes
MR & MRS N. FULCHER

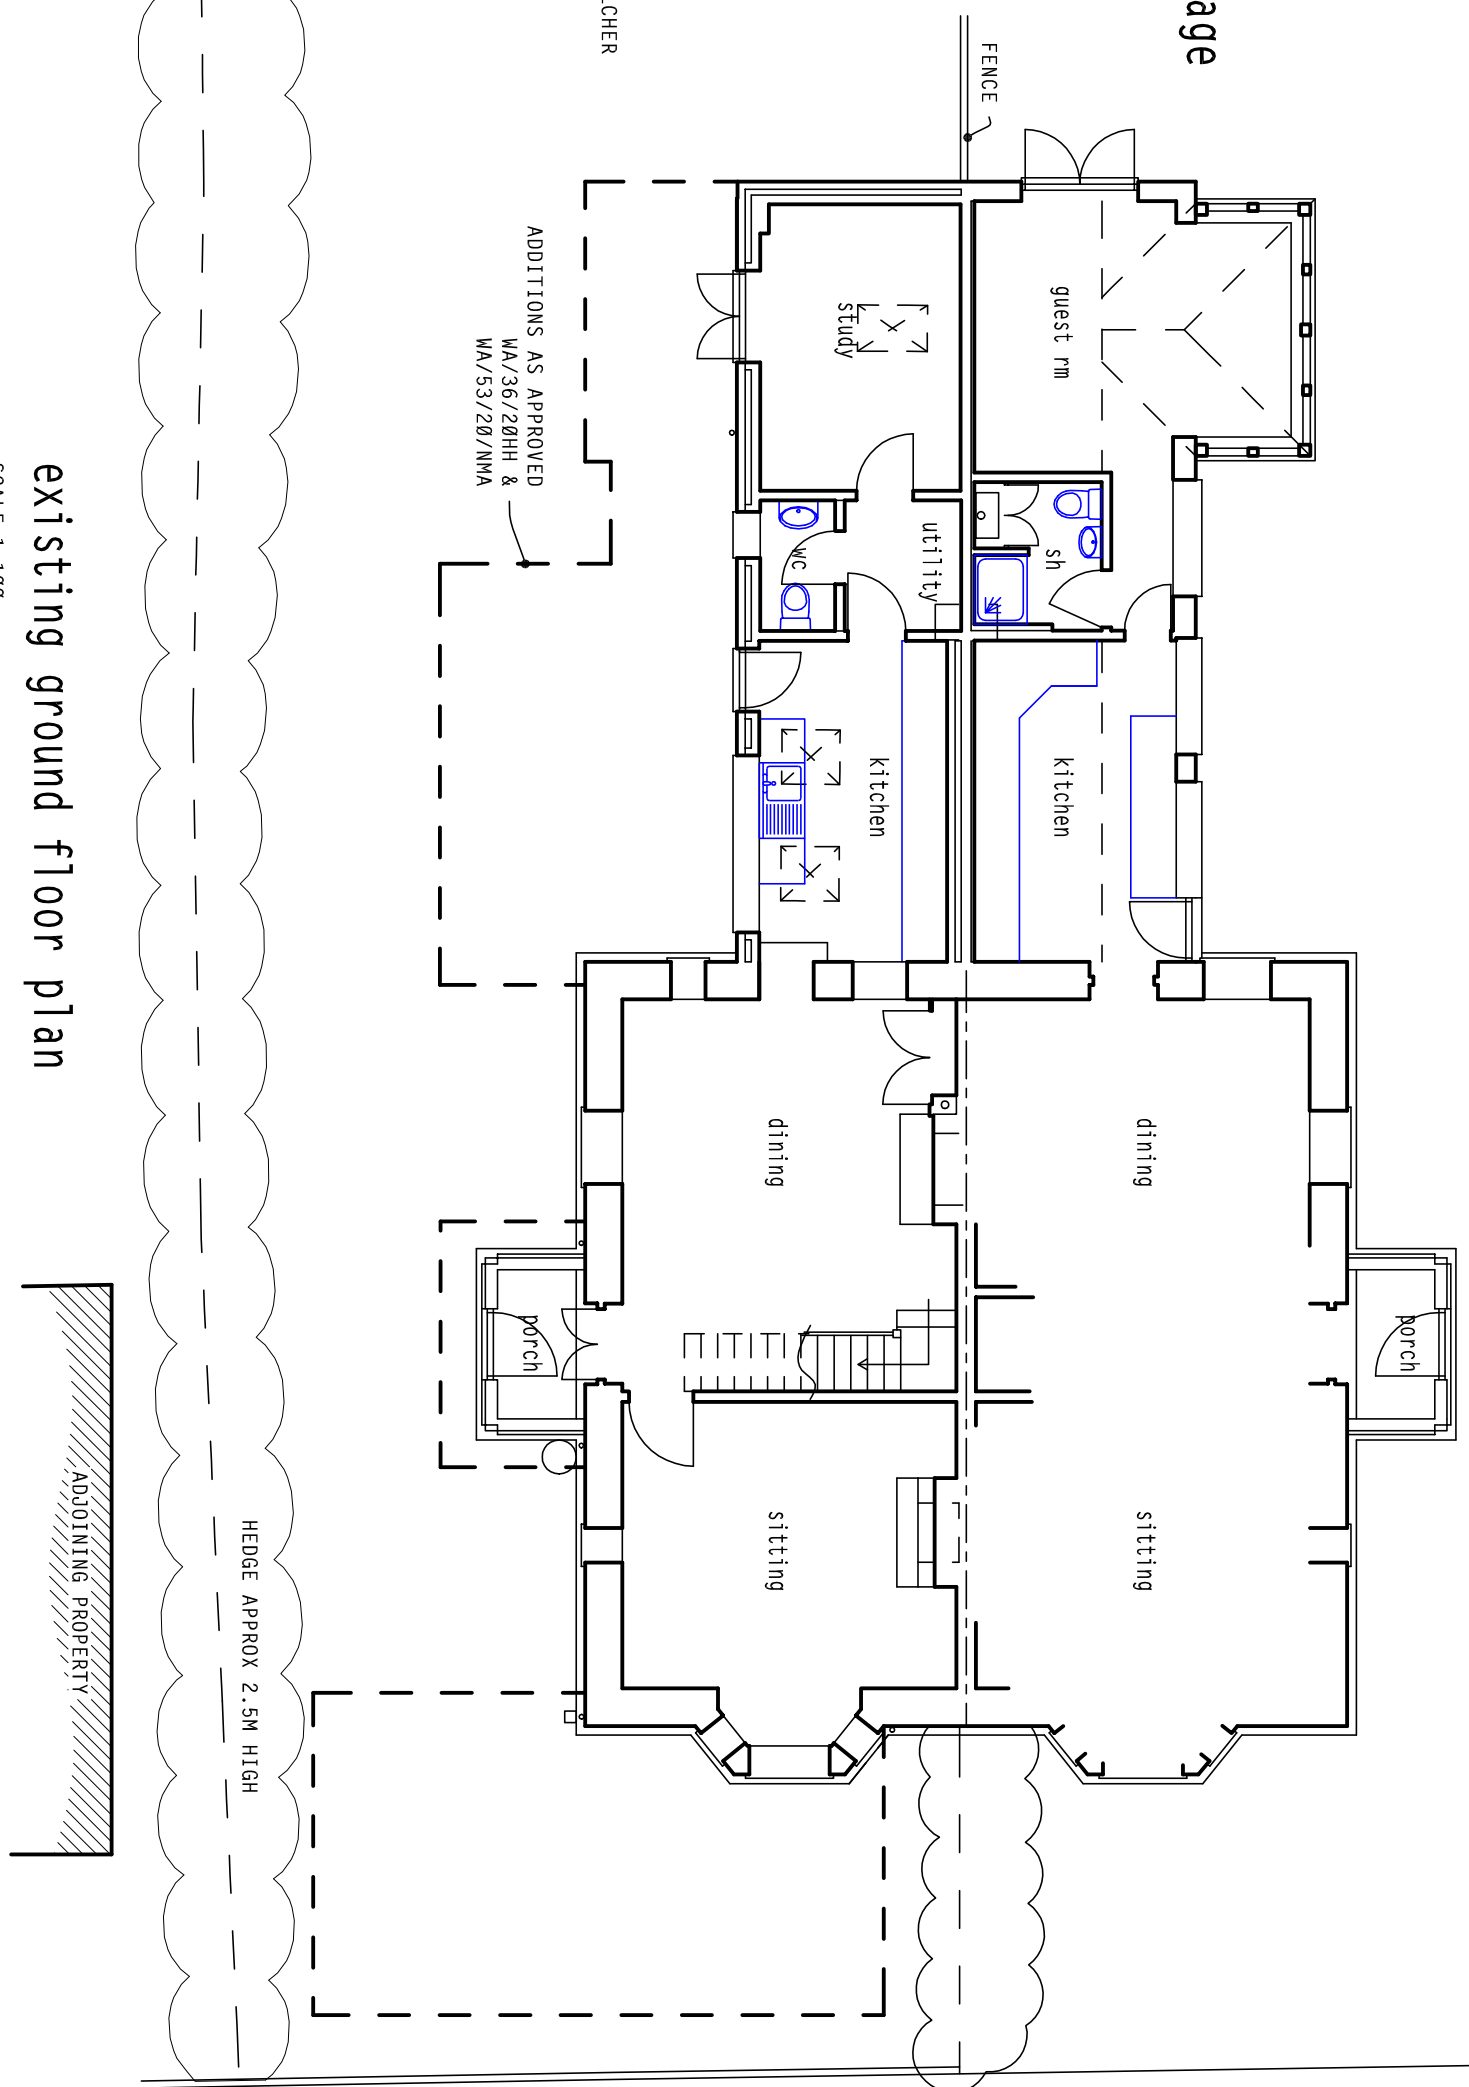


existing ground floor plan
SCALE 1:100

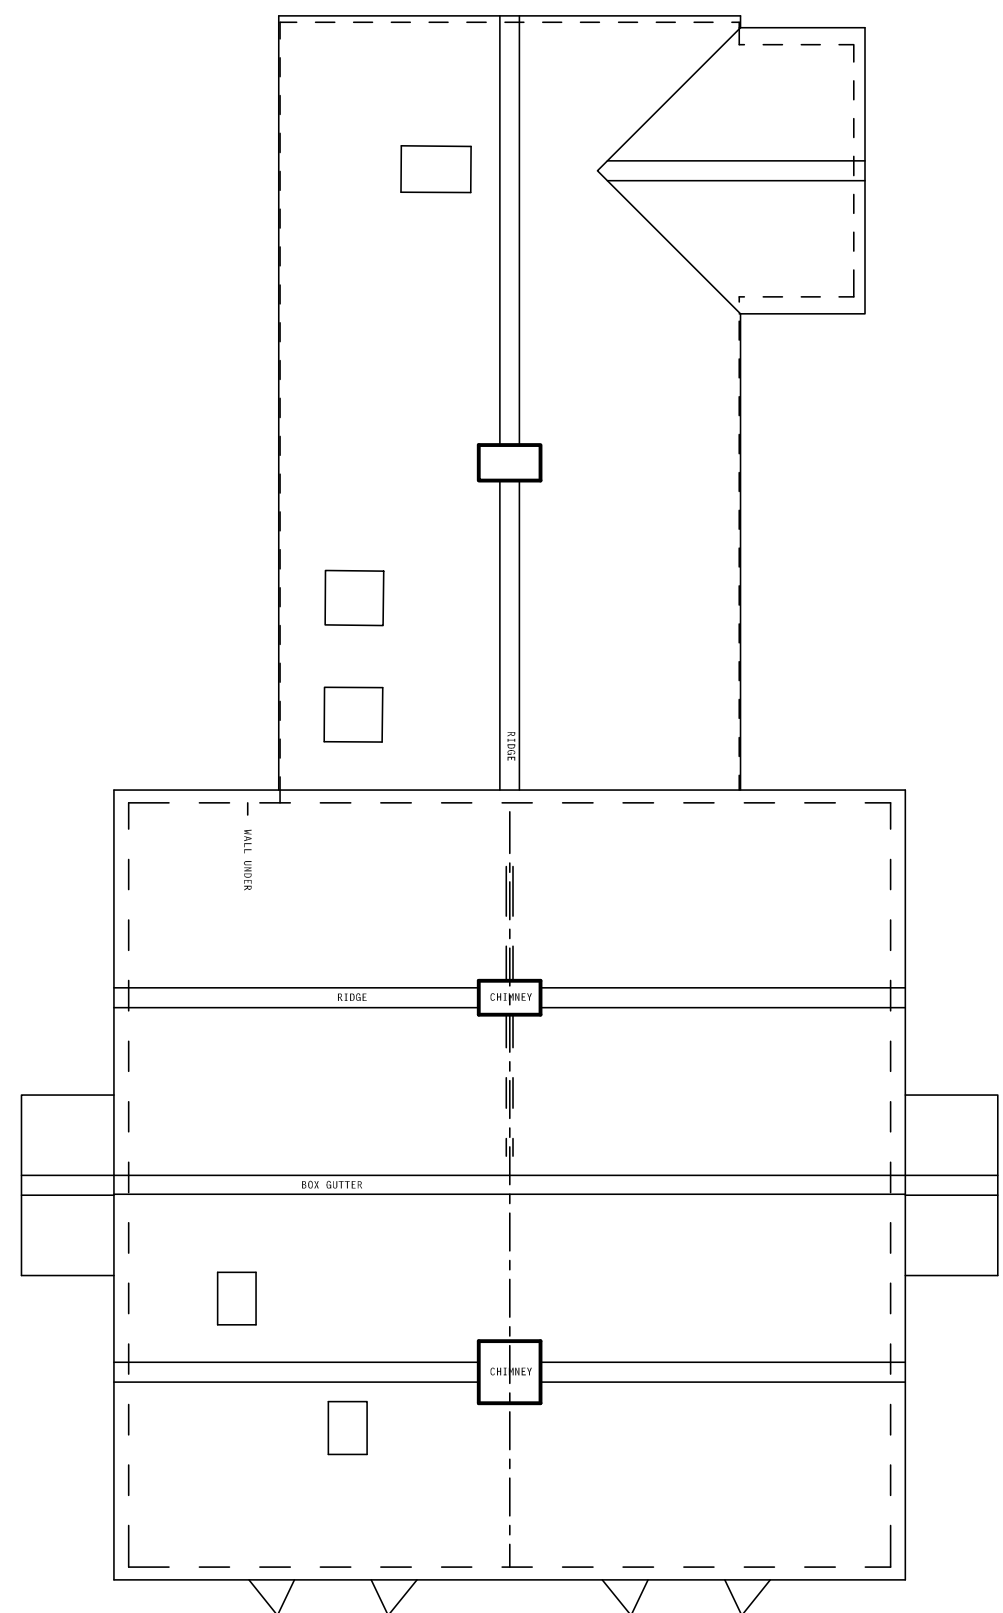

existing roof plan
SCALE 1:100


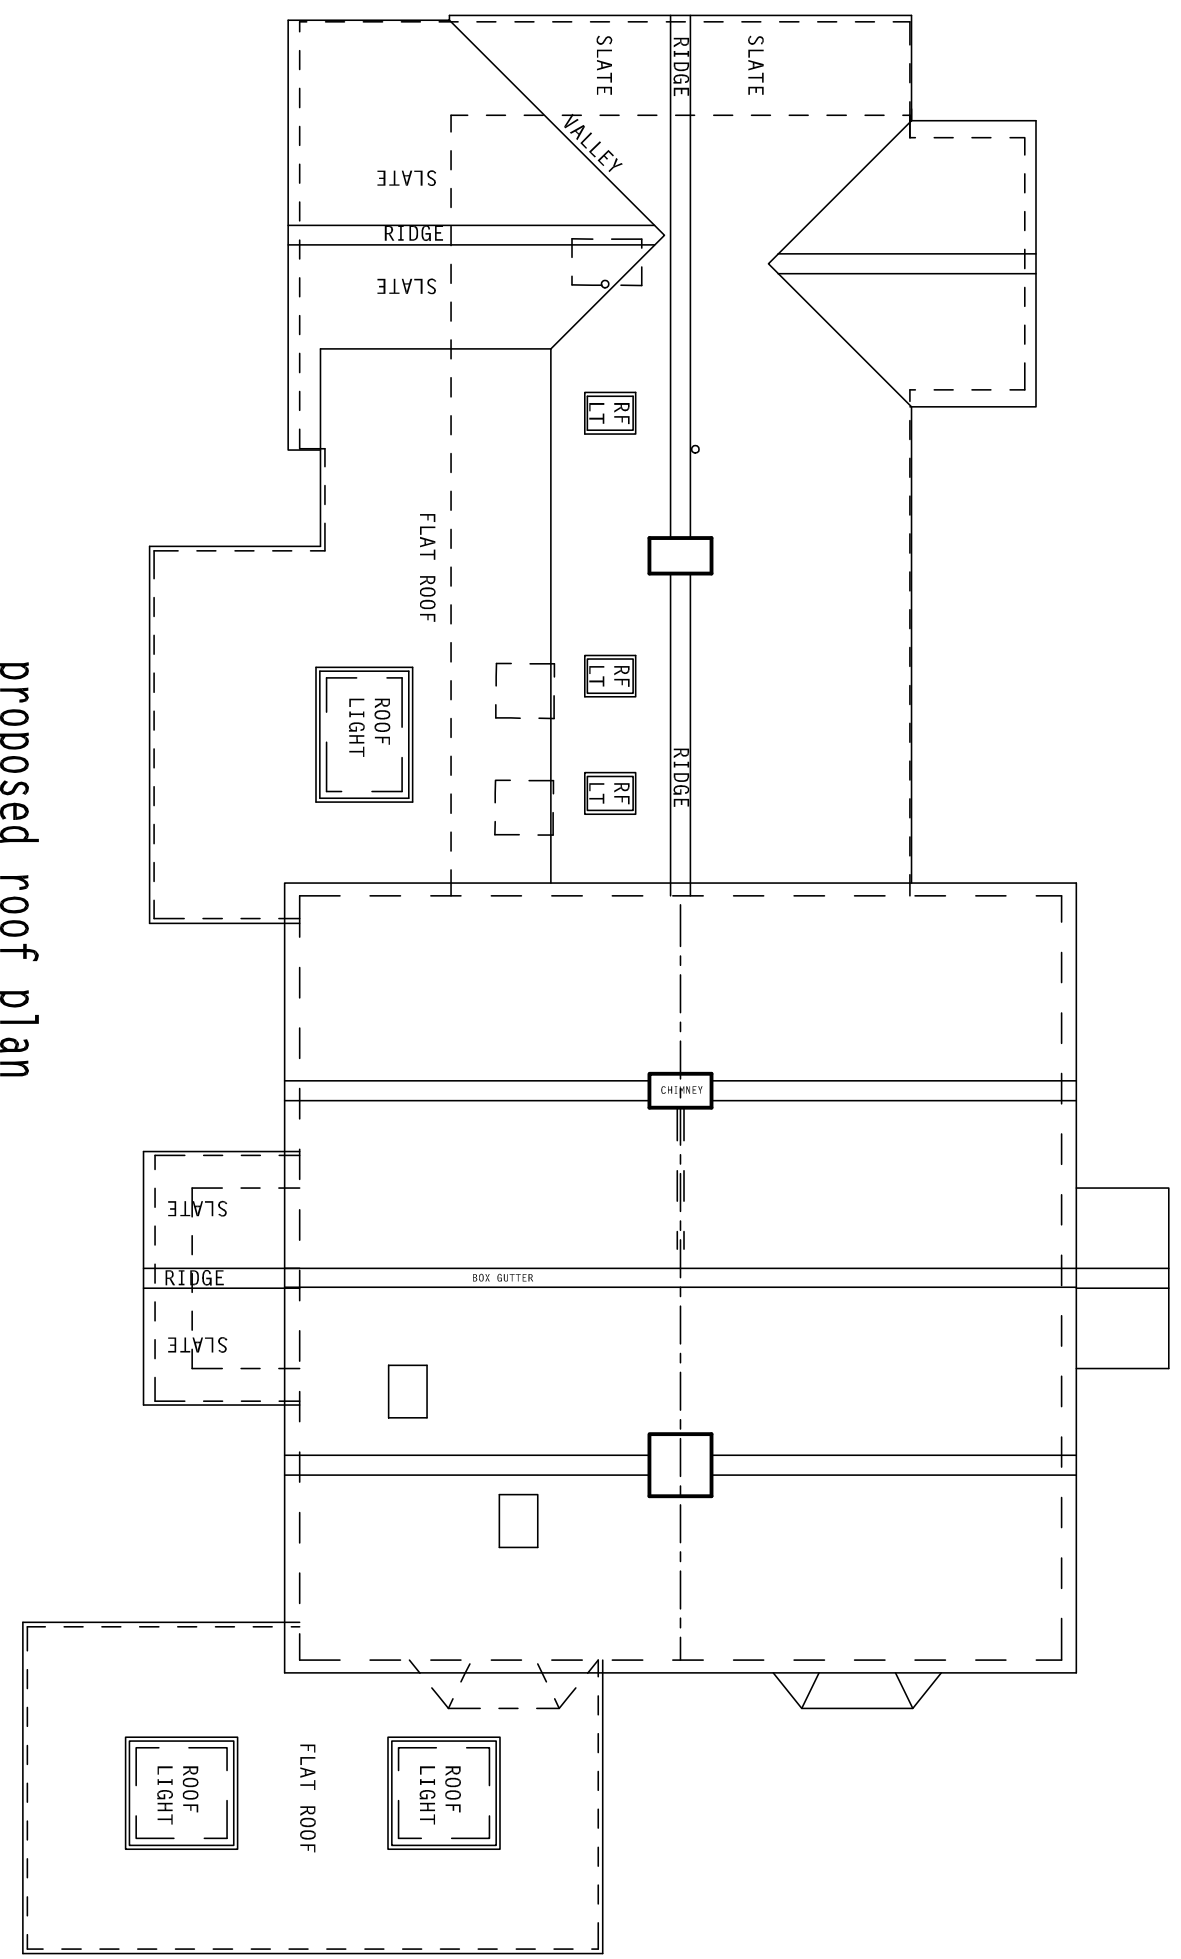


proposed roof plan
SCALE 1:100

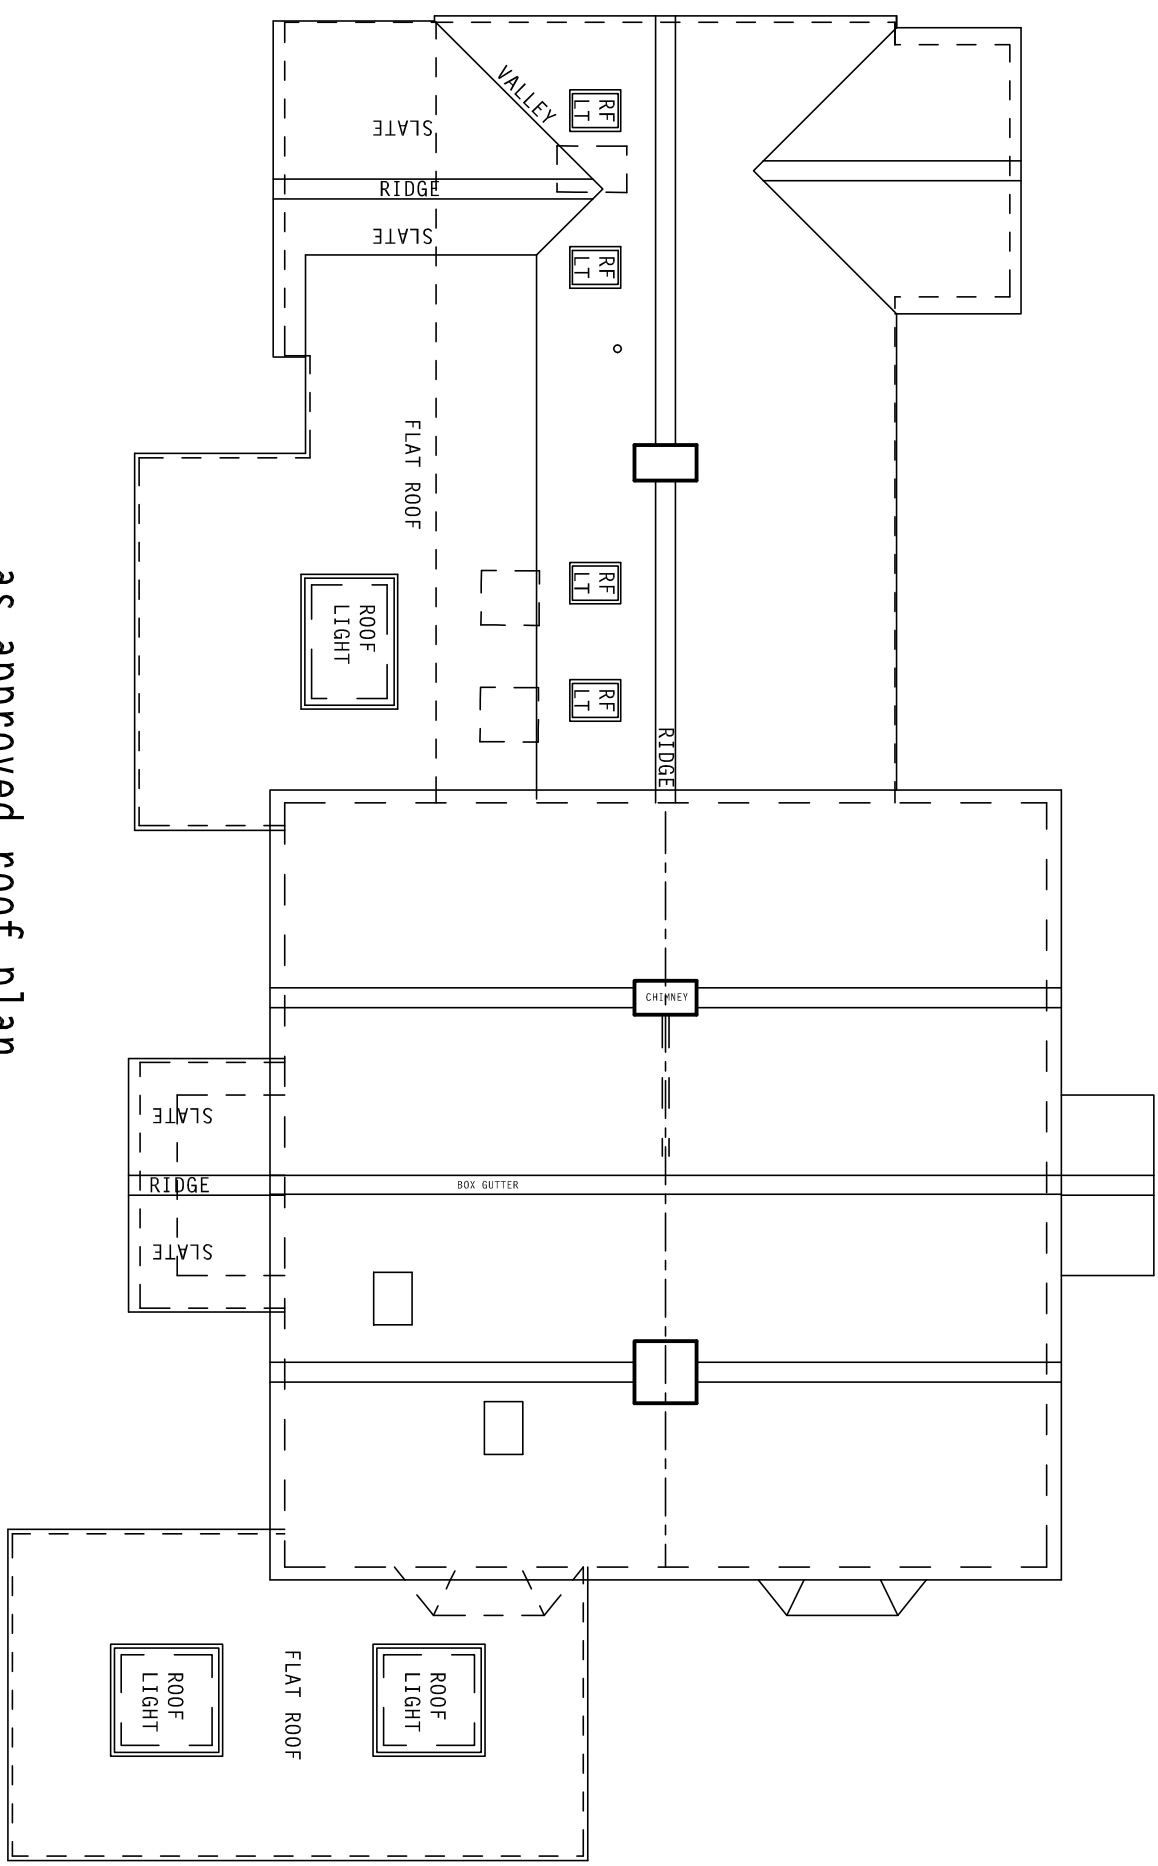

as approved roof plan
SCALE 1:100
WORKS COMMENCED
WA/36/20/HH
WA/53/20/NN

planning drawing

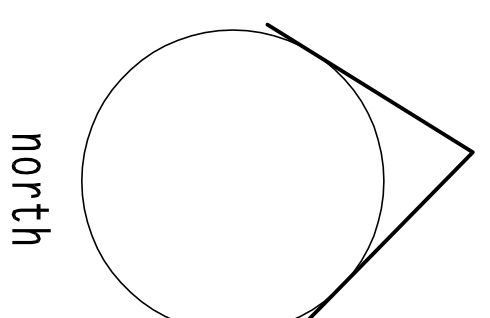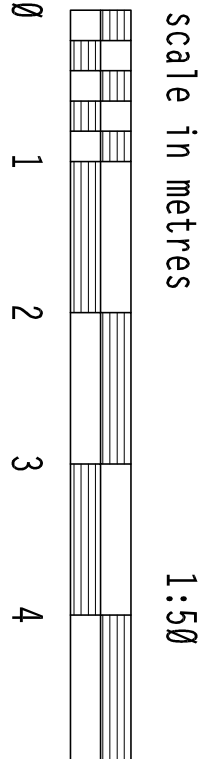

client: Mr & Mrs N. Fulcher
project: proposed single storey addition, Murroes
Dairy Lane, Walberton
BN18 0PT

PH DESIGN

architectural consultants
3 chapel street chichester
W. SUSSEX PO19 1BU
tel: (01243) 781760

project: 20/005
drawing no: 12
date: Nov 2020

