



notes:
1. this drawing is the copyright of PH Design and is not to be reproduced without consent.
2. The contractor is to check all dimensions and levels before site works commence and/or preparation of working drawings.
revision date amendment


--	--	--

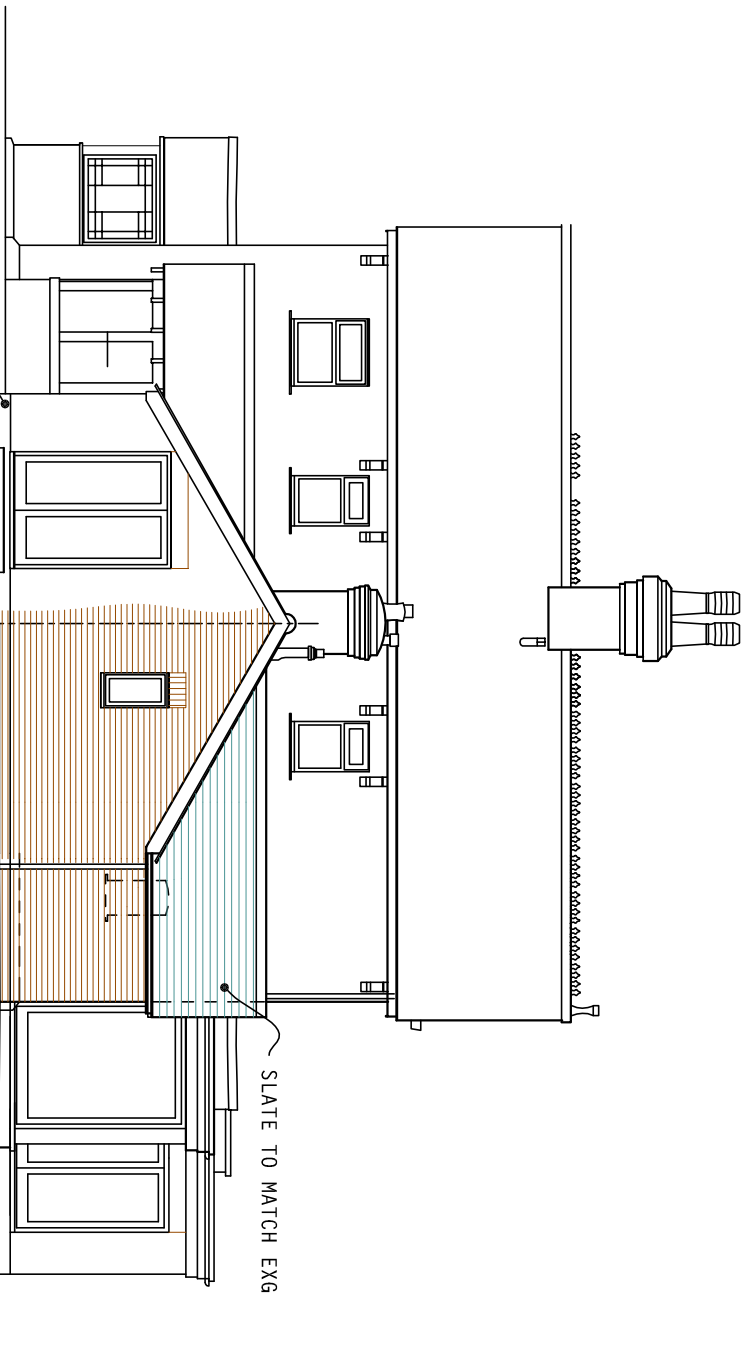


Pilgrim Cottage
proposed west elevation
SCALE 1:100

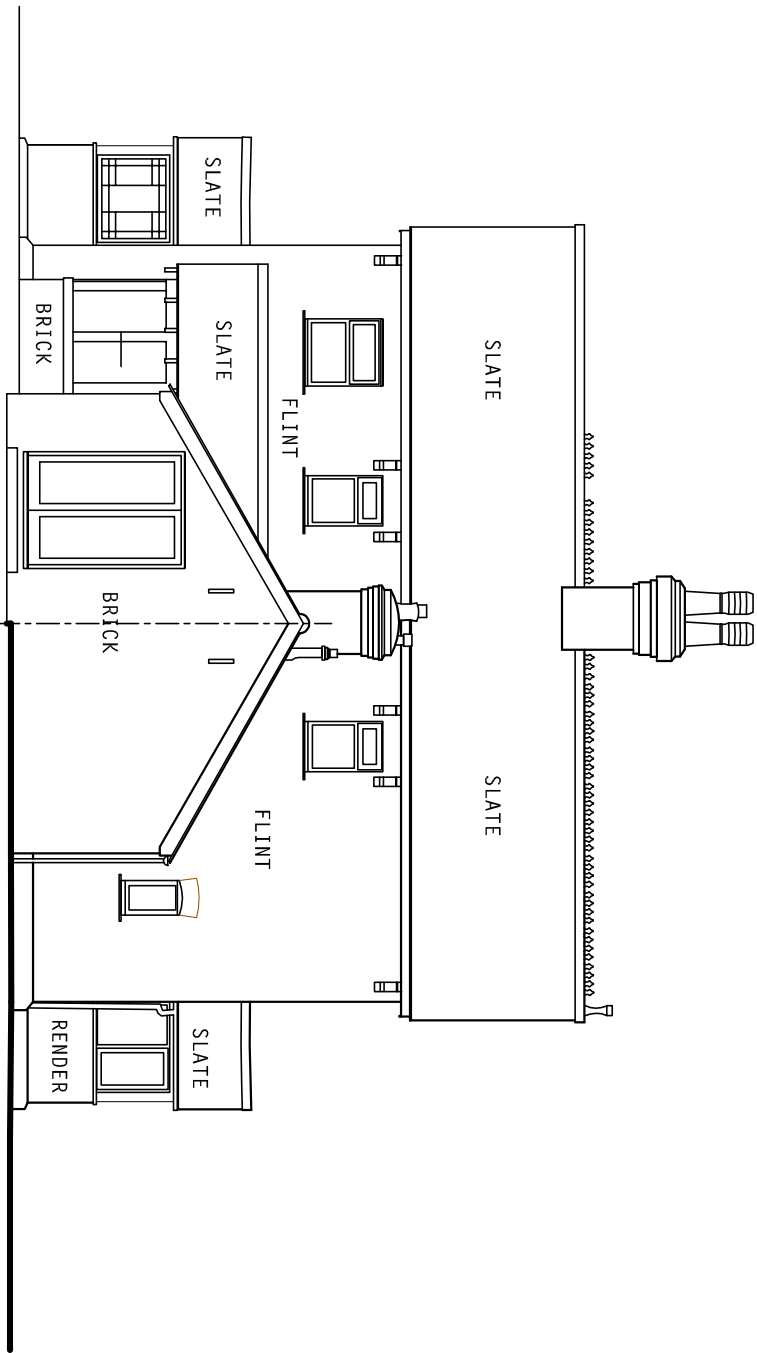


Pilgrim Cottage
existing west elevation
SCALE 1:100

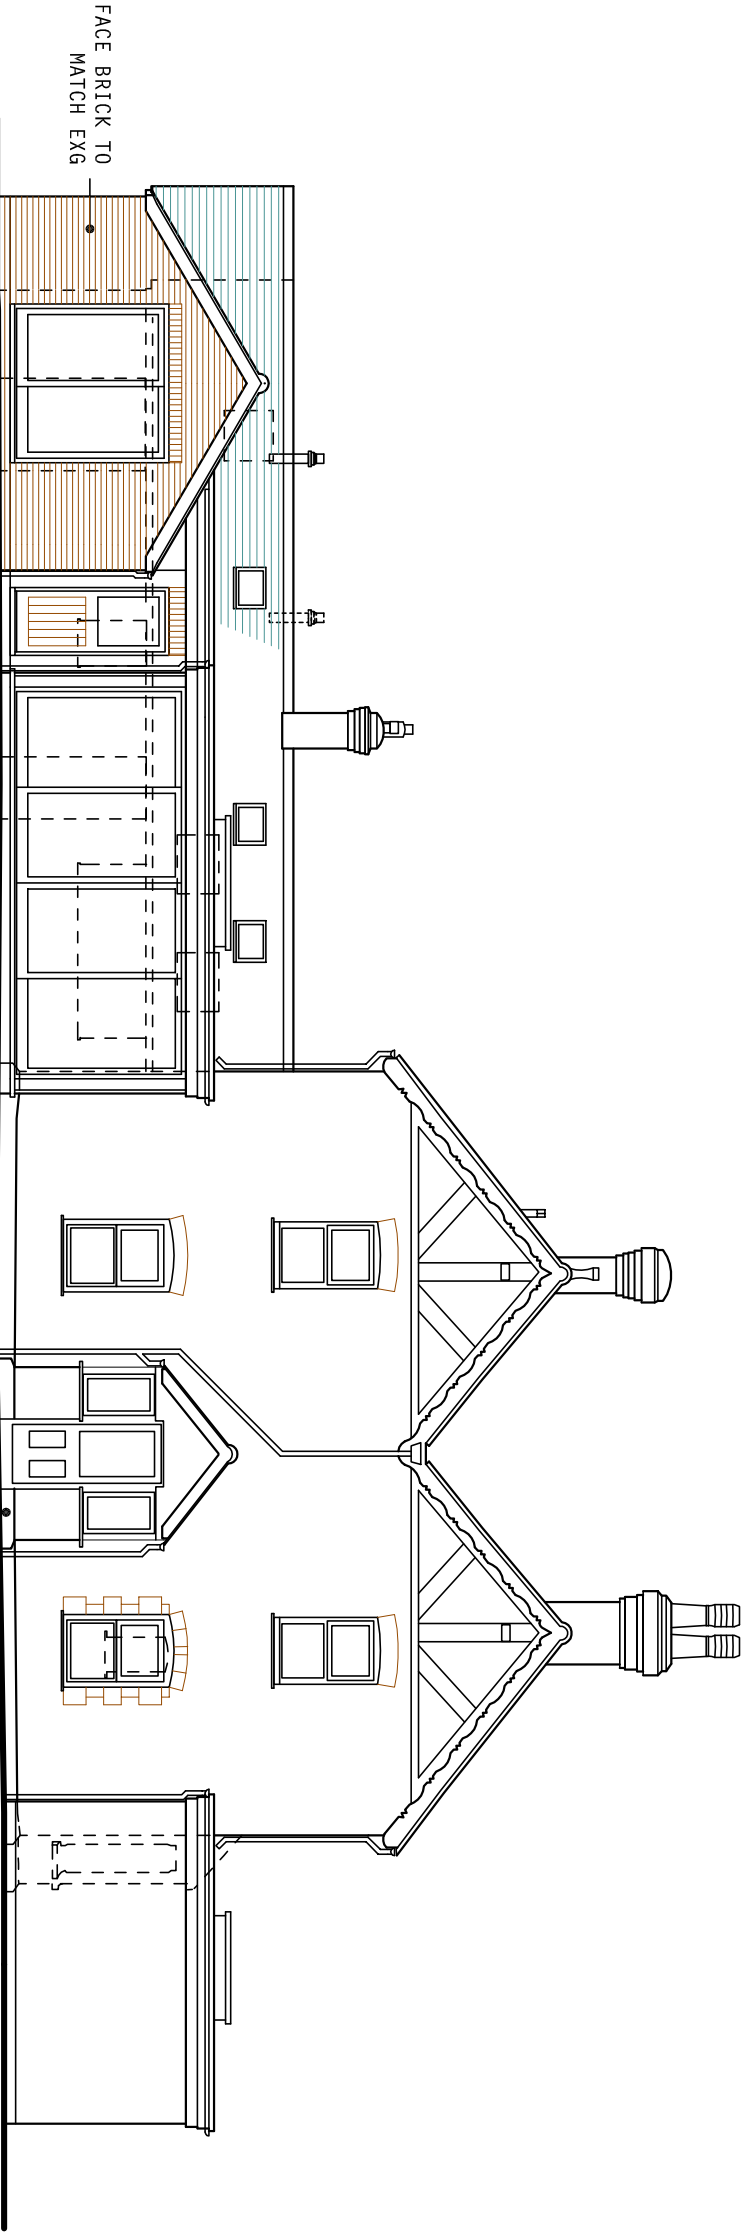


Murroes proposed south elevation
SCALE 1:100

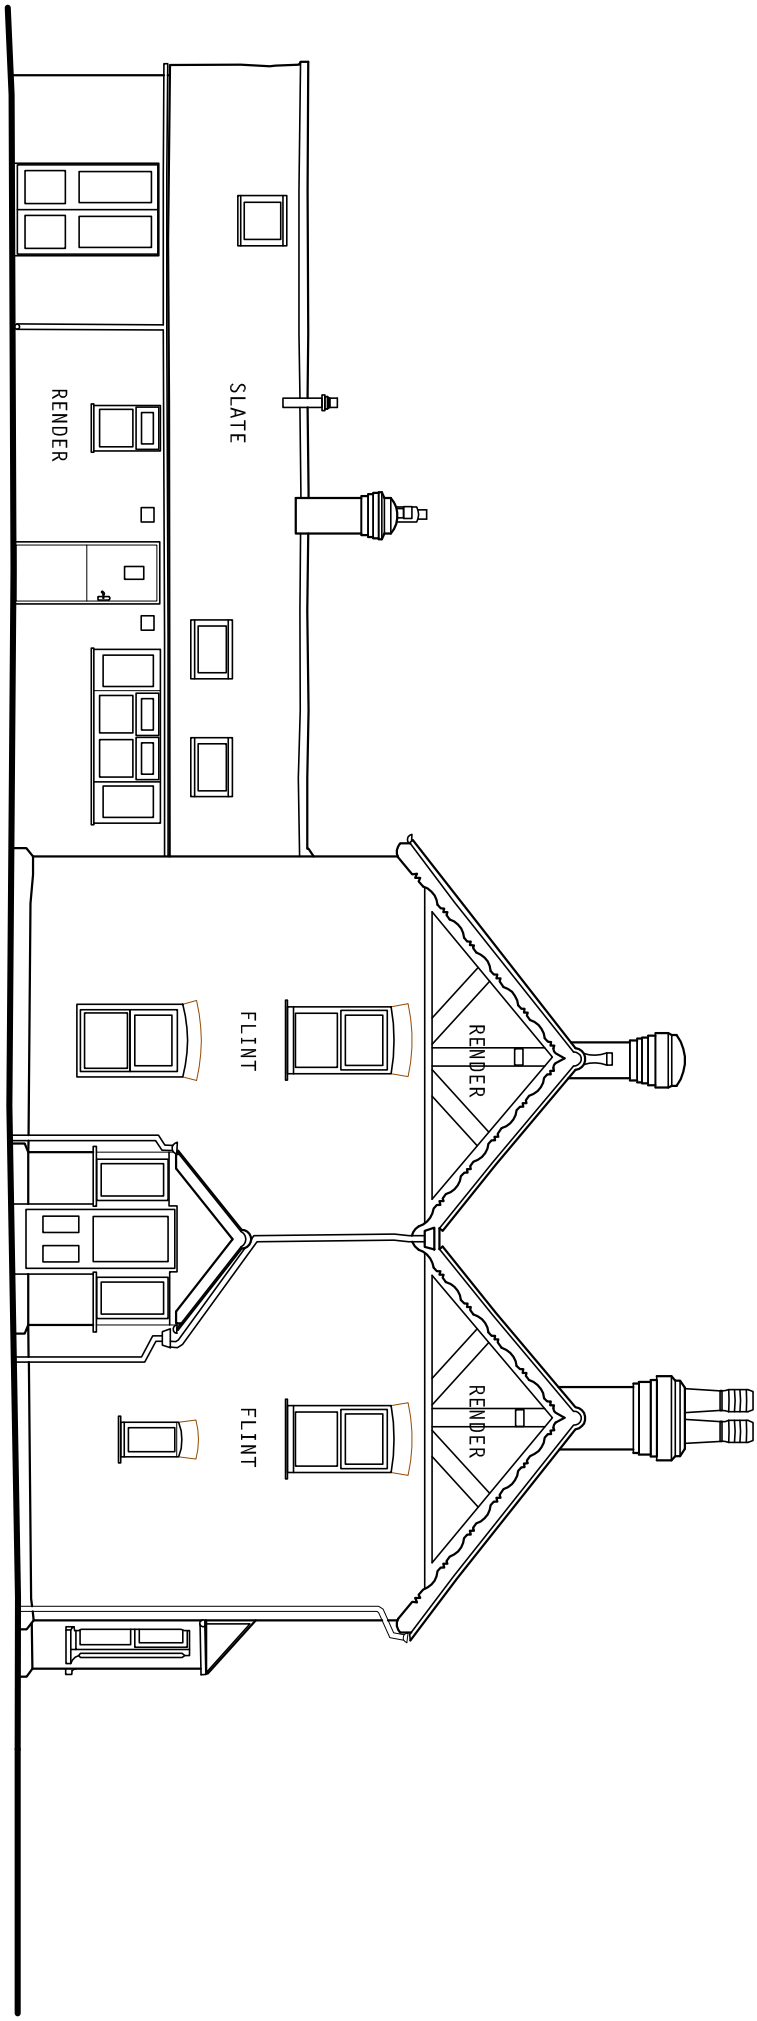

Murroes existing south elevation
SCALE 1:100

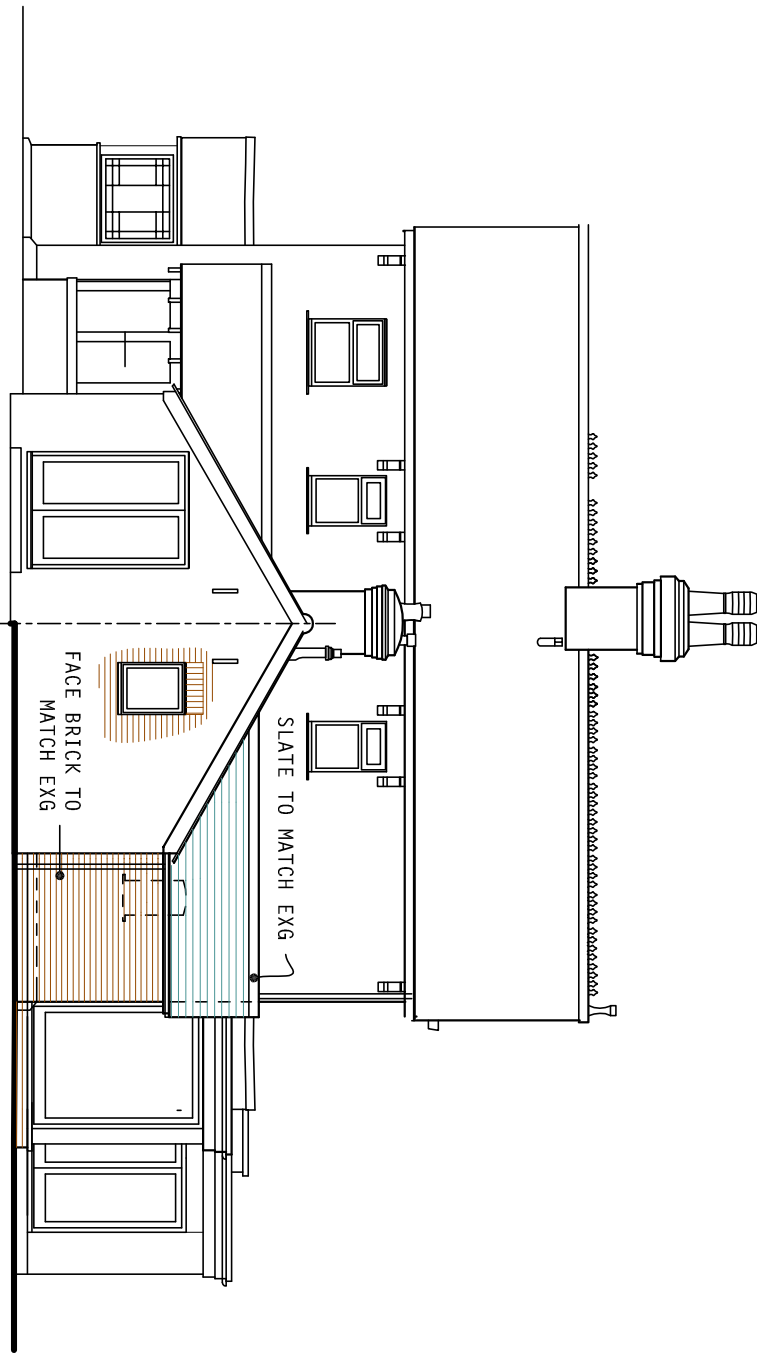


Murroes as approved west elevation
SCALE 1:100
WORKS COMMENCED
SUBJECT TO WA/26/28/HH & WA/53/28/NMK

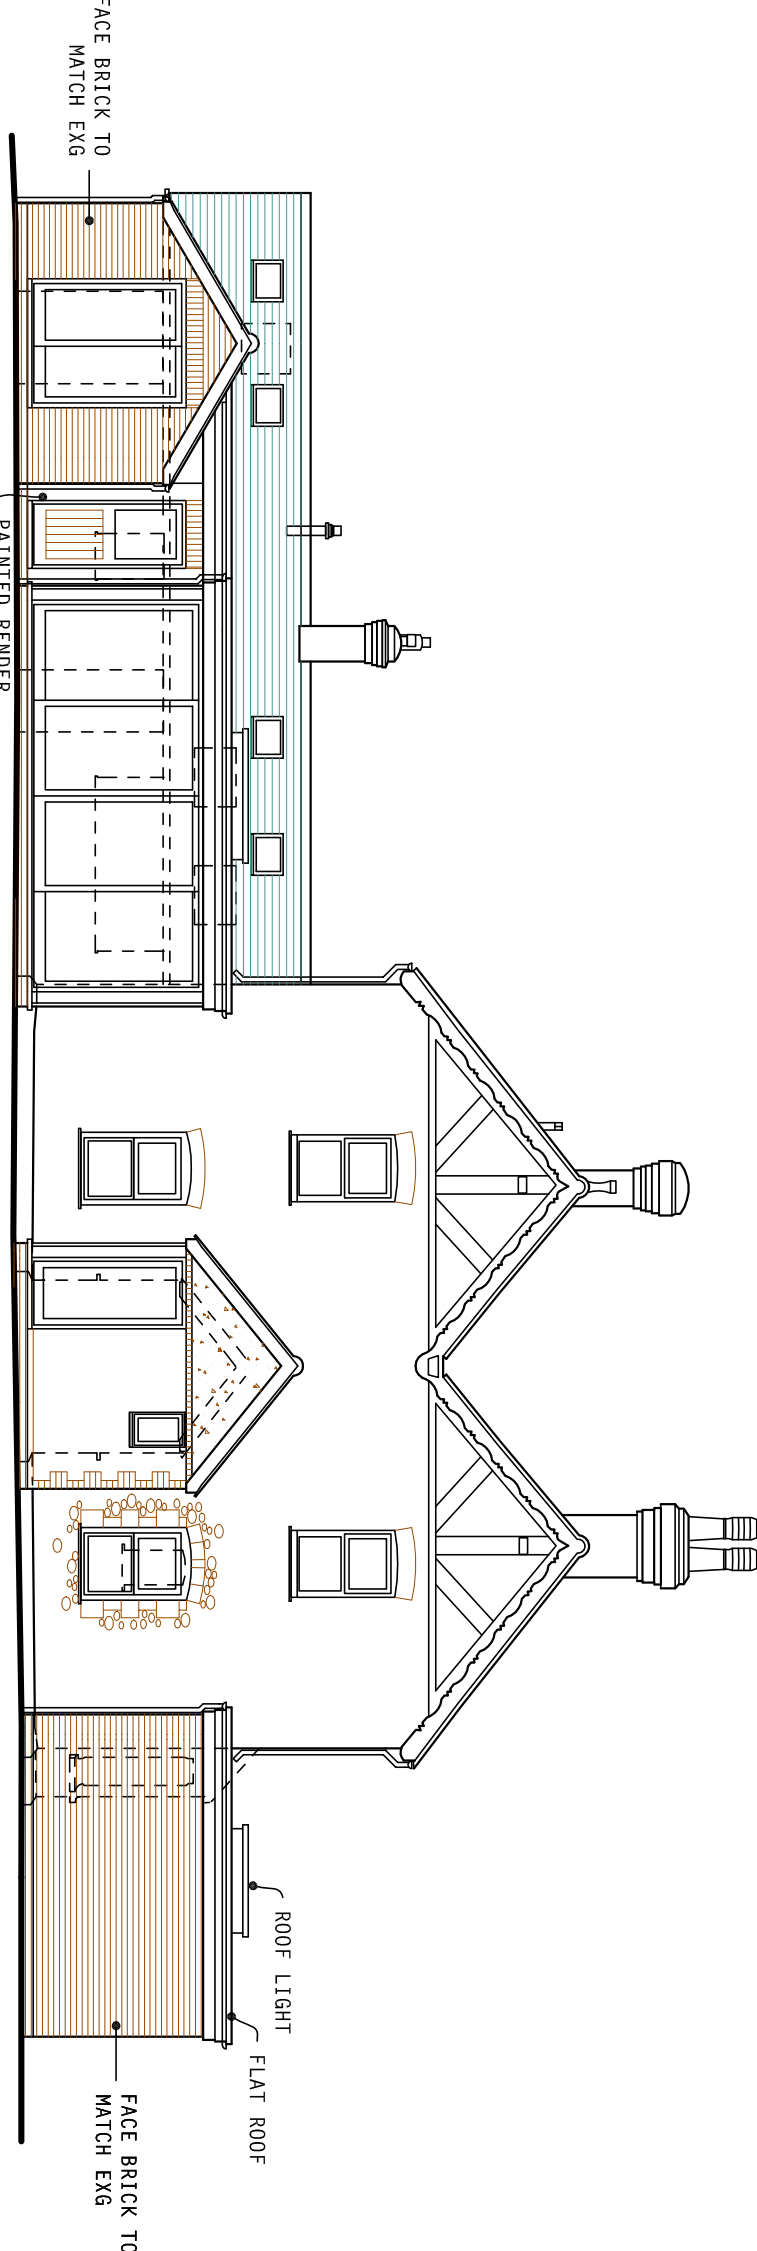

Murroes as approved south elevation
SCALE 1:100
WORKS COMMENCED
SUBJECT TO WA/26/28/HH & WA/53/28/NMK

planning drawing

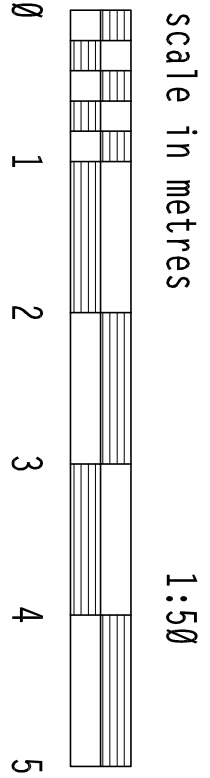

client: Mr & Mrs N. Fulcher &

project: proposed single storey
addition, Murroes
Dairy Lane, Walberton
BN18 0PT

PH DESIGN

architectural consultants
3 chapel street chichester
W. sussex PO19 1BU
tel: (01243) 781760

project: 20/C05
drawing no: 14
date: Nov 2020

