


THIS DRAWING WAS PRODUCED
USING INFORMATION TAKEN FROM
HISTORIC AS BUILT DRAWINGS

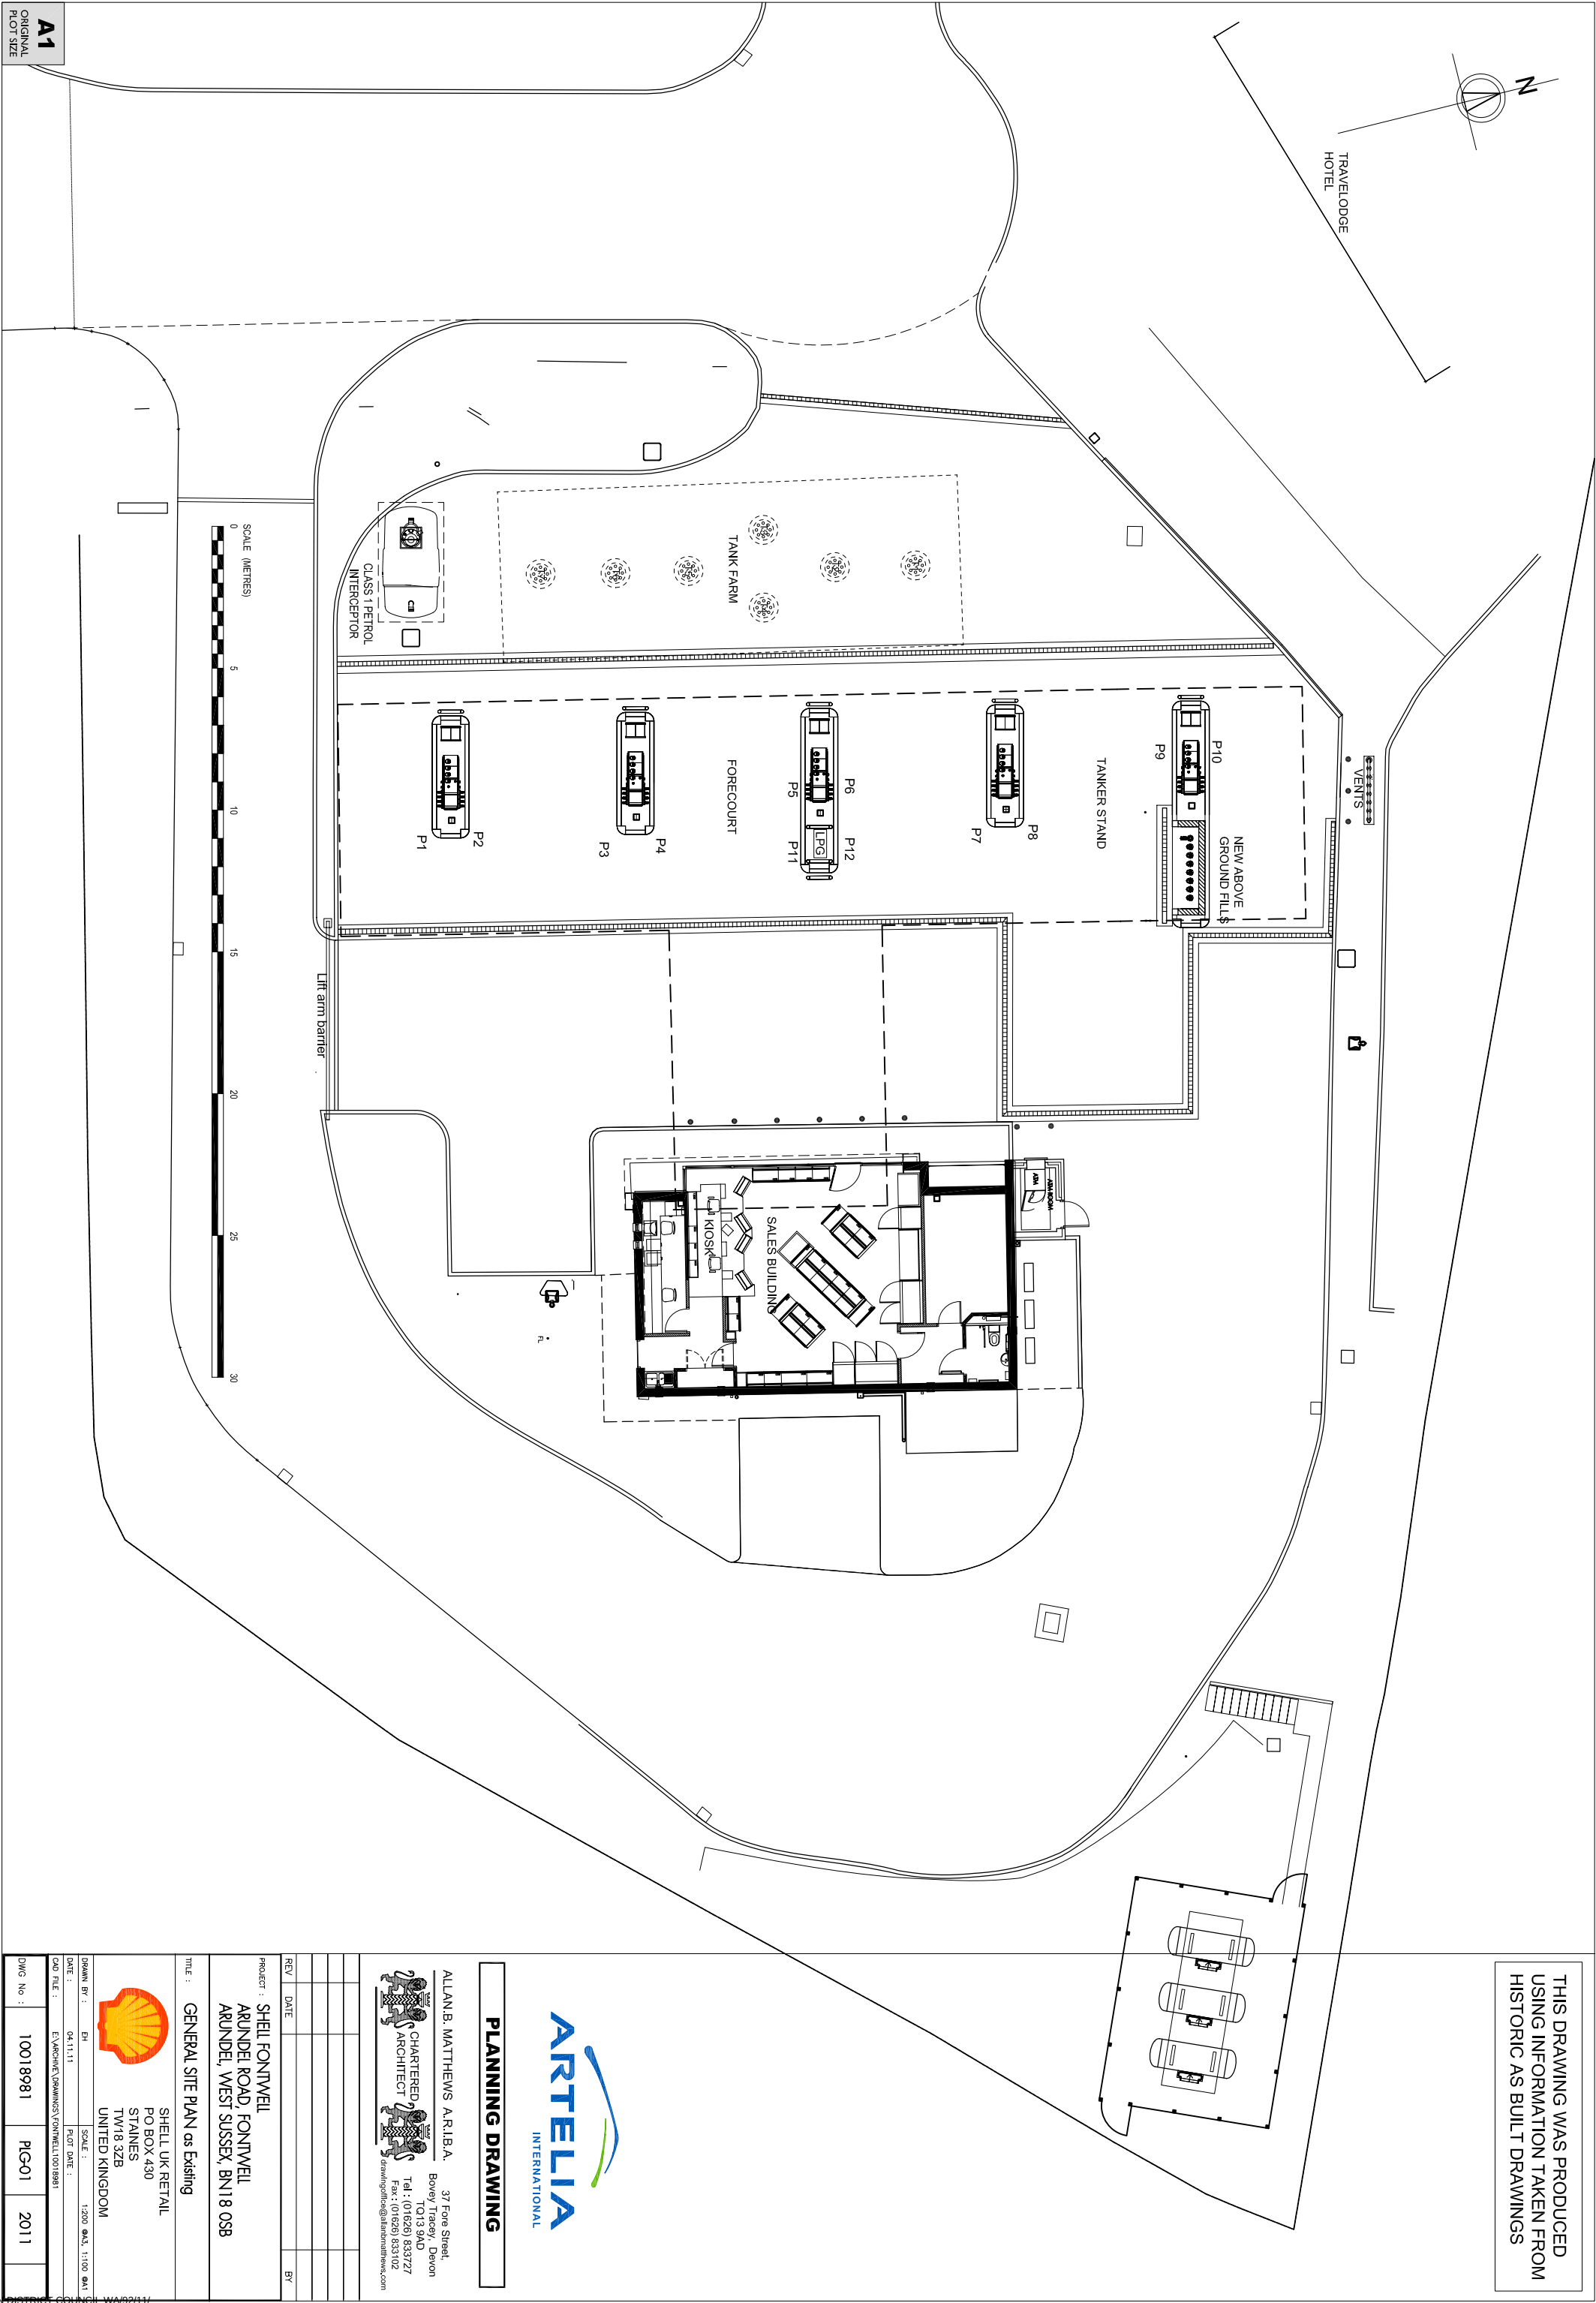

PLANNING DRAWING



ALLAN.B. MATTHEWS A.R.I.B.A. 37 Fore Street,
Bovey Tracey, Devon
TQ13 9AD
Tel : (01626) 833727
Fax : (01626) 833102
drawingoffice@allanbmattthews.com



PROJECT : SHELL FONTWELL
ARUNDEL ROAD, FONTWELL
ARUNDEL, WEST SUSSEX, BN18 0SB

TITLE : GENERAL SITE PLAN as Existing



SHELL UK RETAIL
PO BOX 430
STAINES
TW18 3ZB
UNITED KINGDOM

DRAWN BY :	EH	PLOT DATE :	1200	SCALE :	A4, 1:100	DATE :	04.11.11
DWG FILE :	ET_ARCHITECT_DRAWMING_FONTWELL_10018981						
DWG No :	10018981	PLG-01	2011				

A1
ORIGINAL
PLOT SIZE