




THIS DRAWING WAS PRODUCED
USING INFORMATION TAKEN FROM
HISTORIC AS BUILT DRAWINGS

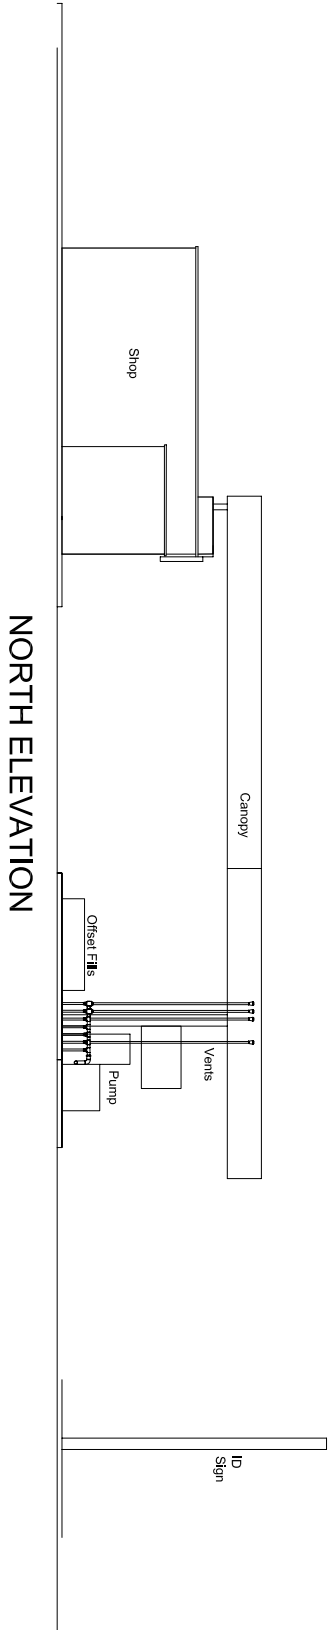


NORTH ELEVATION

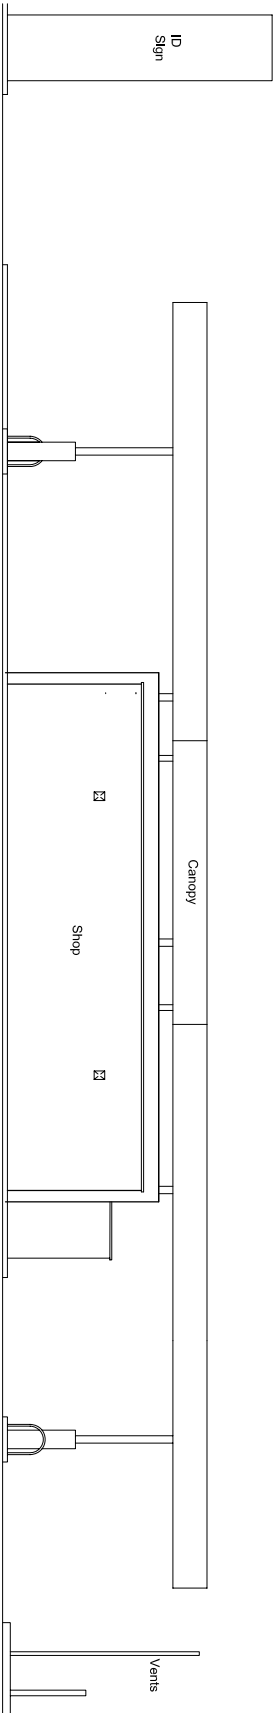

EAST ELEVATION

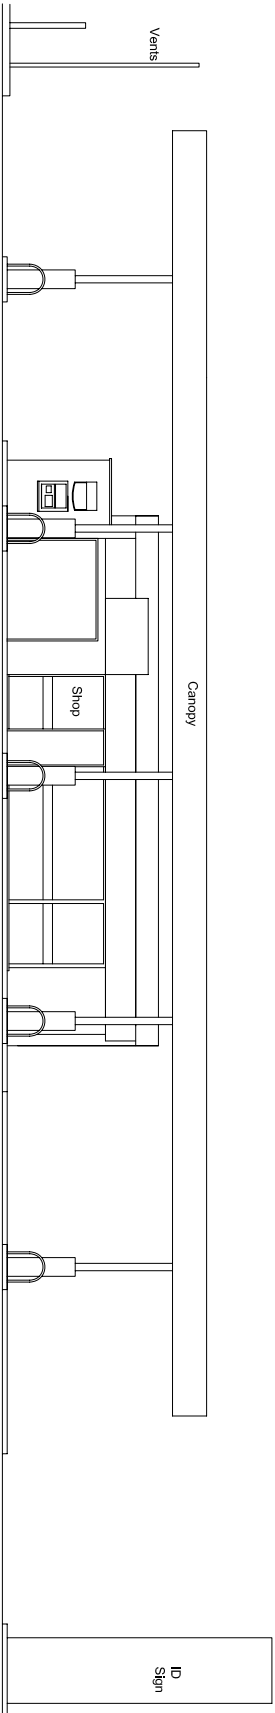

WEST ELEVATION

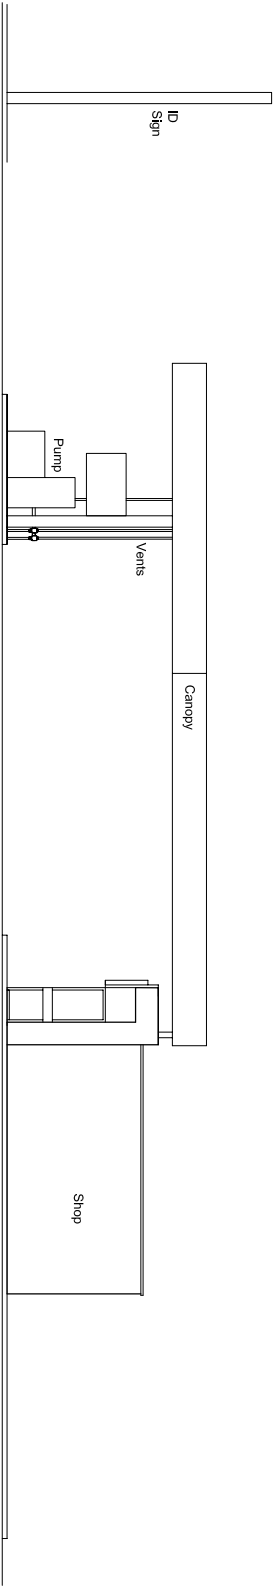

SOUTH ELEVATION



A1
ORIGINAL
PLOT SIZE



PLANNING DRAWING

ALLAN.B. MATTHEWS A.R.I.B.A. 37 Fore Street,
Bovey Tracey, Devon
TQ13 9AD
Tel : (01626) 833727
Fax : (01626) 833102
a.b.matthews@arteliamathews.com



REV	DATE	BY
PROJECT : SHELL FONTWELL ARUNDEL ROAD, FONTWELL ARUNDEL, WEST SUSSEX, BN18 0SB		
TITLE : SITE ELEVATIONS as Existing		



SHELL UK RETAIL
PO BOX 430
STAINES
TW18 3ZB
UNITED KINGDOM

DRAWN BY :	EH	SCALE :	1:200 &A5, 1:100 &A1
DATE :	04.11.11	PLOT DATE :	
DWG FILE :	E:\ARCHITECT\DRAWINGS\FONTWELL 10018981		

DWG No :	10018981	PLG-03	2011
----------	----------	--------	------