




THIS DRAWING WAS PRODUCED
USING INFORMATION TAKEN FROM
HISTORIC AS BUILT DRAWINGS

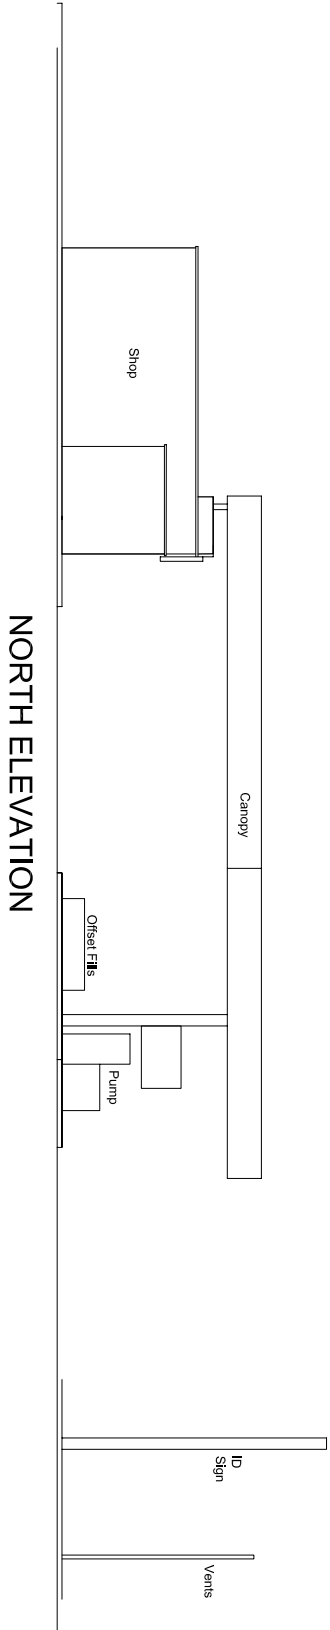


NORTH ELEVATION

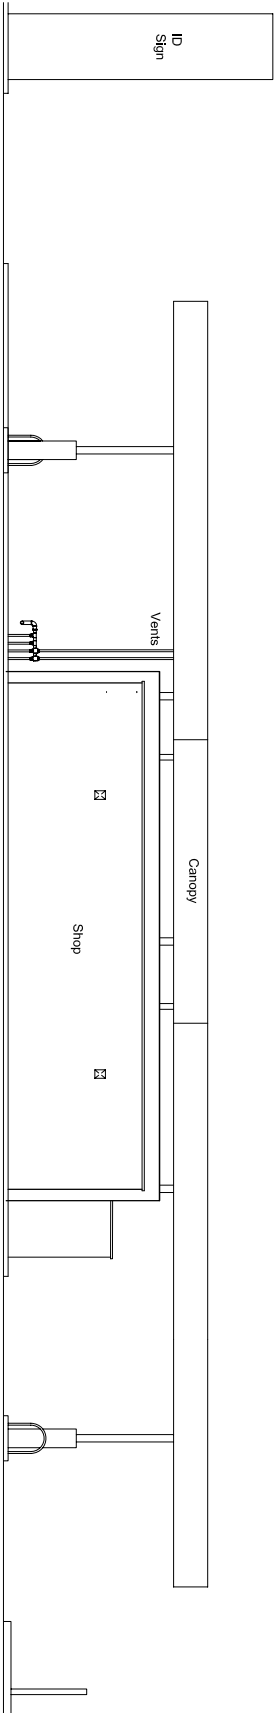


EAST ELEVATION

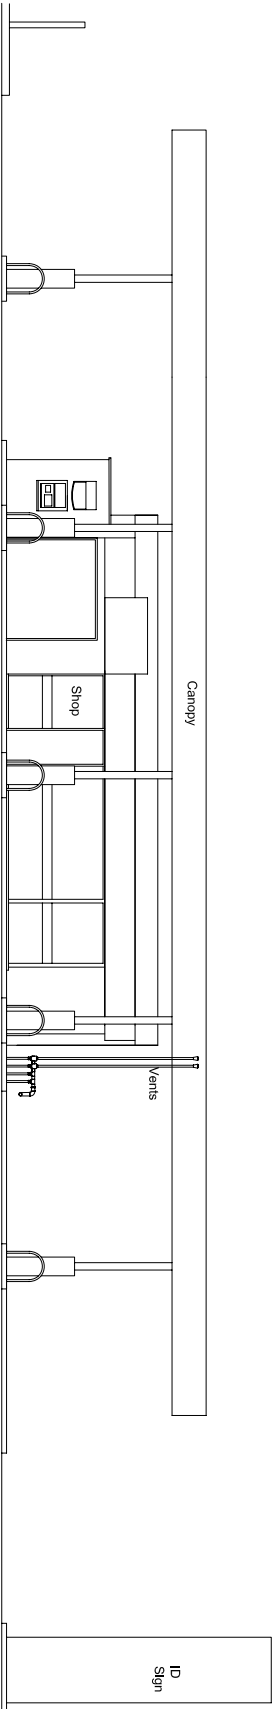

WEST ELEVATION

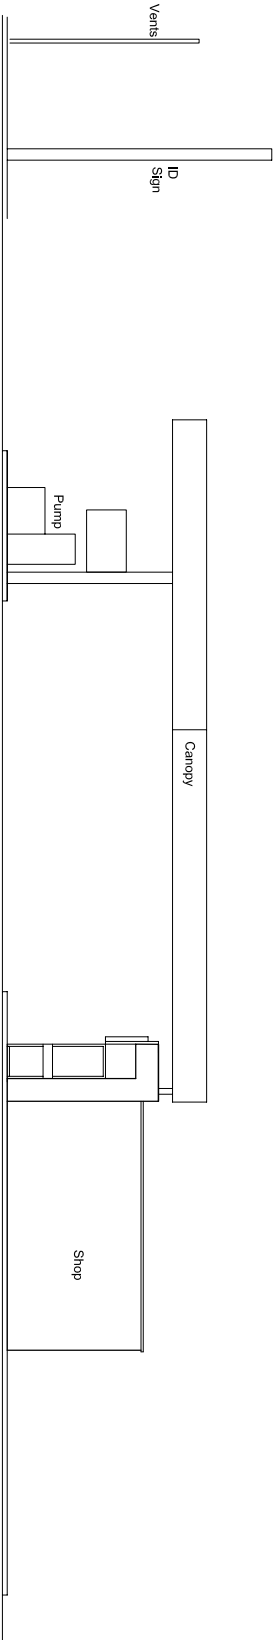

SOUTH ELEVATION

 

PLANNING DRAWING

ALLAN.B. MATTHEWS A.R.I.B.A. 37 Fore Street,
Bovey Tracey, Devon
TO13 9AD
Tel : (01626) 833727
Fax : (01626) 833102
drawingoffice@allanbmattthews.com



REV	DATE	BY

PROJECT : SHELL FONTWELL
ARUNDEL ROAD, FONTWELL
ARUNDEL, WEST SUSSEX, BN18 0SB

TITLE : SITE ELEVATIONS as Proposed



SHELL UK RETAIL
PO BOX 430
STAINES
TW18 3ZB
UNITED KINGDOM

DRAWN BY :	EH	SCALE :	1:200 A4, 1:100 A3
DATE :	04.11.11	PLOT DATE :	
DWG FILE :	E:\ARCHITECT\DRAWINGS\FONTWELL 10018981		

DWG No :	10018981	PLG-04	2011
----------	----------	--------	------