


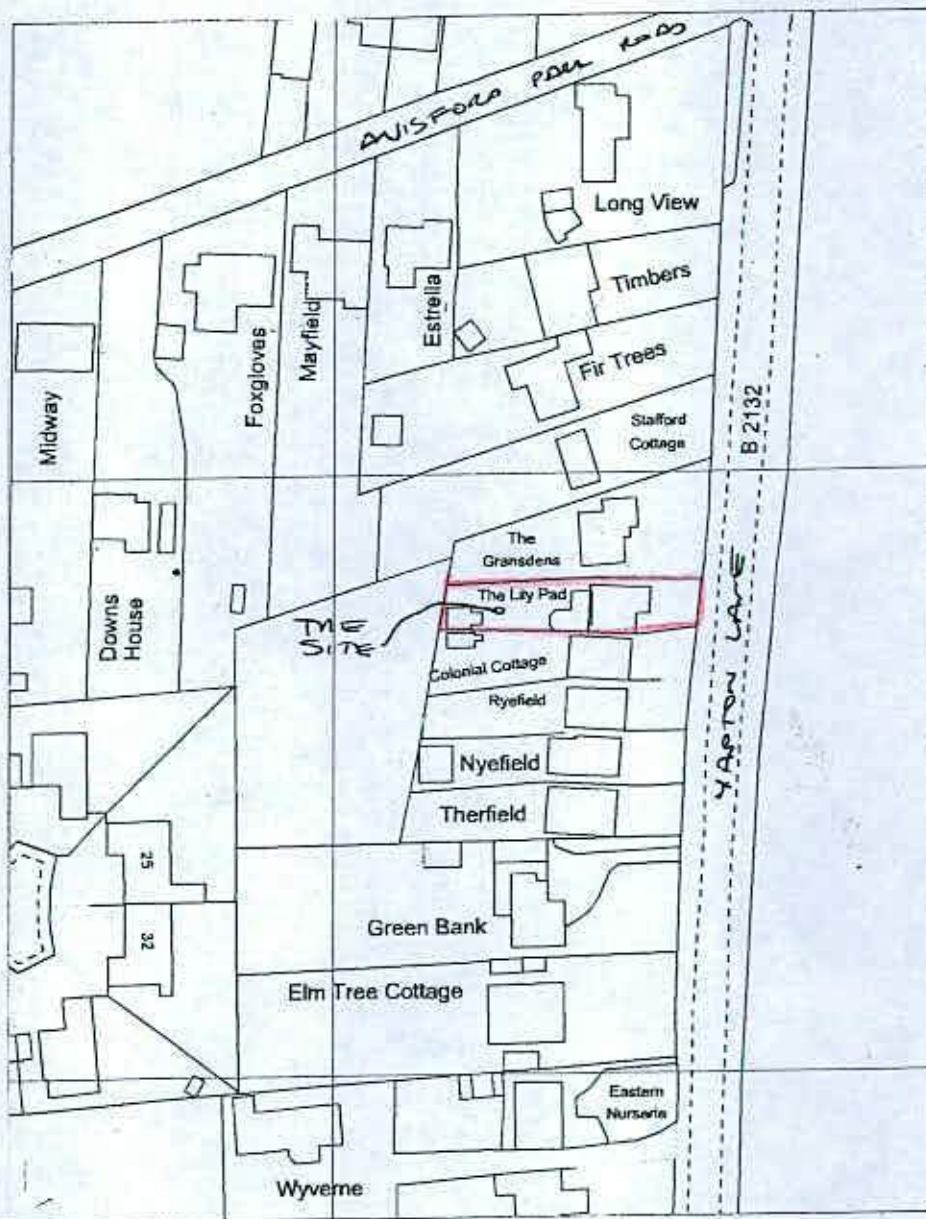

Lilly Pad, Yapton Lane, Walberton
Site plan
Scale 1:1250
 DRAWING NO 5418:2