




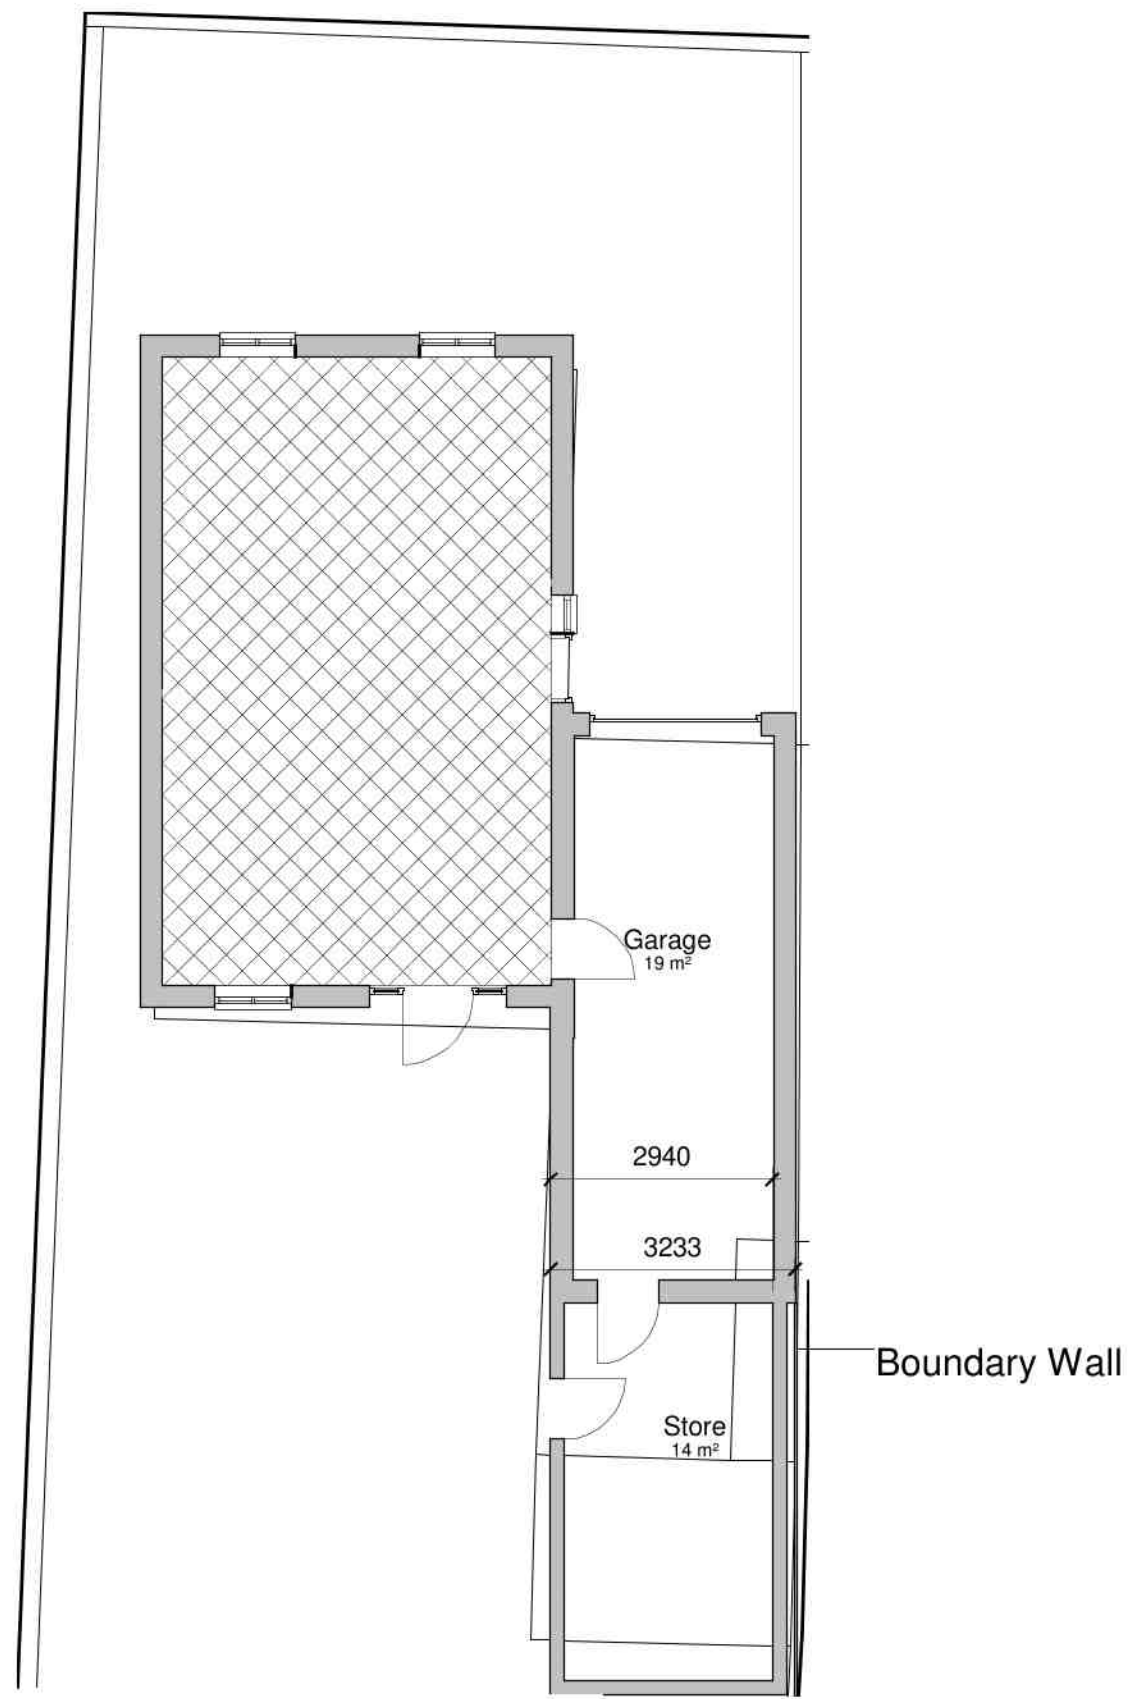


Pre Existing - Ground Floor Plan
1 : 100

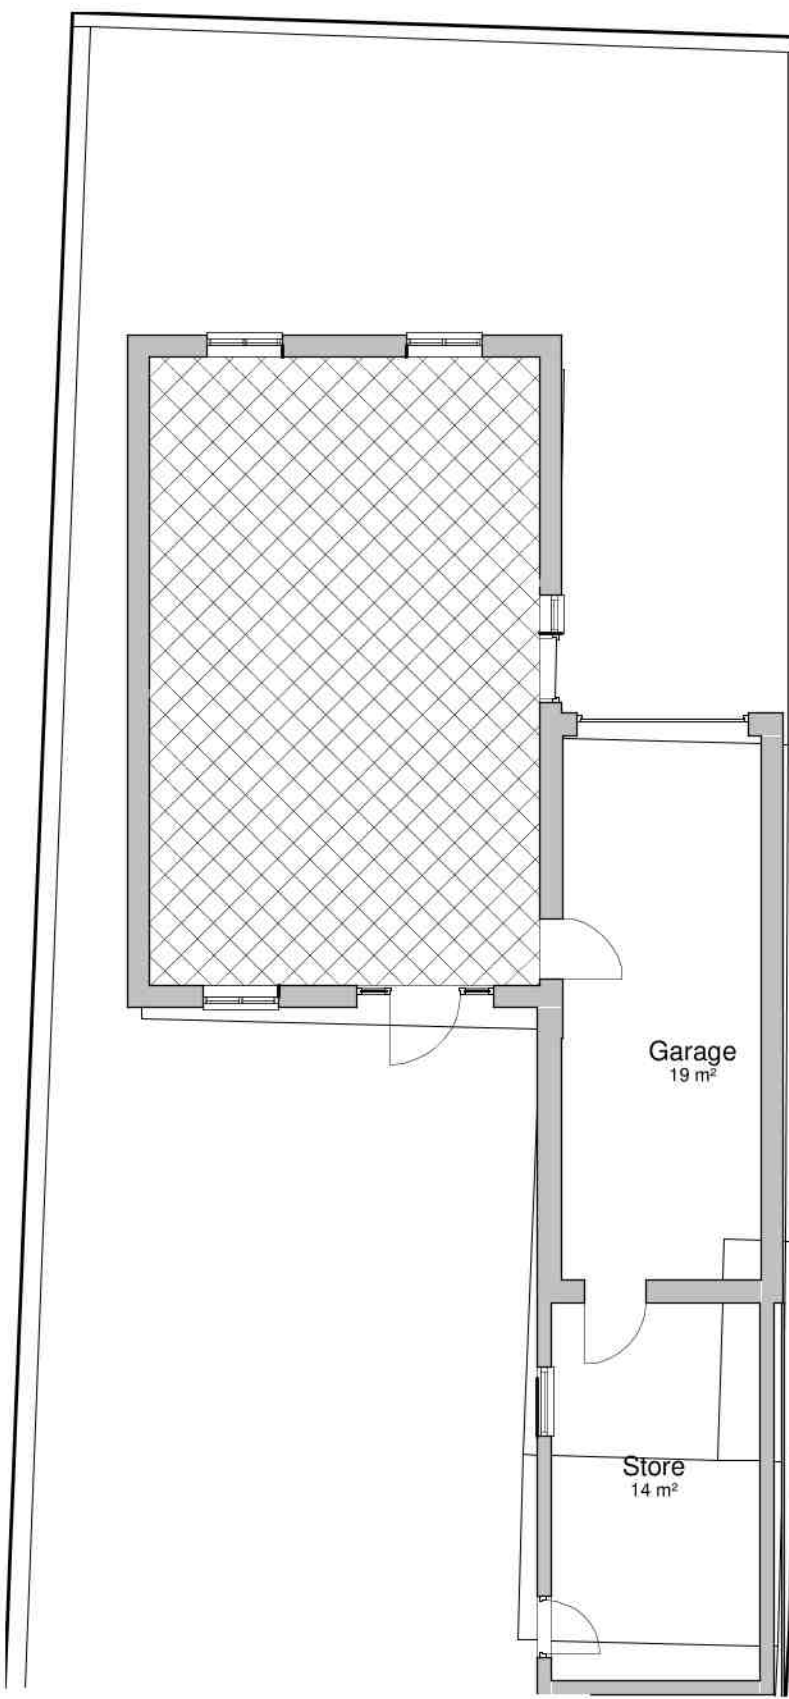

Existing and Proposed - Ground Floor Plan
1 : 100

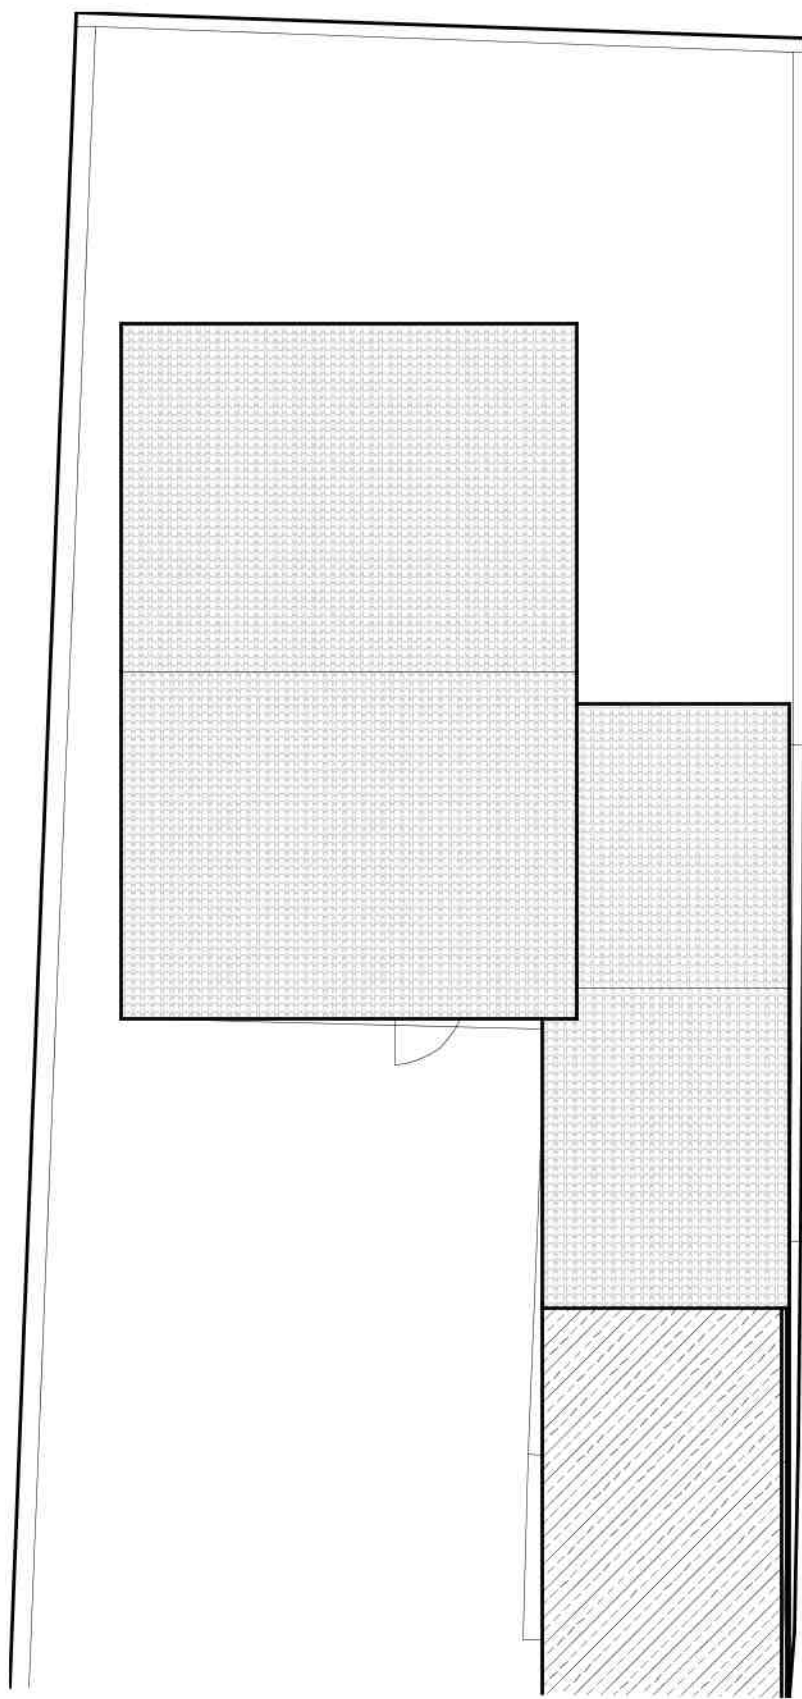


Existing and Proposed - Roof Plan
1 : 100

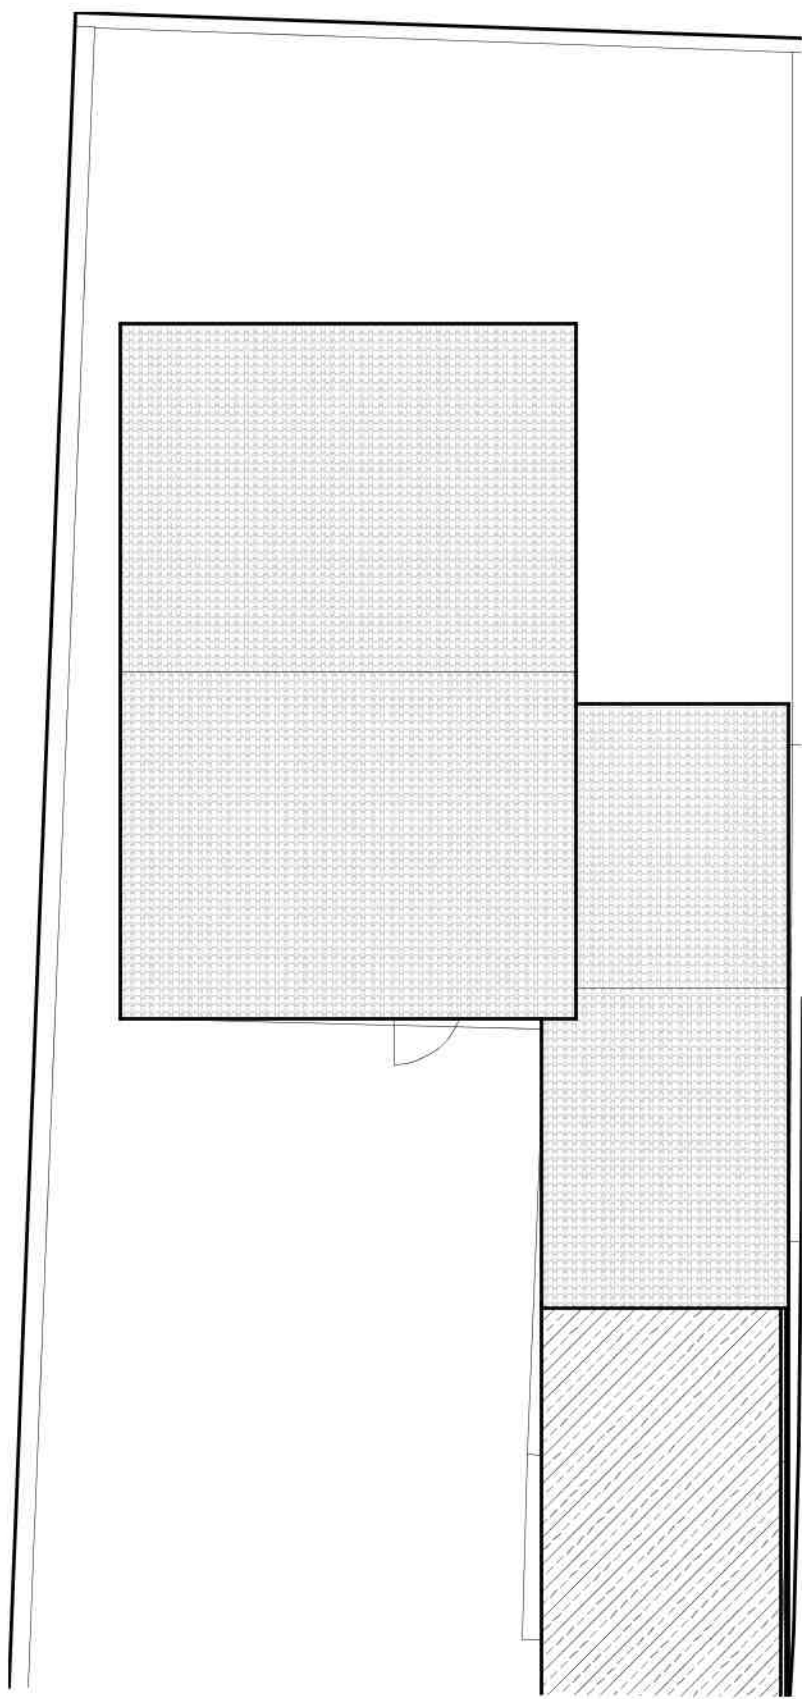


Pre Existing - Roof Plan
1 : 100



Site Location Plan
1 : 1250

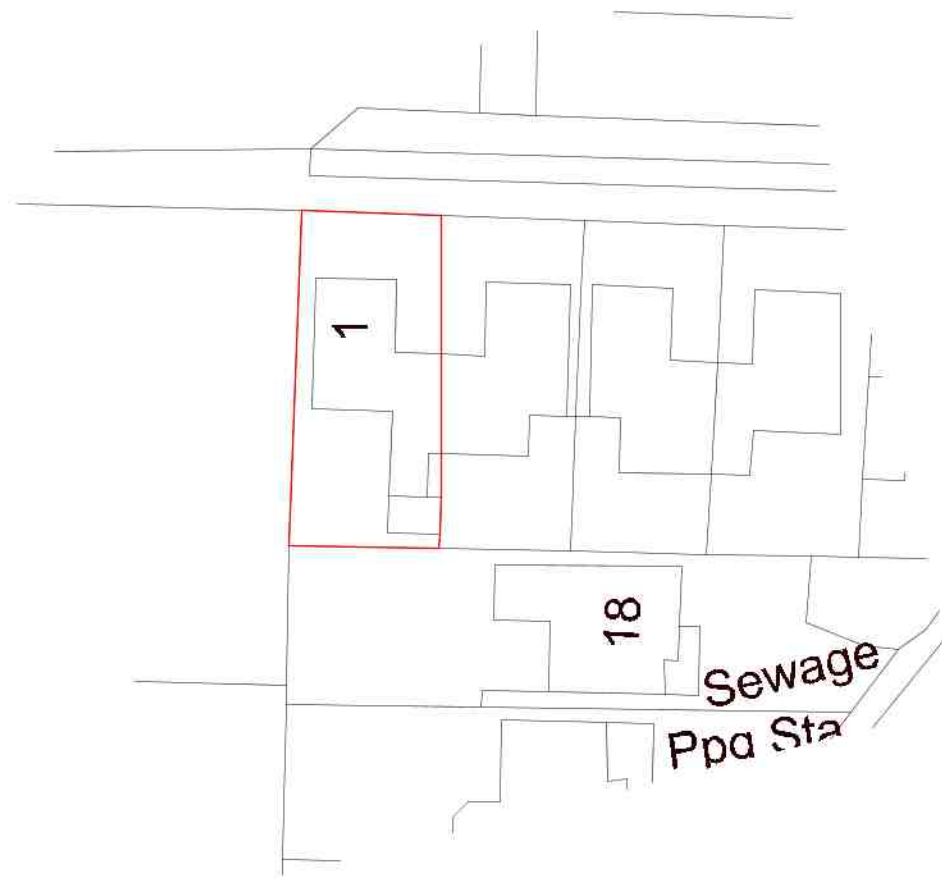

Site Block Plan
1 : 500

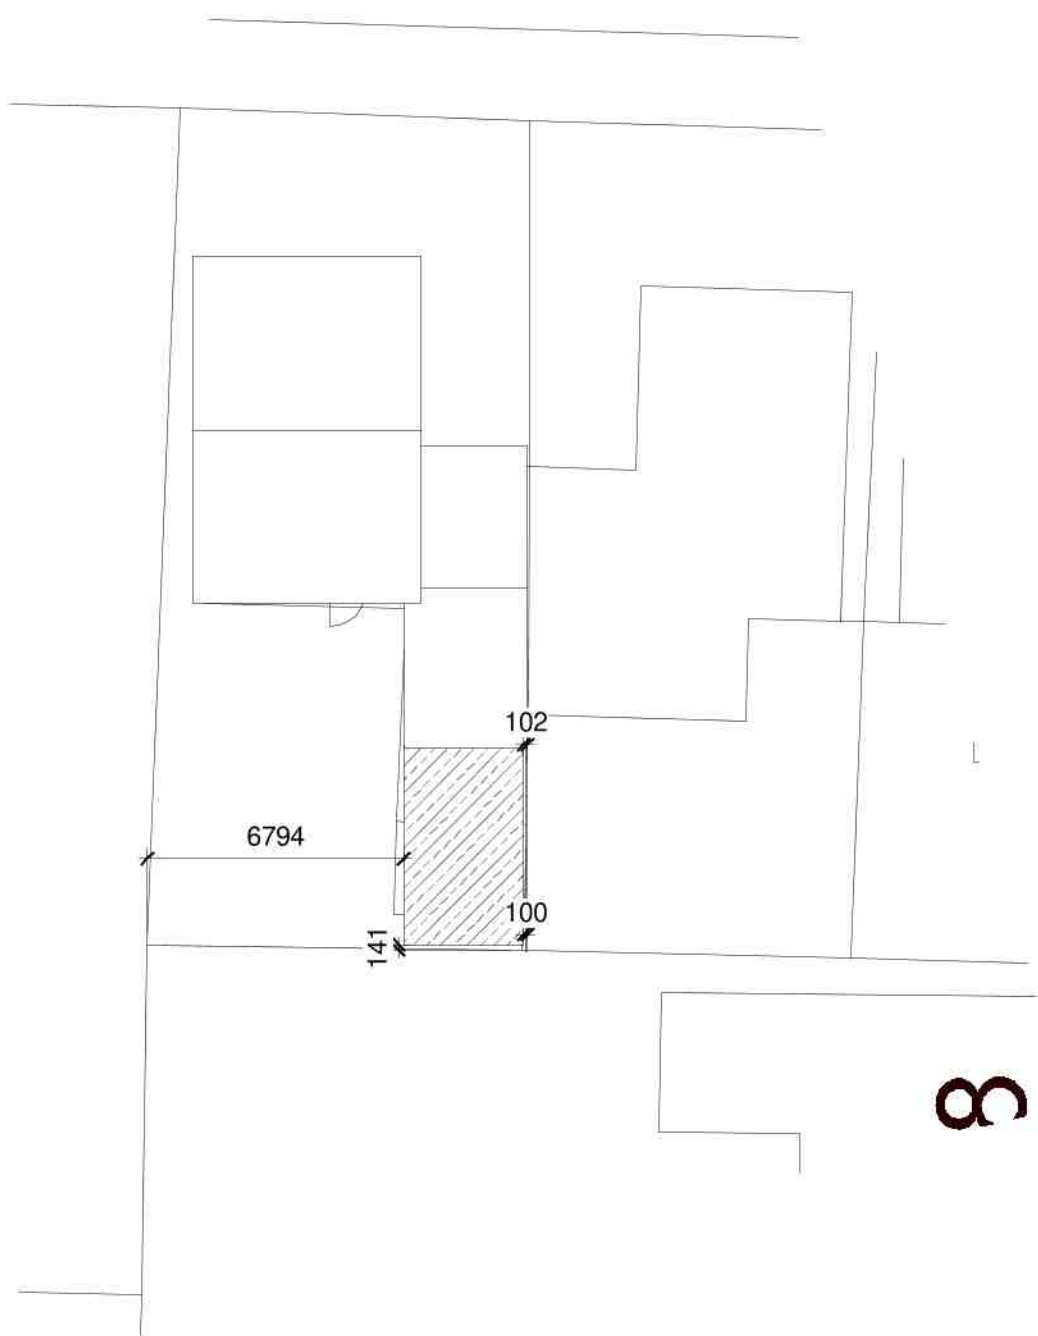

Annotated Block Plan
1 : 200


CLIENT:		Owner		Roktom Limited	
0 10 20 30 40 50mm PRINT REDUCTION BAR A1 SHEET		No. DESCRIPTION		DATE	
ALL RIGHTS RESERVED. THE COPYRIGHT OF THIS DRAWING (INCLUDING ALL ATTACHED AND INCORPORATED DOCUMENTS) IS THE PROPERTY OF THE COMPANY. NEITHER THE FORM OR ANY PART OF IT MAY BE USED OR REPRODUCED BY ANY METHOD WHATSOEVER OR INCORPORATED BY REFERENCE OR IN ANY MANNER WHATSOEVER IN ANY OTHER DOCUMENT WITHOUT THE PRIOR WRITTEN CONSENT OF THE COMPANY.		AMENDMENT		RETROSPECTIVE EXTENSION 1 Fontwell Close, BN18 0SW Plan View	
		SCALE As indicated		DRAWING No. FTW-A101	
		DRAWN Author		REVISION	
		APPROVED			




Pre-Existing and Proposed Rear Elevation
1 : 50




Existing and Proposed Rear Section View
1 : 50

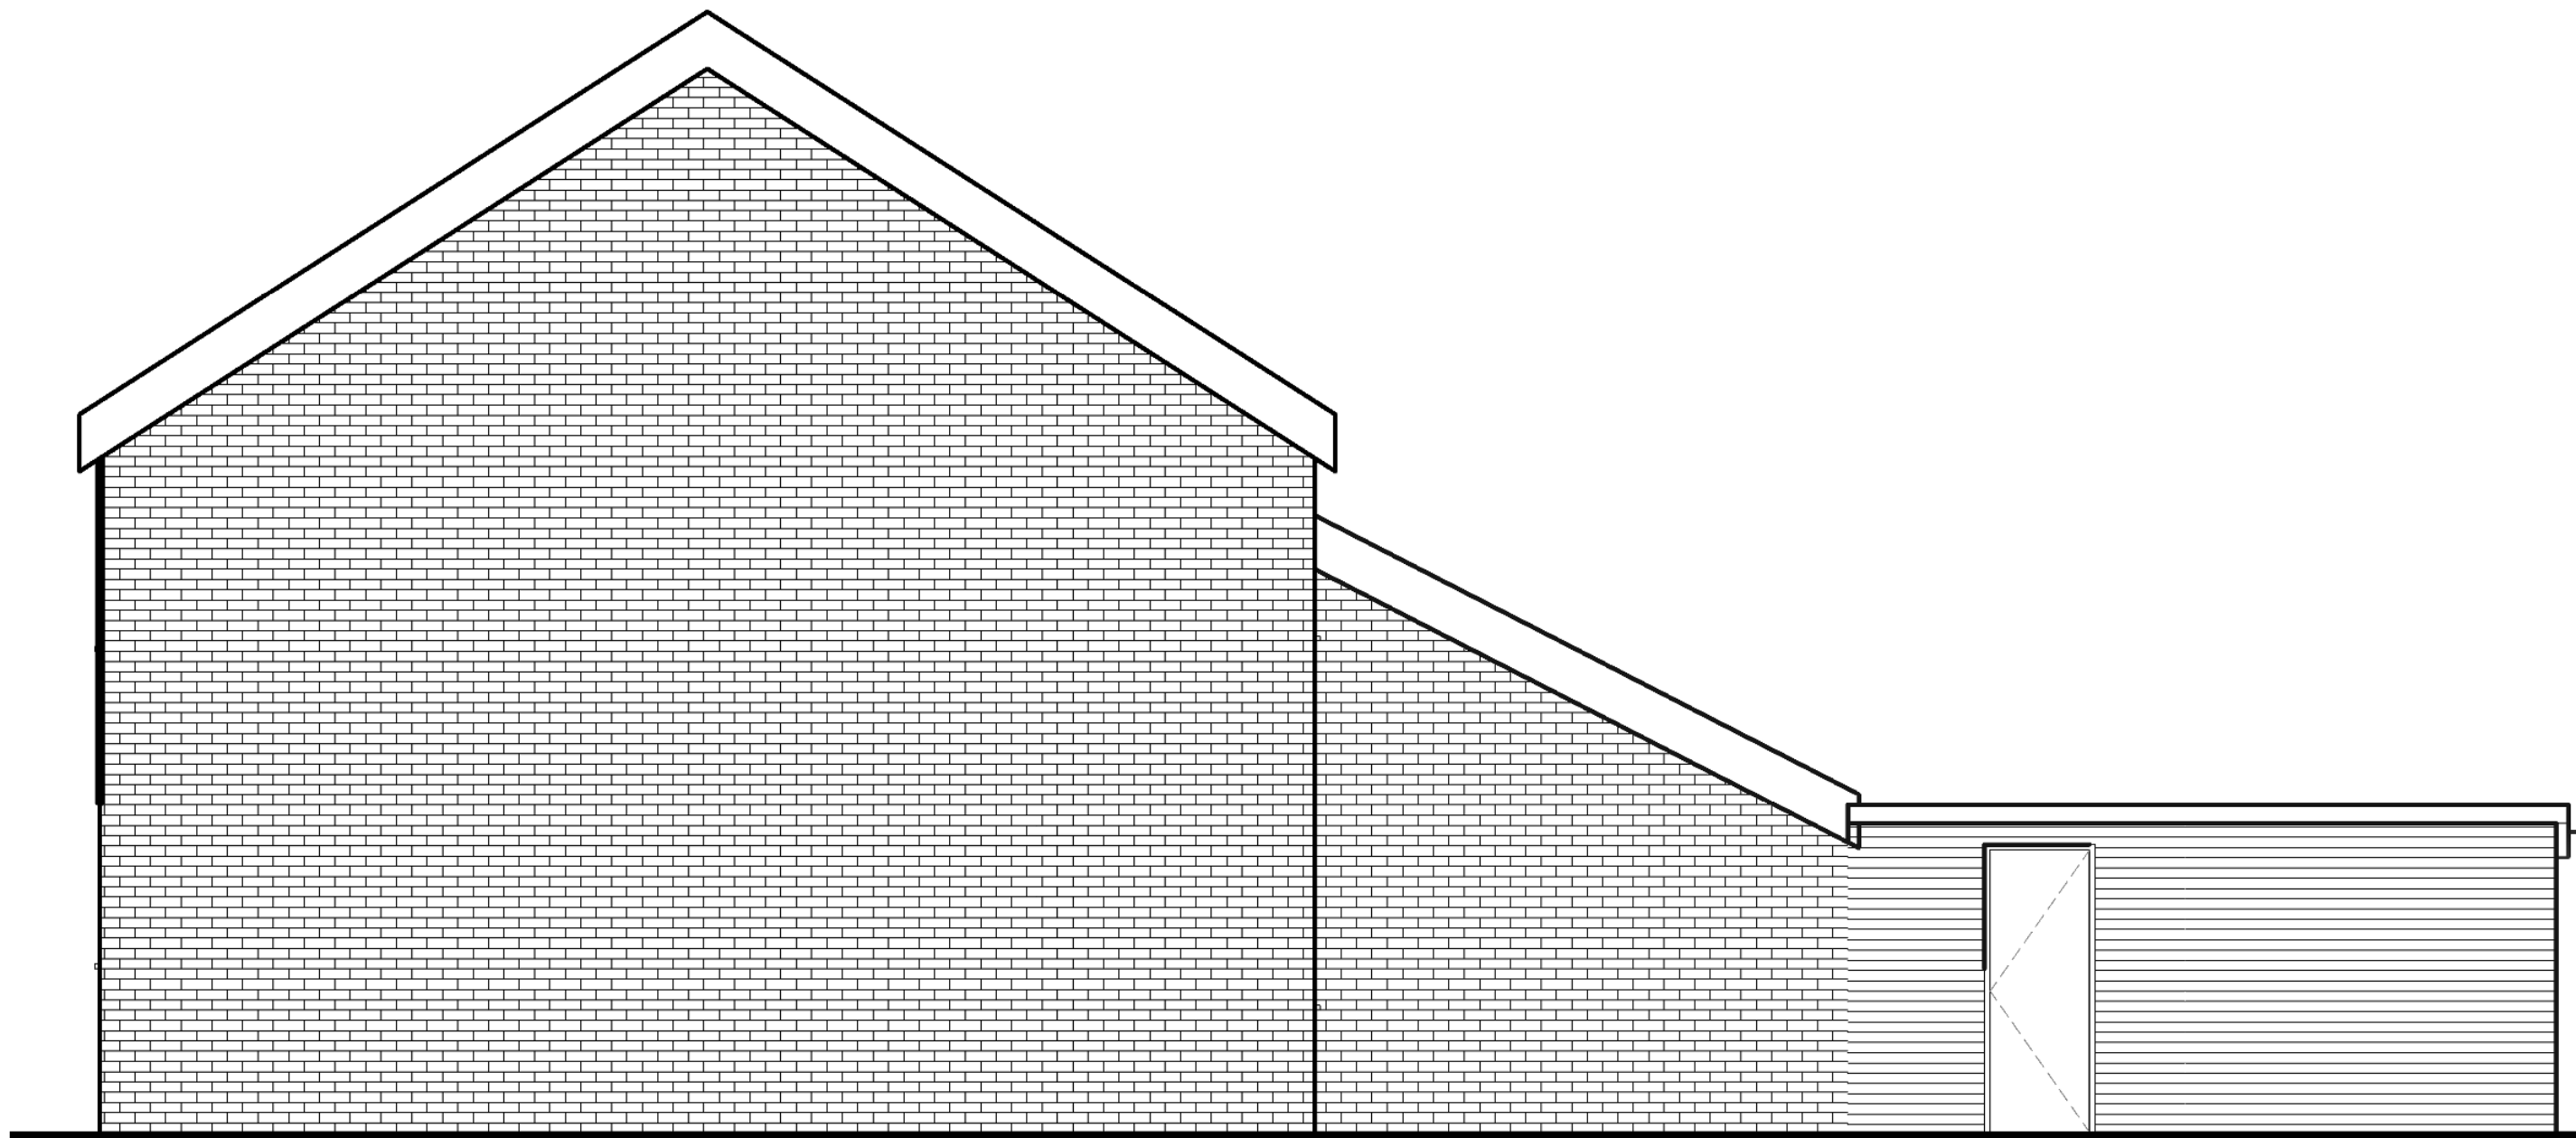


Pre Existing Side Elevation
1 : 50

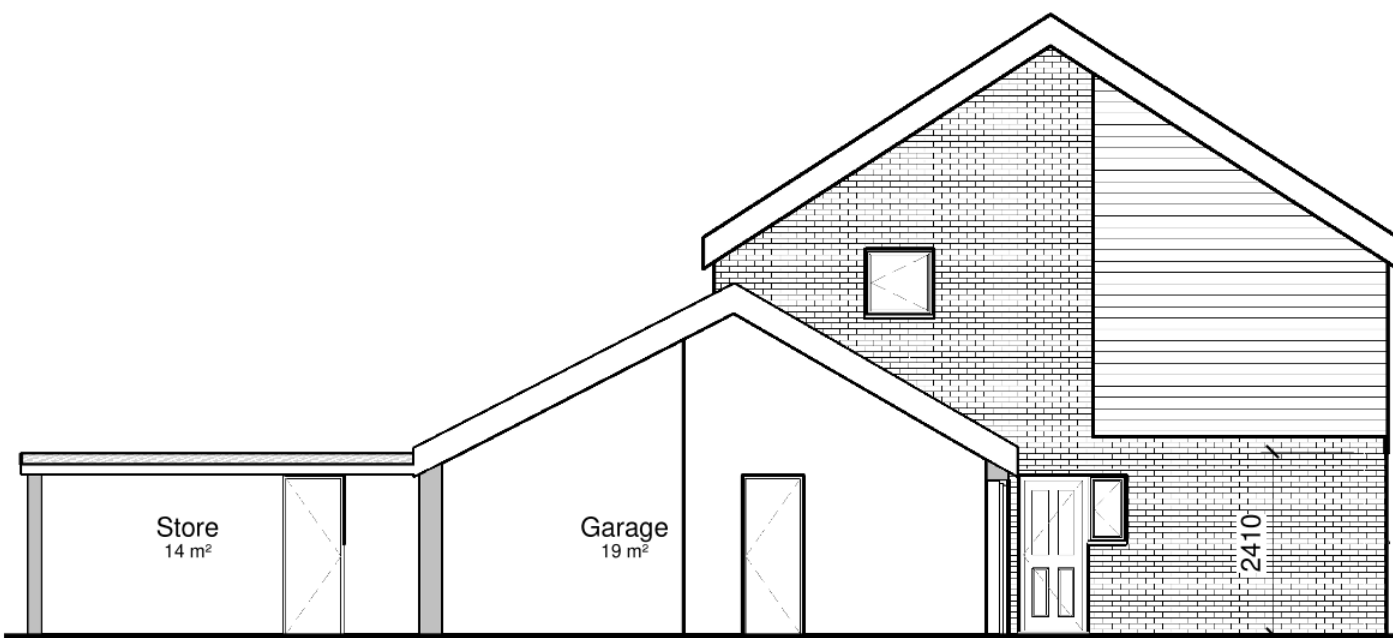

Pre Existing Side Section View
1 : 100

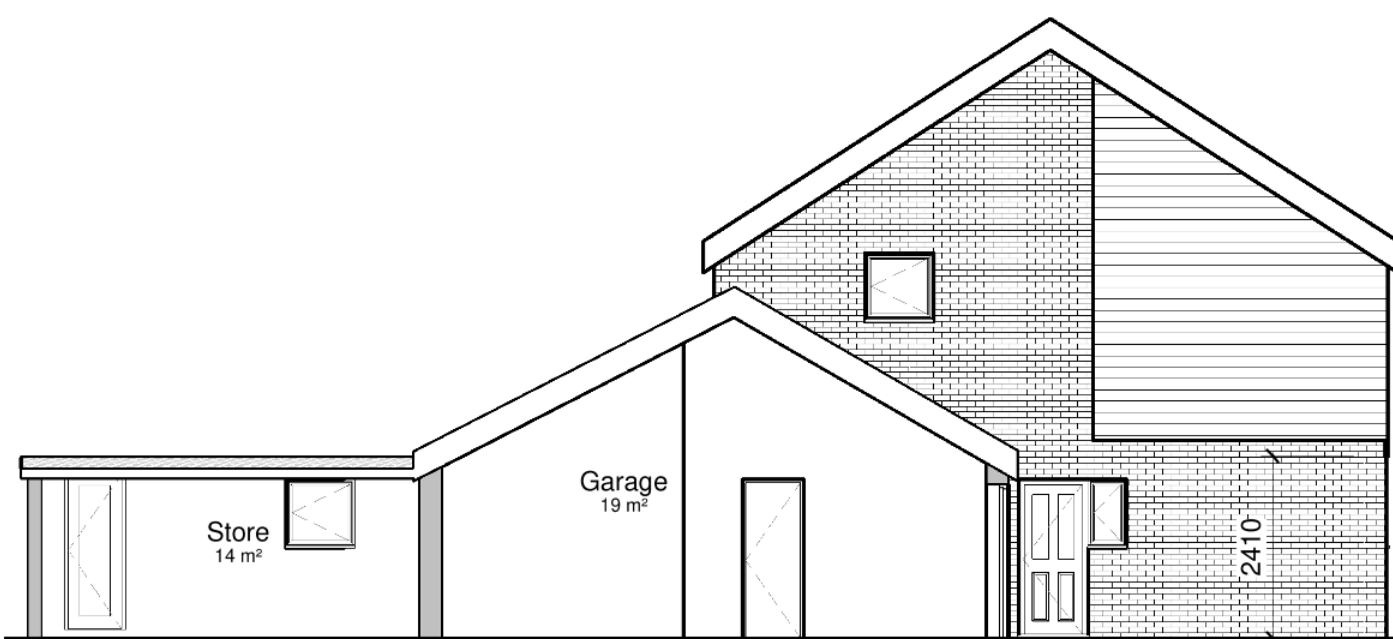

Existing and Proposed Side Section View
1 : 100

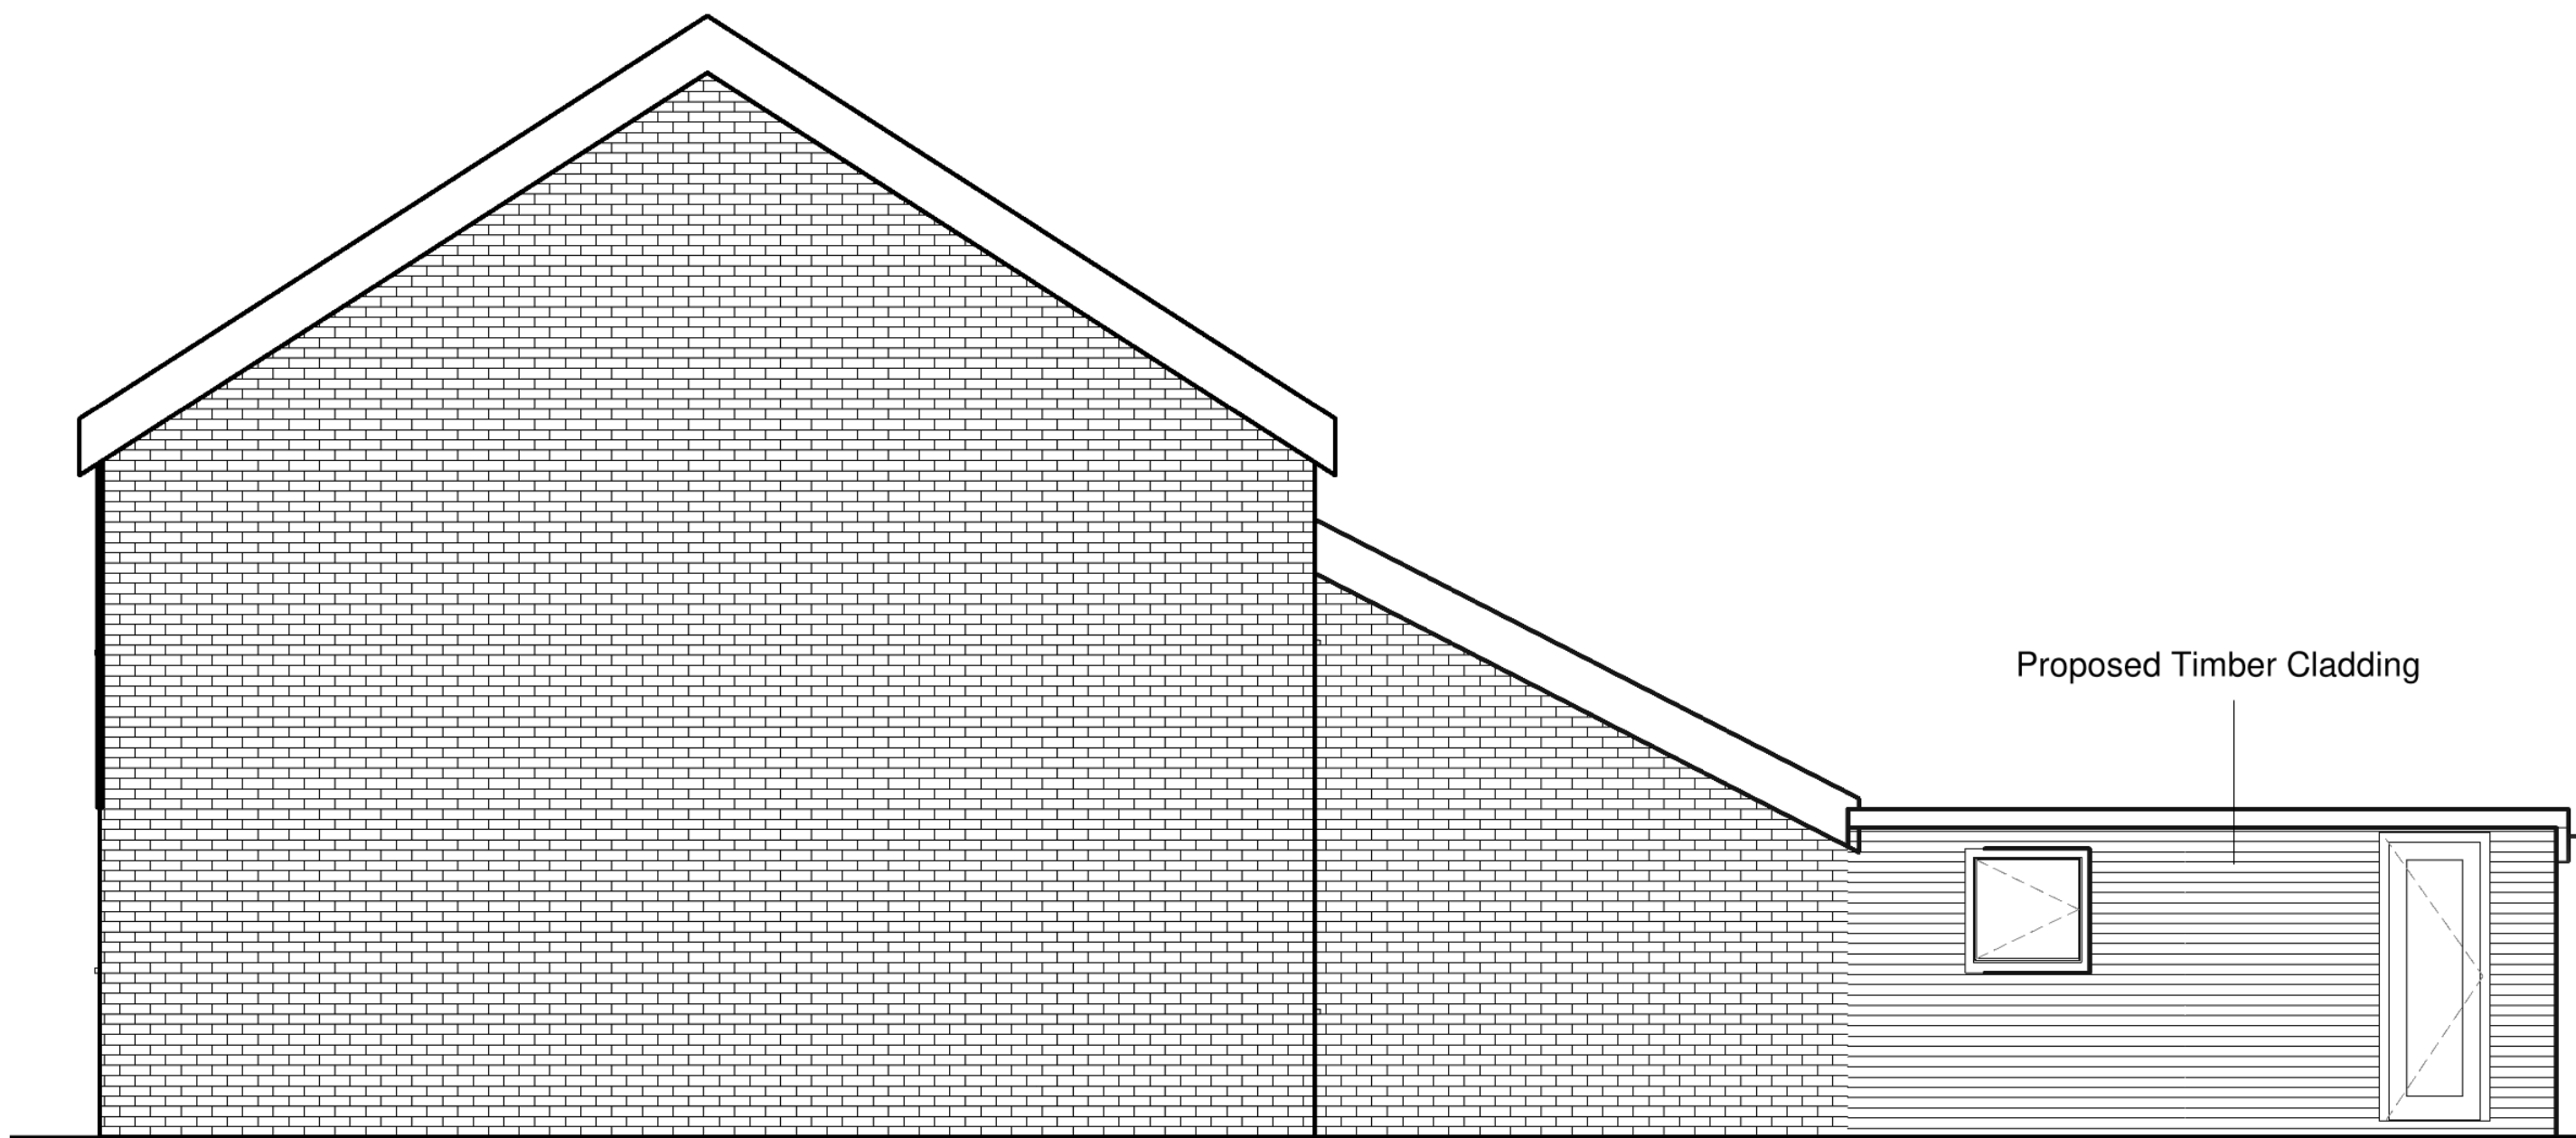

Existing and Proposed Side Elevation
1 : 50

CLIENT:		Owner		Roktom Limited	
0 10 20 30 40 50mm		AMENDMENT		Retrospective Extension	
PRINT REDUCTION BAR A1 SHEET		No.	DESCRIPTION	DATE	1 Fontwell Close, BN18 0SW
ALL RIGHTS RESERVED. THE COPYRIGHT OF THIS DRAWING (INCLUDING ALL ATTACHED AND INCORPORATED DOCUMENTS) IS THE PROPERTY OF THE COMPANY. NEITHER THE FORM OR ANY PART OF IT MAY BE USED OR REPRODUCED BY ANY METHOD WHATSOEVER OR INCORPORATED BY REFERENCE OR IN ANY MANNER WHATSOEVER IN ANY OTHER DOCUMENT WITHOUT THE PRIOR WRITTEN CONSENT OF THE COMPANY.					Elevation Plans
					SCALE As indicated
					DRAWN Author
					APPROVED
		DRAWING No.		REVISION	
		FTW-A102			