
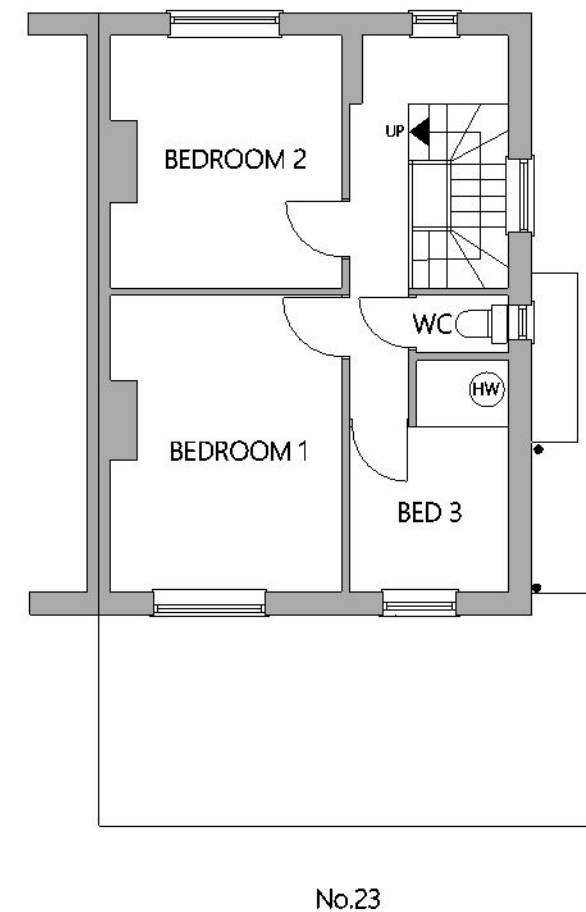


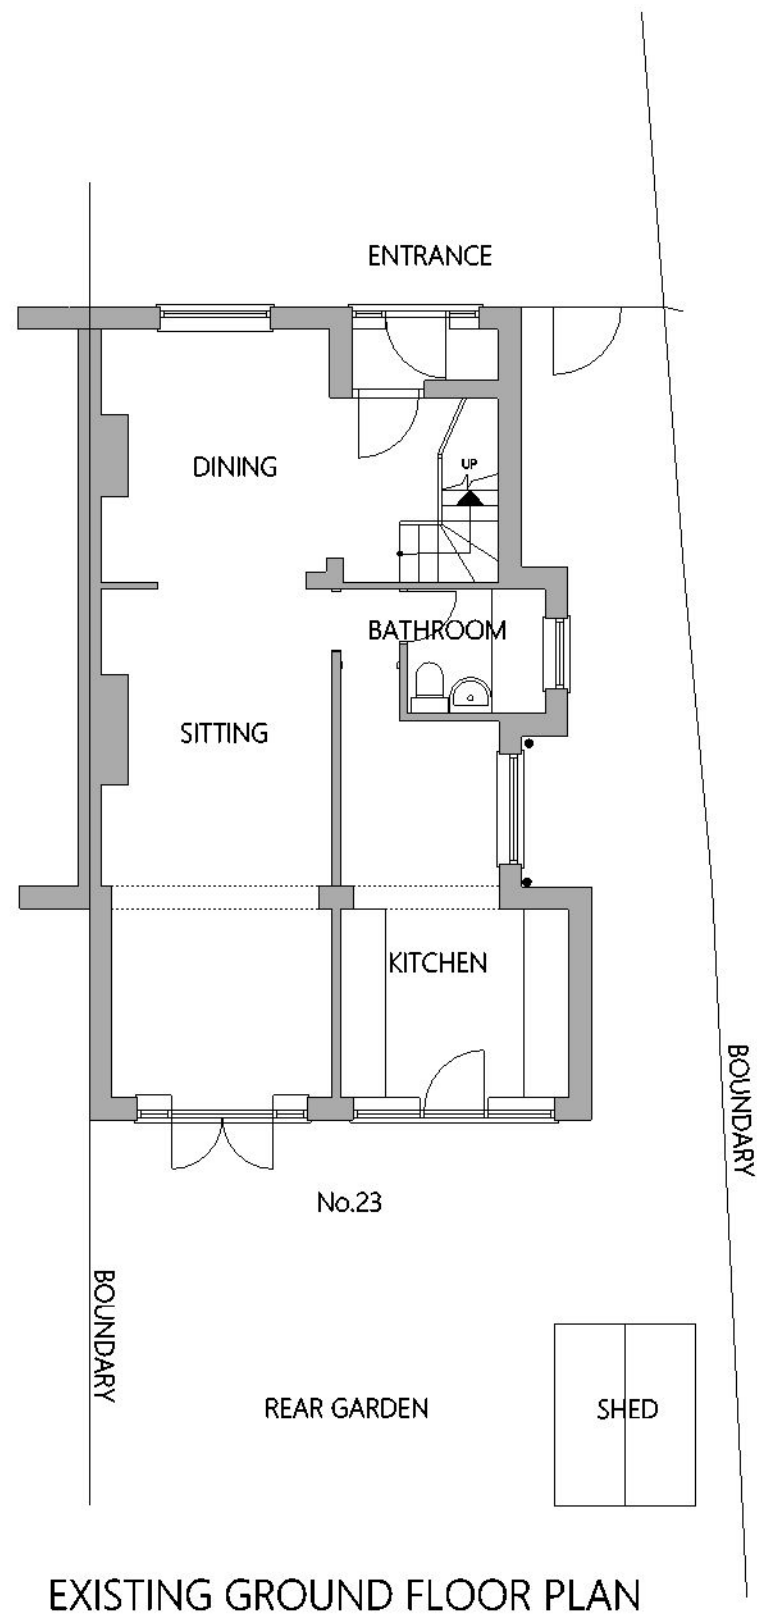

SCALE 1 2 3 4 5 metres

PETER ROBSON ARCHITECT

Long Meadow, The Lane,
Chichester, PO19 5PY

Tel; 01243 780224 Mob; 07497 006277 Email; robsonarchitect@gmail.com

DRAWING TITLE:

EXISTING FLOOR PLANS

PROJECT:

PROPOSED REAR EXTENSION AT 23 OAKTREE COTTAGES, WARBERTON

CLIENT:

MR AND MRS TURNER

DRAWING 1609-03

Scale: 1000 @ A3

Rev

Date: Nov 2017

PLANNING DRAWING