
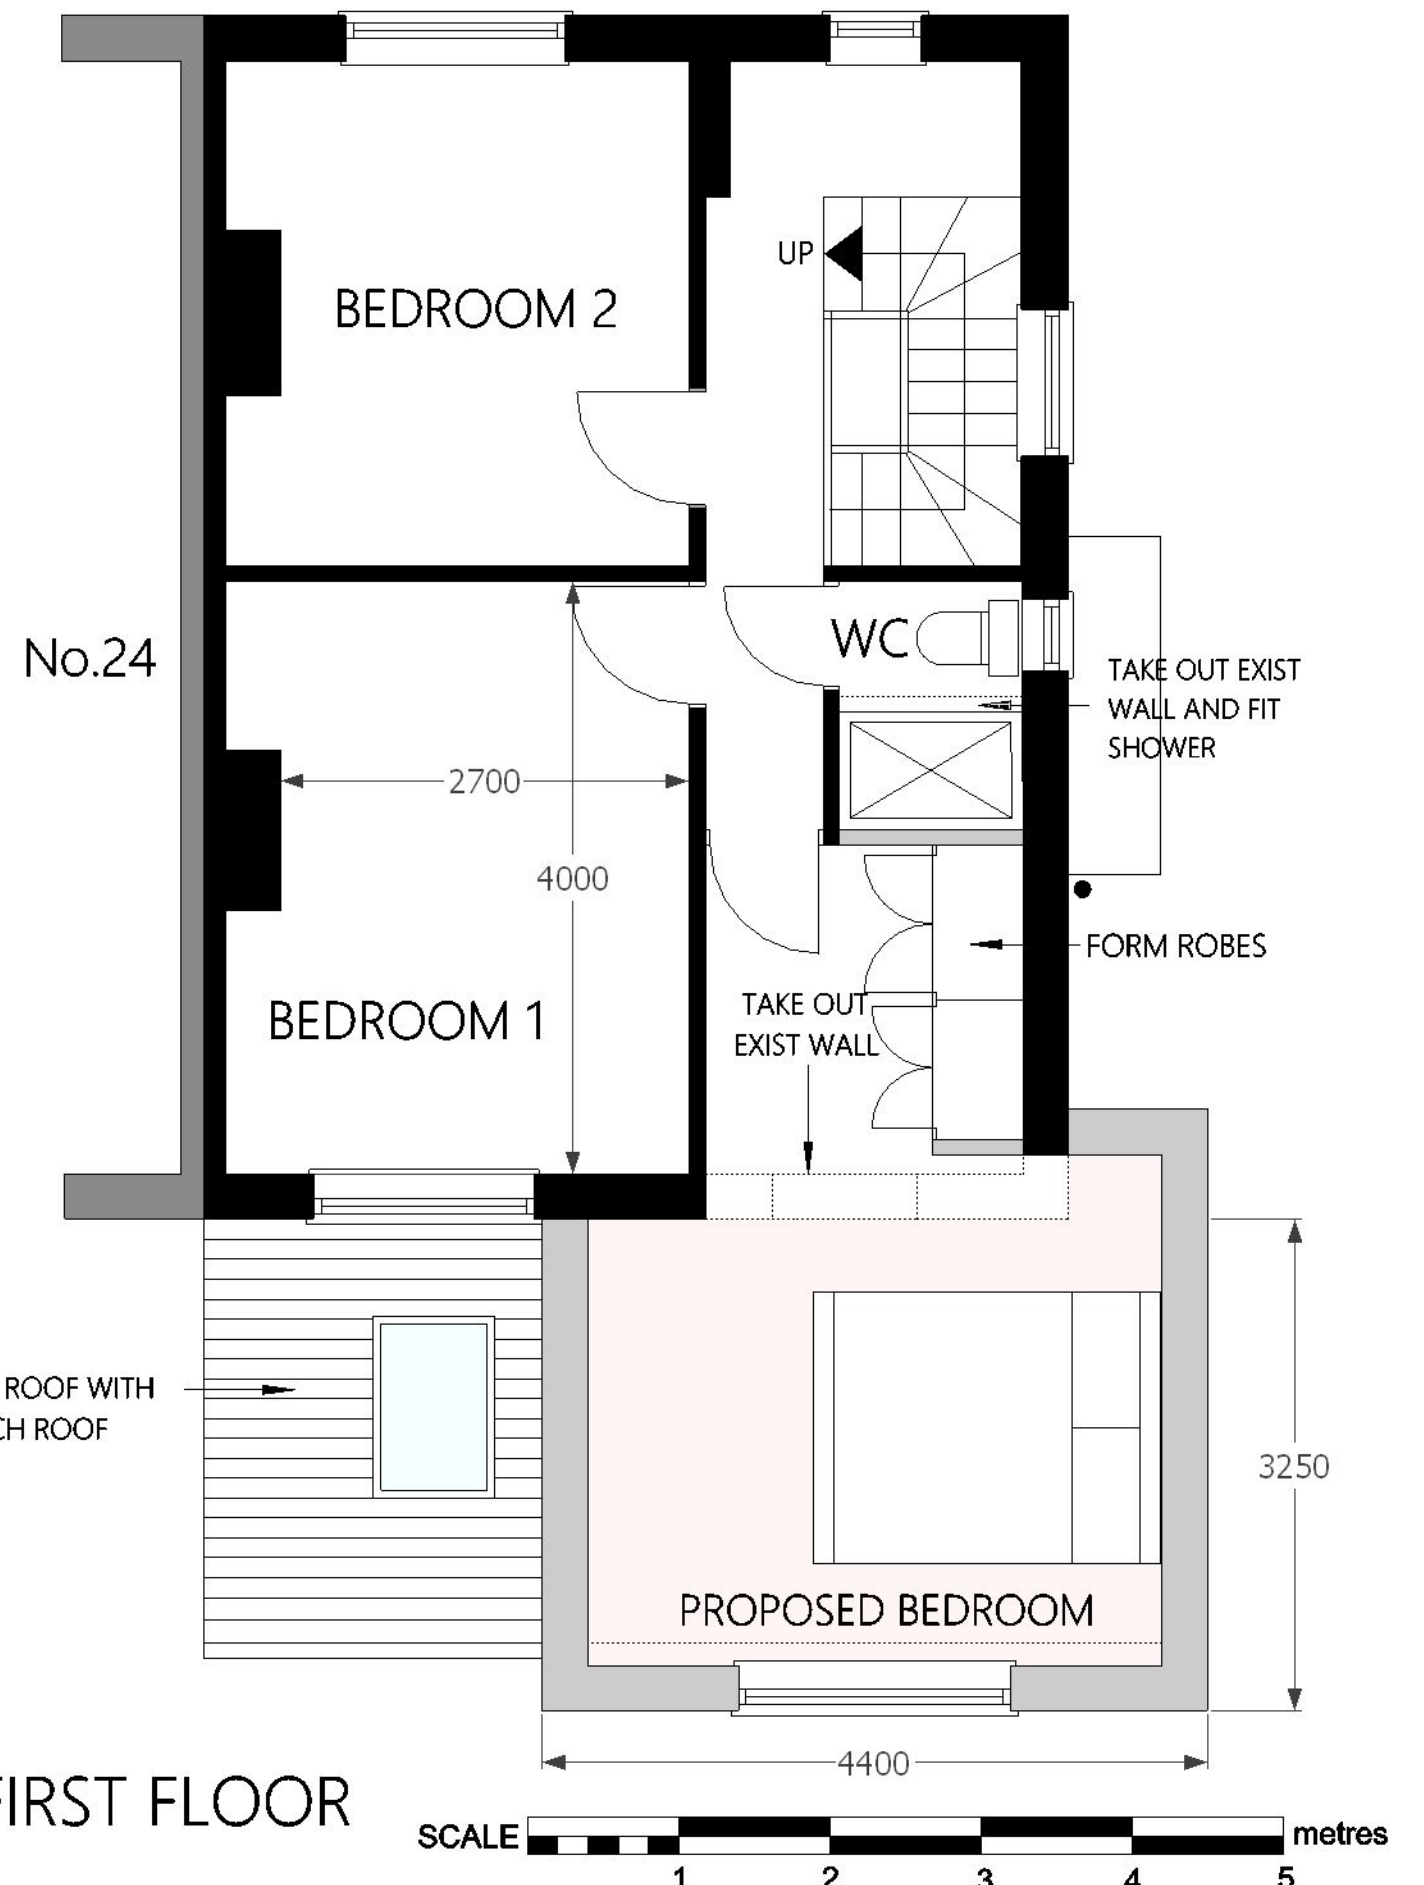


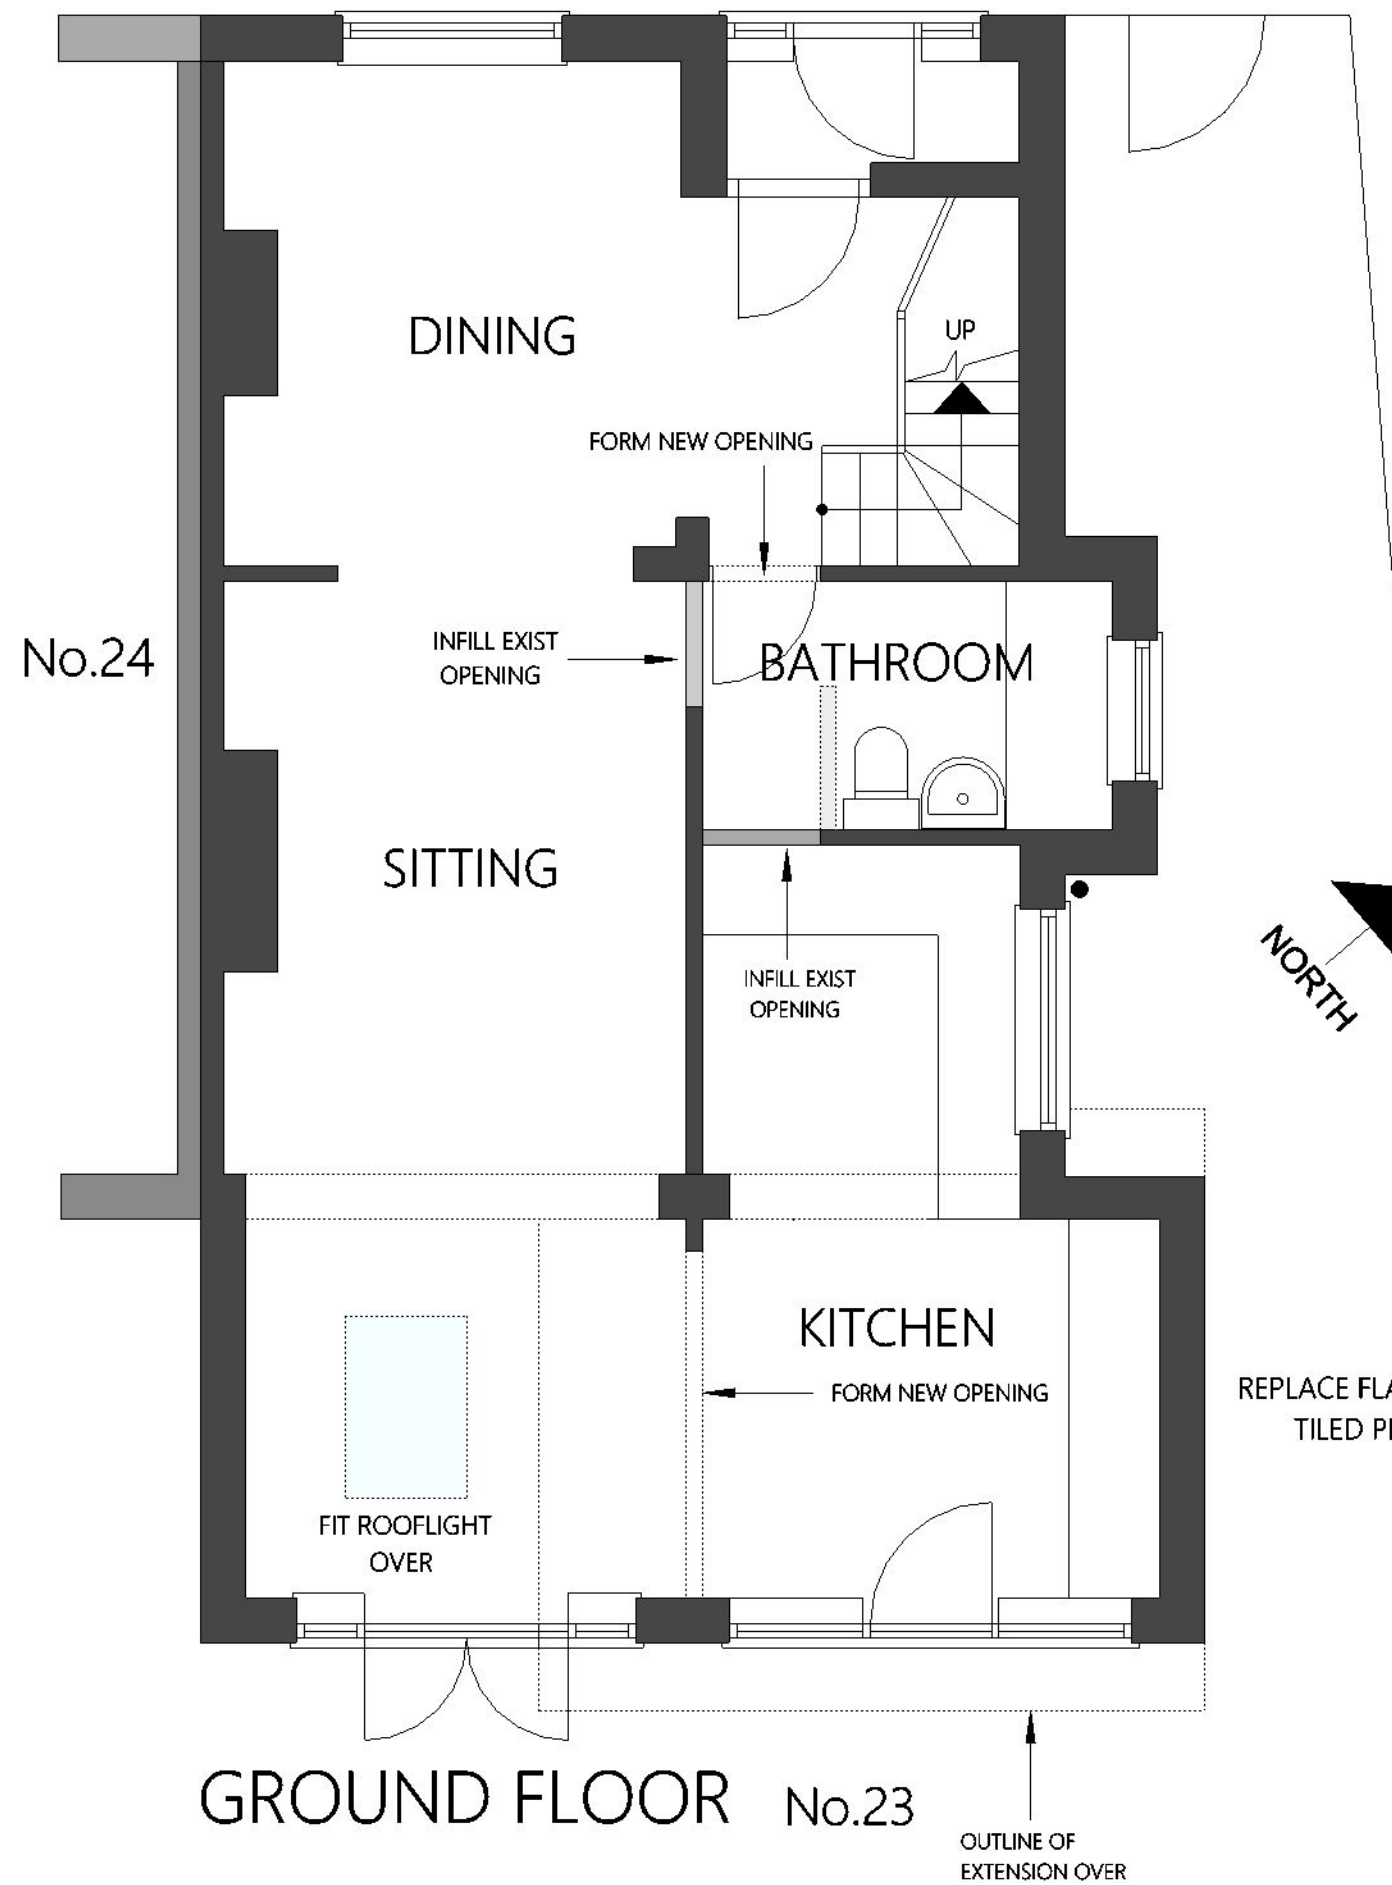

PETER ROBSON ARCHITECT
 Long Meadow, The Lane,
 Chichester, PO19 5PY
 Tel; 01243 780224 Mob; 07497 006277 Email; robsonarchitect@gmail.com

DRAWING TITLE:	PROPOSED FLOOR PLANS	DRAWING		1609-05
PROJECT:	PROPOSED REAR EXTENSION AT 23 OAKTREE COTTAGES, WARBERTON	Scale: 1:50 @ A3	Rev	
CLIENT:	MR AND MRS TURNER	Date: Nov 2017		
		PLANNING DRAWING		