

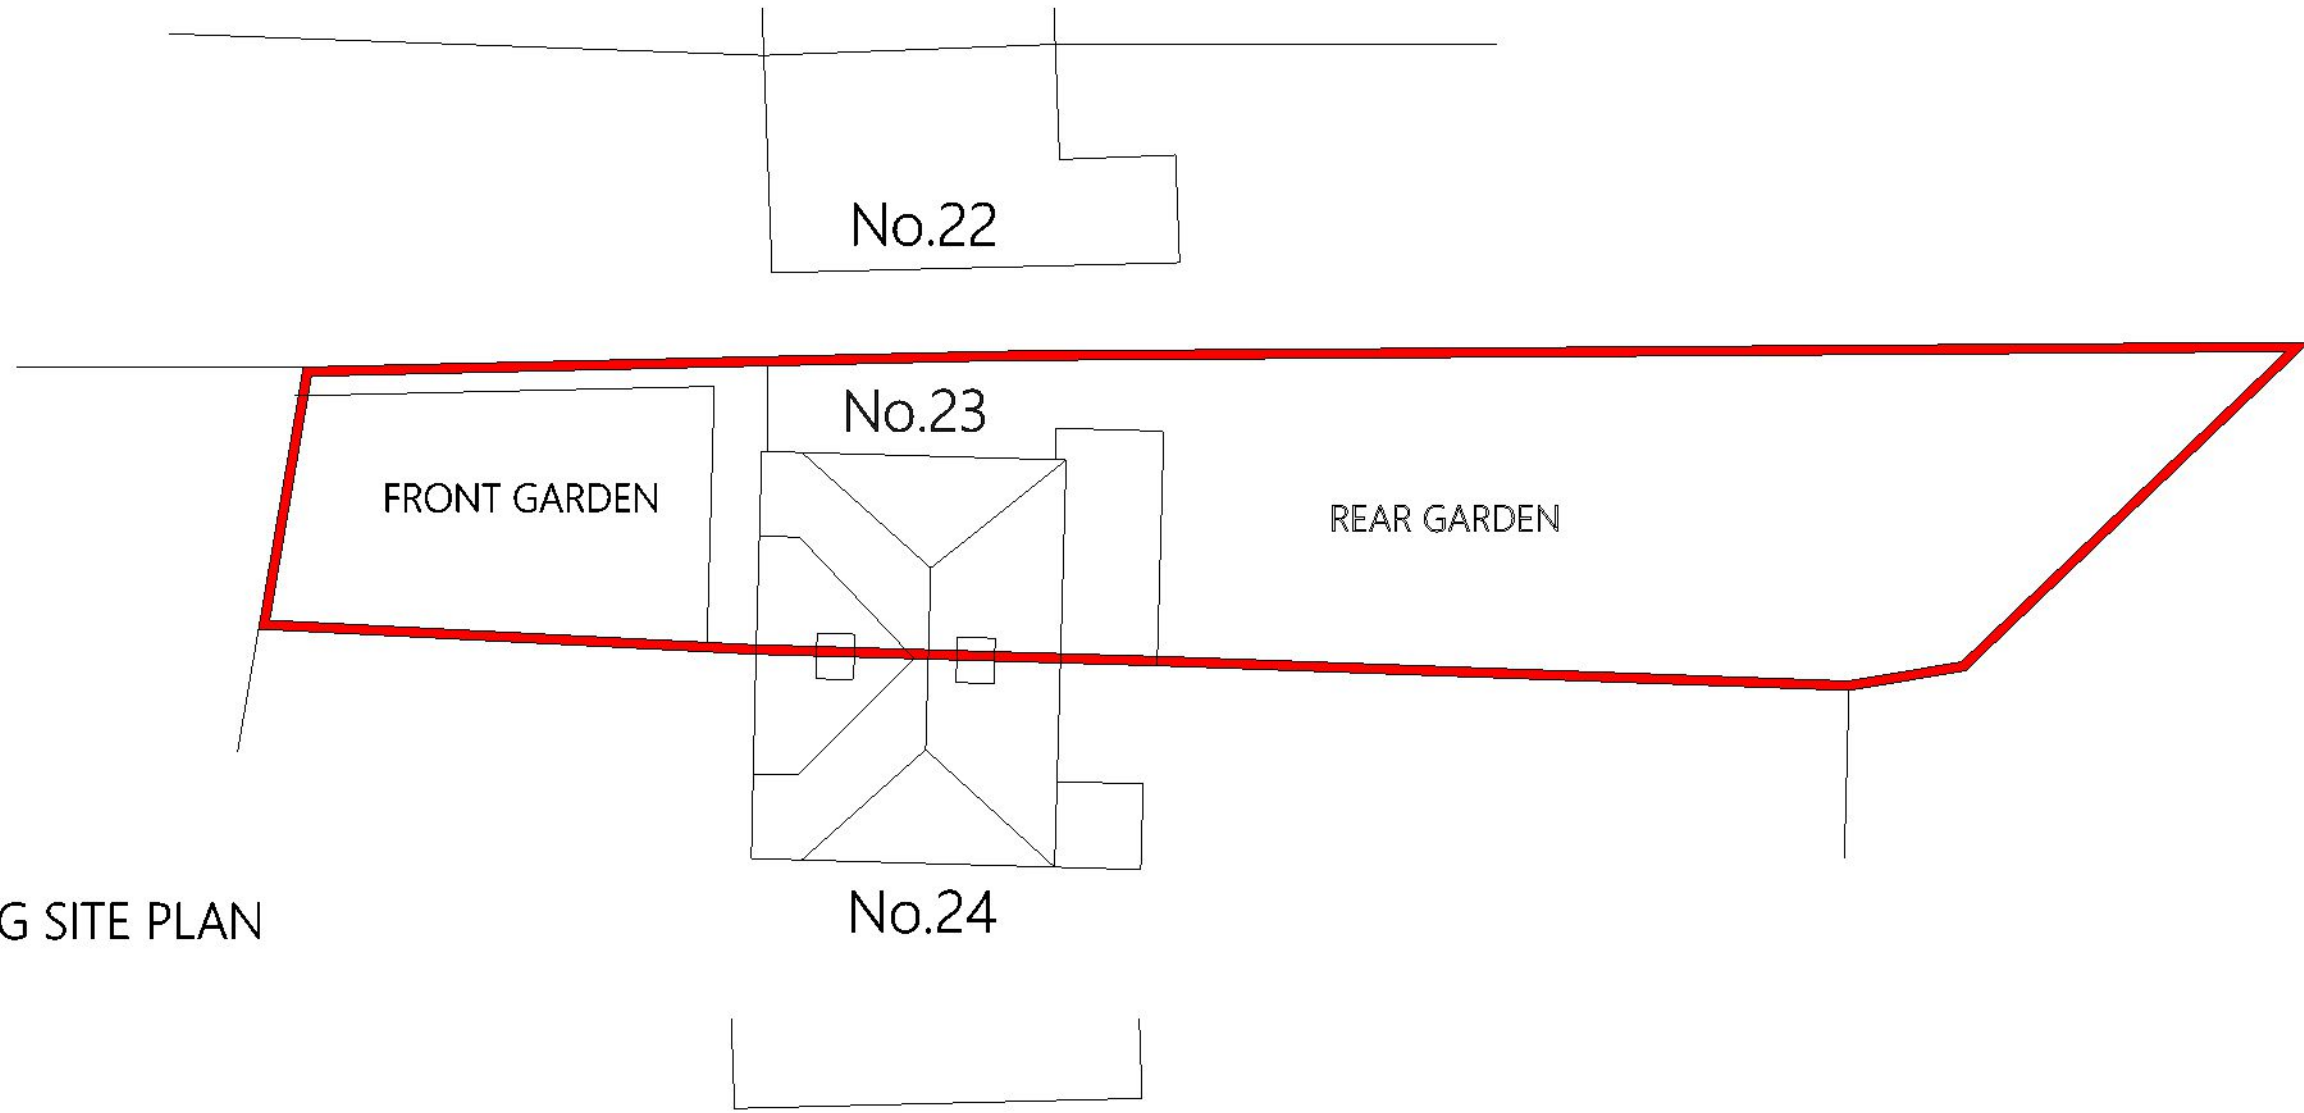


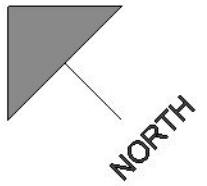

EXISTING SITE PLAN

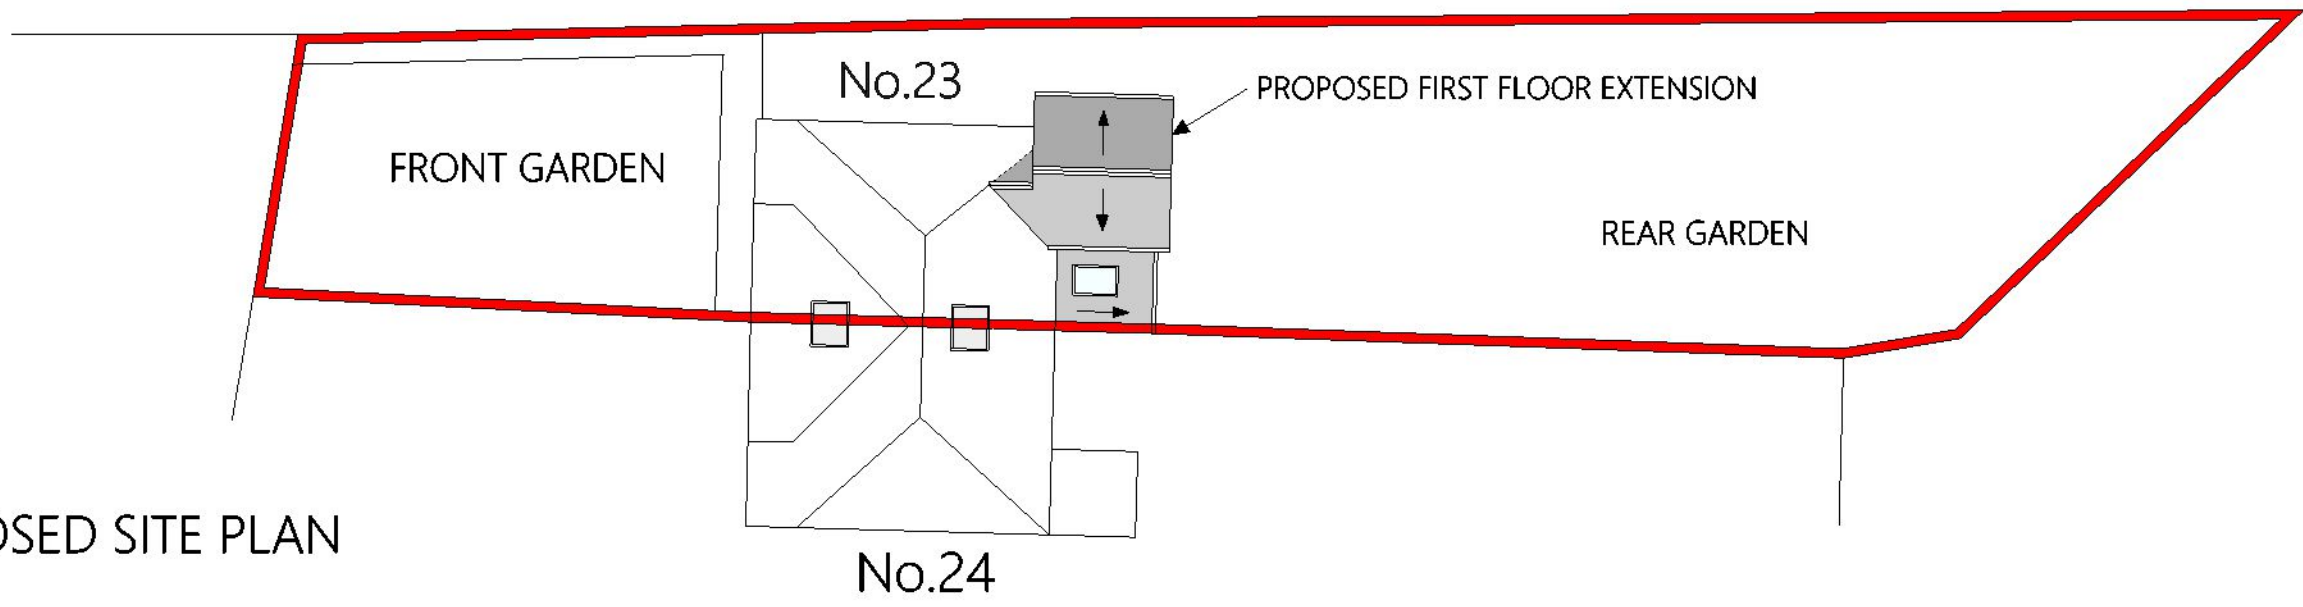

PROPOSED SITE PLAN

PETER ROBSON ARCHITECT Long Meadow, The Lane, Chichester, PO19 5PY Tel; 01243 780224 Mob; 07497 006277 Email; robsonarchitect@gmail.com	DRAWING TITLE;	EXISTING AND PROPOSED SITE PLANS		DRAWING 1609 - 02	
	PROJECT;	PROPOSED REAR EXTENSION AT 23 OAKTREE COTTAGES, WARBERTON		Scale; 1:200 @ A3	Rev
	CLIENT;	MR AND MRS TURNER		Date; Dec 2017	PLANNING DRAWING