



NOTE:
This drawing is the Copyright of PARIO CONSULTING LIMITED.
It may not be reproduced in part or in whole without prior written permission.
DO NOT SCALE OFF THIS DRAWING.
All dimensions to be checked on site before work commences.
SUBJECT TO BUILDING REGULATIONS, FIRE REGULATIONS AND STATUTORY APPROVALS.
This drawing is only to be used in conjunction with drawing notes & specification prepared by PARIO CONSULTING LIMITED.
Subject to statutory approval.

LEGEND - REFER TO MATERIALS SCHEDULE


- (A) SLATE ROOF TILES
- (B) BLACK UPVC GUTTER
- (C) OAK FASCIA
- (D) OAK CLADDING
- (E) FACING BRICKWORK
- (F) TIMBER WINDOWS
- (G) OAK FRONT DOOR

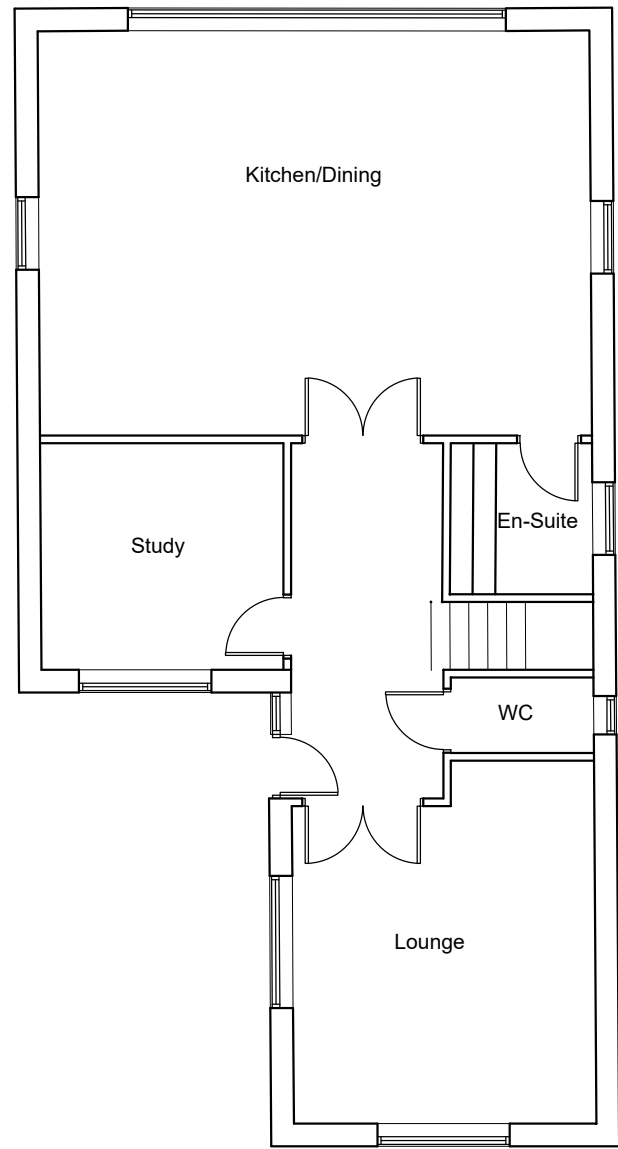

Ground Floor Plan

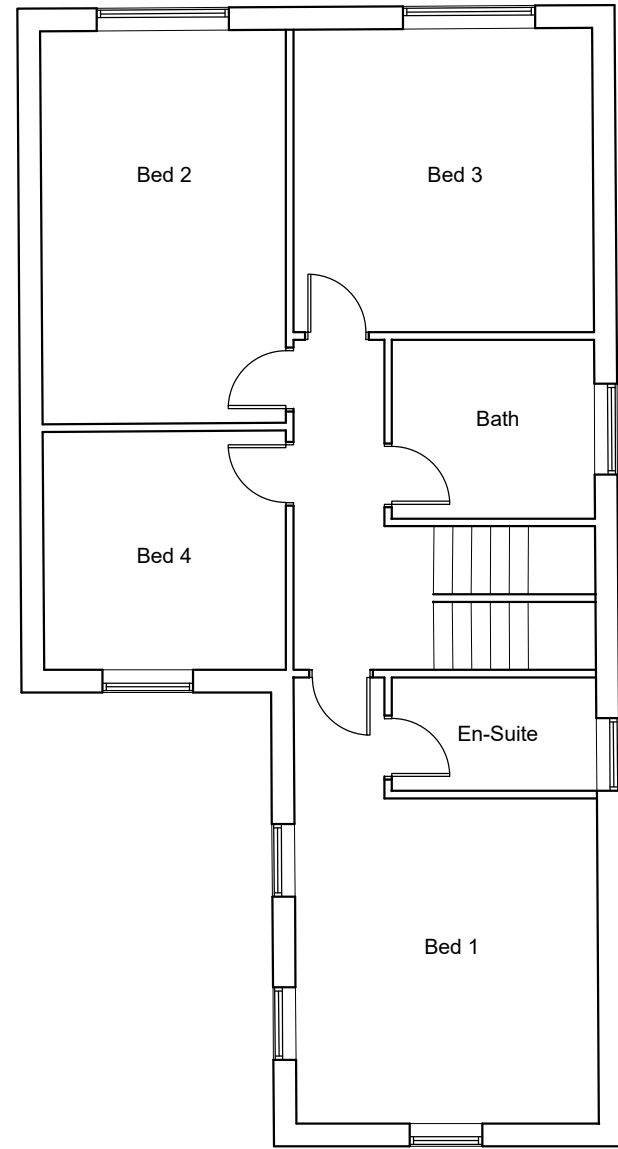


First Floor Plan

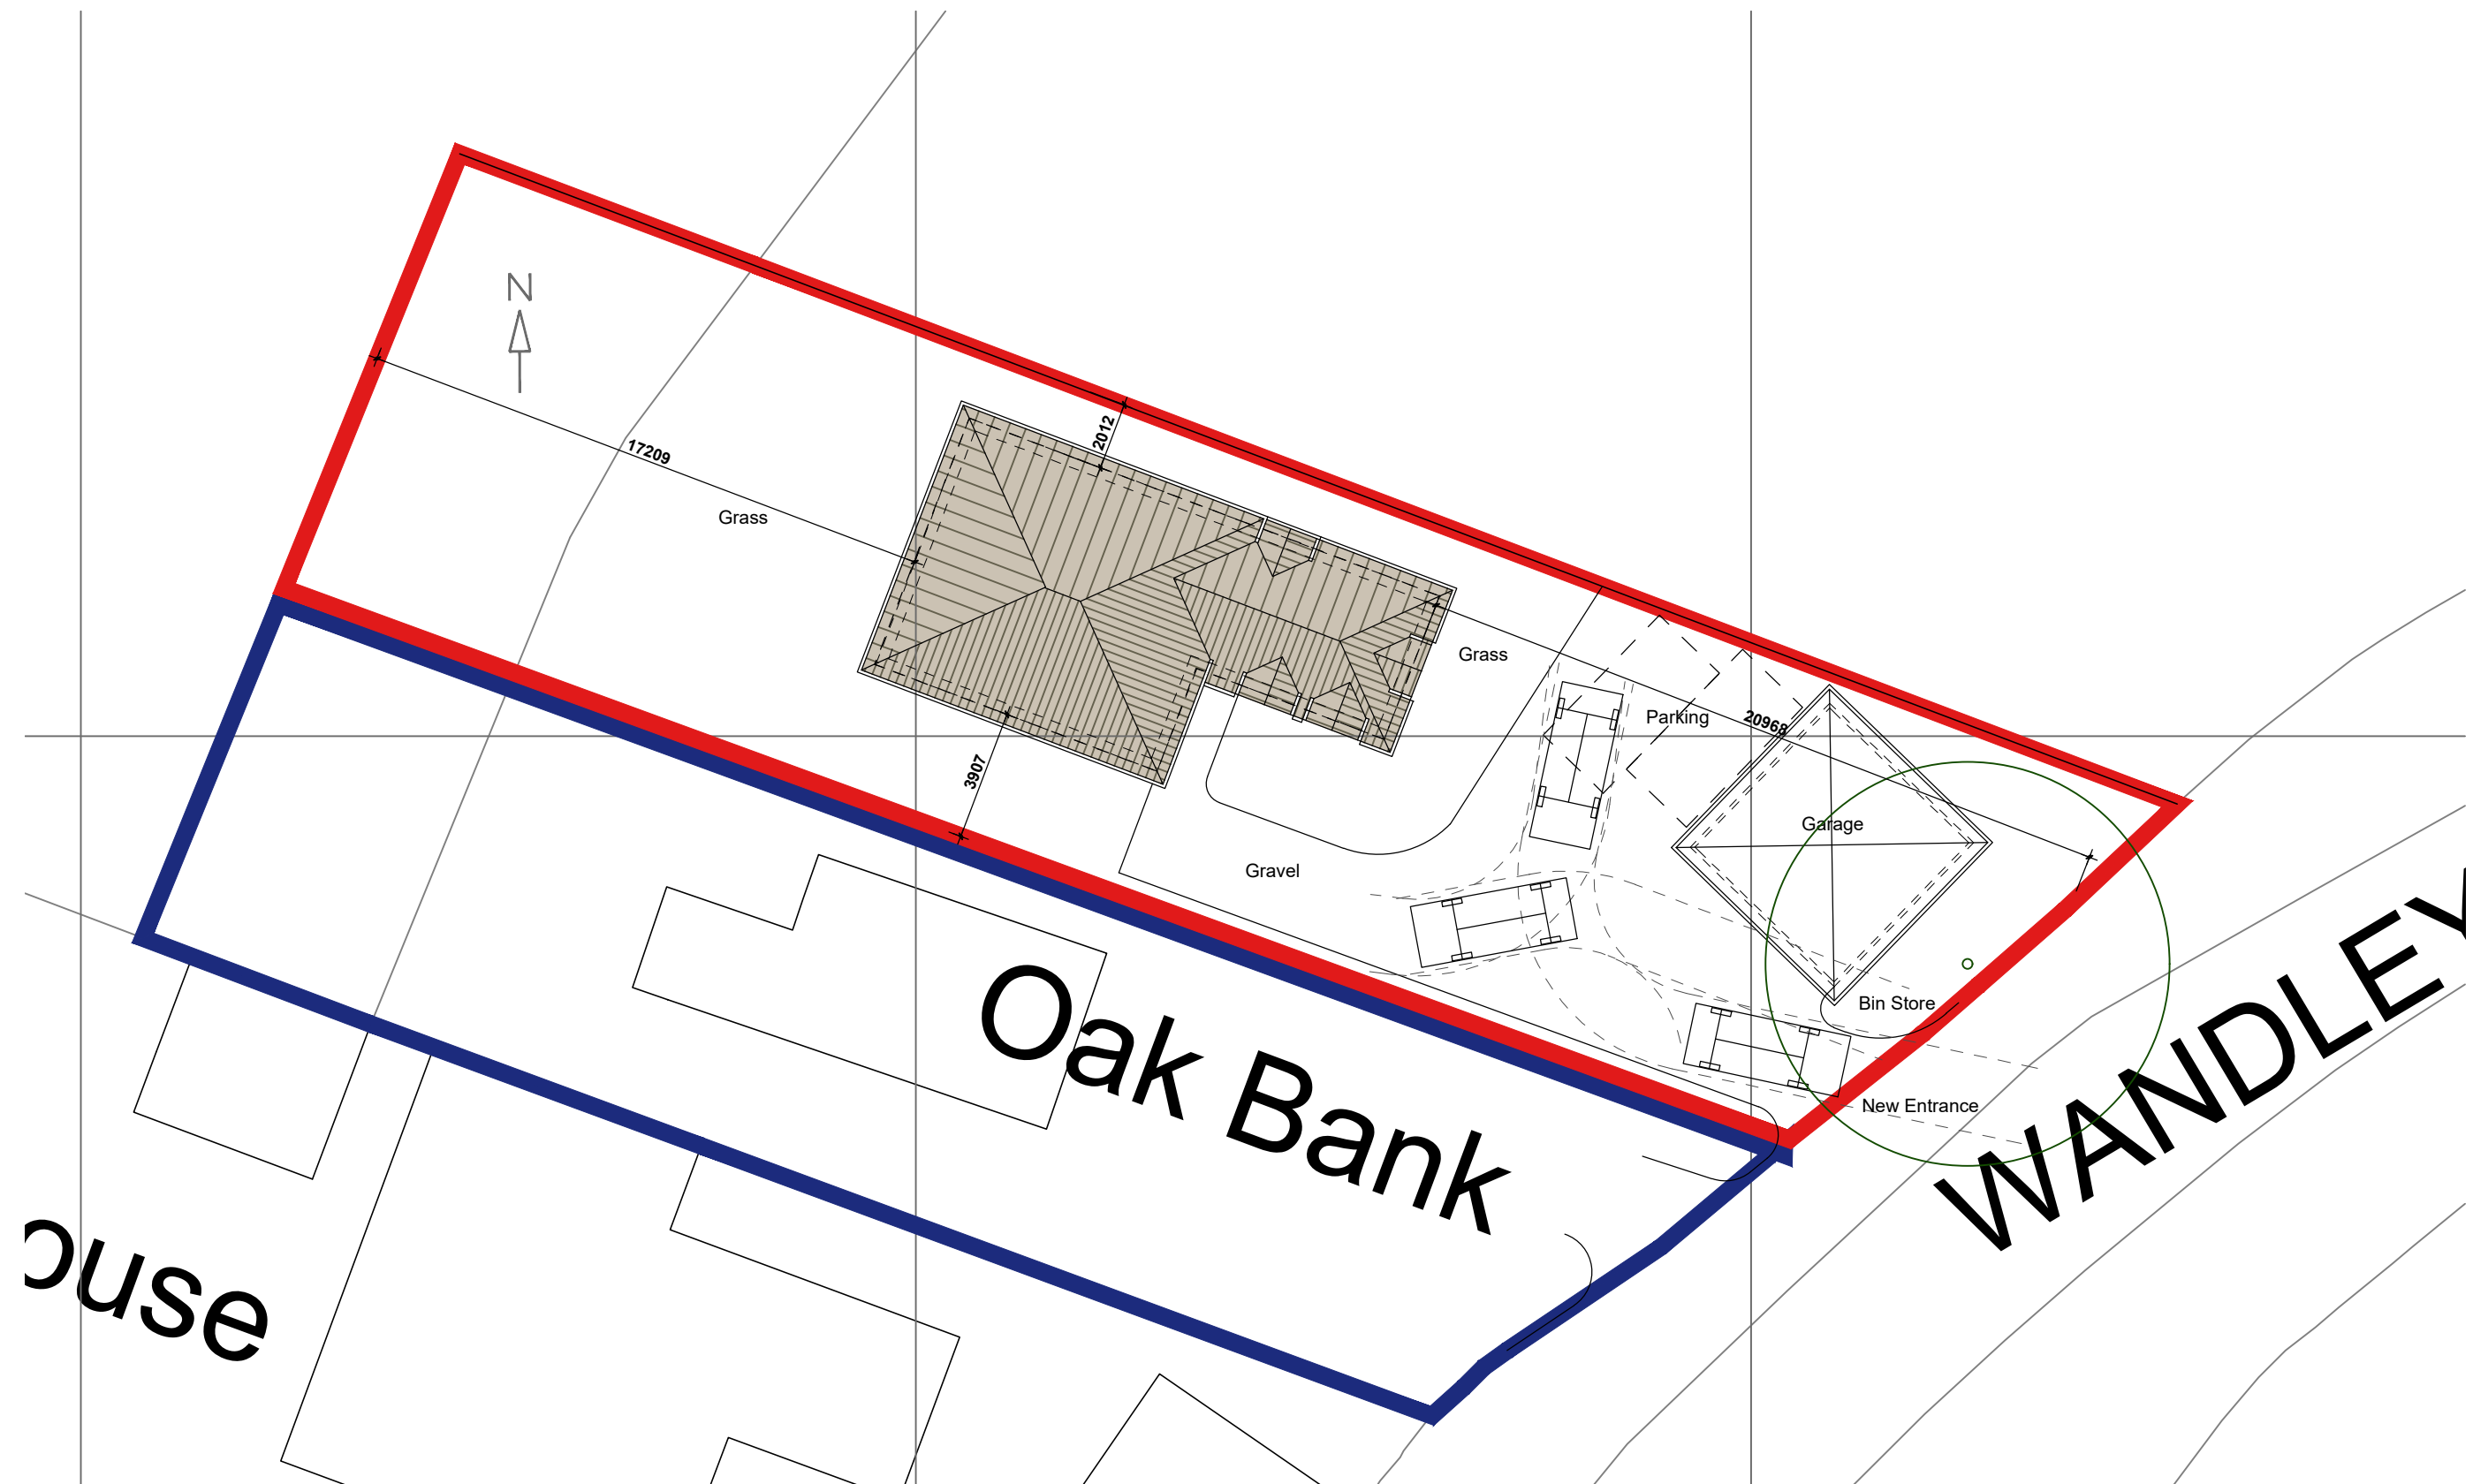

Site Block Plan 1:200




West Elevation

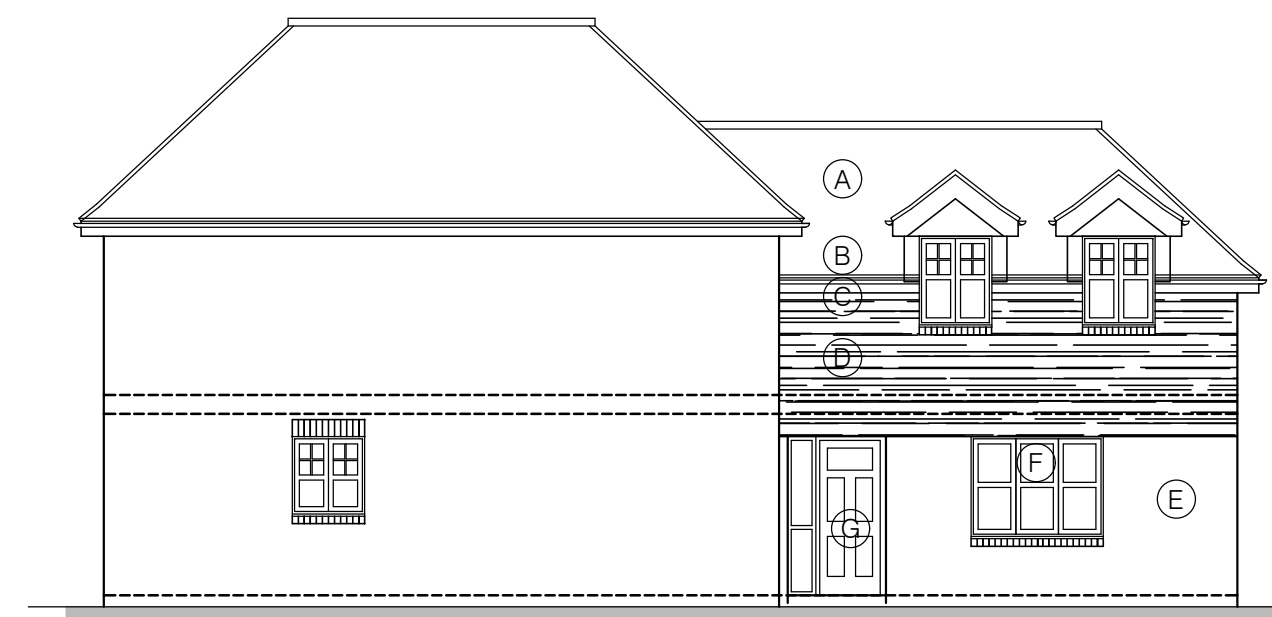


South Elevation




East Elevation

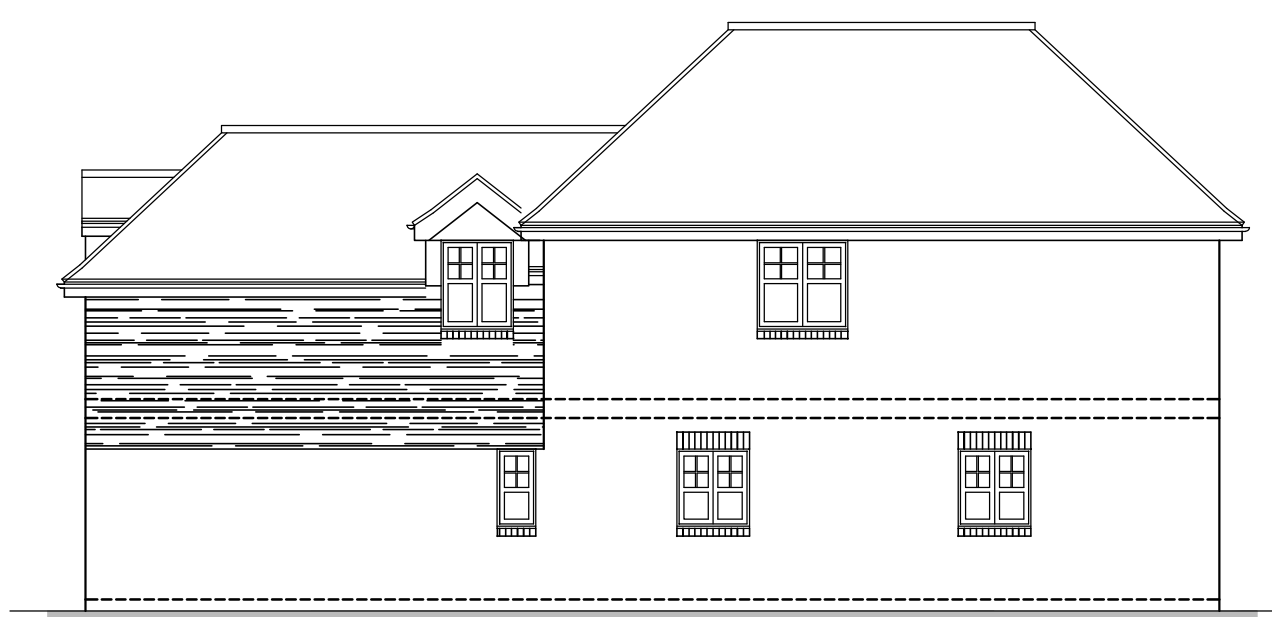


North Elevation

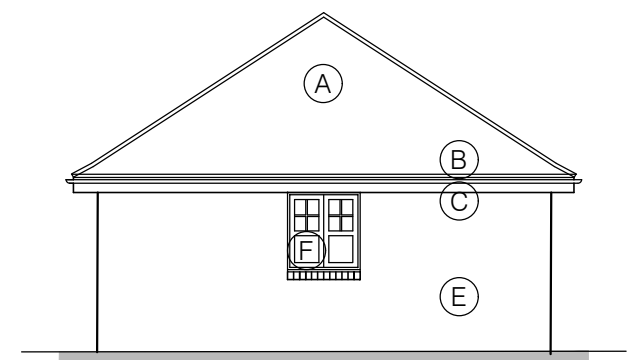


Garage West Elevation

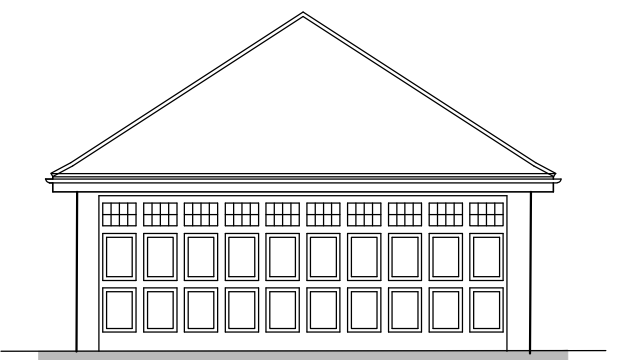


Garage South Elevation

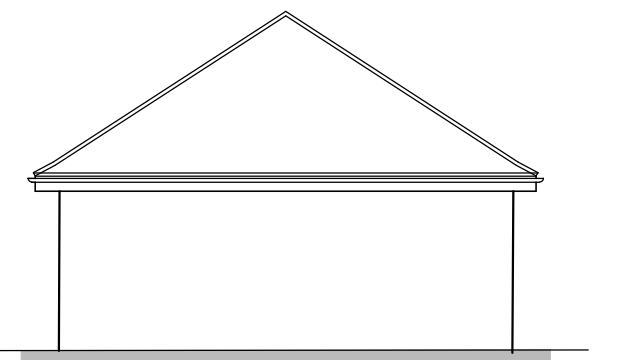


Garage East Elevation

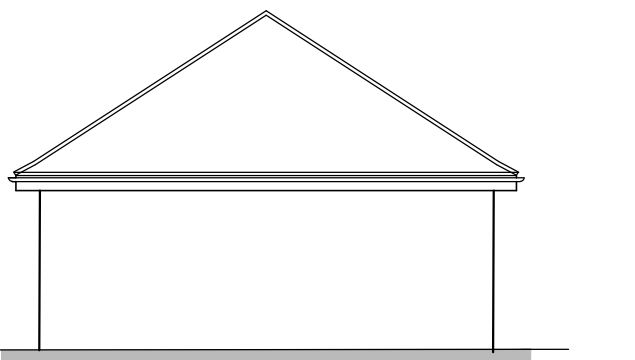

Garage North Elevation

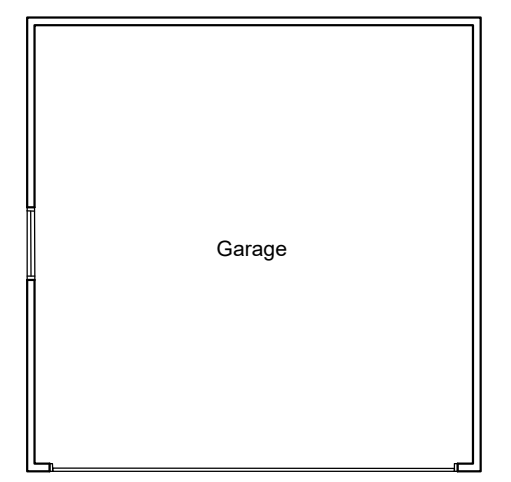

Garage Plan

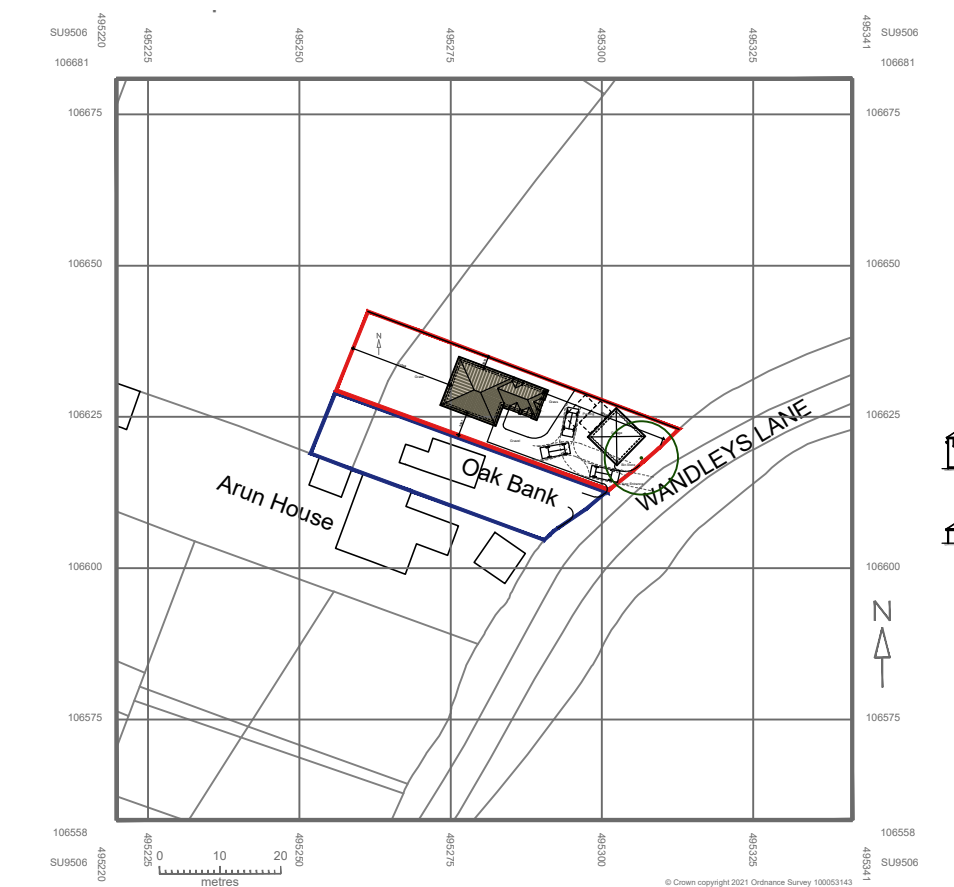

Site location Plan - 1:1250



pario architecture
25 barnes walls road
sagecroft road
hampshire
PO15 5TT

architecture + design

T +44 (0) 1489 684155
E info@pario-design.co.uk

Client:	Mr & Mrs Corbett Oak Bank Wandleys Lane Walberton West Sussex BN18 0QR		
Project:	New dwell on land adj Oak Bank, Wandleys Lane		
Drawing Title:	Proposed Feasibility Sketch Plan and Elevation		
Scale:	1:100/1:1250	Date:	Aug '21
Drawing No.:	21034/001P		Author:
		Revision:	NRS
			B

Copyright Pario Consulting Limited.