





EXISTING LOCATION PLAN
Ordnance Survey (c) Crown Copyright 2025. All rights reserved.
Licence number 100022432
1:1250

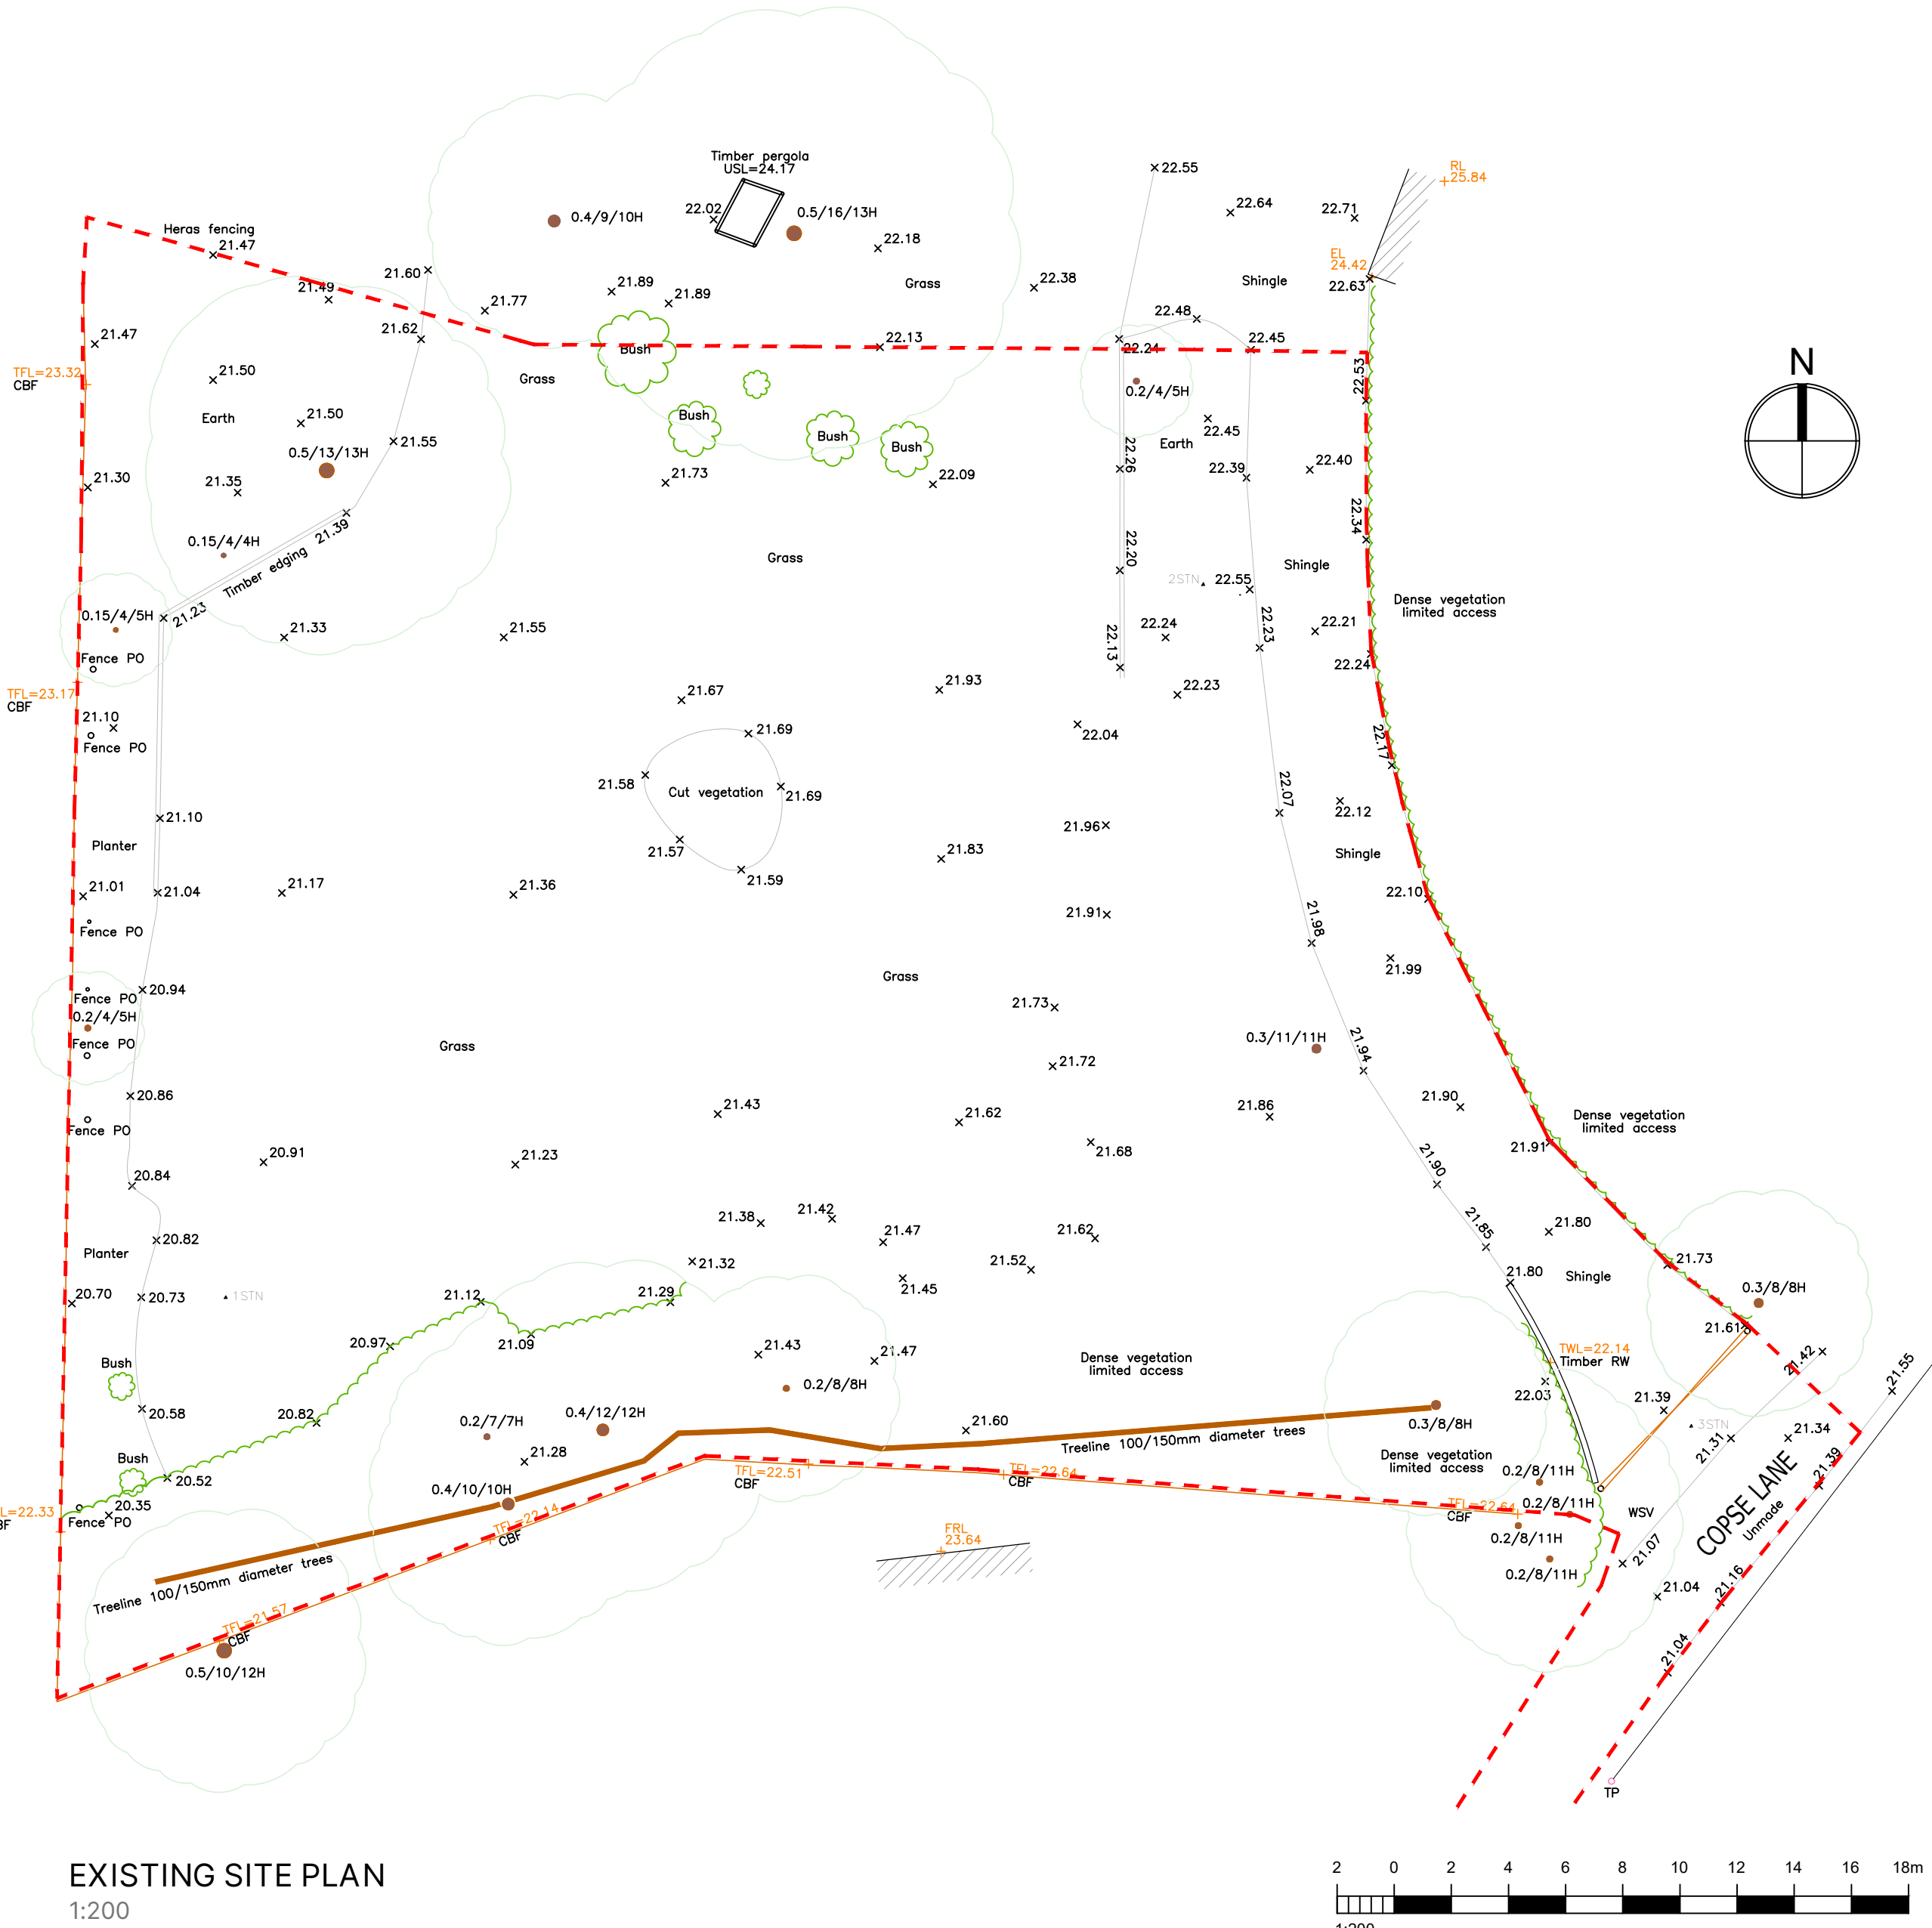

EXISTING SITE PLAN
1:200

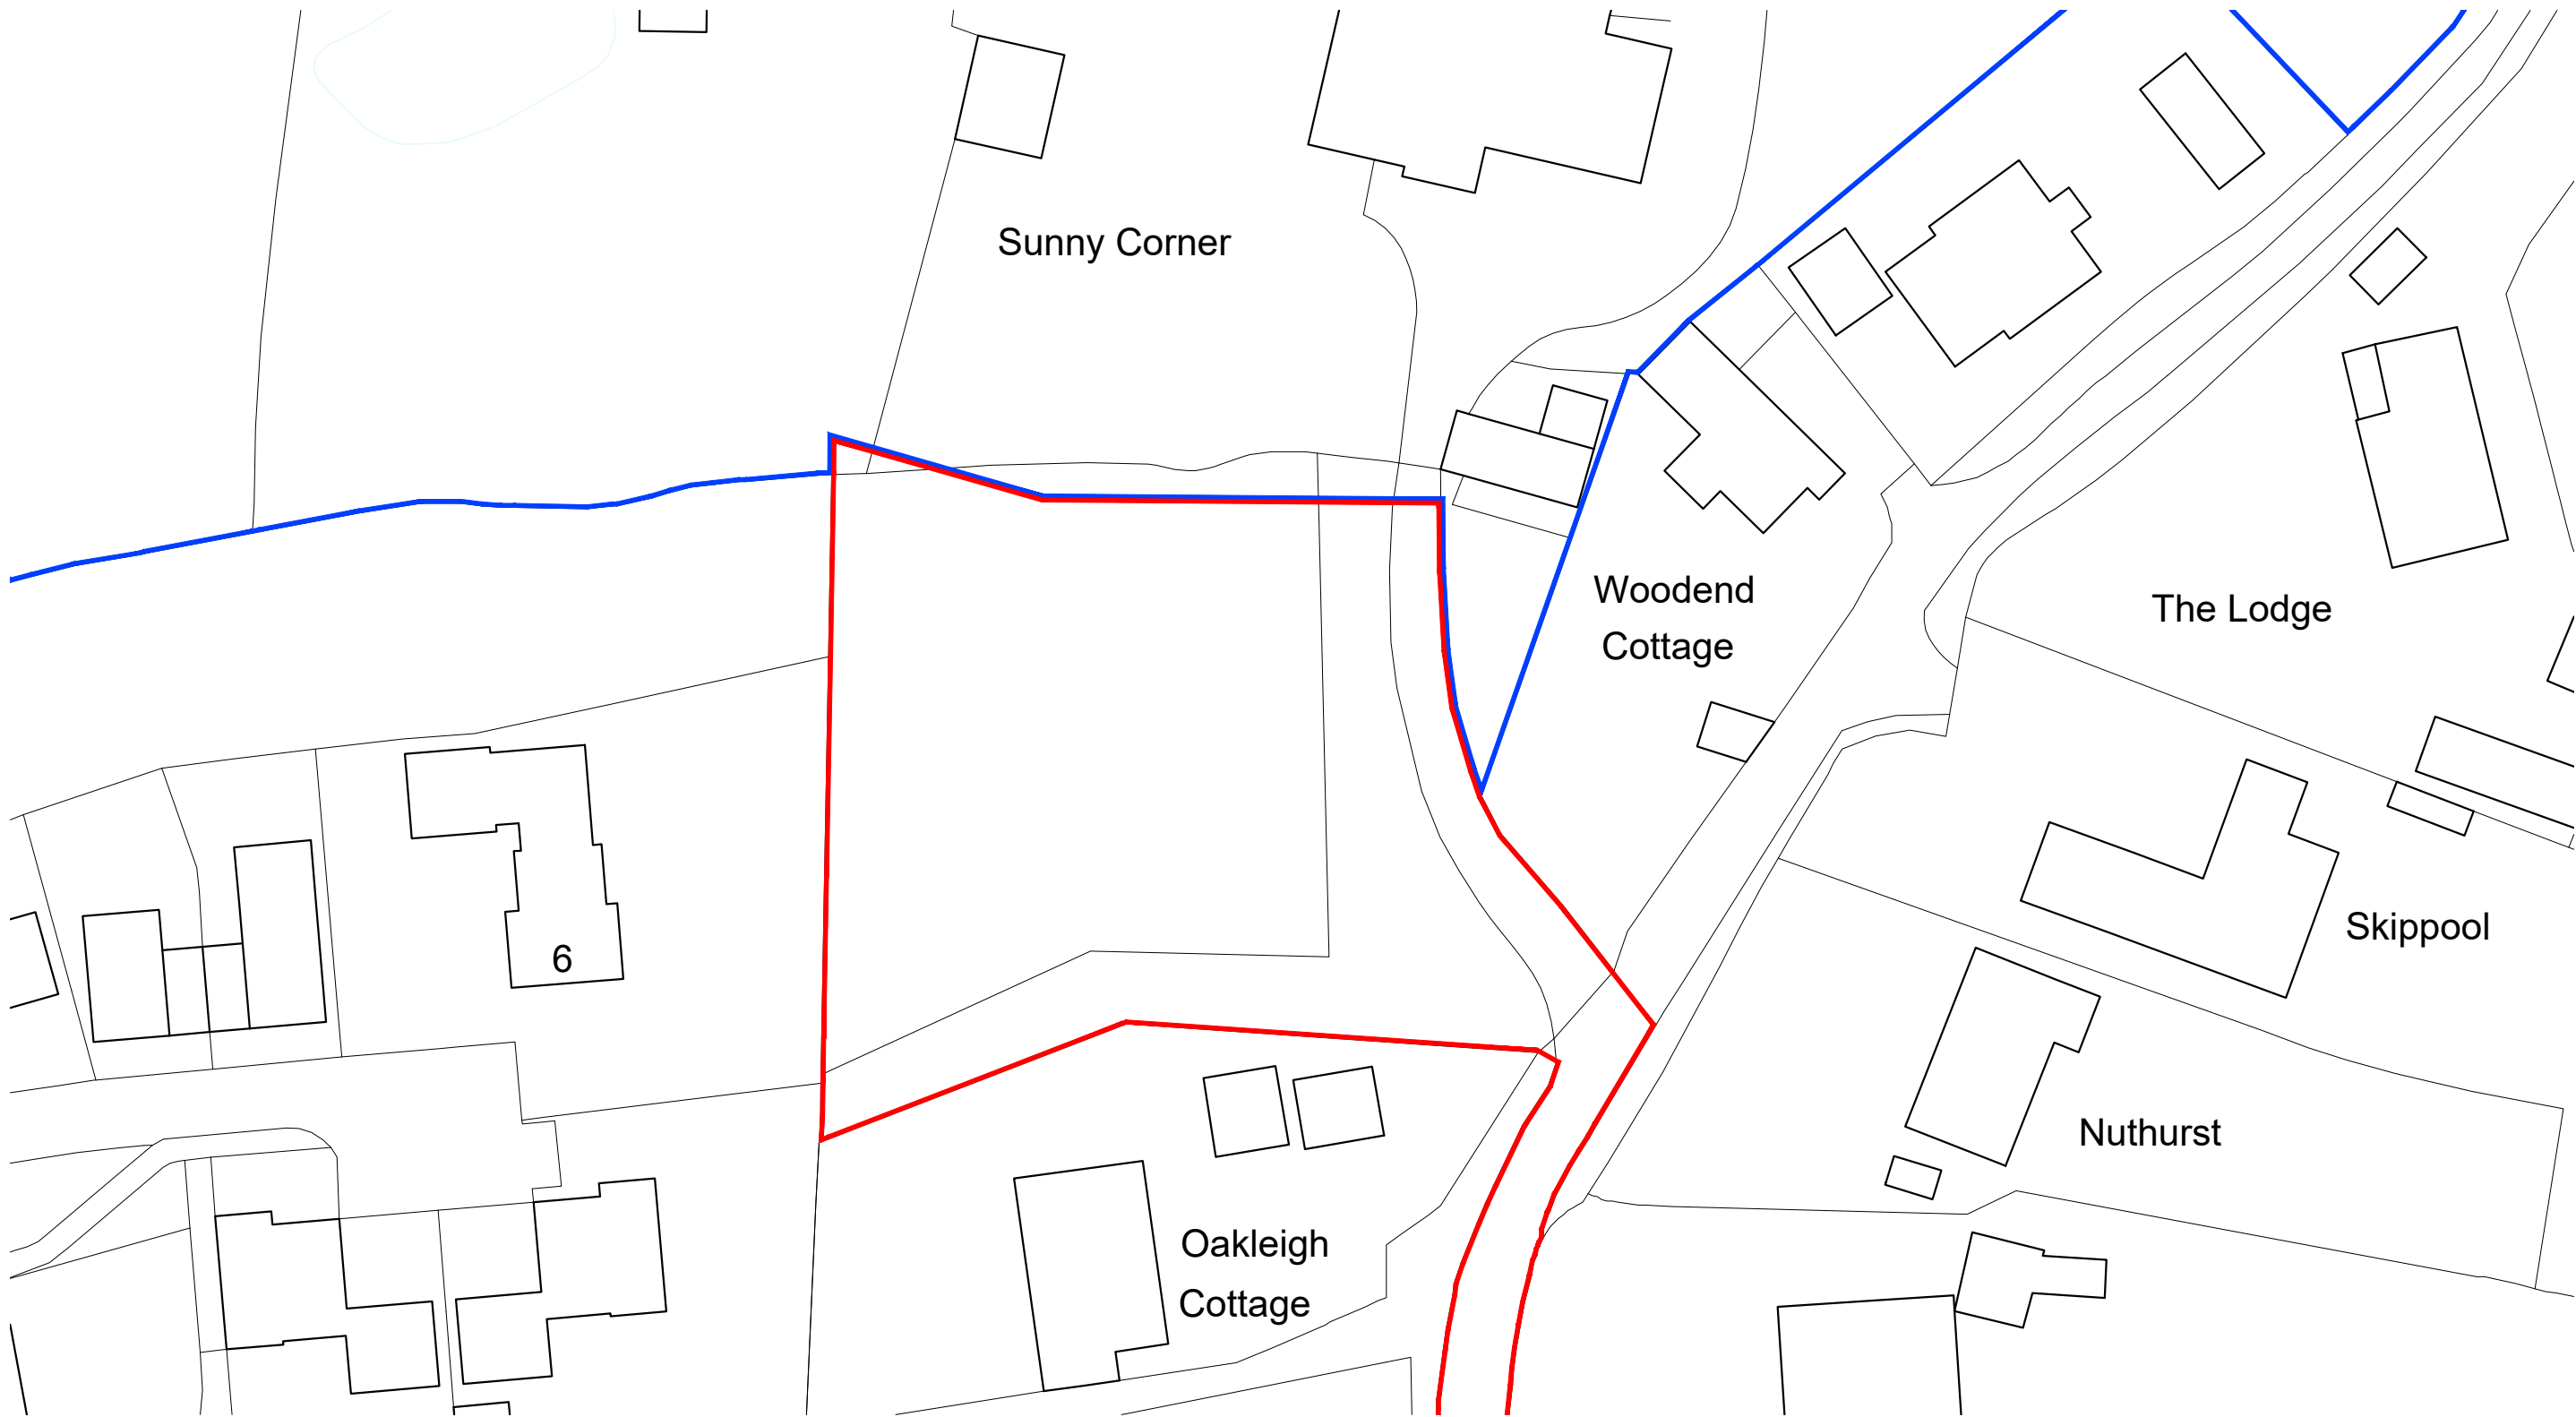

EXISTING BLOCK PLAN
Ordnance Survey (c) Crown Copyright 2025. All rights reserved. Licence number 100022432
1:500

GENERAL NOTES

Dimensions to be checked on site before commencing work. Any discrepancies shall be reported to the architect immediately.

Do not scale from these drawings except for planning purposes. Use figured dimensions only.

ACCOMPANYING DOCUMENTATION

All details shown on Helyer Davies Architects drawings are to be read in conjunction with the project specification and other consultants drawings and details.

C	09.10.26	Boundary Update	RH
B	05.08.26	Planning Issue	DM
A	06.11.25	Planning Issue	DM
REV	DATE	AMENDMENT	DRAWN

Helyer Davies Architects

www.hdarchitects.co.uk
mail@hdarchitects.co.uk
01243 370 715

Unit 1 The Old Flour Mill · Queen St
Emsworth · PO10 7BT

PROJECT

SUNNY CORNER, COPE LANE, WALBERTON,
ARUNDEL, BN18 0QH

DRAWING

EXISTING SITE PLANS

-

SCALE

As noted @A1

DATE	DRAWN
Oct-26	DM
DRAWING No.	REV
25021 - 00	C