




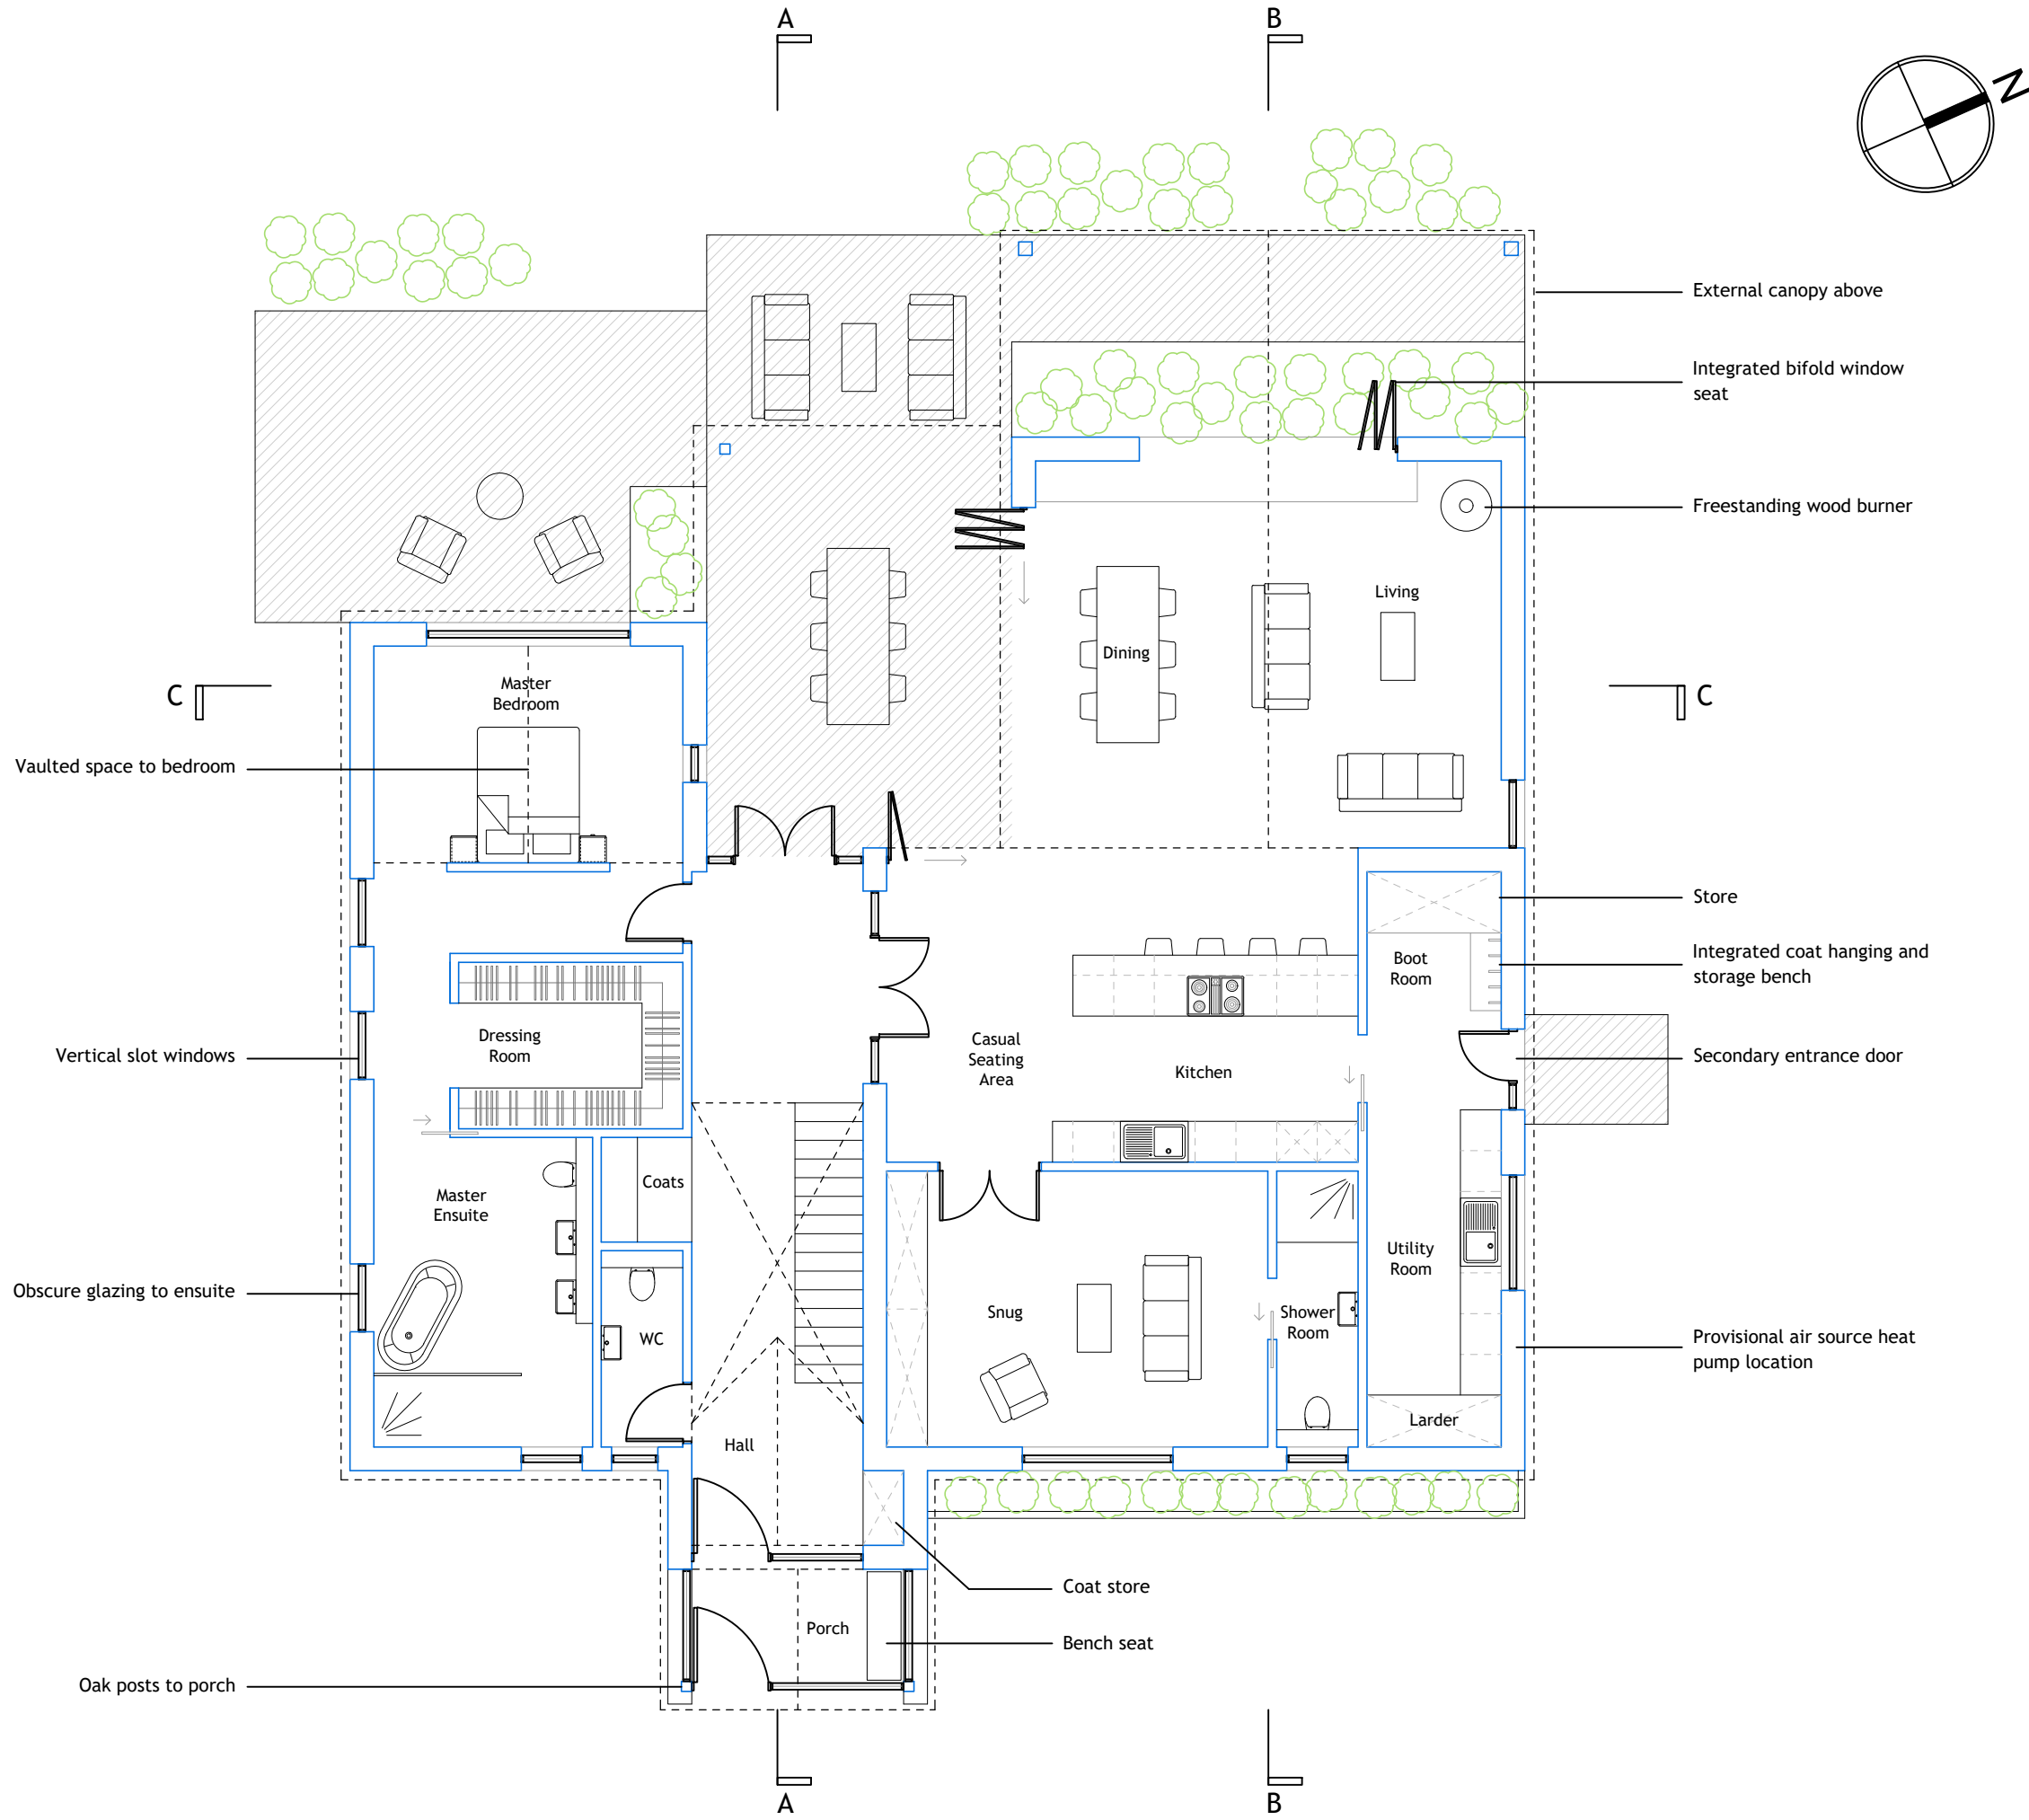

GROUND FLOOR PLAN
1:100

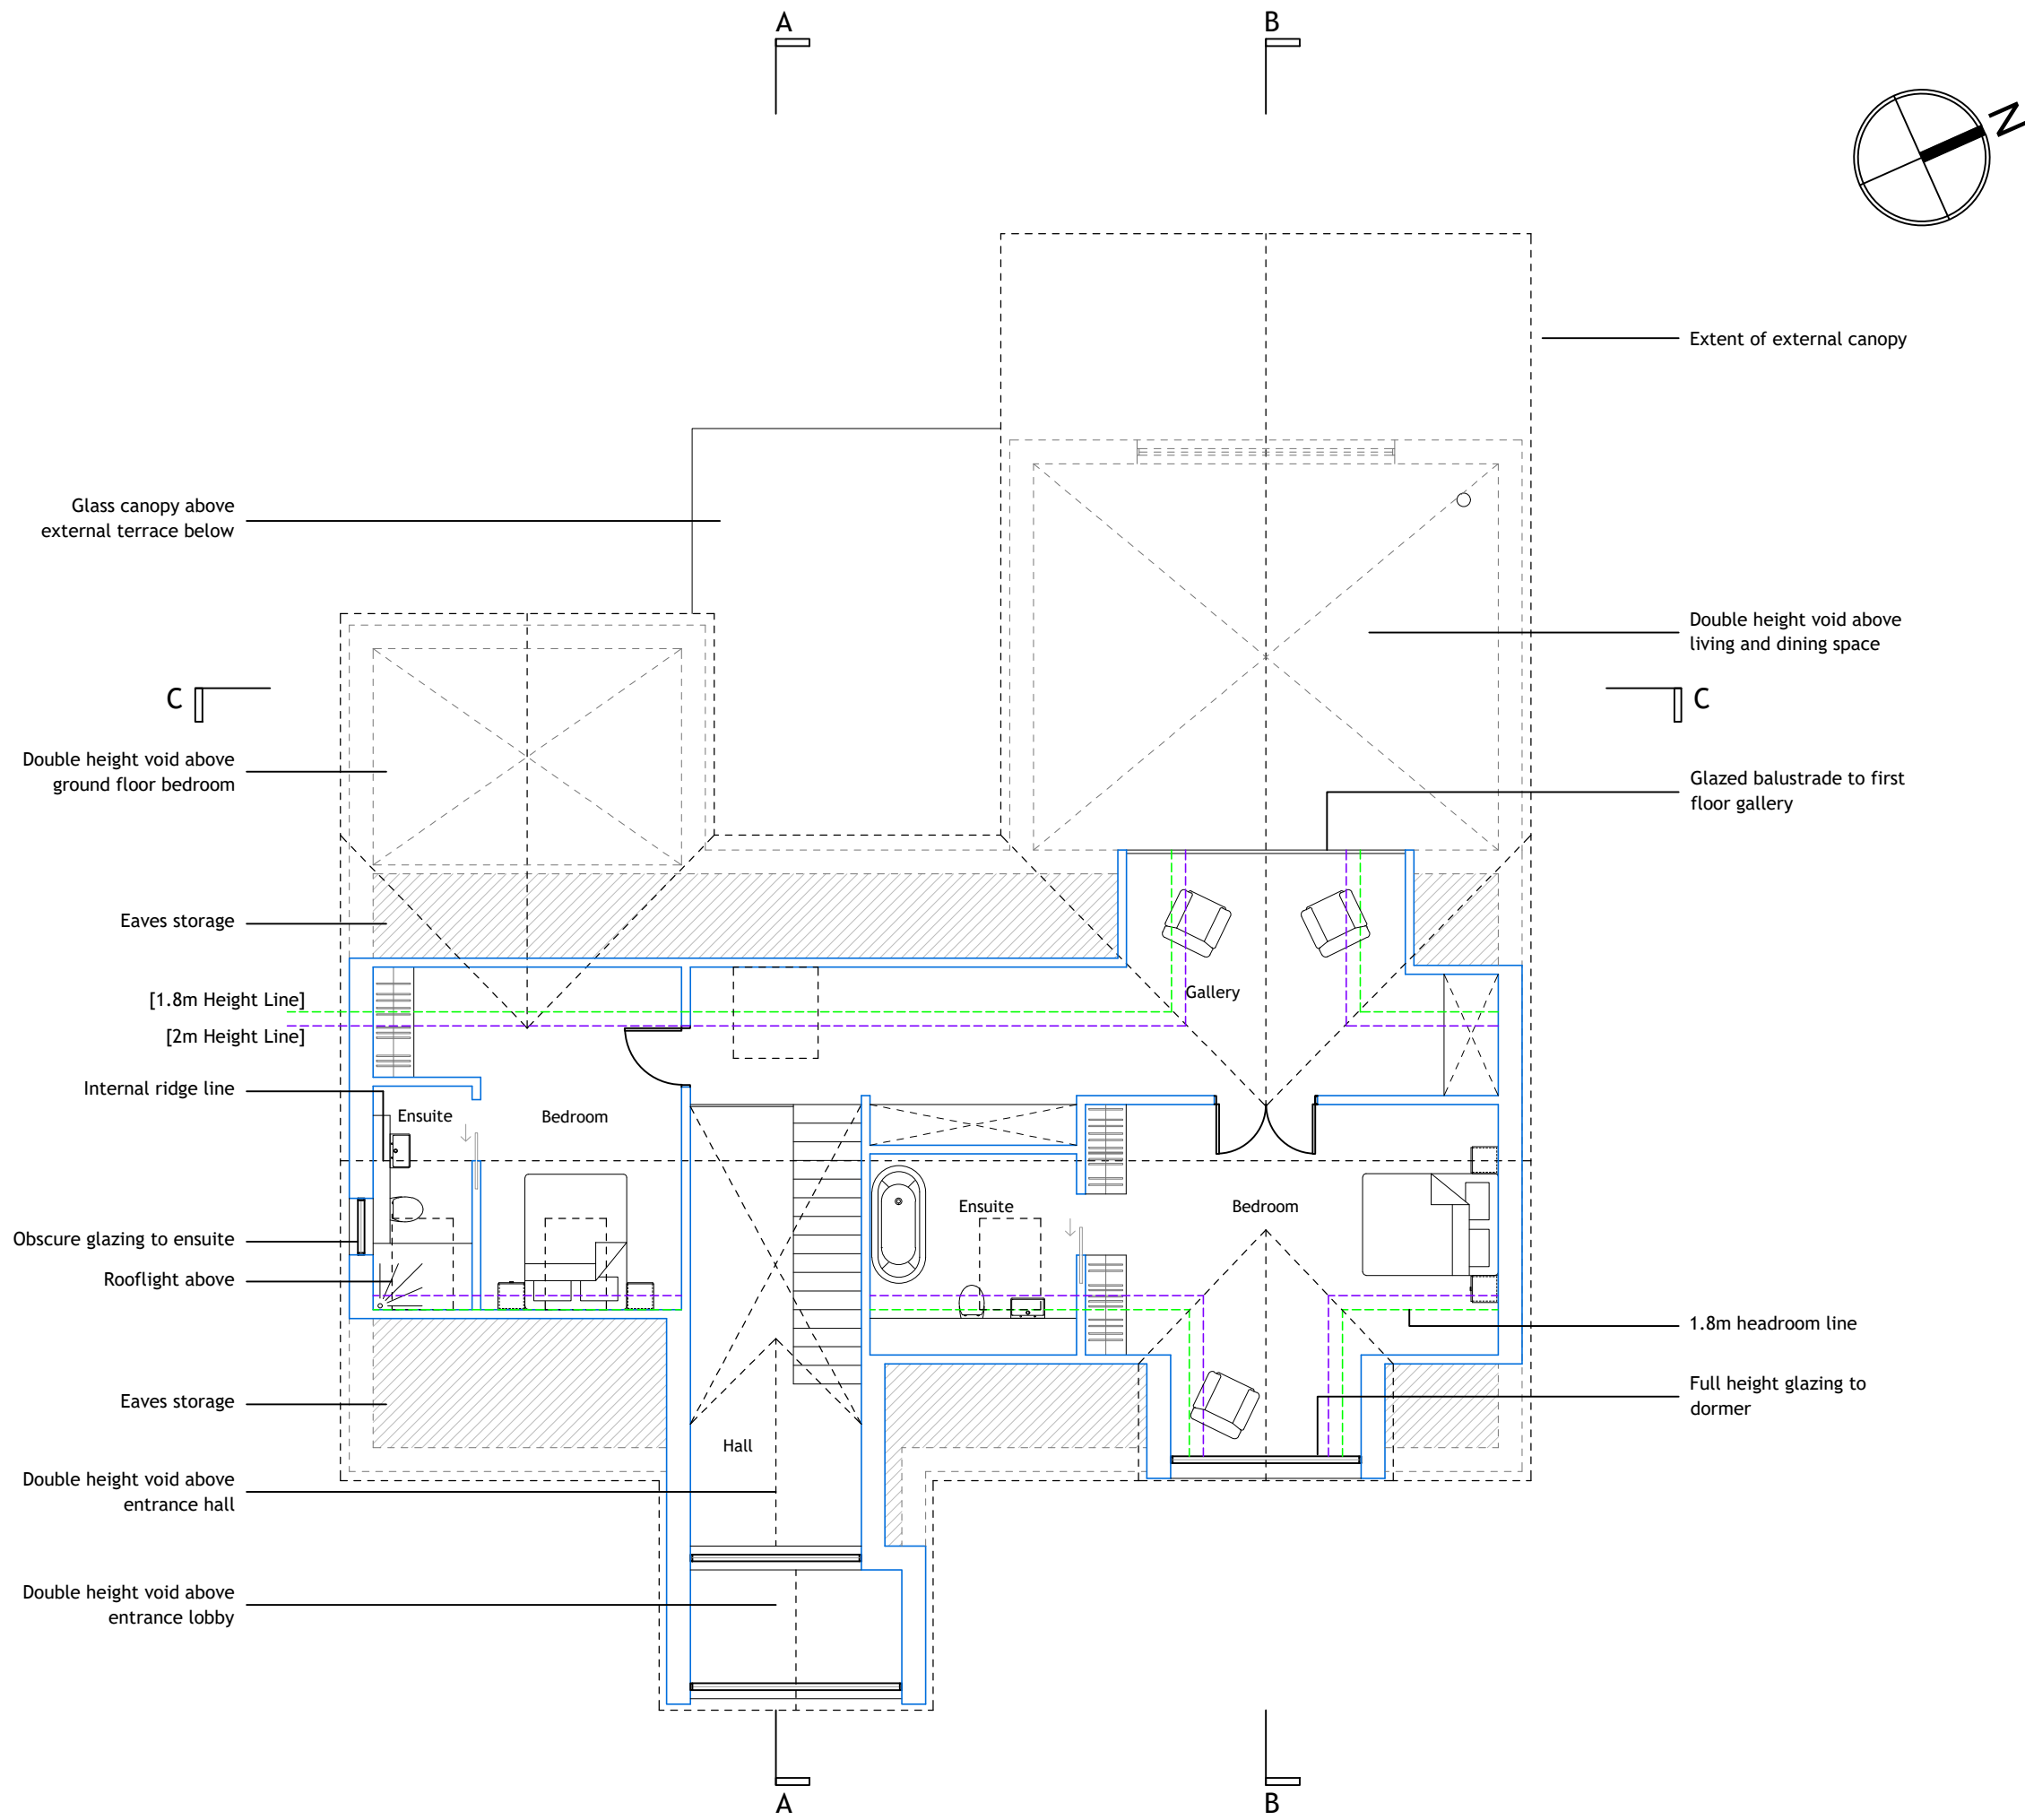

FIRST FLOOR PLAN
1:100

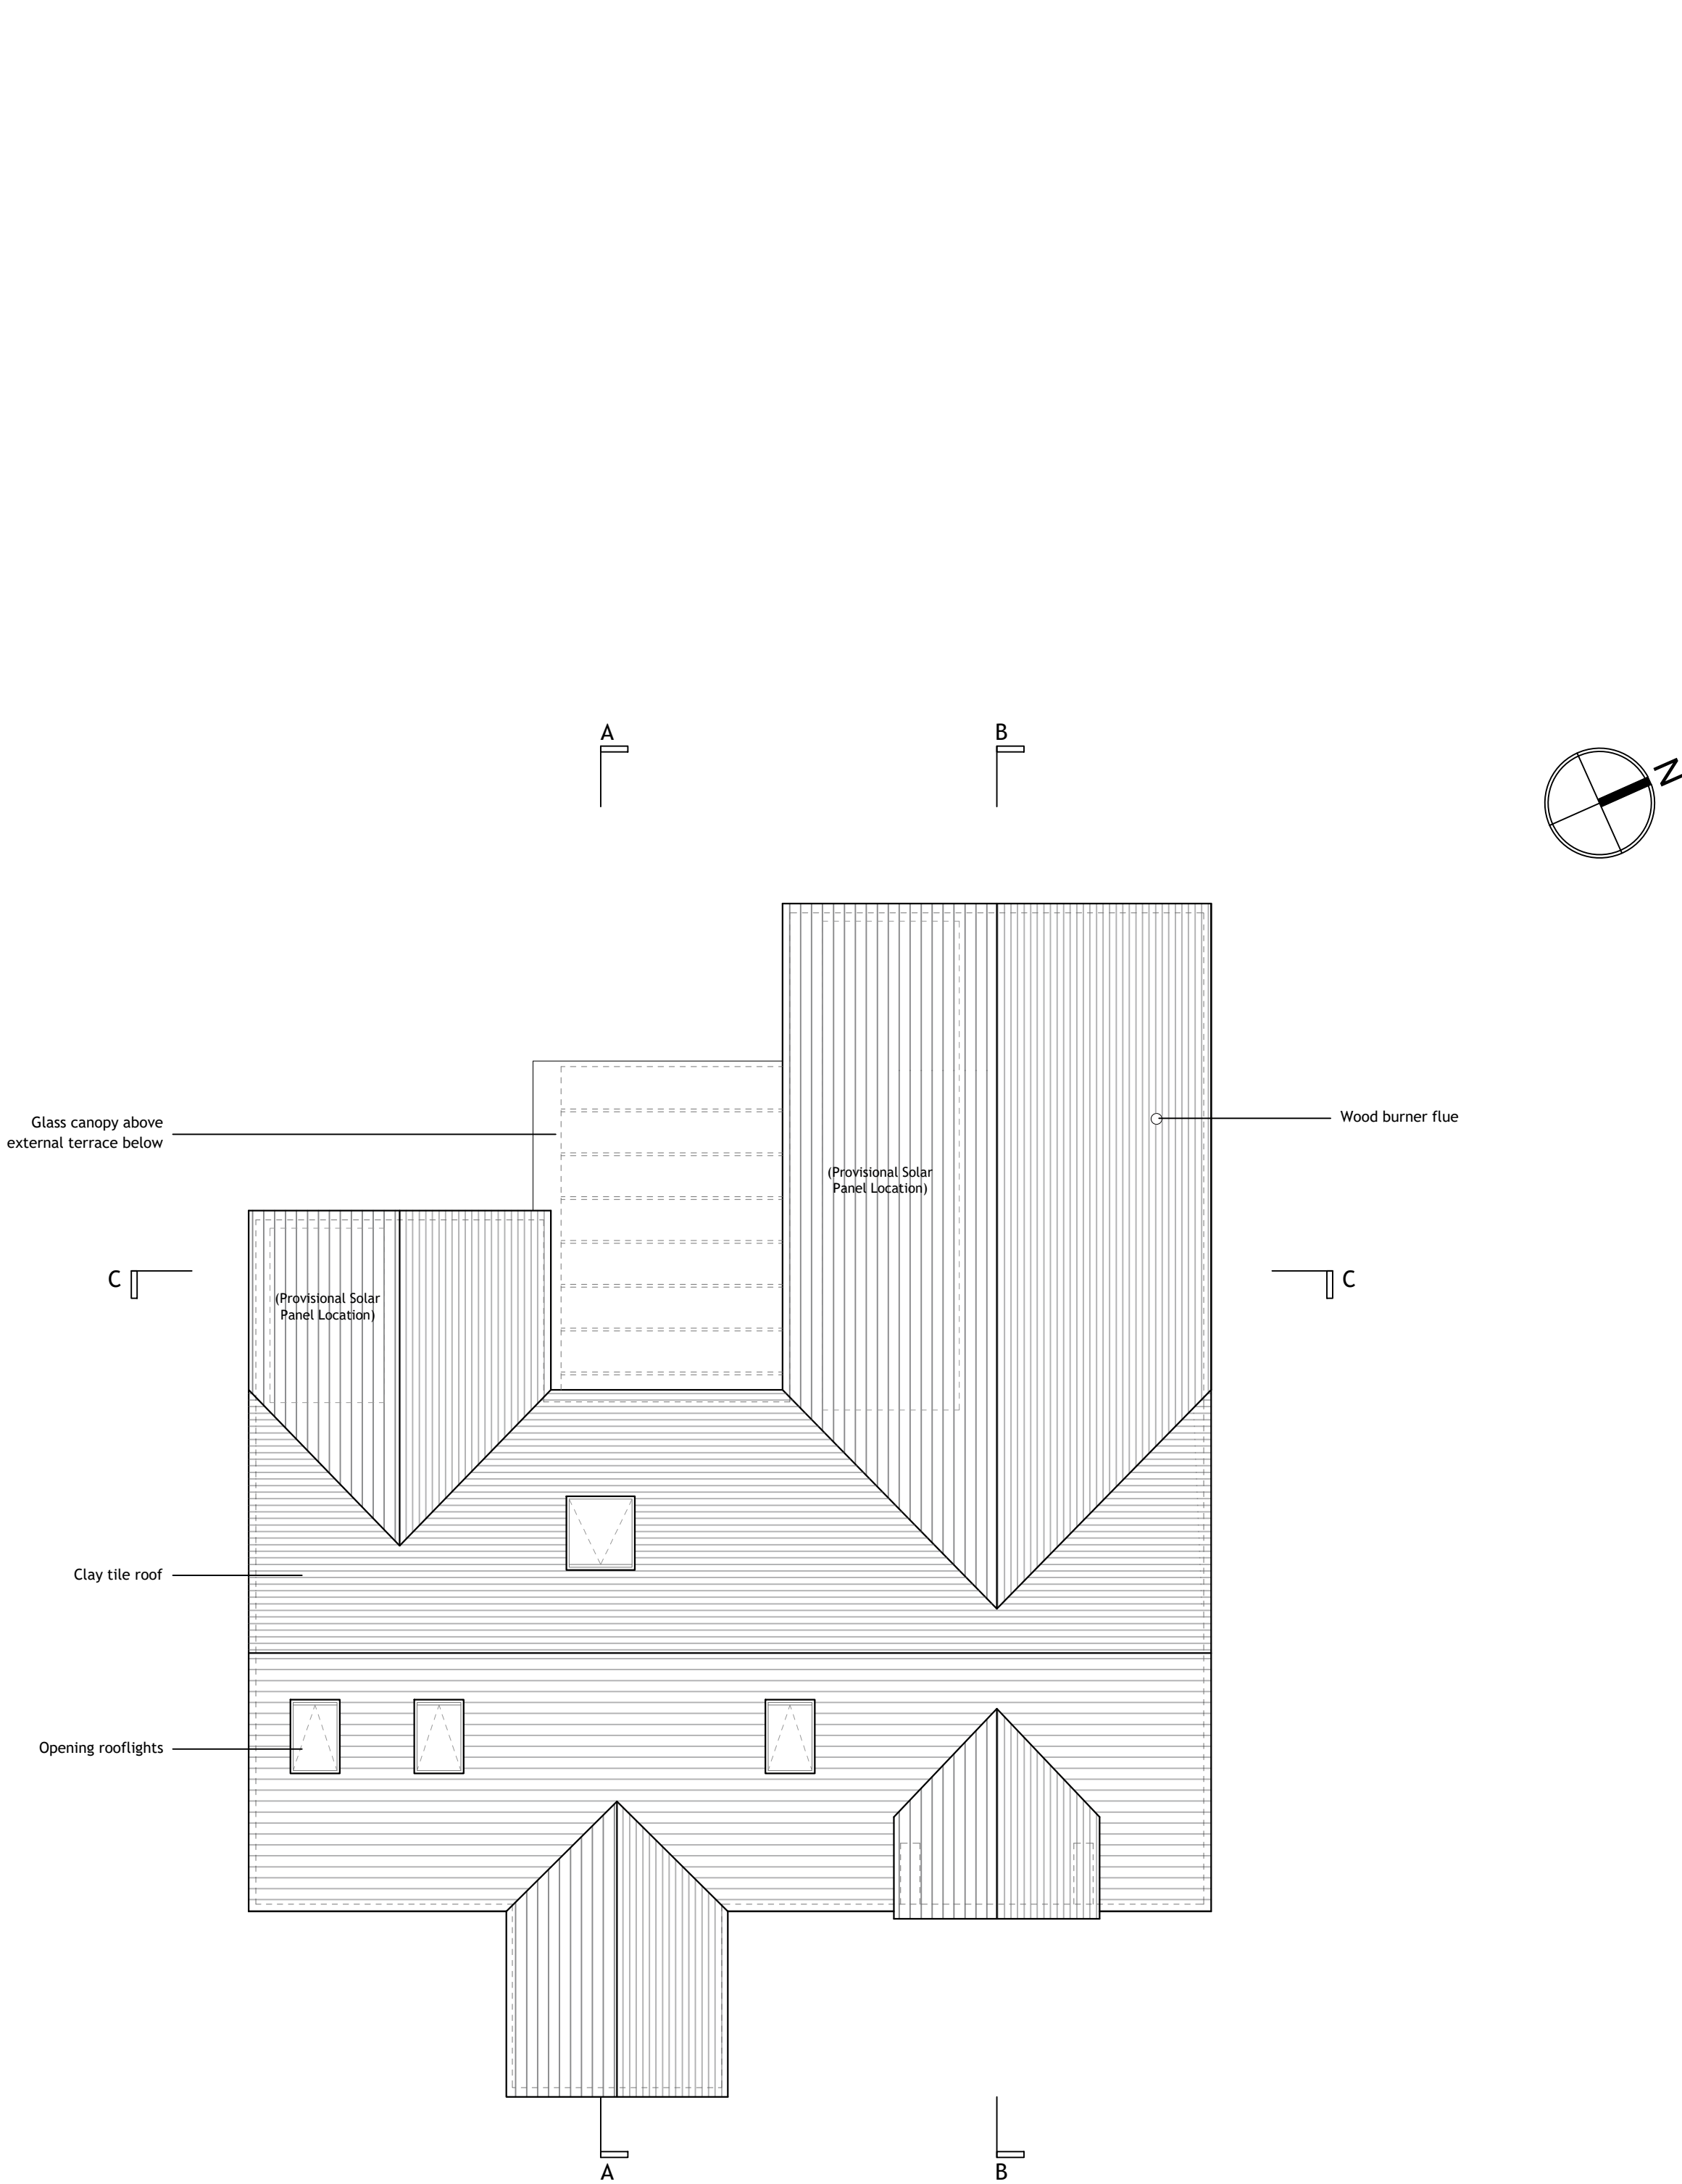

ROOF PLAN
1:100

GENERAL NOTES

Dimensions to be checked on site before commencing work. Any discrepancies shall be reported to the architect immediately.

Do not scale from these drawings except for planning purposes. Use figured dimensions only.

ACCOMPANYING DOCUMENTATION

All details shown on Helyer Davies Architects drawings are to be read in conjunction with the project specification and other consultants drawings and details.

KEY:

- Existing
- Proposed
- Rooflight Above
- Below 1.8m Head Height

D	05.08.26	Planning Issue	DM
C	29.04.26	Porch Updates	DM
B	06.11.25	Planning Issue	DM
A	16.09.25	Final Concept Issue	DM
REV	DATE	AMENDMENT	DRAWN

Helyer Davies Architects

www.hdarchitects.co.uk
mail@hdarchitects.co.uk
01243 370 715

Unit 1 The Old Flour Mill . Queen St
Emsworth . PO10 7BT

PROJECT

SUNNY CORNER, COPSE LANE, WALBERTON,
ARUNDEL, BN18 0QH

DRAWING
PROPOSED FLOOR PLANS

SCALE
As noted @A1

DATE	DRAWN
Aug-26	DM
DRAWING No.	REV
25021 - 101	D