



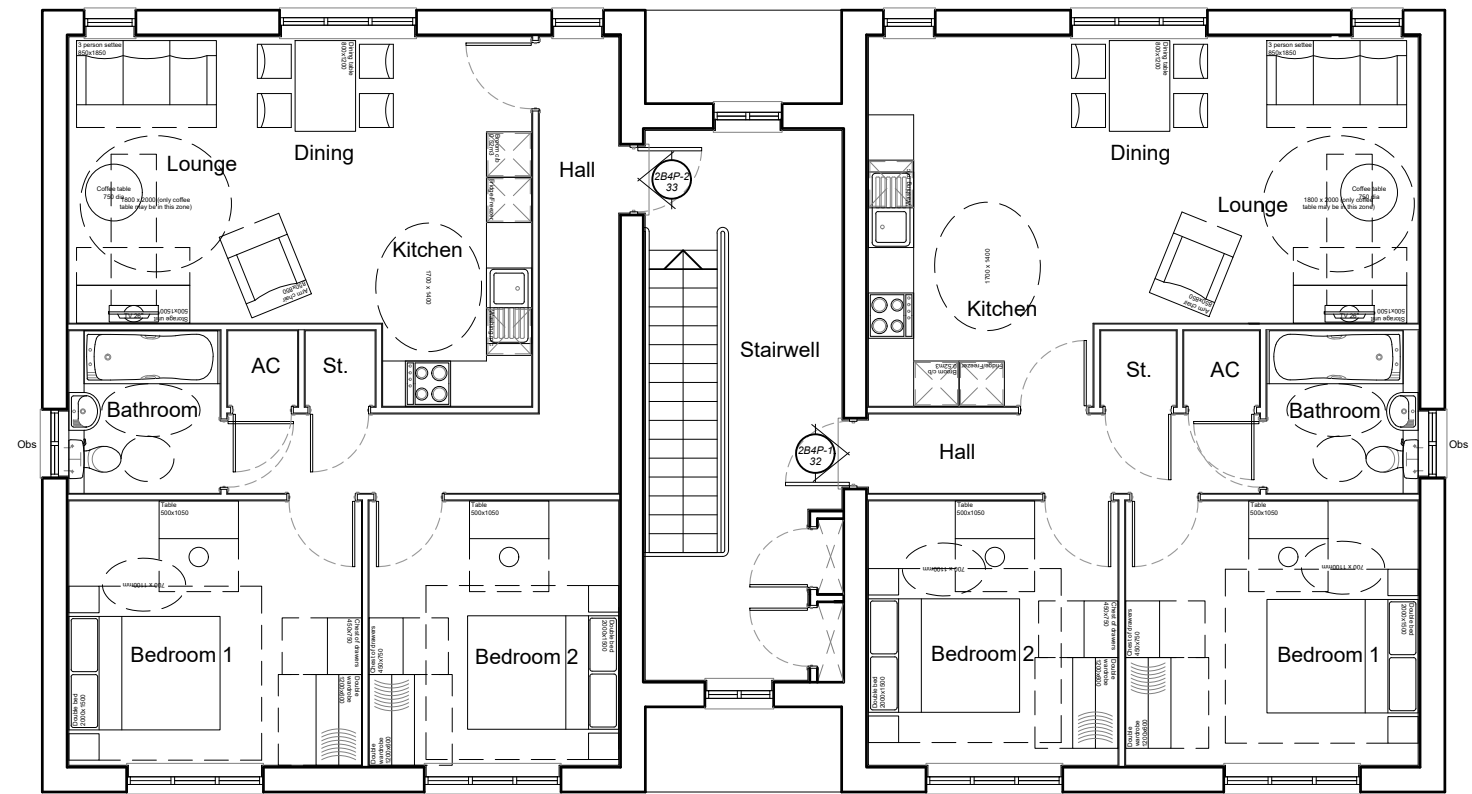

First Floor Plan

*Obs - Obscured Glass

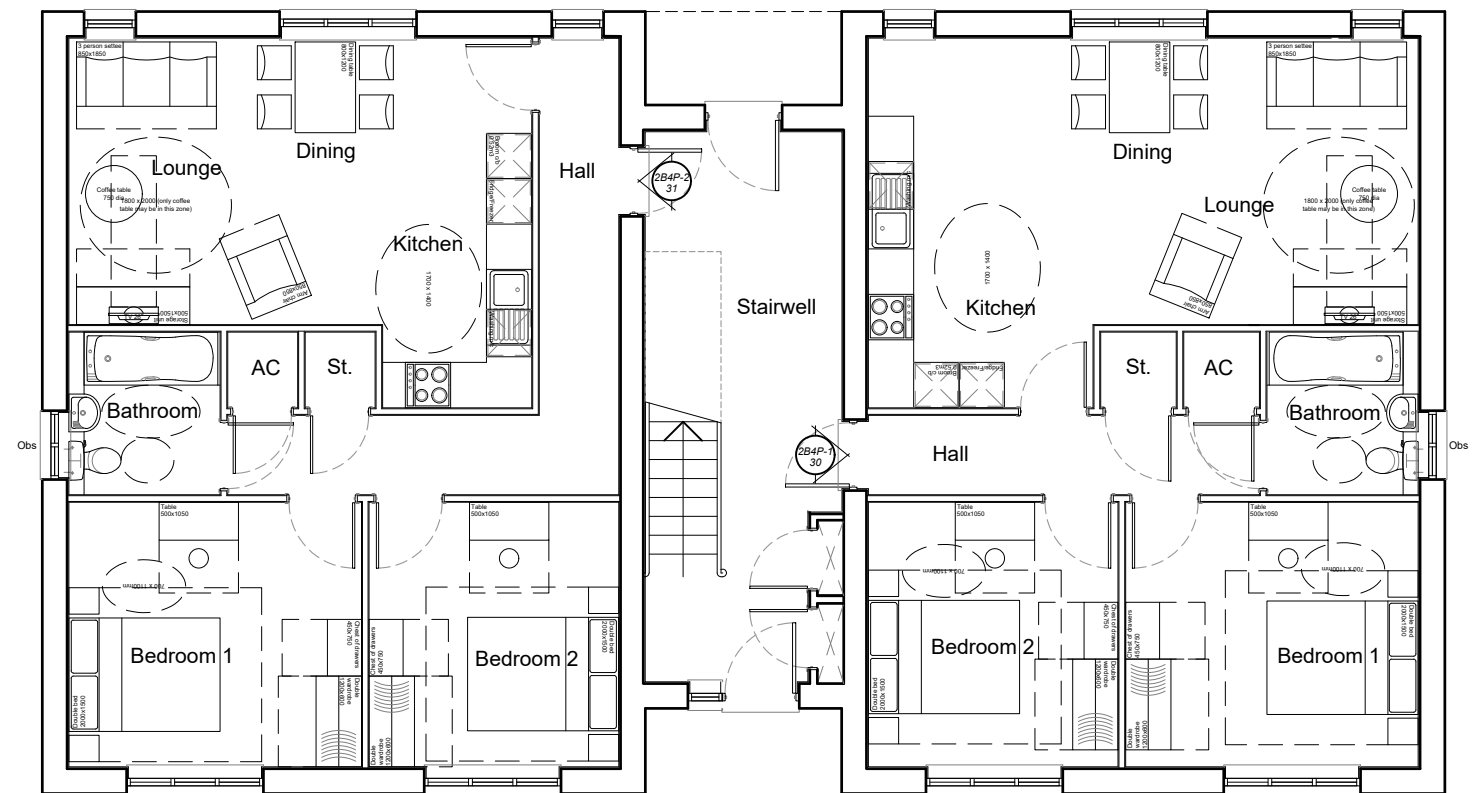

Ground Floor Plan

*Obs - Obscured Glass

NOTES

This drawing is the copyright of Thrive Ltd ©. All rights reserved.
Ordnance Survey Data © Crown Copyright. All rights reserved.
Licence No. 100007359. DO NOT scale from this drawing.
Contractors, Sub Contractors and Suppliers are to check all relevant dimensions and levels of the site and building before commencing any shop drawings or building work. Any discrepancies should be recorded to the Architect.
Where applicable this drawing is to be read in conjunction with the Consultants' drawings.

REV	DESCRIPTION	DATE	AUTH	CHK'D
A	Issued for Planning.	11.10.18	PZ	



PLANNING



architects

Romsey Office

Building 300, The Grange, Romsey Road, Michelmersh, SO51 0AE
t: 01794 367703 f: 01794 367276 www.thrivearchitects.co.uk

PROJECT
Walberton

For: Linden Homes Southern

DRAWING
Flat Block B
Floor Plans

SCALE	DATE	AUTHOR	CHK'D
1:100 @ A3	Sept 2018	SC/NC	
JOB NO.	DRAWING NO.	REV	
LIND171208	FB-B.p	A	
CLIENT REF.			

Housetype	2B4P	Variation	Option	1
Bedrooms	2	Persons		4
Sq.ft finish	754	Sq.m finish		70.06
Sq.ft structural	763	Sq.m structural		70.90
Housetype	2B4P	Variation	Option	2
Bedrooms	2	Persons		4
Sq.ft finish	754	Sq.m finish		70.06
Sq.ft structural	763	Sq.m structural		70.90