





Front Elevation

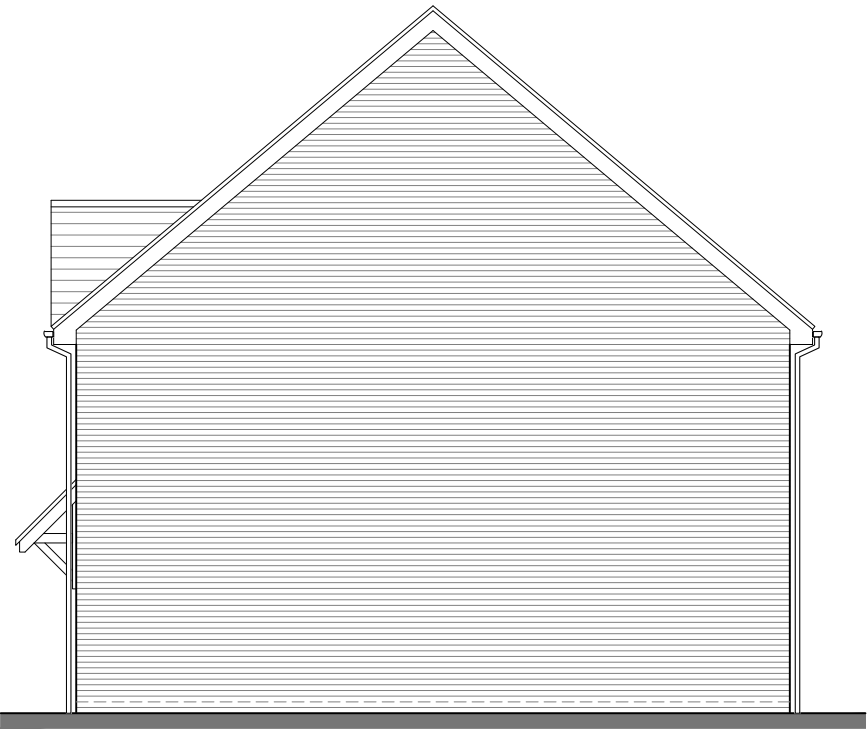

Side Elevation



Rear Elevation

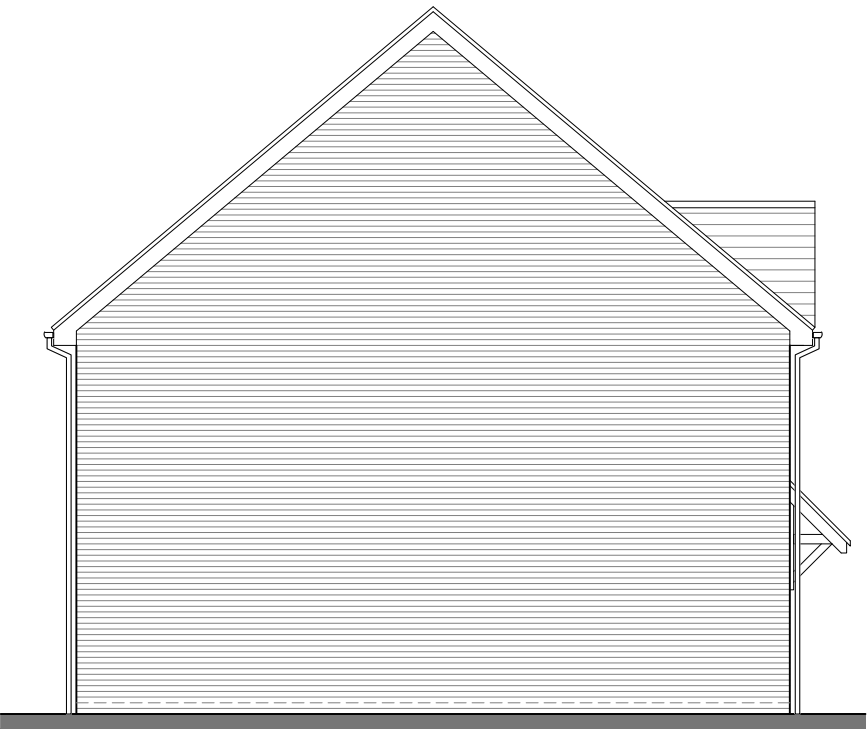

Side Elevation

PLOT No.
As Drawn -133, 146, 150, 159
Handed -12, 15, 35, 165

NOTES				
This drawing is the copyright of Thrive Ltd ©. All rights reserved. Ordnance Survey Data © Crown Copyright. All rights reserved. Licence No. 100007359. DO NOT scale from this drawing. Contractors, Sub Contractors and Suppliers are to check all relevant dimensions and levels of the site and building before commencing any shop drawings or building work. Any discrepancies should be recorded to the Architect. Where applicable this drawing is to be read in conjunction with the Consultants' drawings.				
REV	DESCRIPTION	DATE	AUTH	CHK'D
A	Issued for Planning.	09.10.18	PZ	



PLANNING			
 architects Romsey Office Building 300, The Grange, Romsey Road, Michelmersh, SO51 0AE t: 01794 367703 f: 01794 367276 www.thrivearchitects.co.uk			
PROJECT Walberton			
For:Linden Homes Southern			
DRAWING House Type Mylne Elevations Option 1			
SCALE 1:100 @ A3	DATE Sep 2018	AUTHOR NC	CHK'D
JOB NO. LIND171208	DRAWING NO. HT.MYL-1.e	REV A	
CLIENT REF.			